




Recreation Space, Brymbo

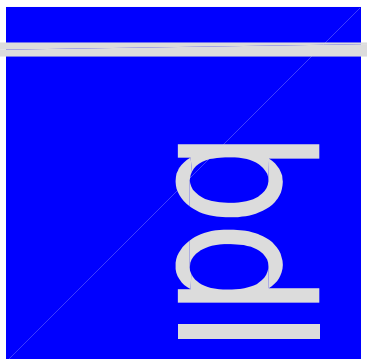

Proposed Site Plan
Scale 1:500

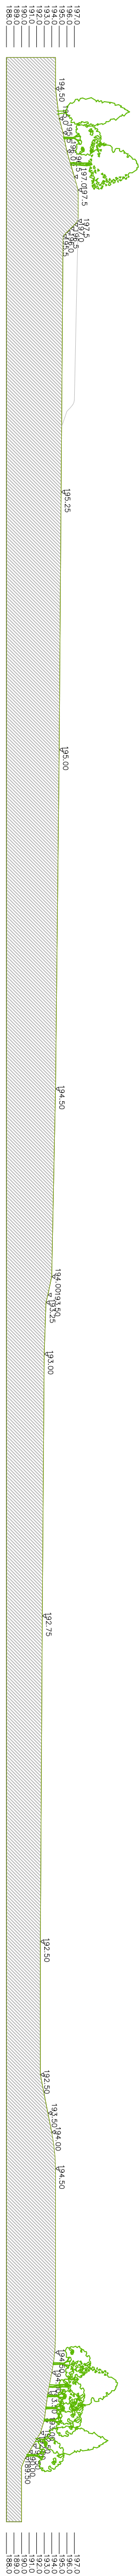


Indicative Longitudinal Section

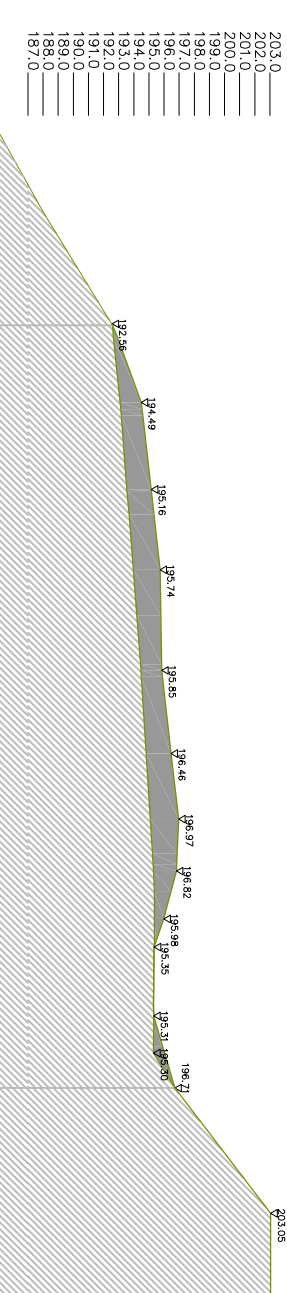

Indicative Cross Section 1



Indicative Cross Section 2

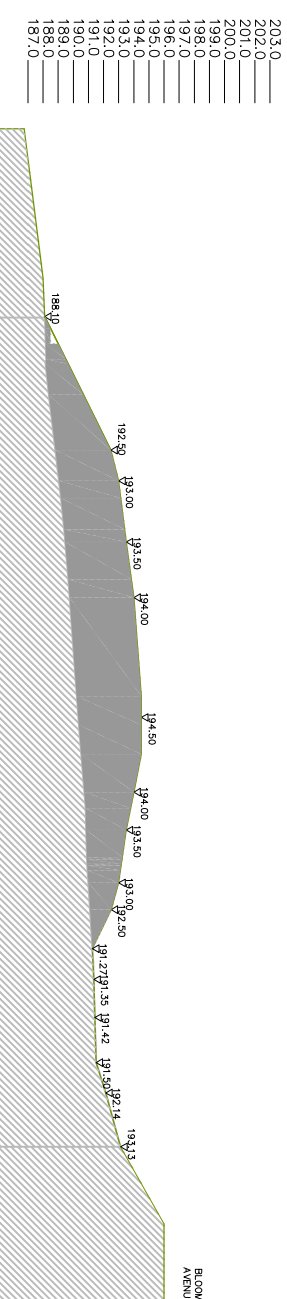

Indicative Cross Section 3

