




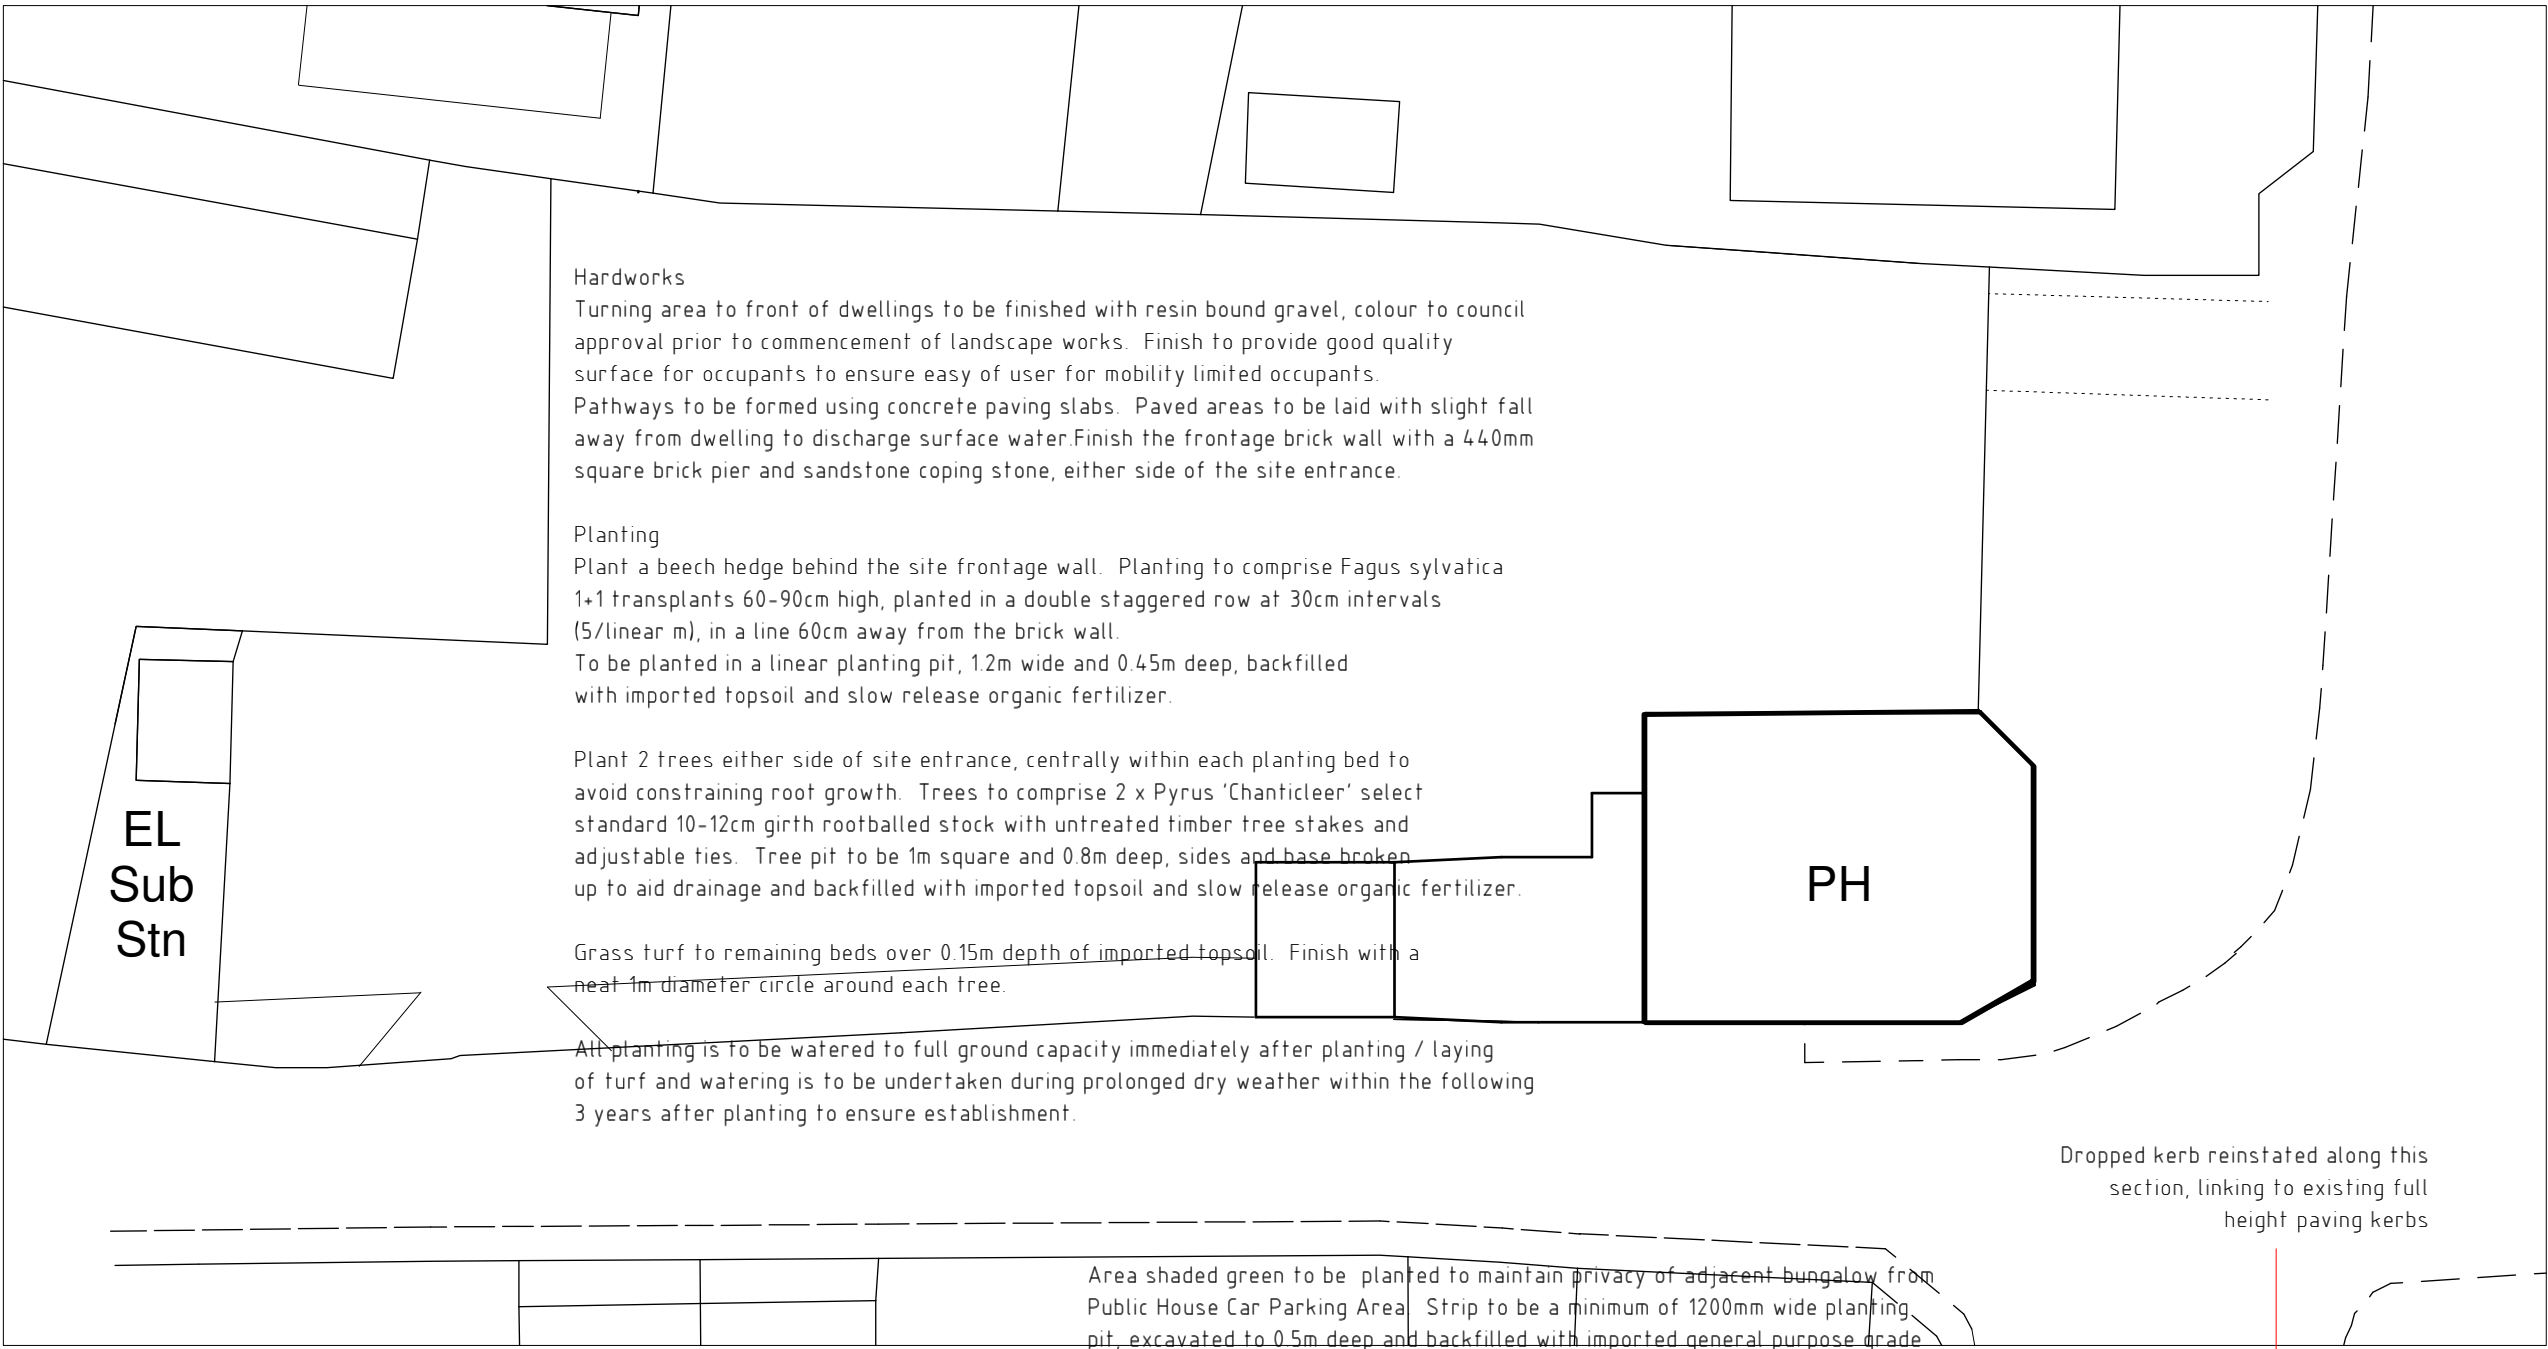


Site Plan as Existing 1:250

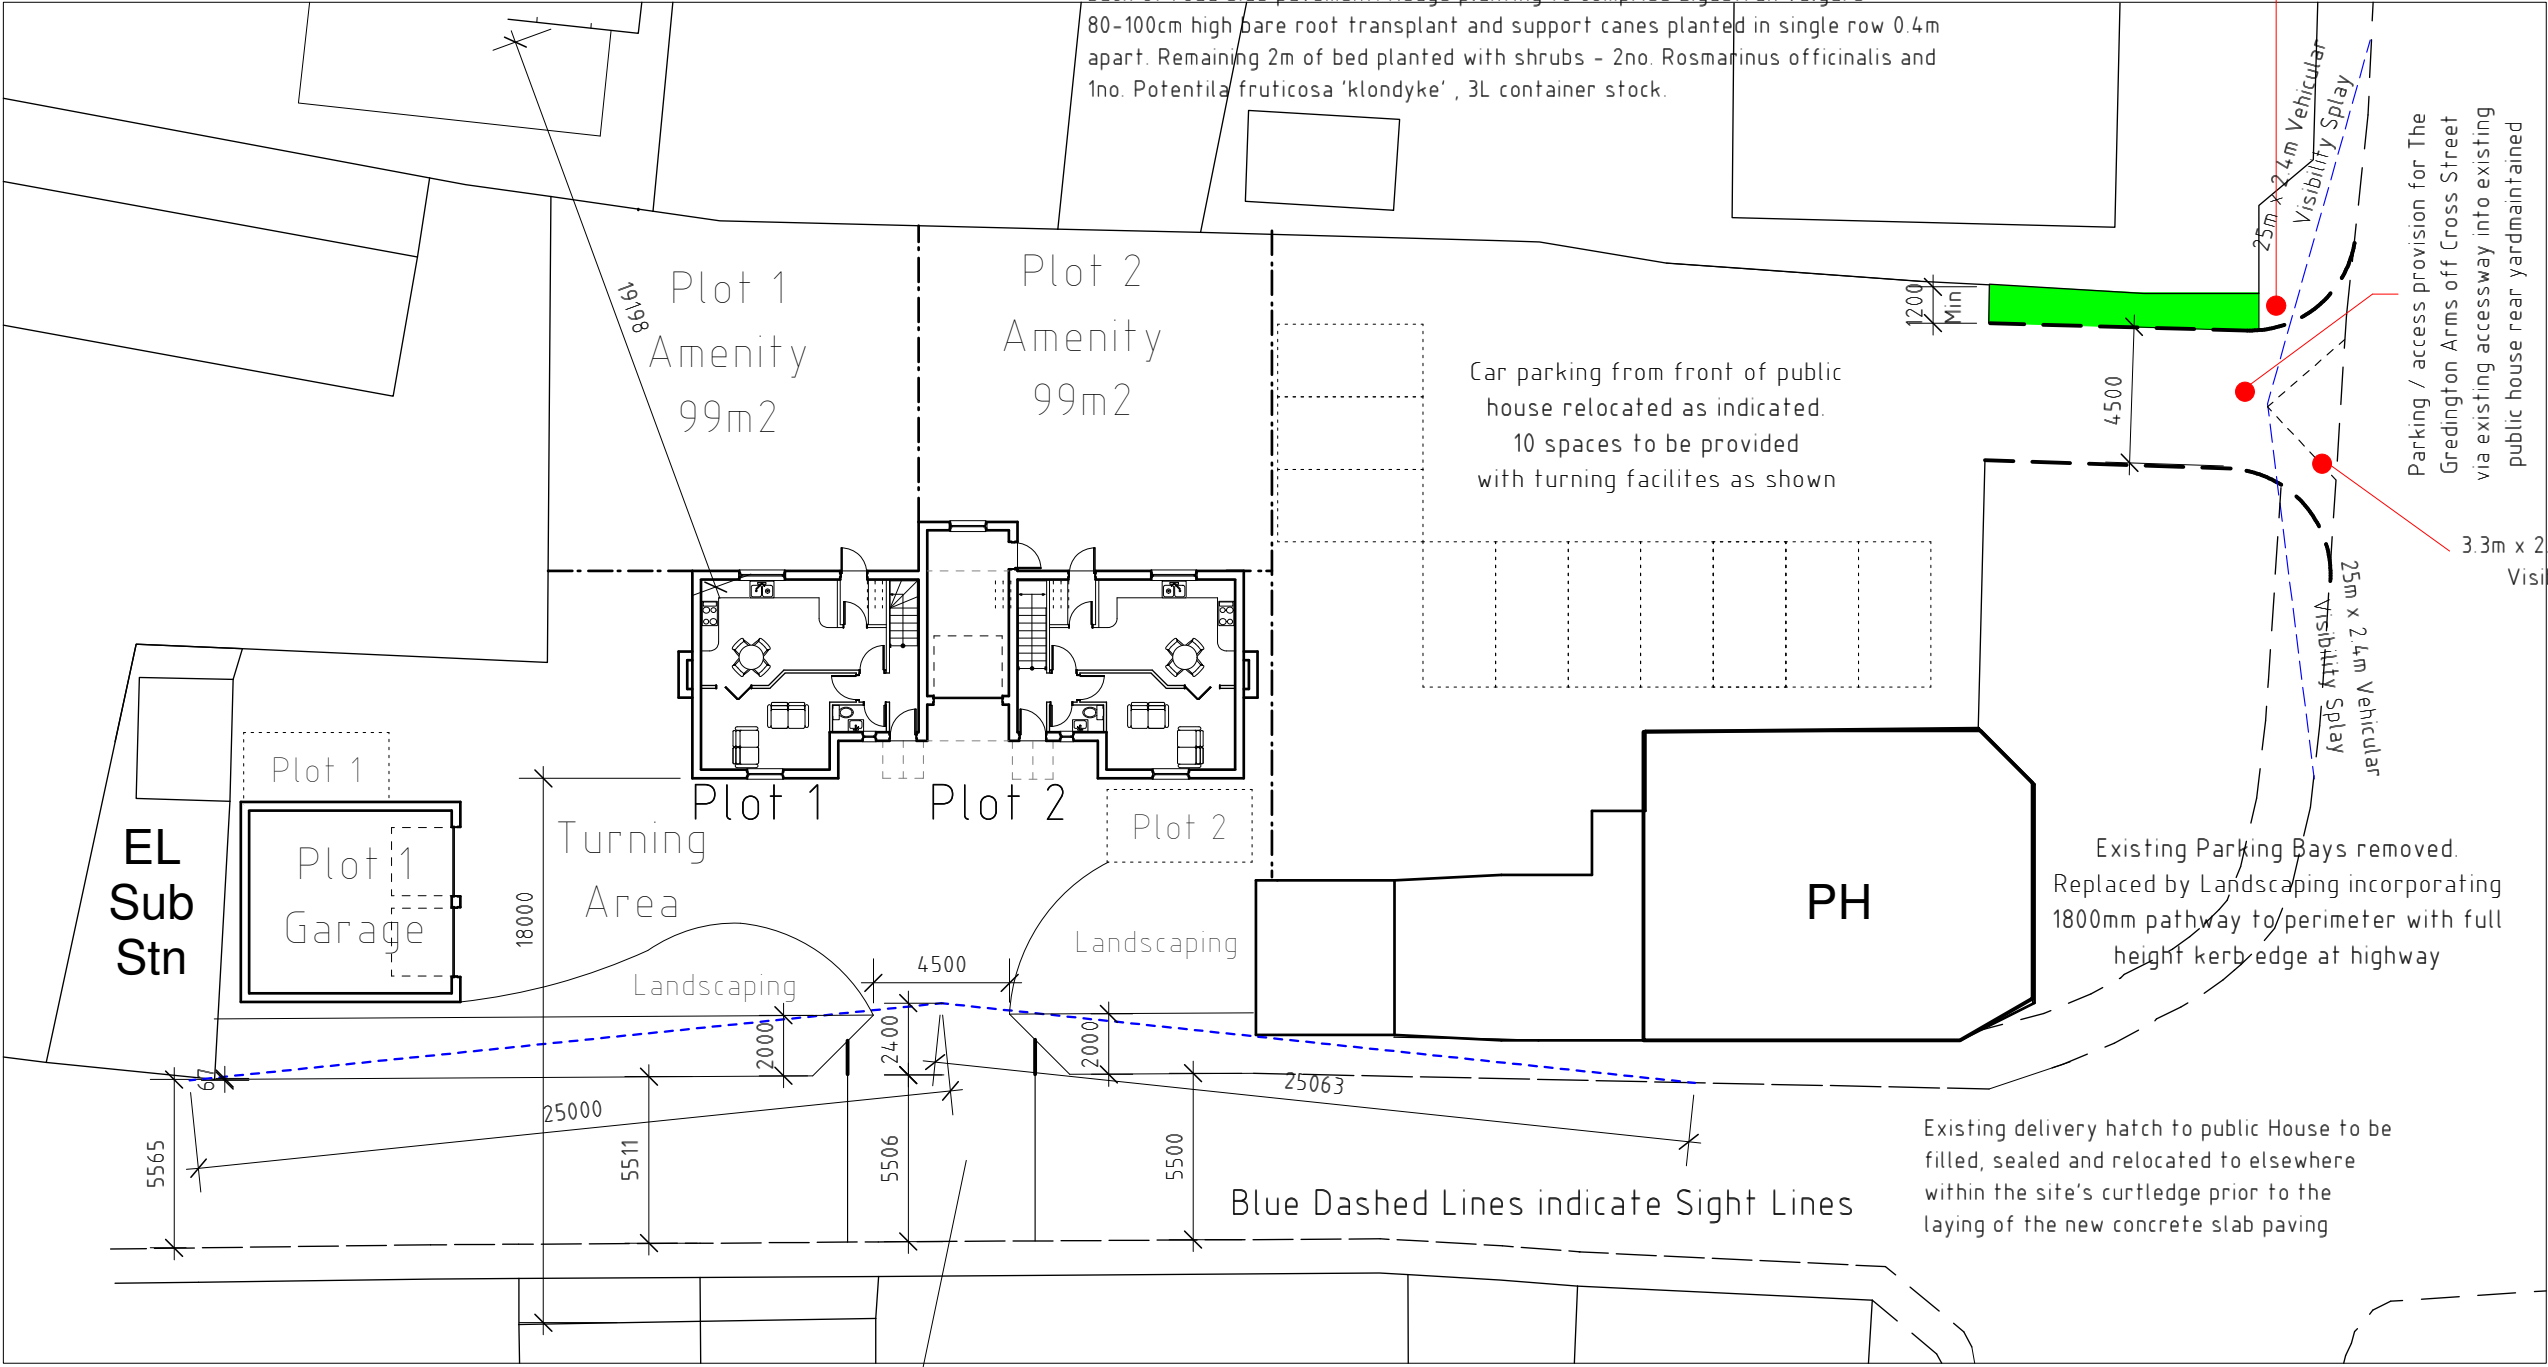


Site Plan as Proposed 1:250

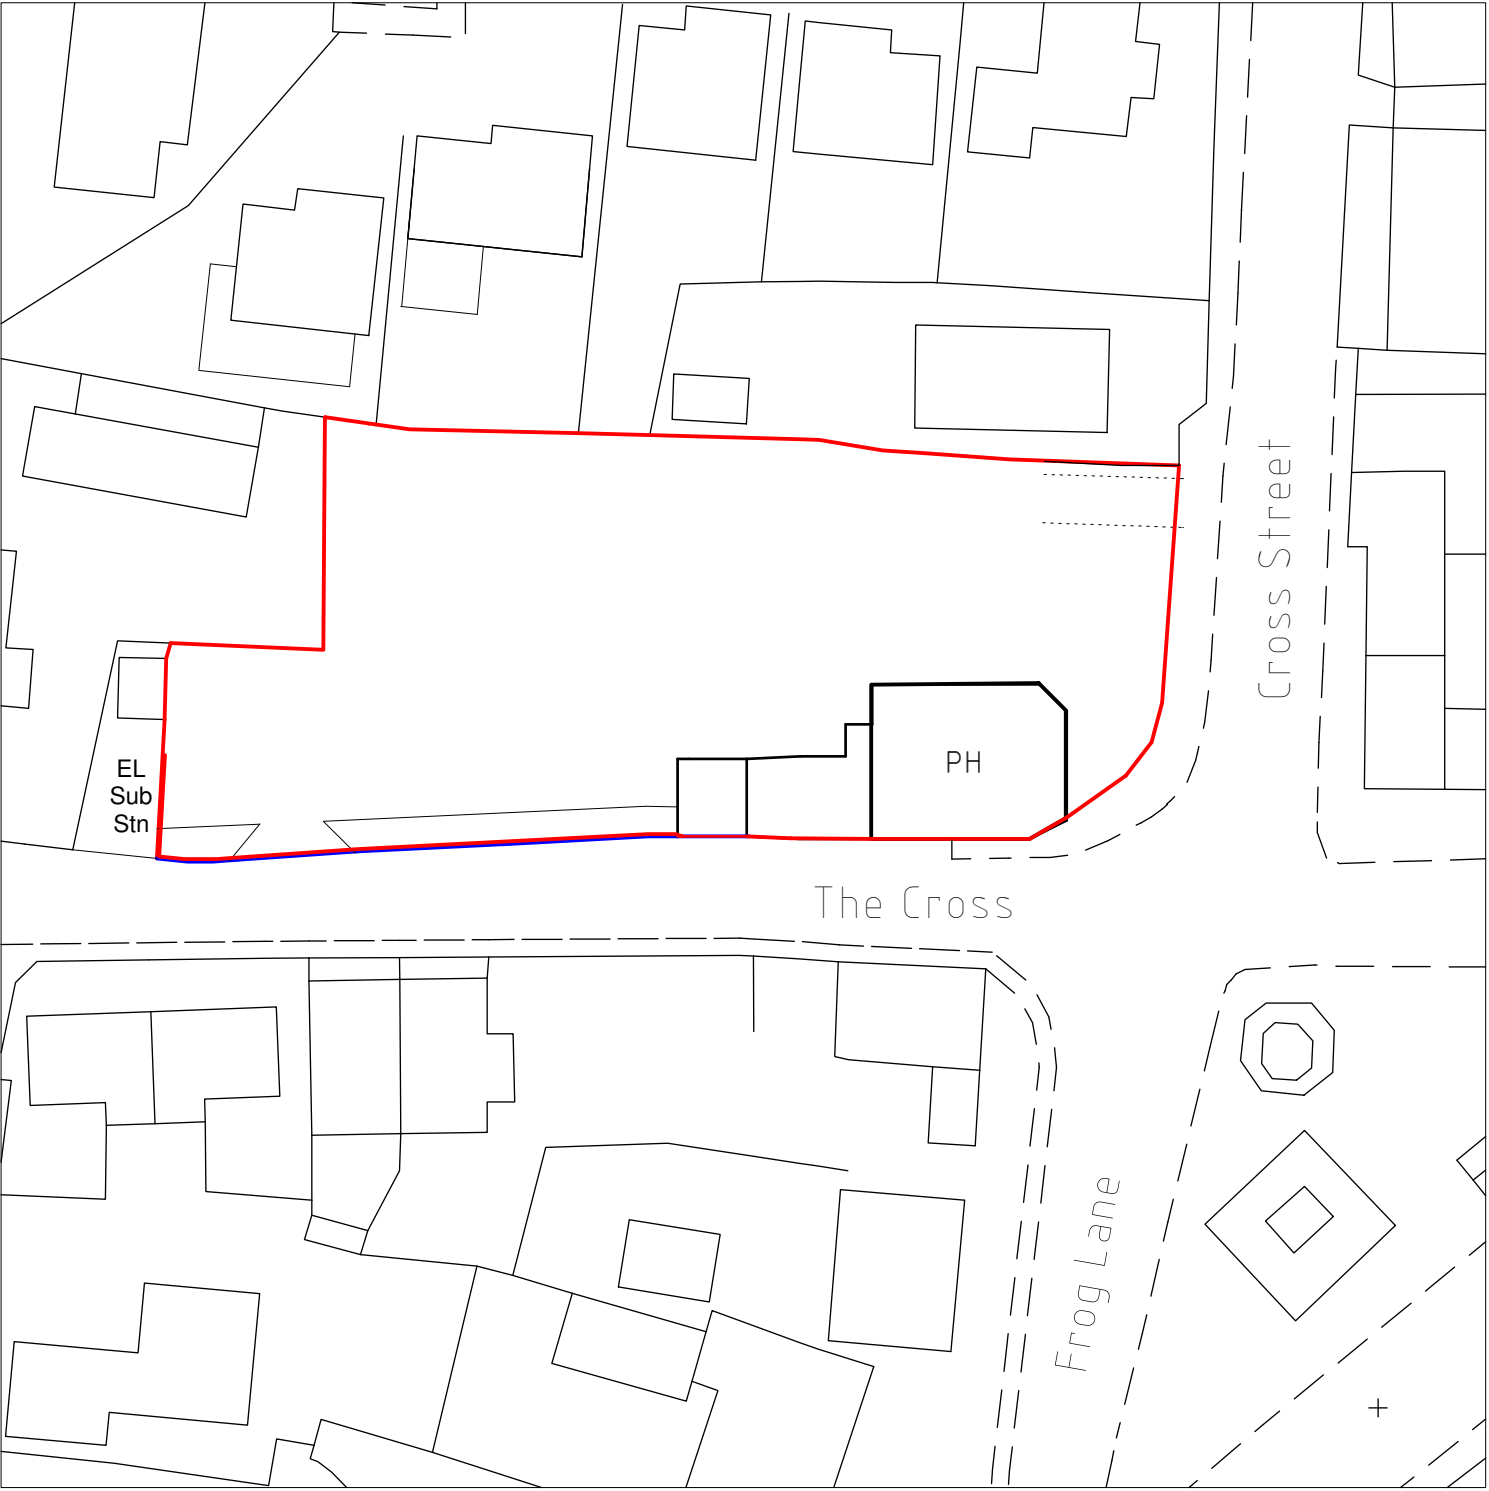

Location Plan Existing 1:500

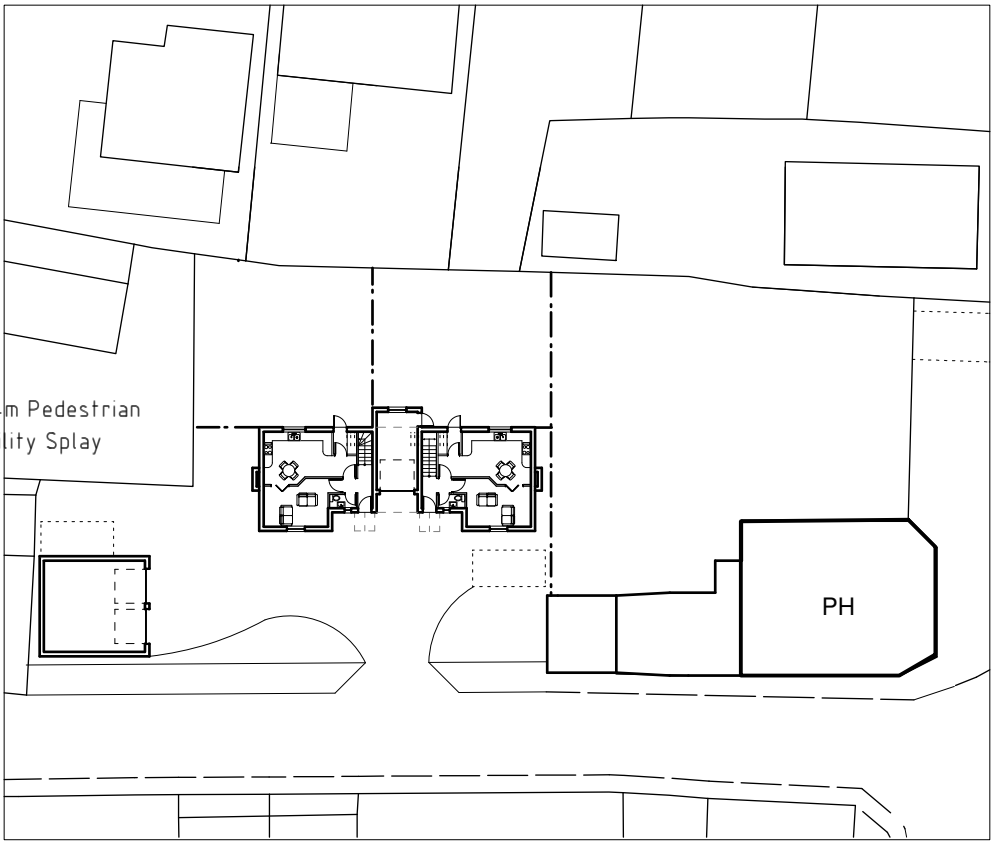

Location Plan Proposed 1:500

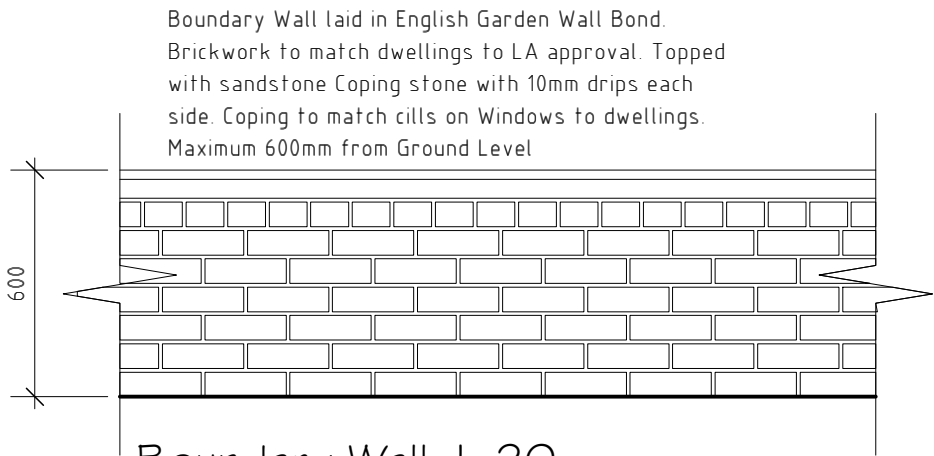

F	03/11	Additional landscaping	SH
E	02/11	Additional landscaping	SH
D	02/11	Landscaping	SH
C	01/01	Parking and position alterations	SH
B	11/10	Extensions shown to adjacent house	SH
A	11/10	Amended to suit planner's comments	S.A.J.H.
Rev	Date	Detail	Initial

Project: Residential Development Land adjacent to Gredington Arms Holt, Nr Wrexham	
Title: Site & Location Plans	Scale: (A2) 1:250 & 1:500

Drawn By: Shaun Hamilton	Date: Sept 2010
Drawing No: C032/003	Sheet: 1 of 1

blueprint
architectural services

Hafod Road,
Ruabon, Wrexham. LL14 6ET
Web: www.blueprintarchitectural.com
E-mail: enquiries@blueprintdesignuk.com
Tel: 01978 356500