


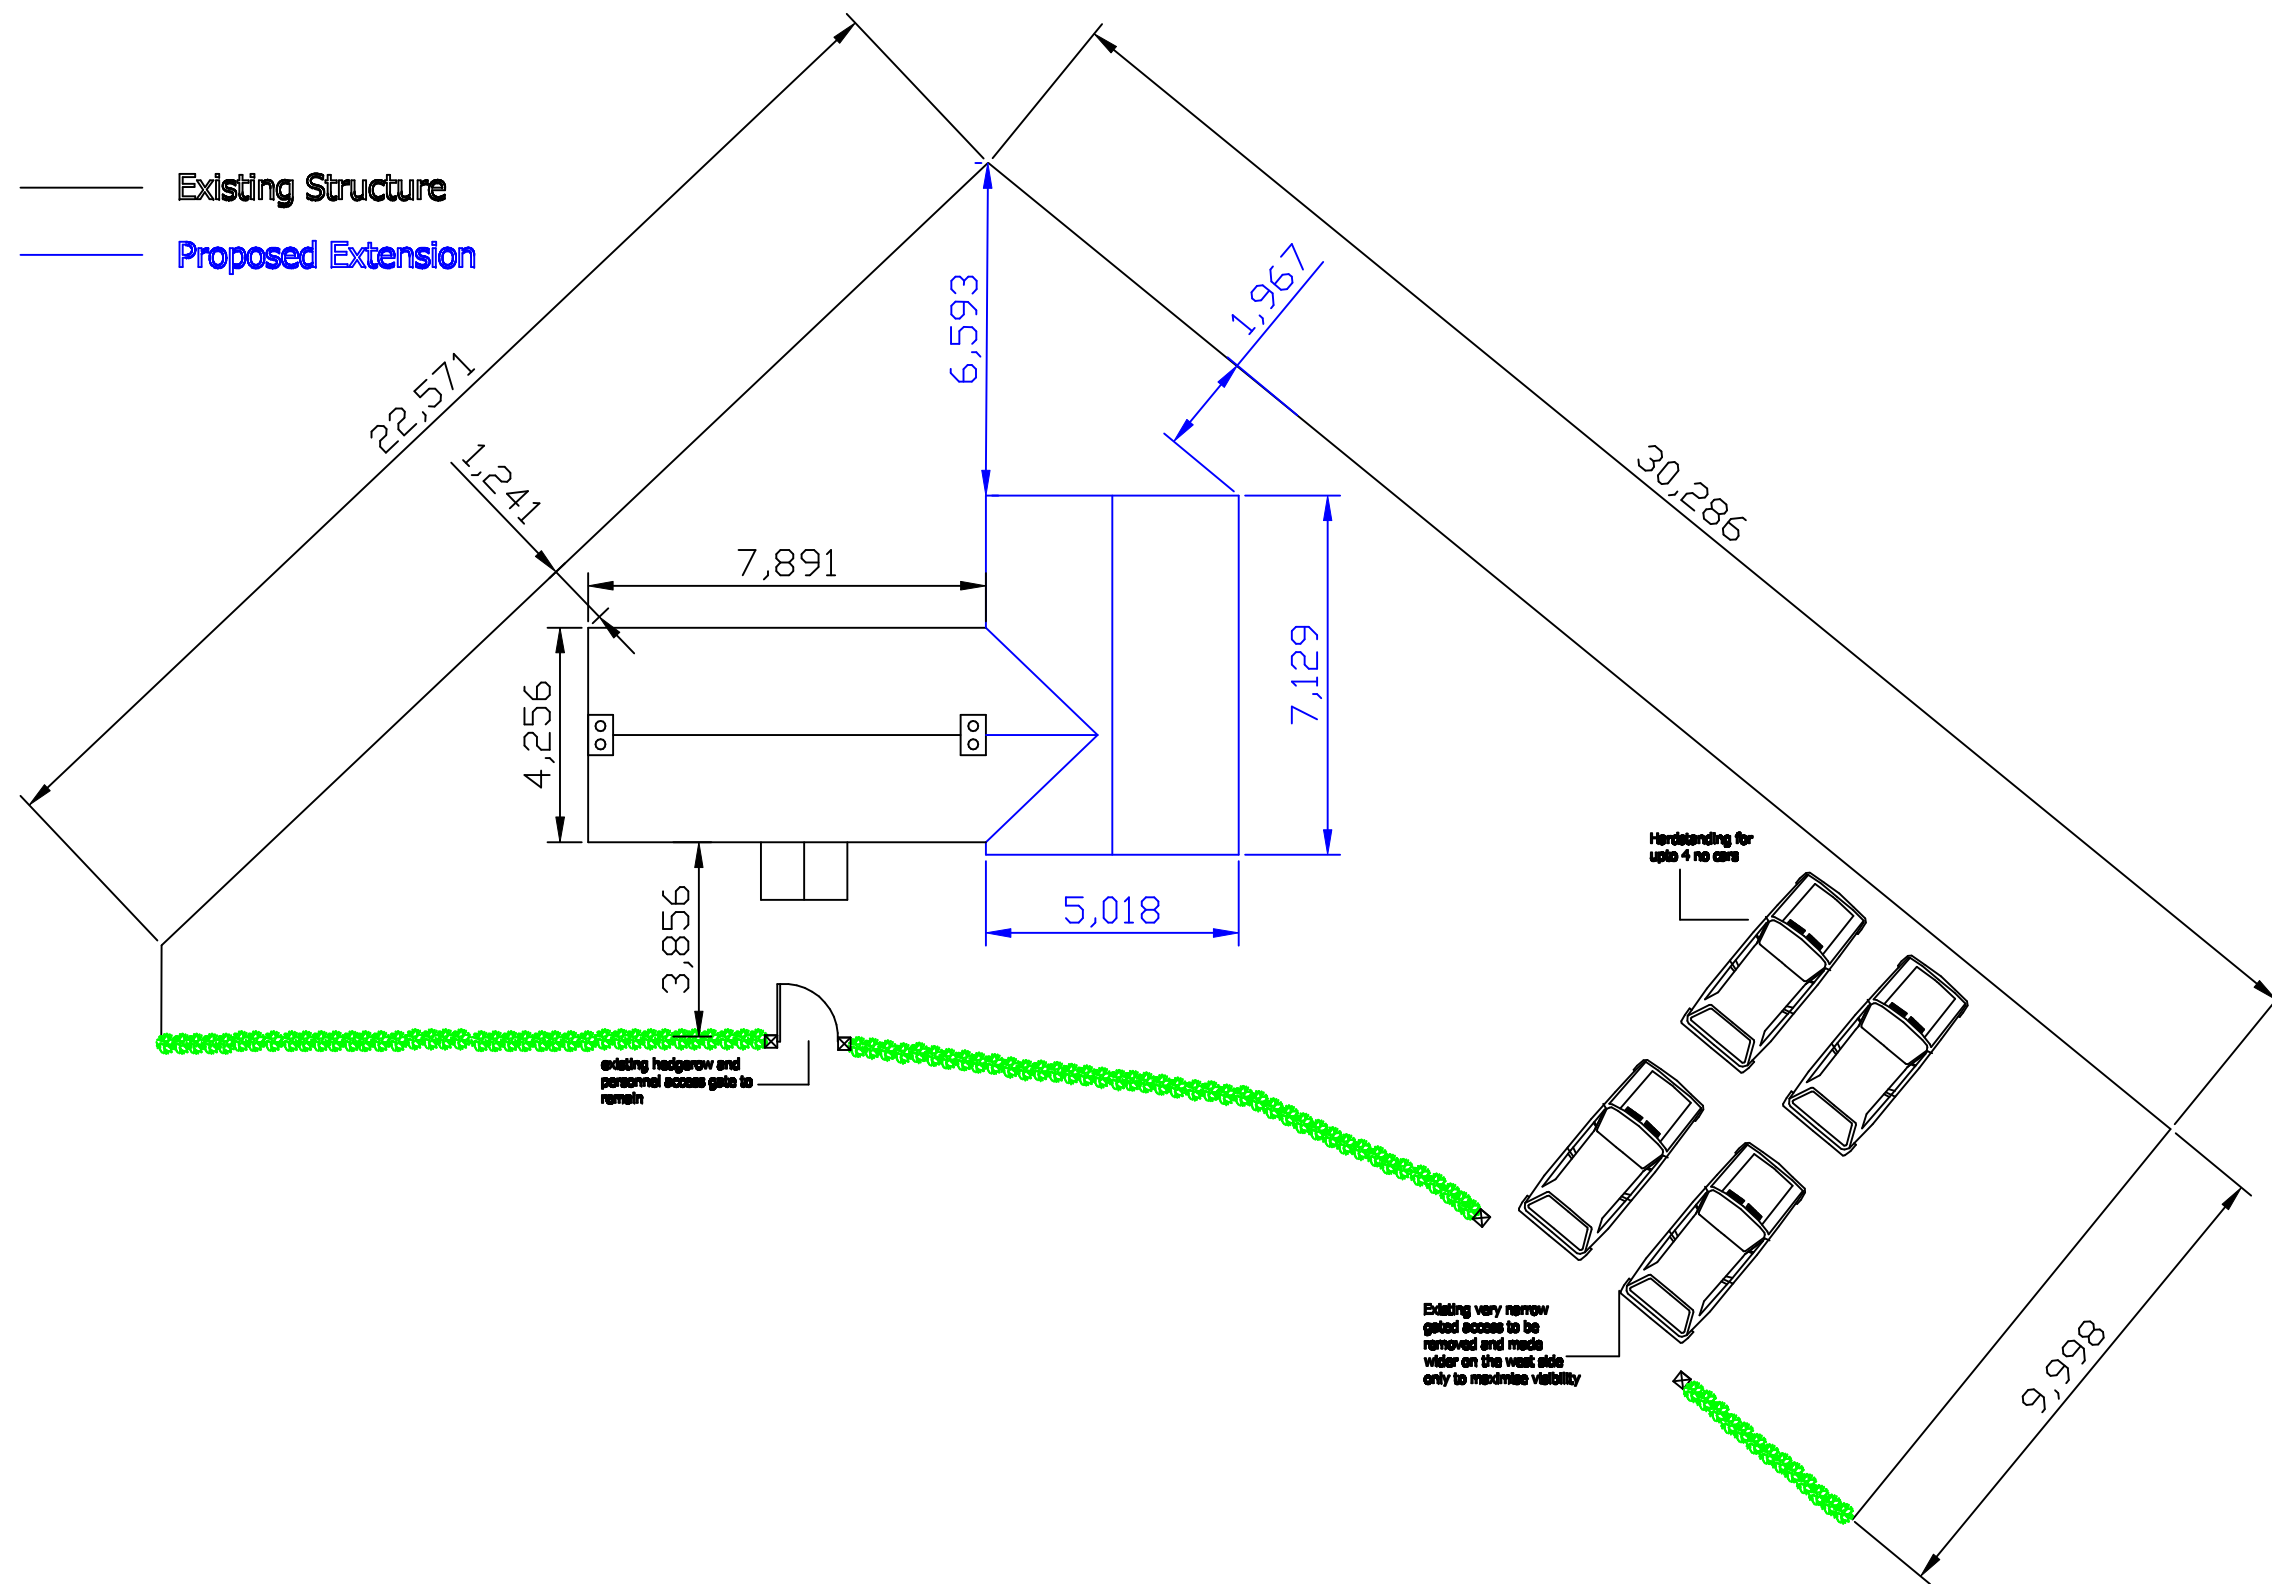

Existing Structure
Proposed Extension

General Notes

No.	Revision/Issue	Date

Project Title and Address

Haulfryn
Corkscrew lane
Pentre Bychan
Wrexham

Drawing Number

Date

Scale

Title

proposed
site plans
- Rev A

25/03/11

1:100 @ A3