



Ground Floor Plan as Existing

Scale 1:50 @ A1

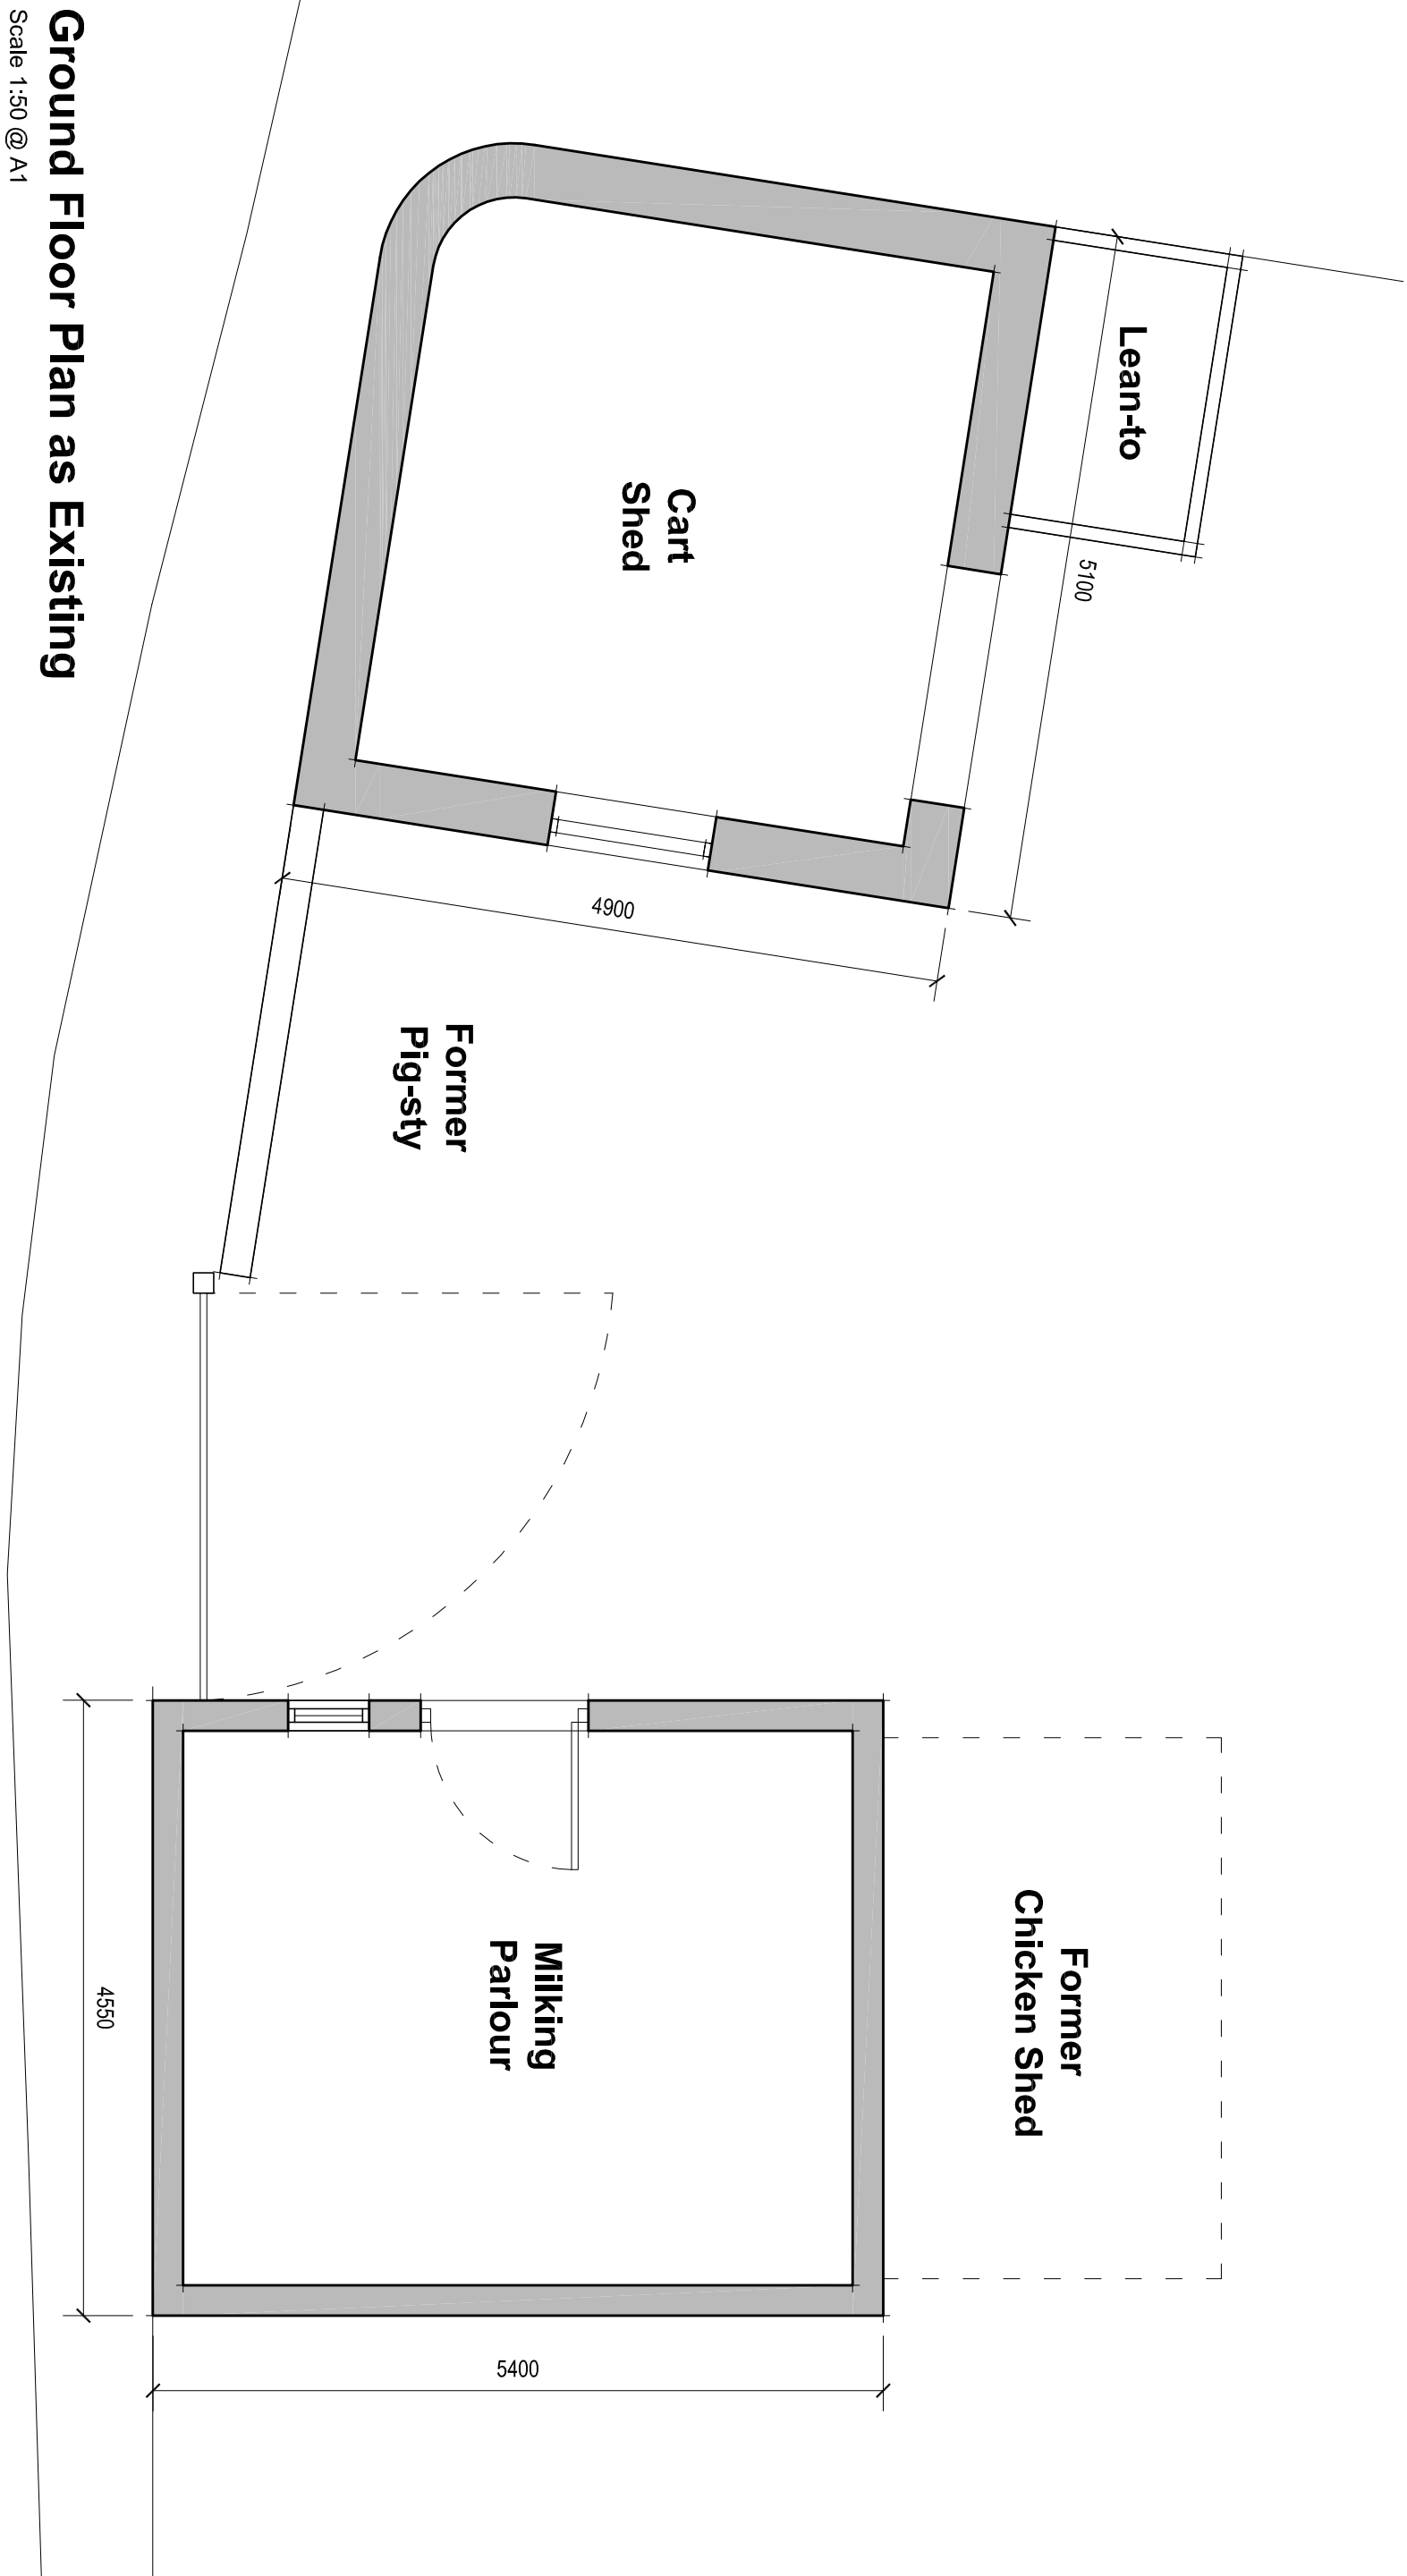


Cart Shed West Elevation as Existing

Scale 1:50 @ A1

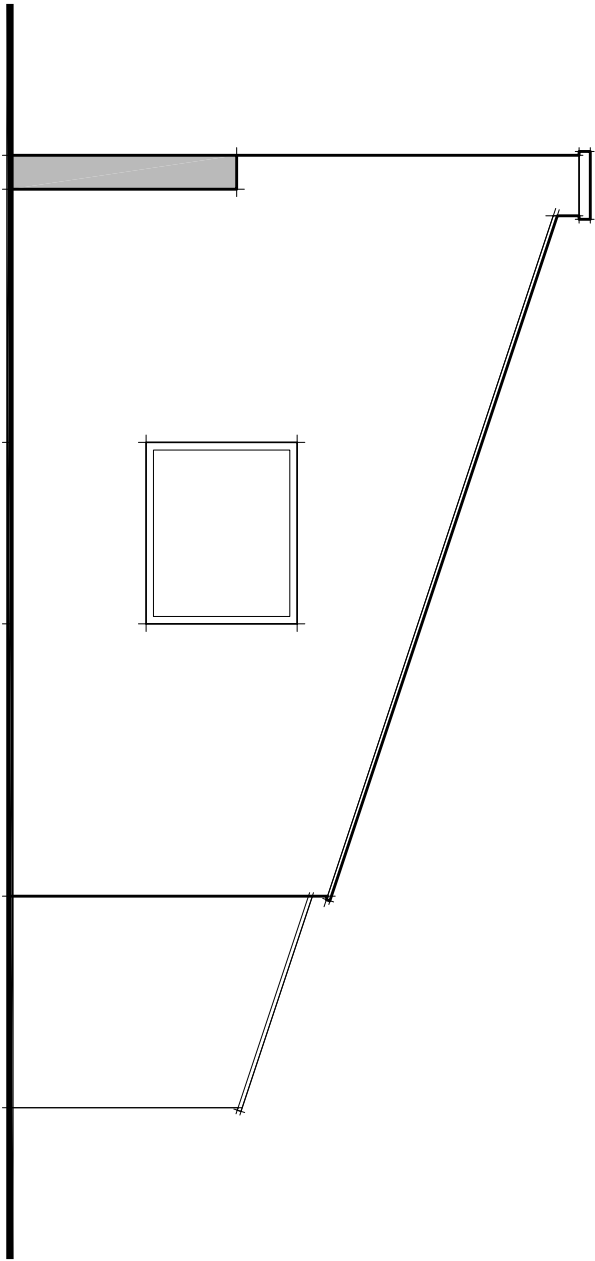


Overall North Elevation as Existing

Scale 1:50 @ A1

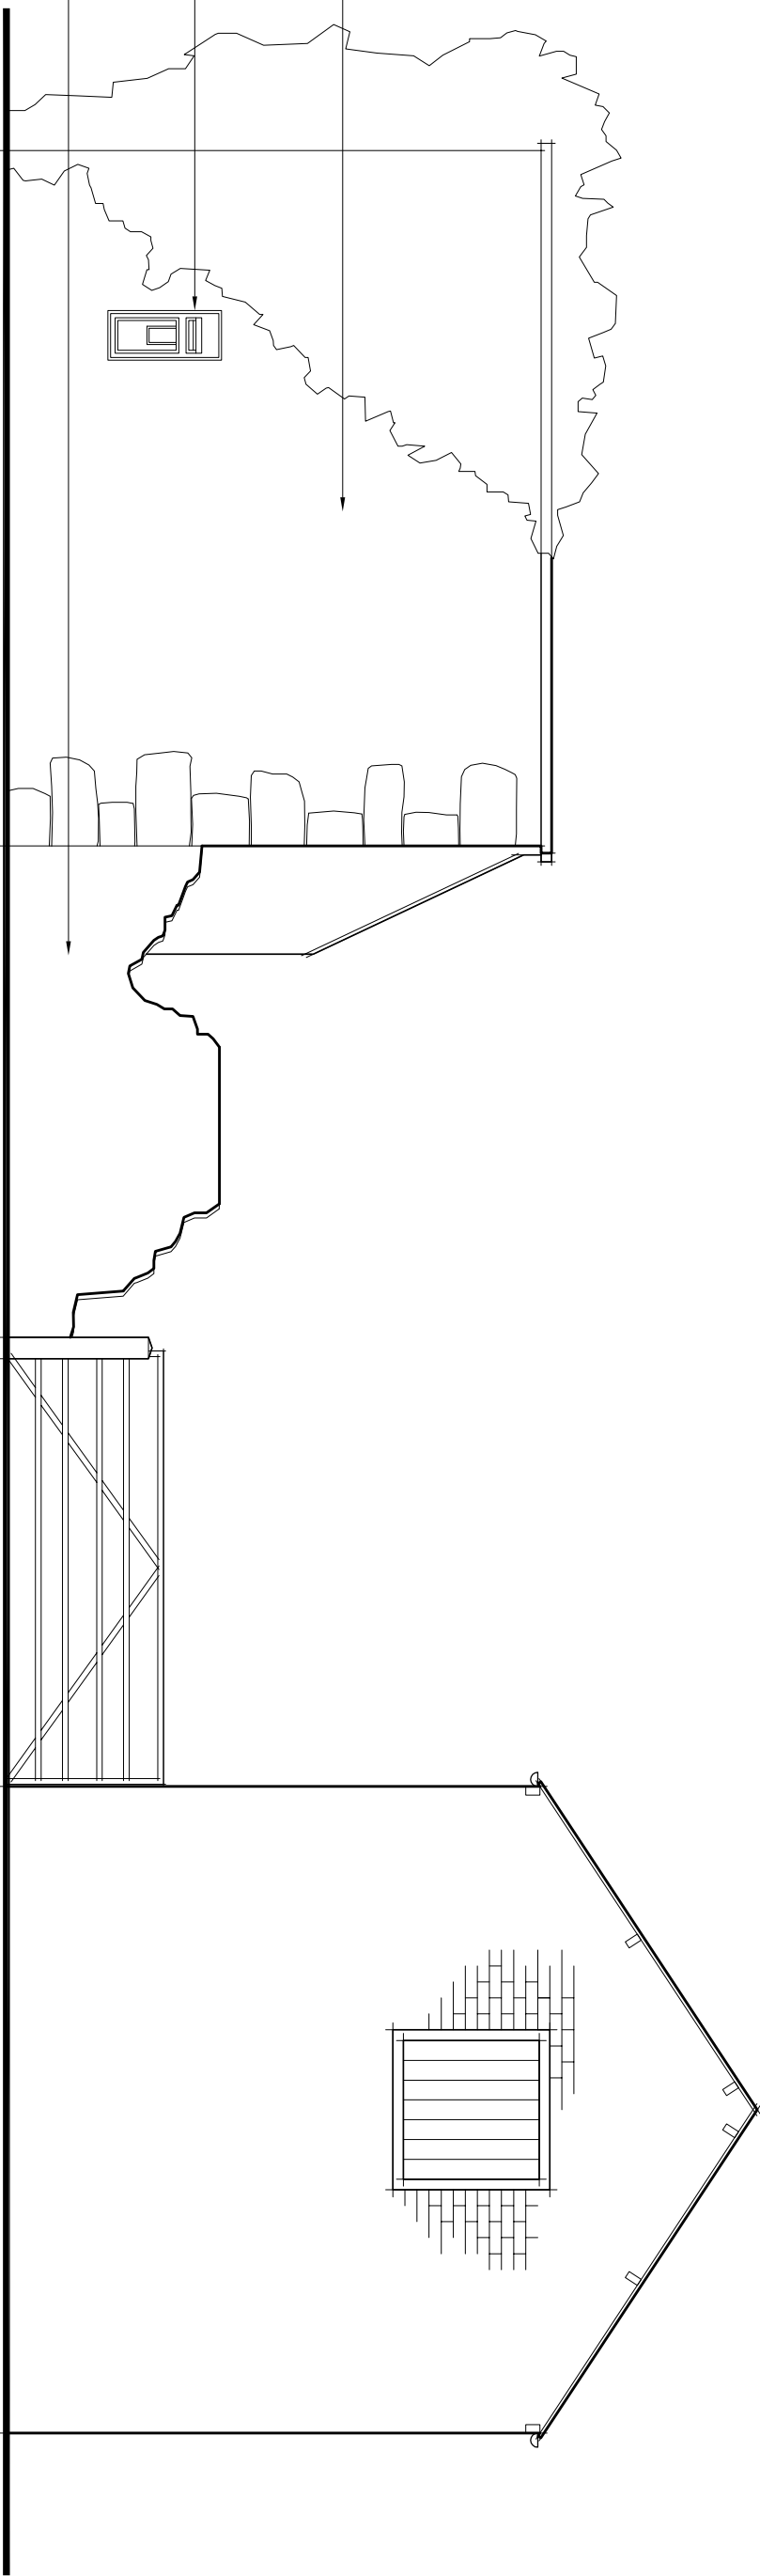


Milking Parlour West Elevation as Existing

Scale 1:50 @ A1

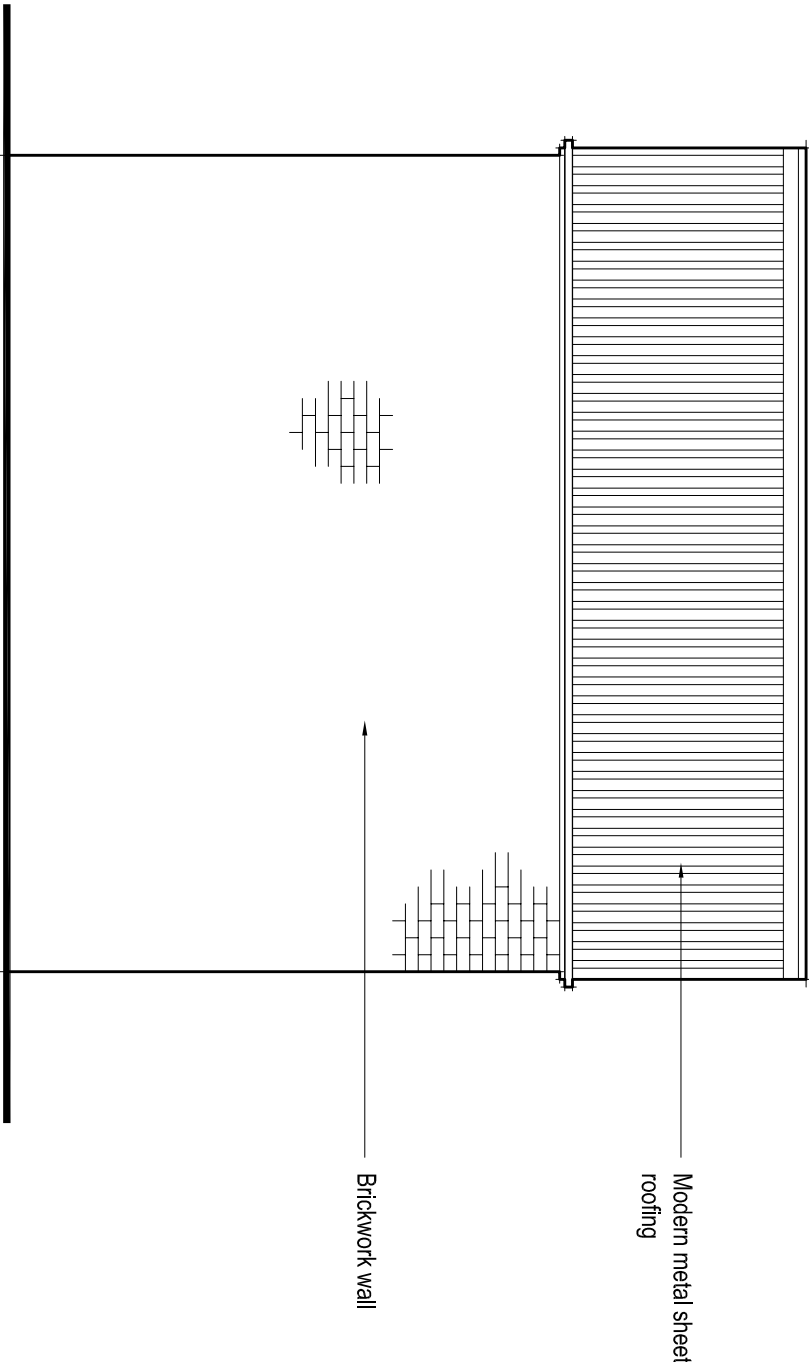


Overall South Elevation as Existing

Scale 1:50 @ A1

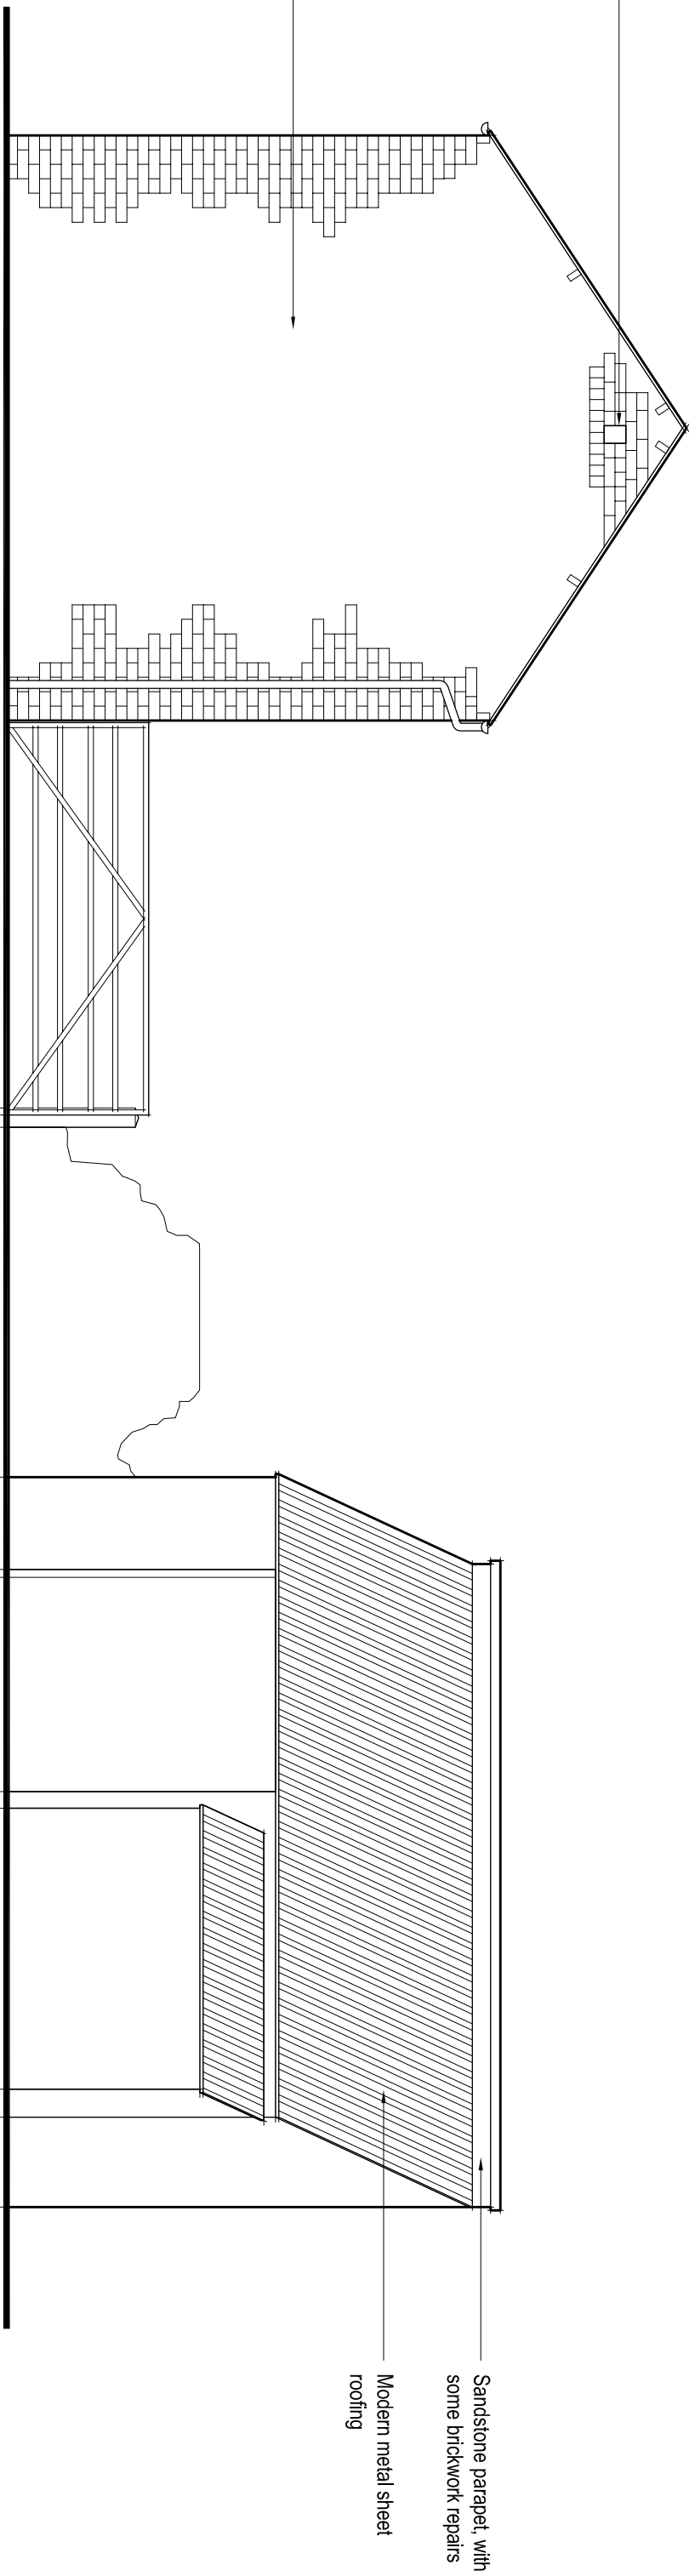

Milking Parlour East Elevation as Existing

Scale 1:50 @ A1

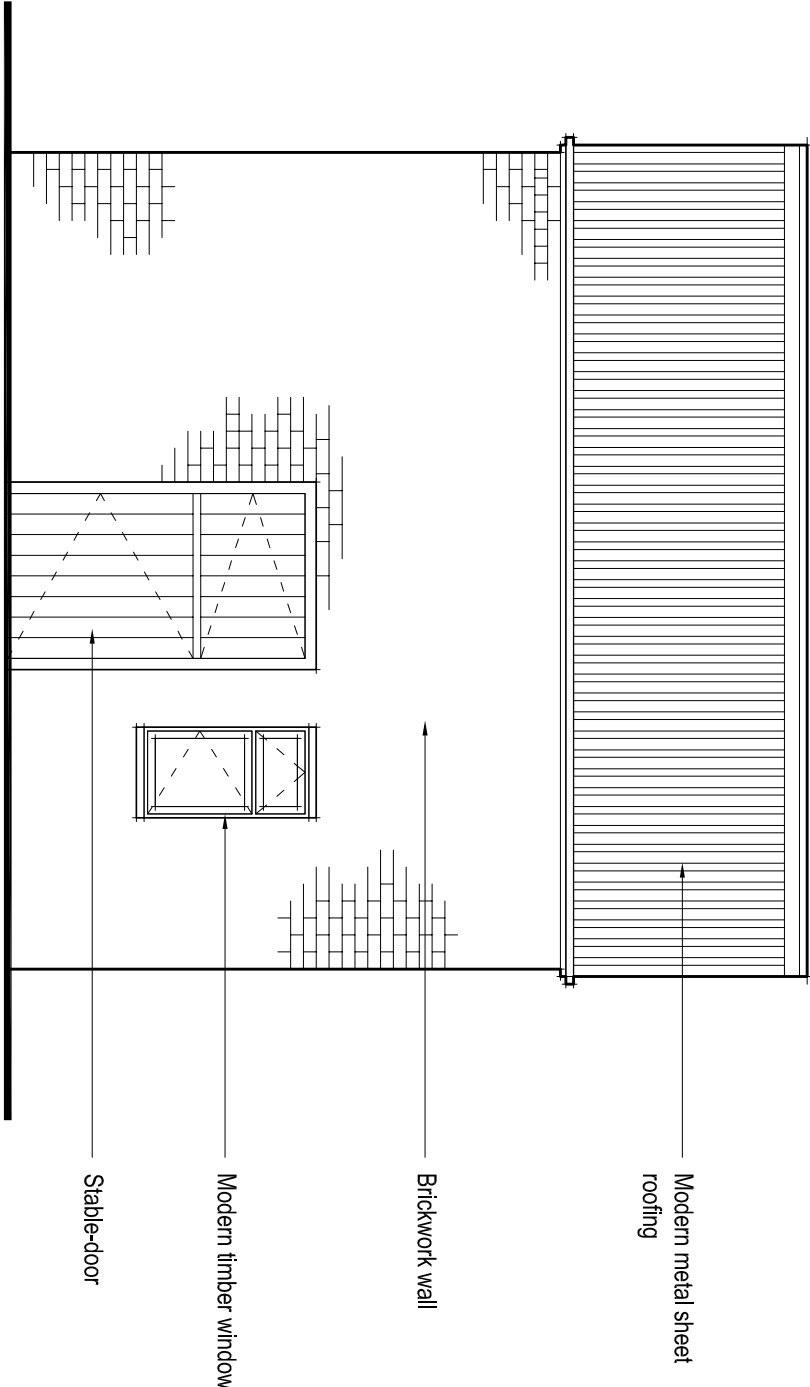

REVISION	DATE	DRAWN	CHECKED	DESCRIPTION	SCALE	DATE
CLIENT					1:50 @ A1	28/01/2011
PROJECT					DRAWN	CHECKED
Outbuildings and Land West of Garden House, Epsstock				JOB NUMBER	DRAWING NO.	REVISION
Plans and Elevations as existing					002	-