





Front Elevation 1:100

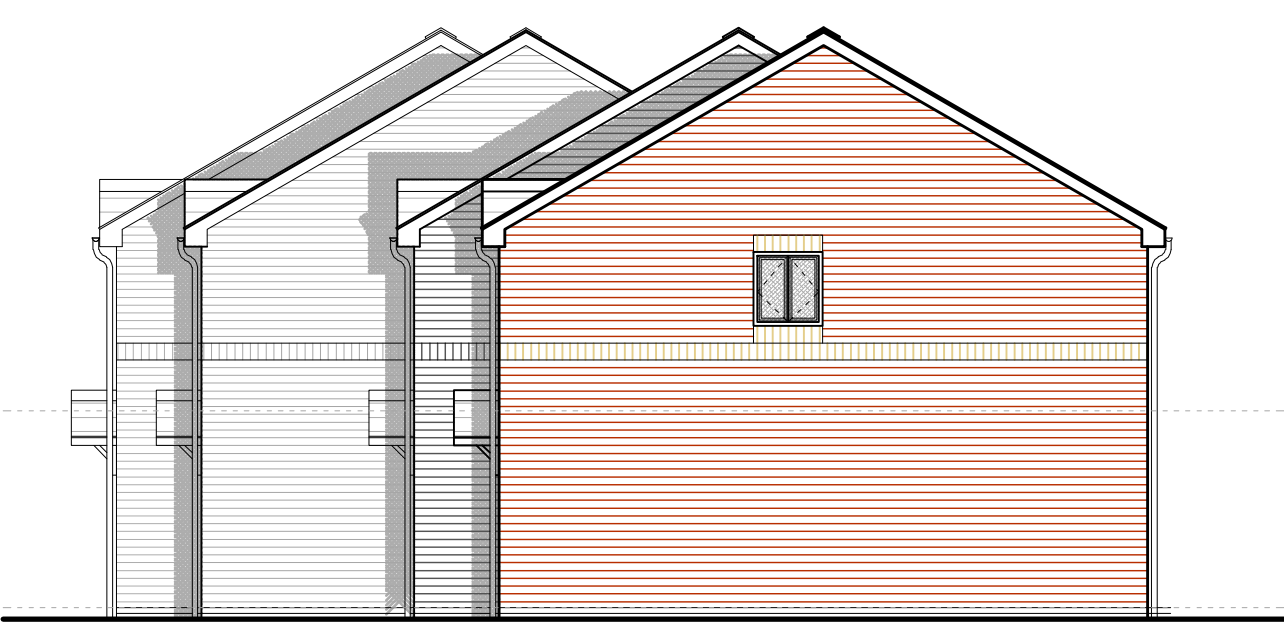

Side Elevation 1:100




Rear Elevation 1:100

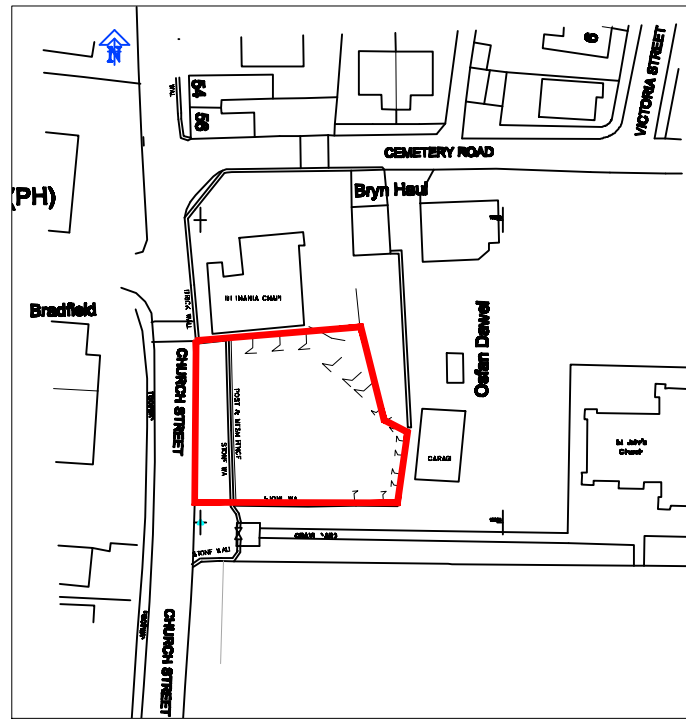

Location Plan 1:1250

External Finishes:
Roof: Blue / Grey Reconstituted Slates.
Walls: 'Red' Facing Brick with Buff Soldier Course.
Windows & Doors: White uPVC Double Glazed Units.
Rainwater Goods: Black uPVC

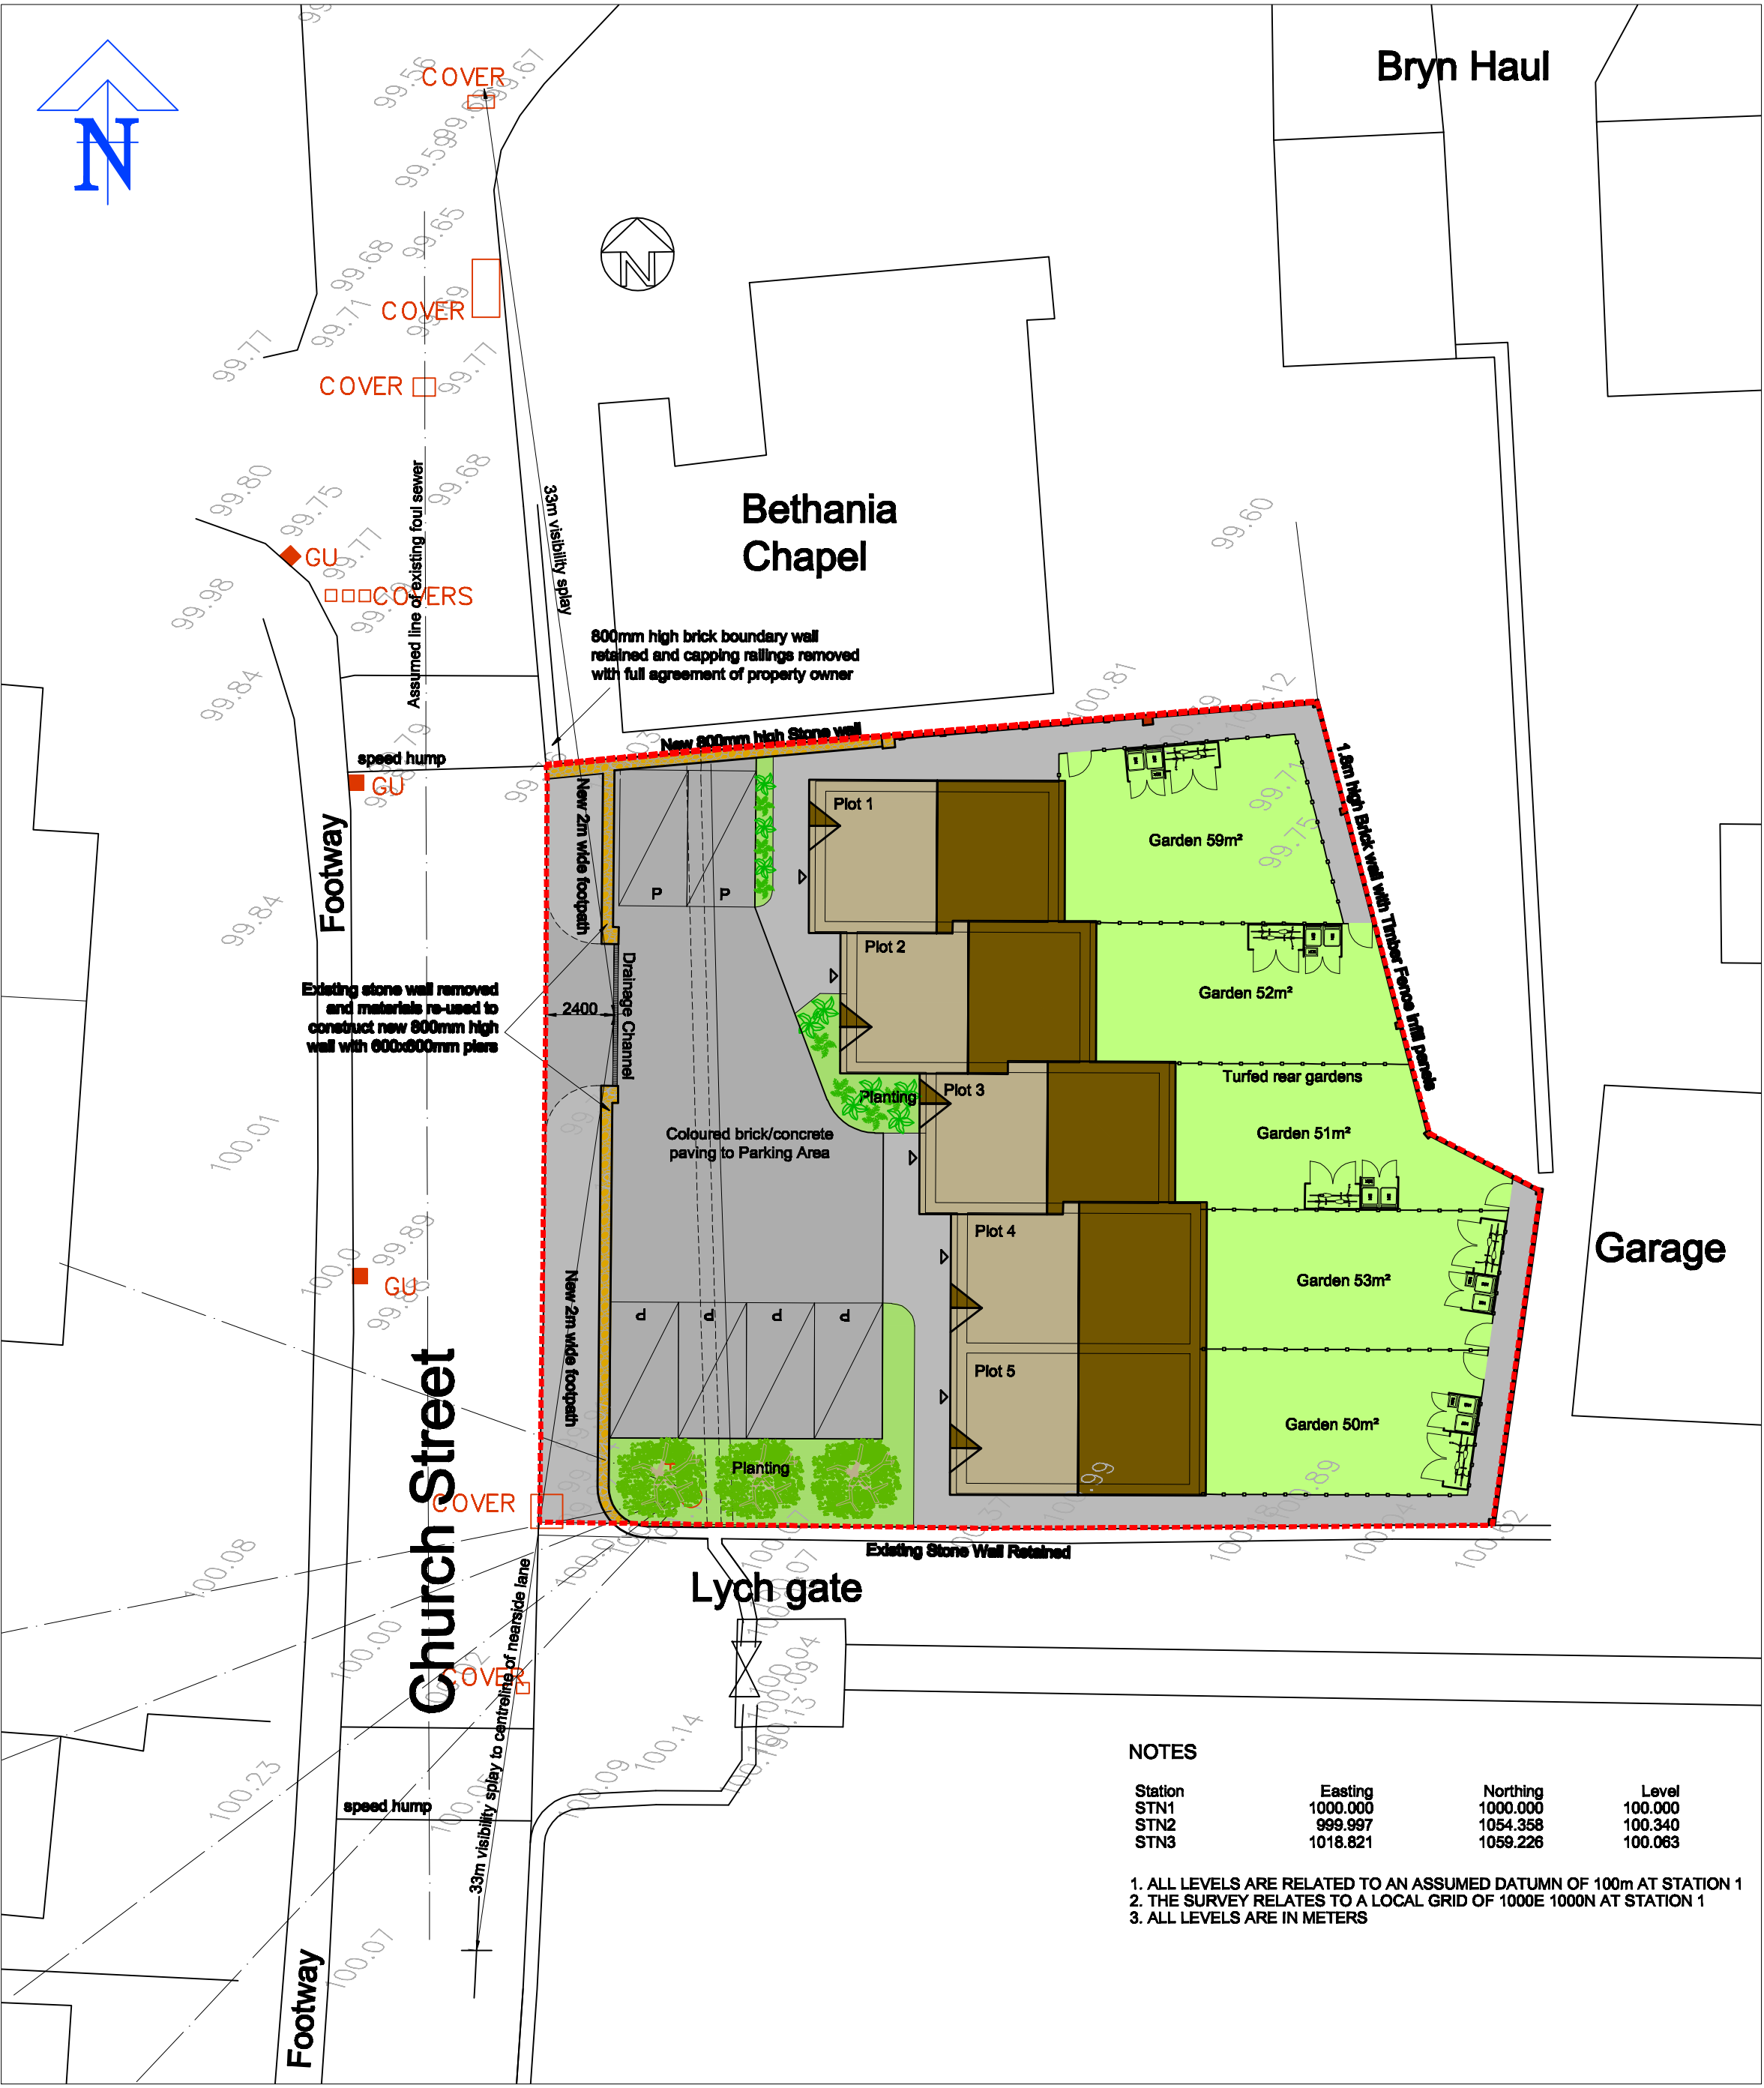

Site Layout Plan 1:200


NOTES

Station	Easting	Northing	Level
STN1	1000.000	1000.000	100.000
STN2	899.997	1054.359	100.340
STN3	1018.821	1059.226	100.063

1. ALL LEVELS ARE RELATED TO AN ASSUMED DATUM OF 100m AT STATION 1
2. THE SURVEY RELATES TO A LOCAL GRID OF 1000E 1000N AT STATION 1
3. ALL LEVELS ARE IN METERS



First Floor Plan 1:100

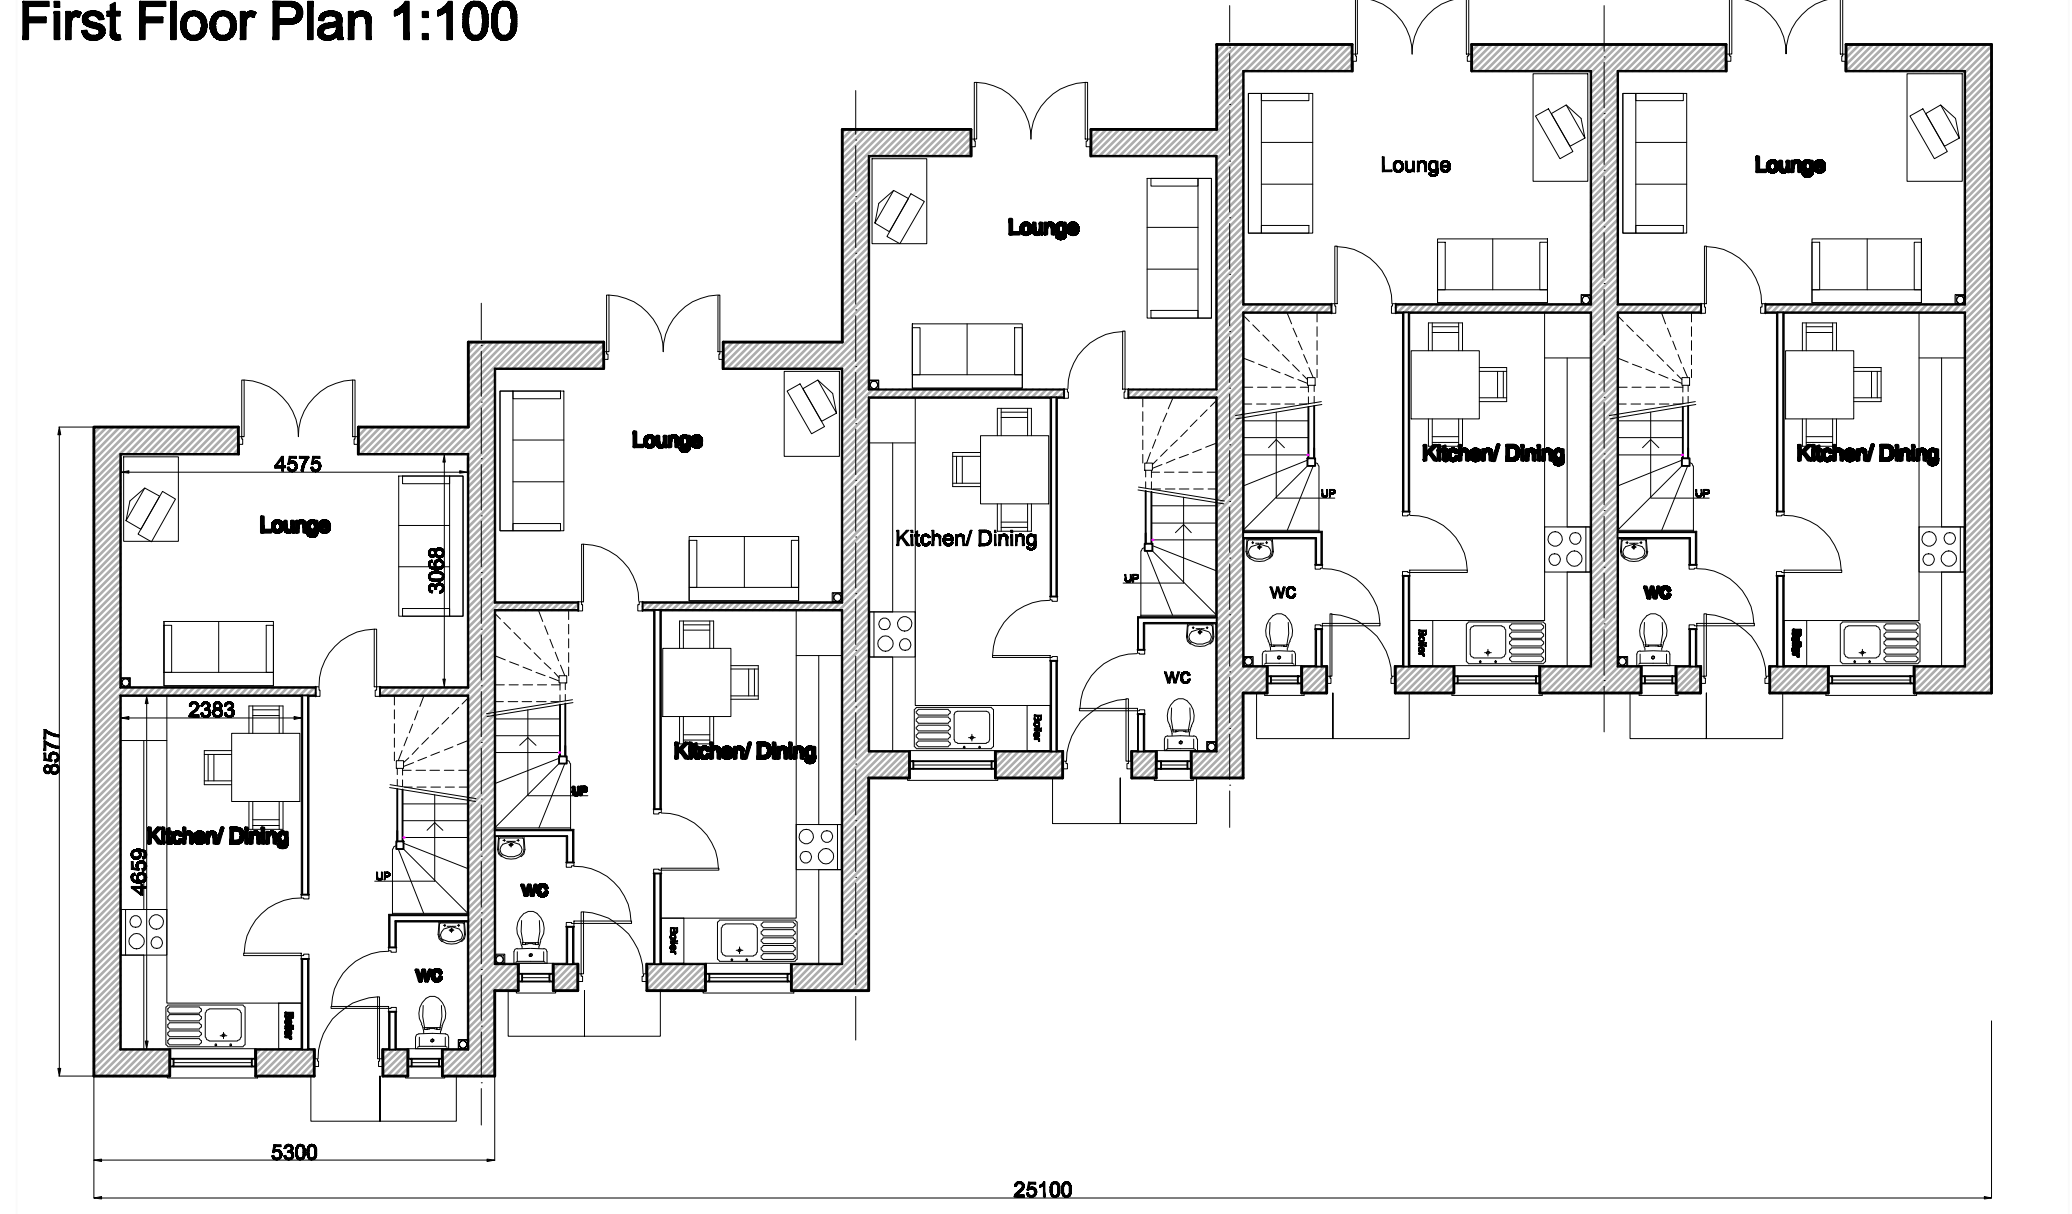

Ground Floor Plan 1:100

5no. 2 Bed/ 3 Person Houses. 72.5m²
6 no. Parking Spaces

C	Access and car park adjusted to suit amended south visibility splay.	14-04-11	MH	CE
B	Dwellings staggered and car parking adjusted to suit to move Units 1+2 nearer to Church Street.	05-04-11	MH	CE
A	Dwellings moved nearer to Church Street and car parking adjusted to suit. South visibility splay taken to centreline of Church Street.	10-03-11	MH	CE
Rev.	Drawn by			
DA, RG & EW Jones-Roberts	Drawn by	PROPOSED SCHEME		
As shown	Drawn by	MH	CE	18.01.11
Proposed Development at Land adj. Capel Bethania, Church St. Rhos.	Drawn by	6112/ L(2)01		C

