



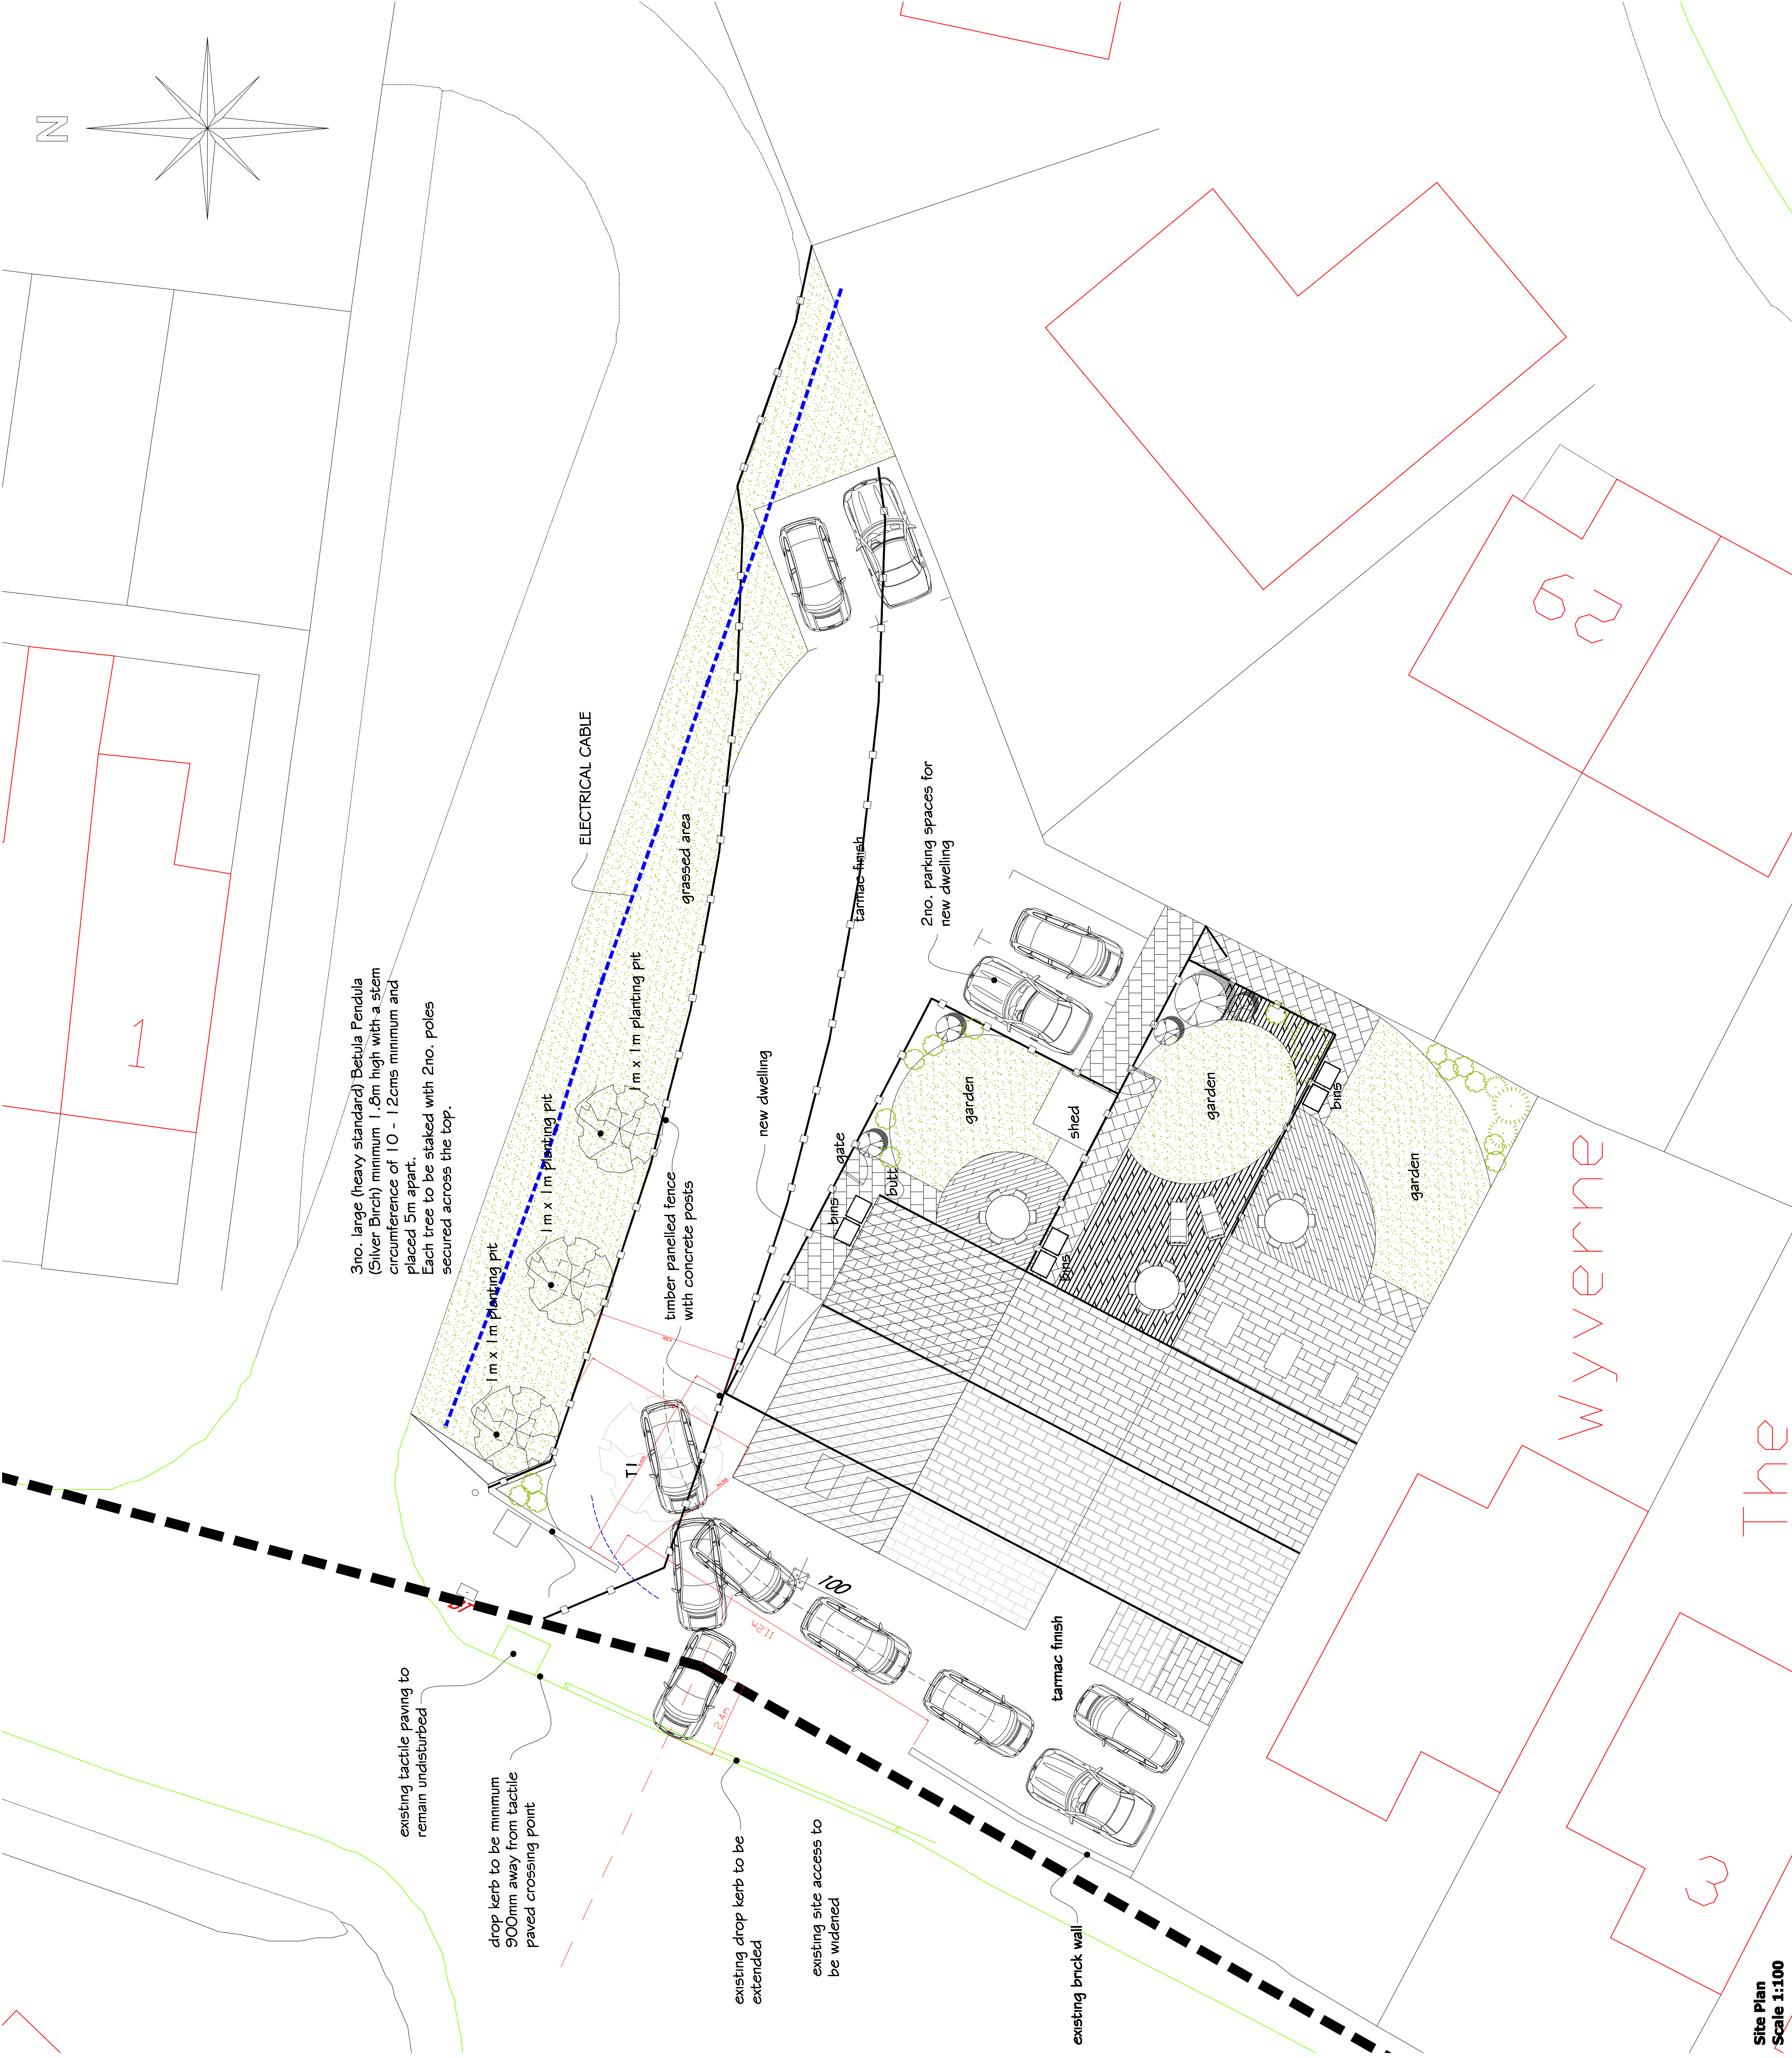

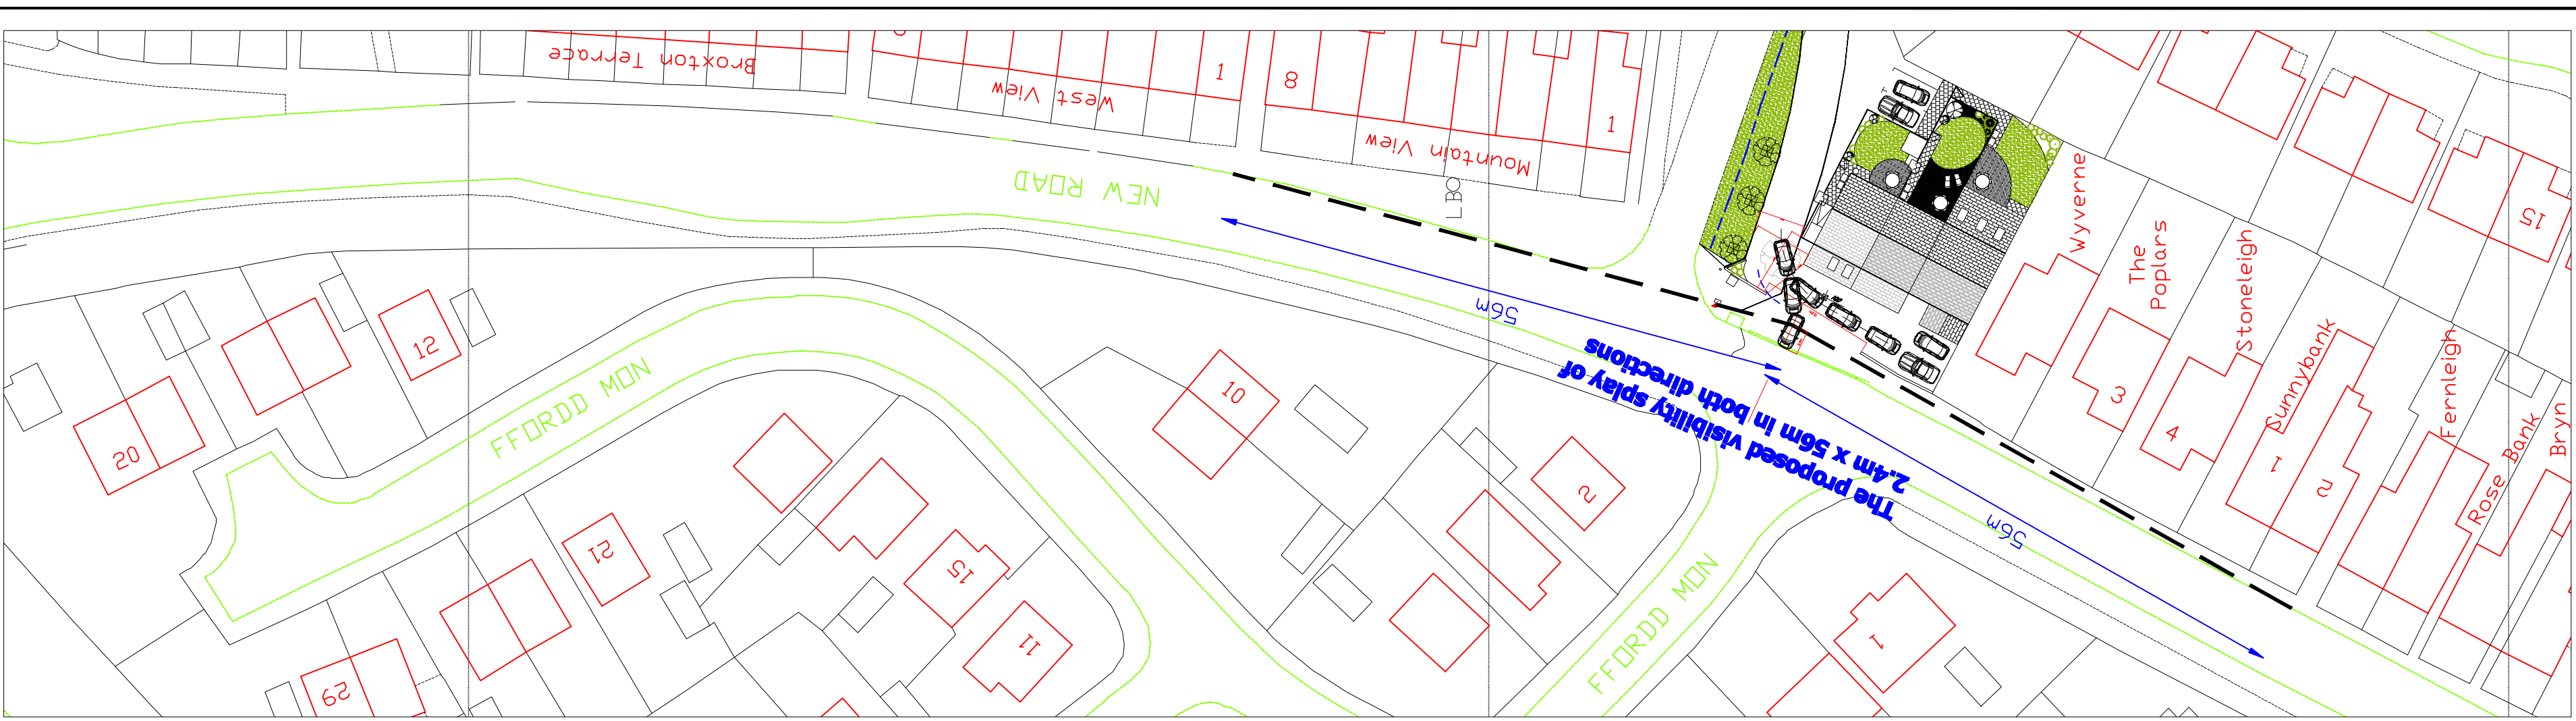

CELLAR ARCHITECTURAL DESIGN
25 Sarngale Cae
New View
North Wales
LL13 9QU

Mr. P. Carrington.

Proposed Site Plan.

Proposed Redevelopment of
Ty Mynydd, New Rd, Wrexham.

July 2010.

Scale: 1:100 at A1

PC / 03.