


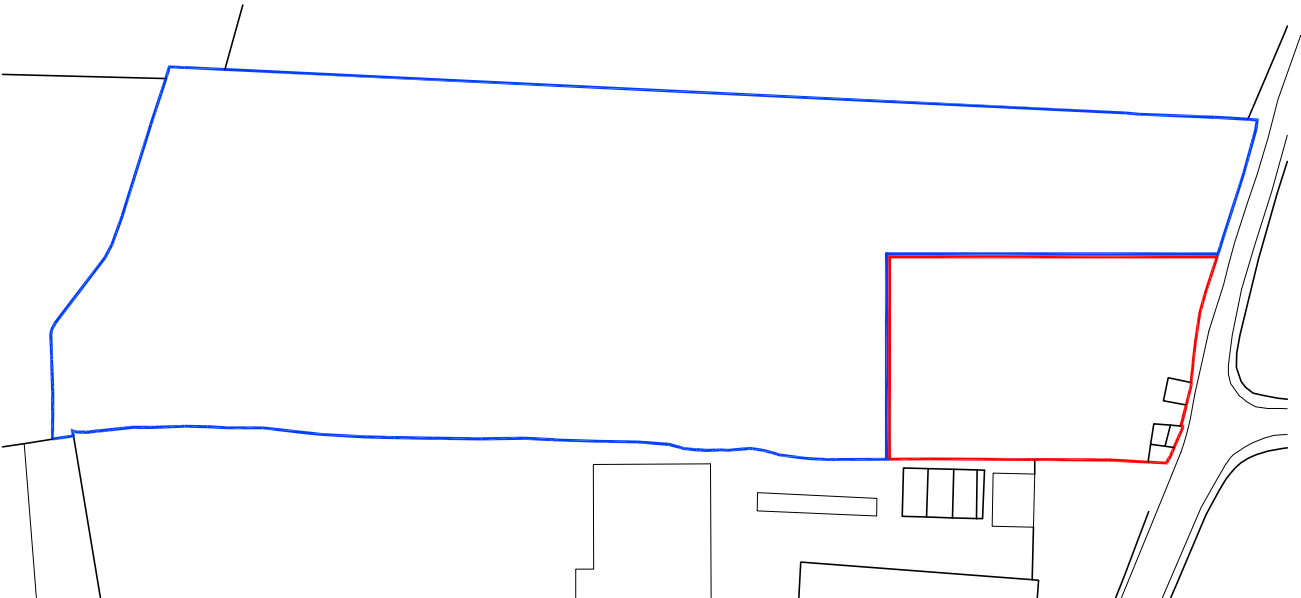

45m vision splay to either side of vehicle entrance

Existing hedgerow retained to boundary

Gap formed in existing hedgerow for vehicle access

New drive and turning space with a permeable surface topped with bound gravel

New combined sewage treatment and rainwater recycling system, linked to reed beds

New hedgerow planted to length of site boundary

New Oak and Ash trees planted along hedgerow in locations shown

New hedgerow planted to length of site boundary

Reed beds located along southern edge to site

Orchard

Cottage/Vegetable Garden

2.5m

3m

4m

Ash

Oak

Ash Oak Ash Oak Oak Ash Oak Ash

Reed beds

Site Plan as Proposed

Scale 1:500 @ A3

REVISION	DATE	DRAWN	CHECKED	DESCRIPTION
CLIENT		SCALE	DATE	
Mee Projects Ltd		As Stated @ A3	28/01/2011	
PROJECT		DRAWN	CHECKED	
Outcrops and Land West of Garden House, Eritsok				
DRAWING TITLE		JOB NUMBER	DRAWING NO.	REVISION
Location and Site Plans		001		-