
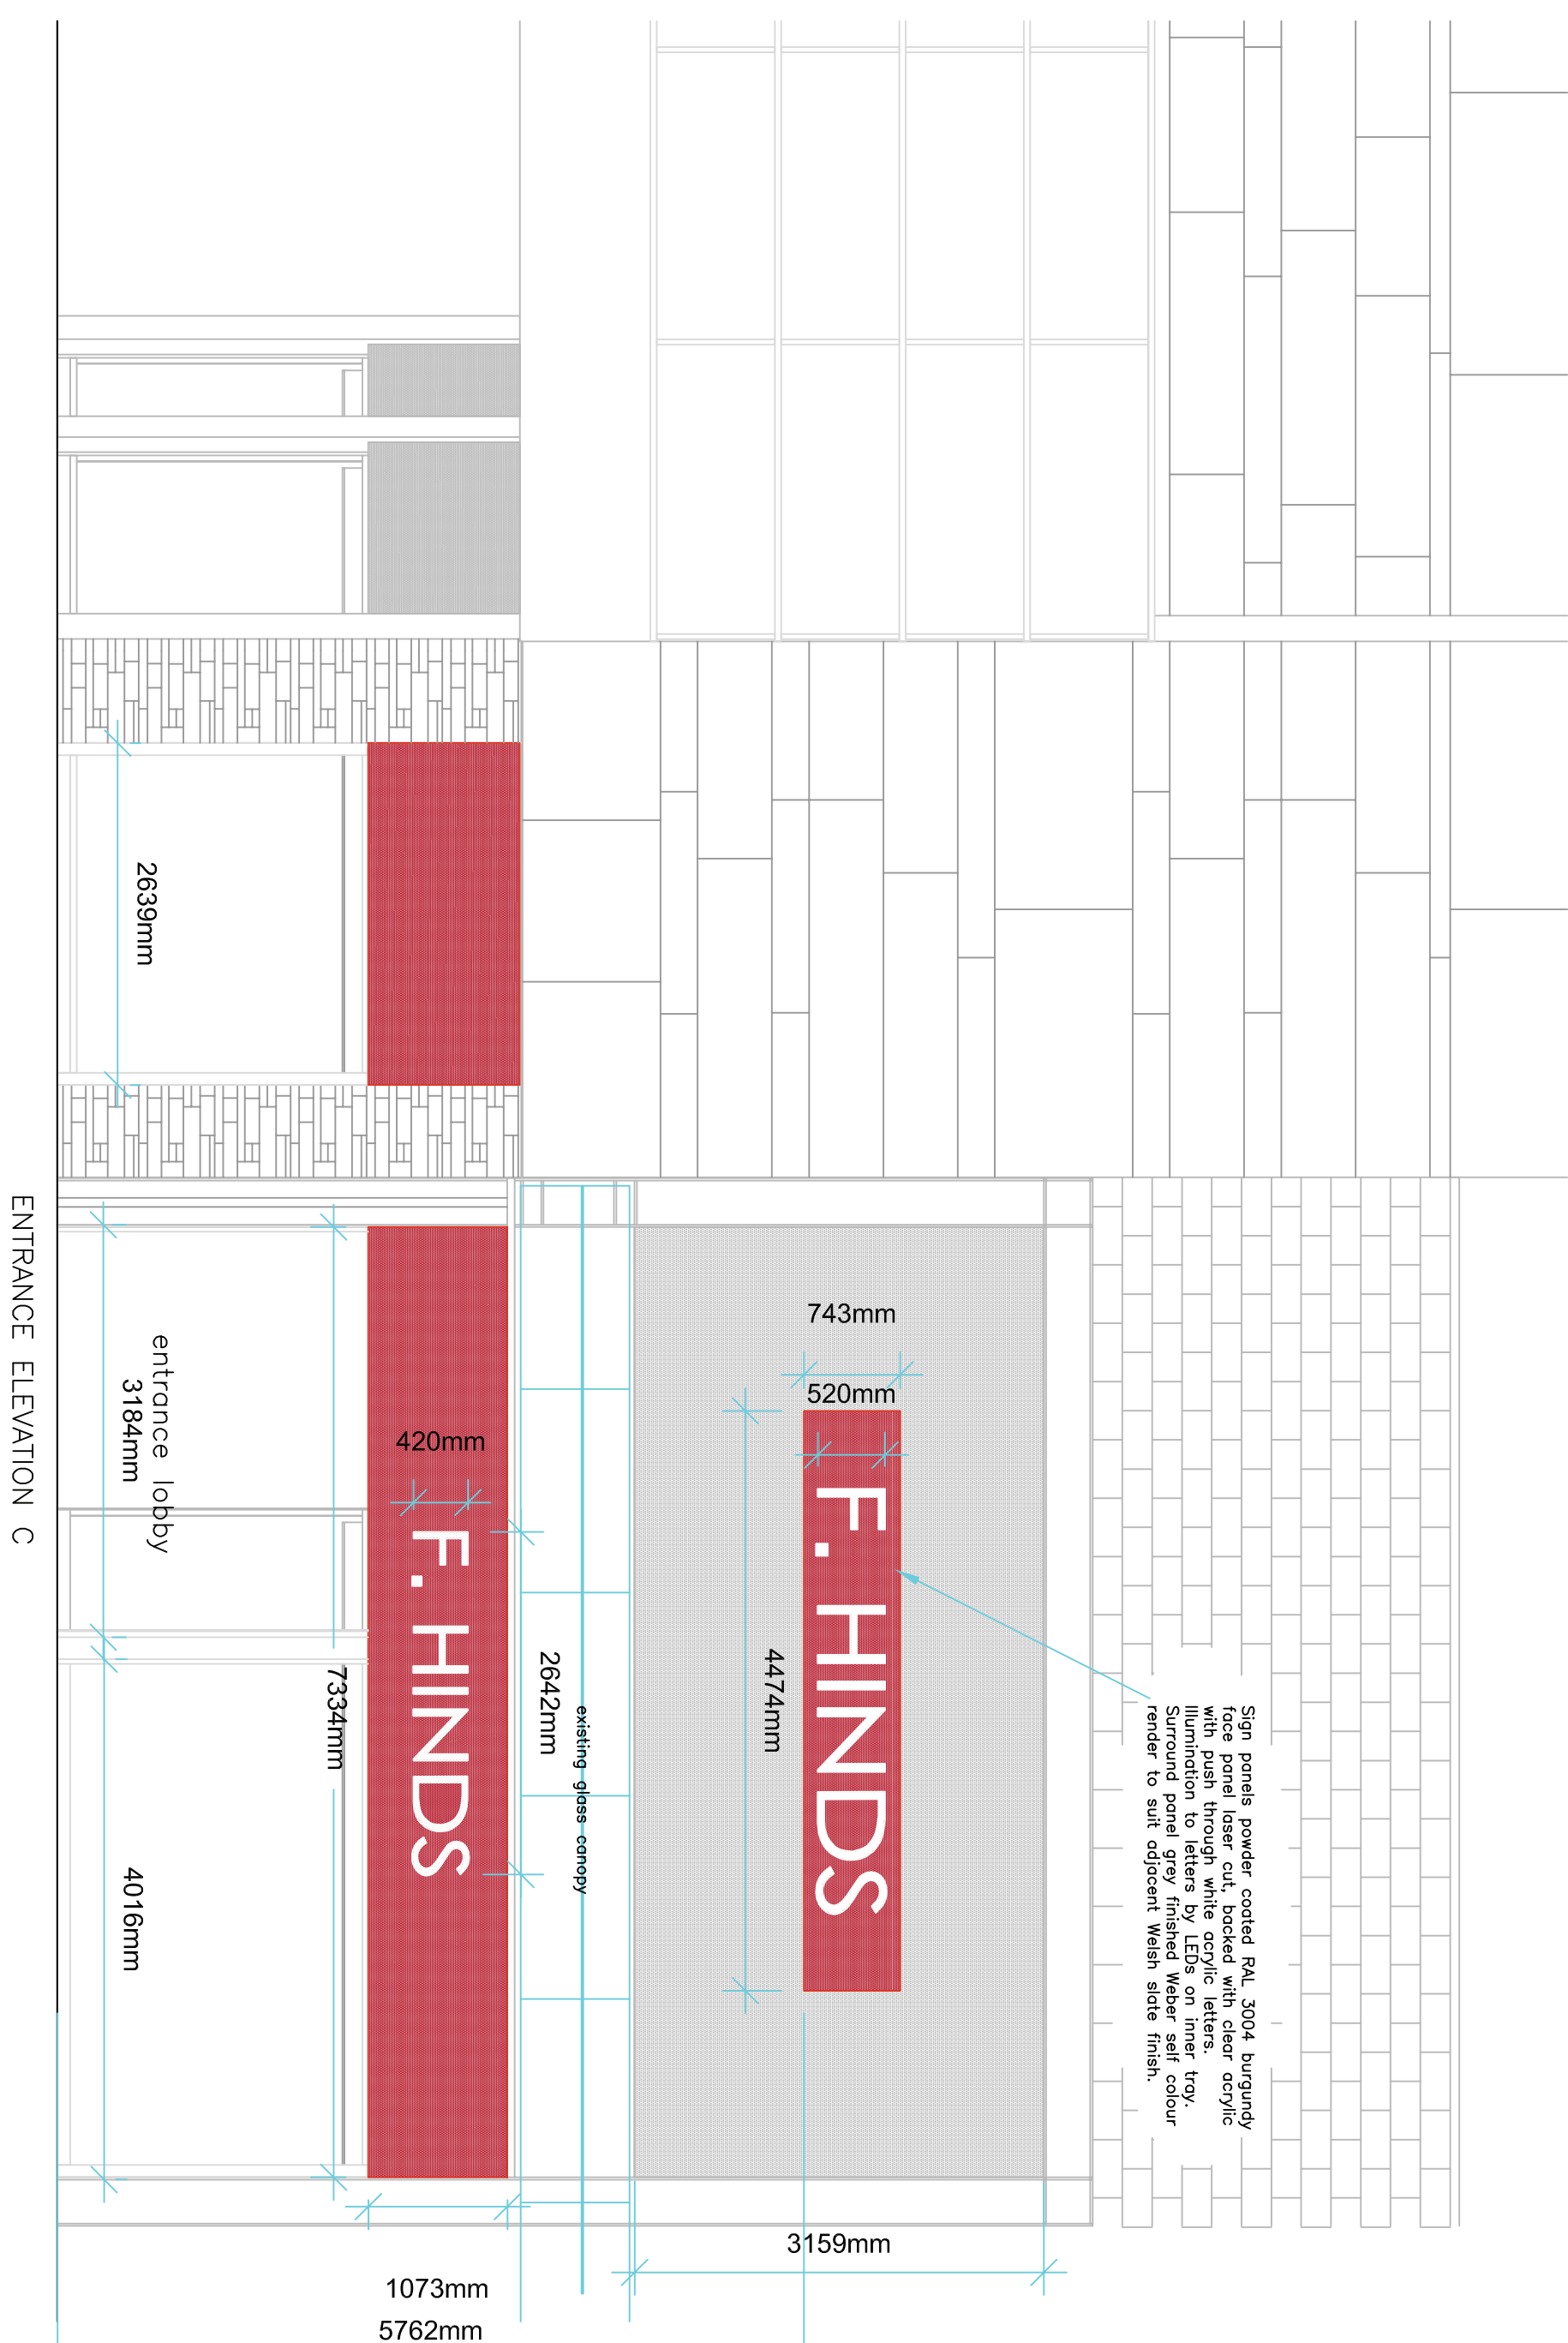
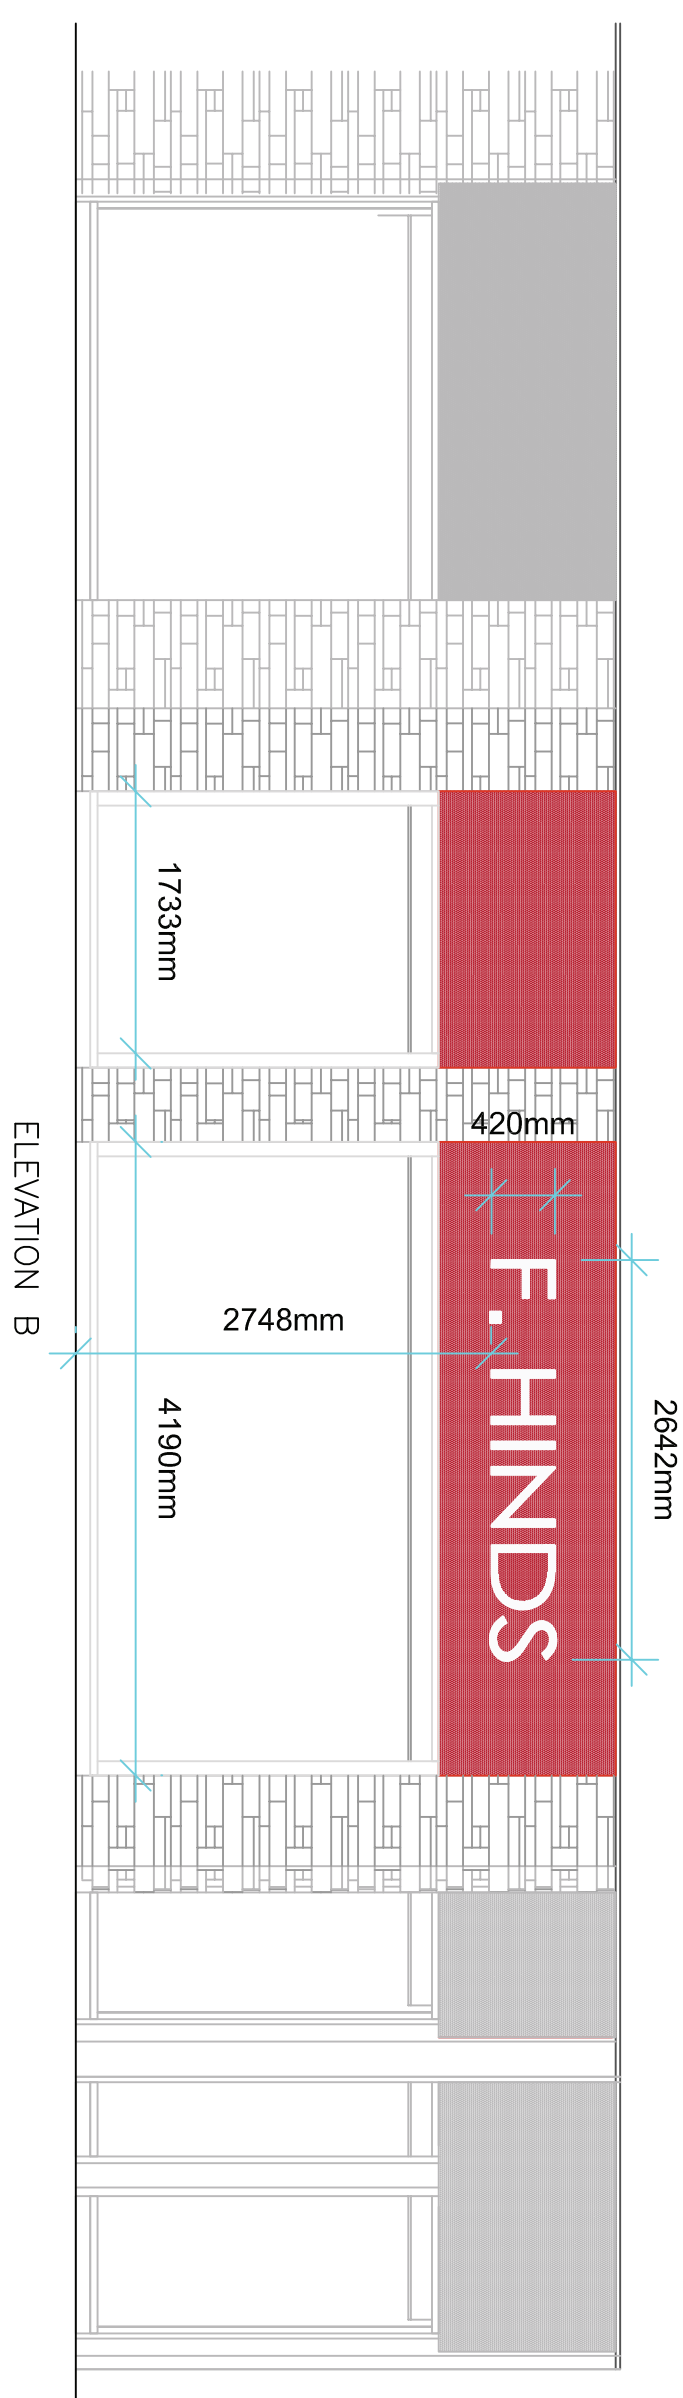
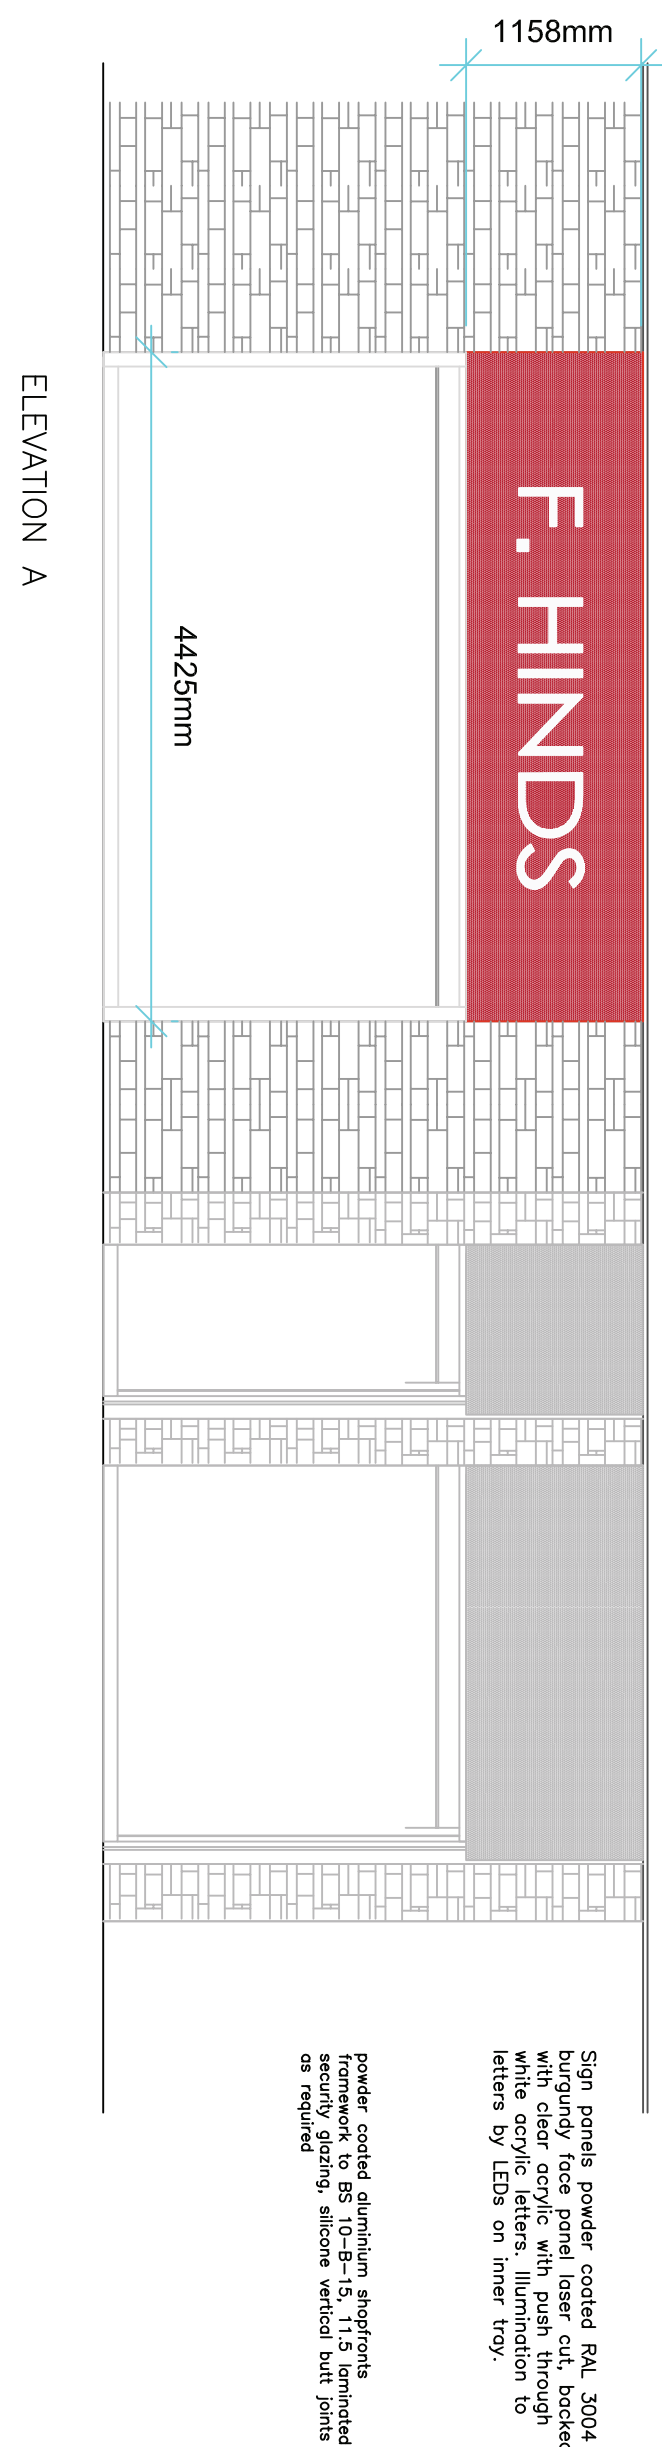
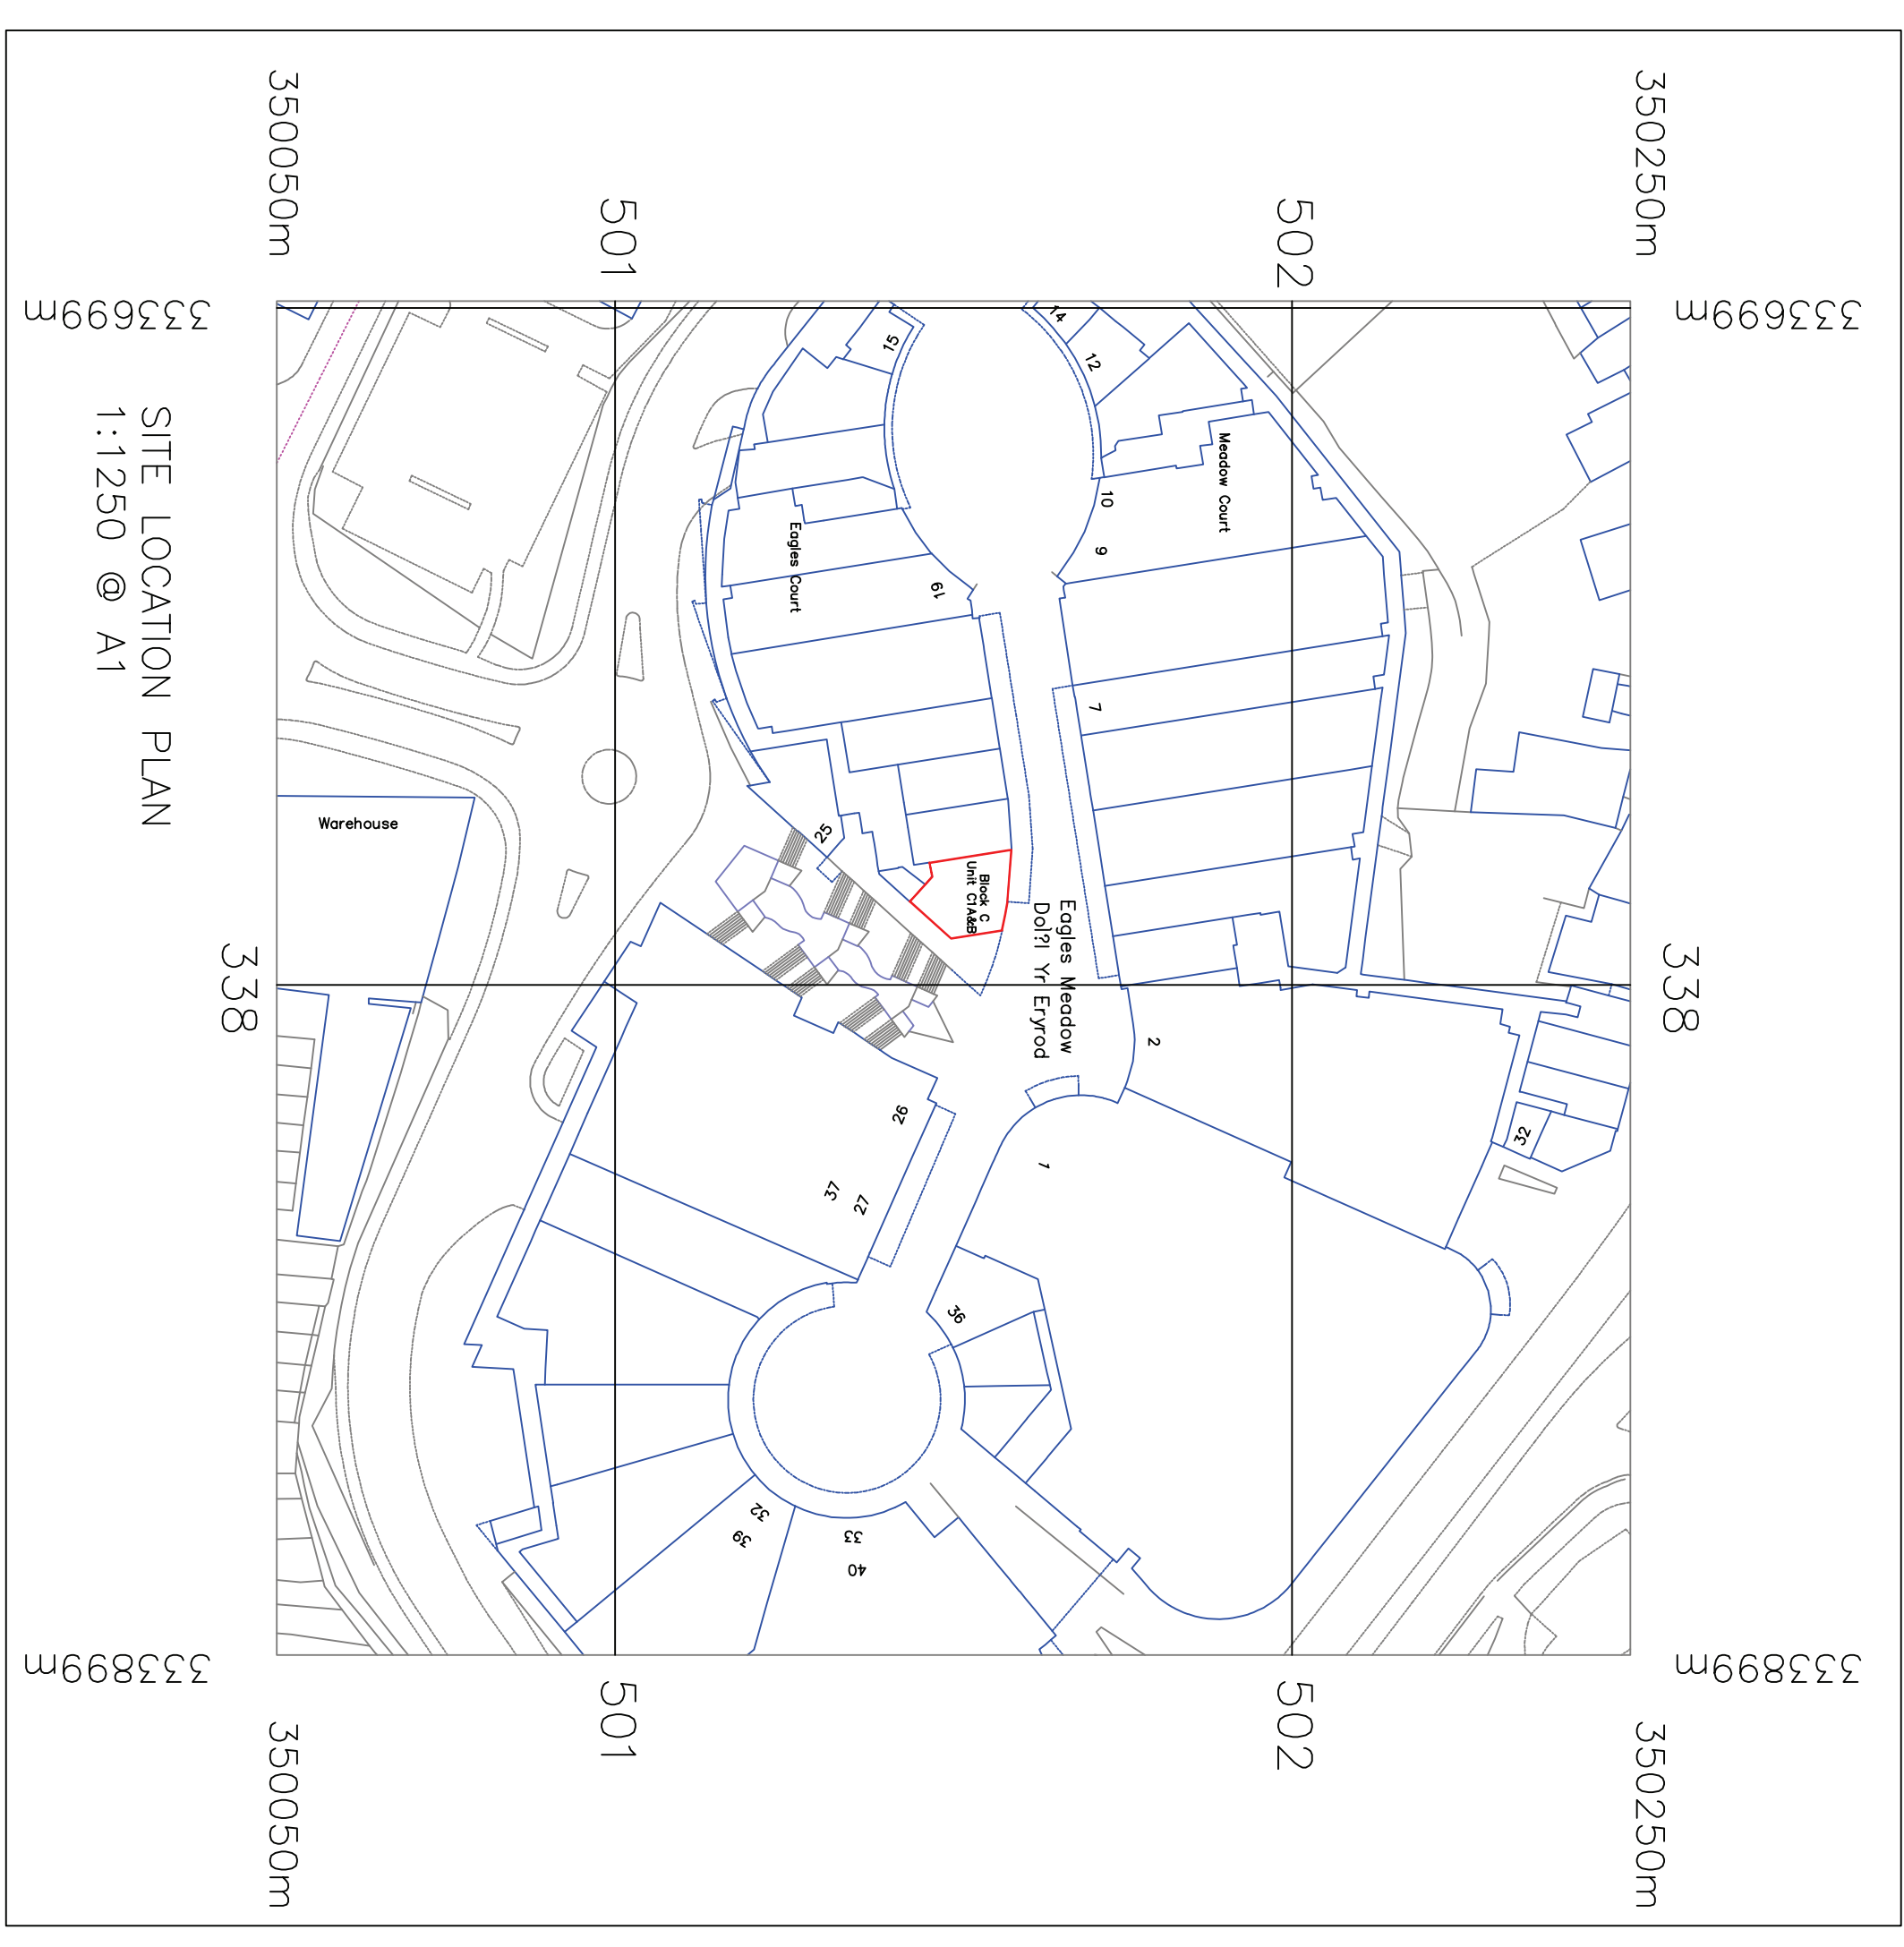
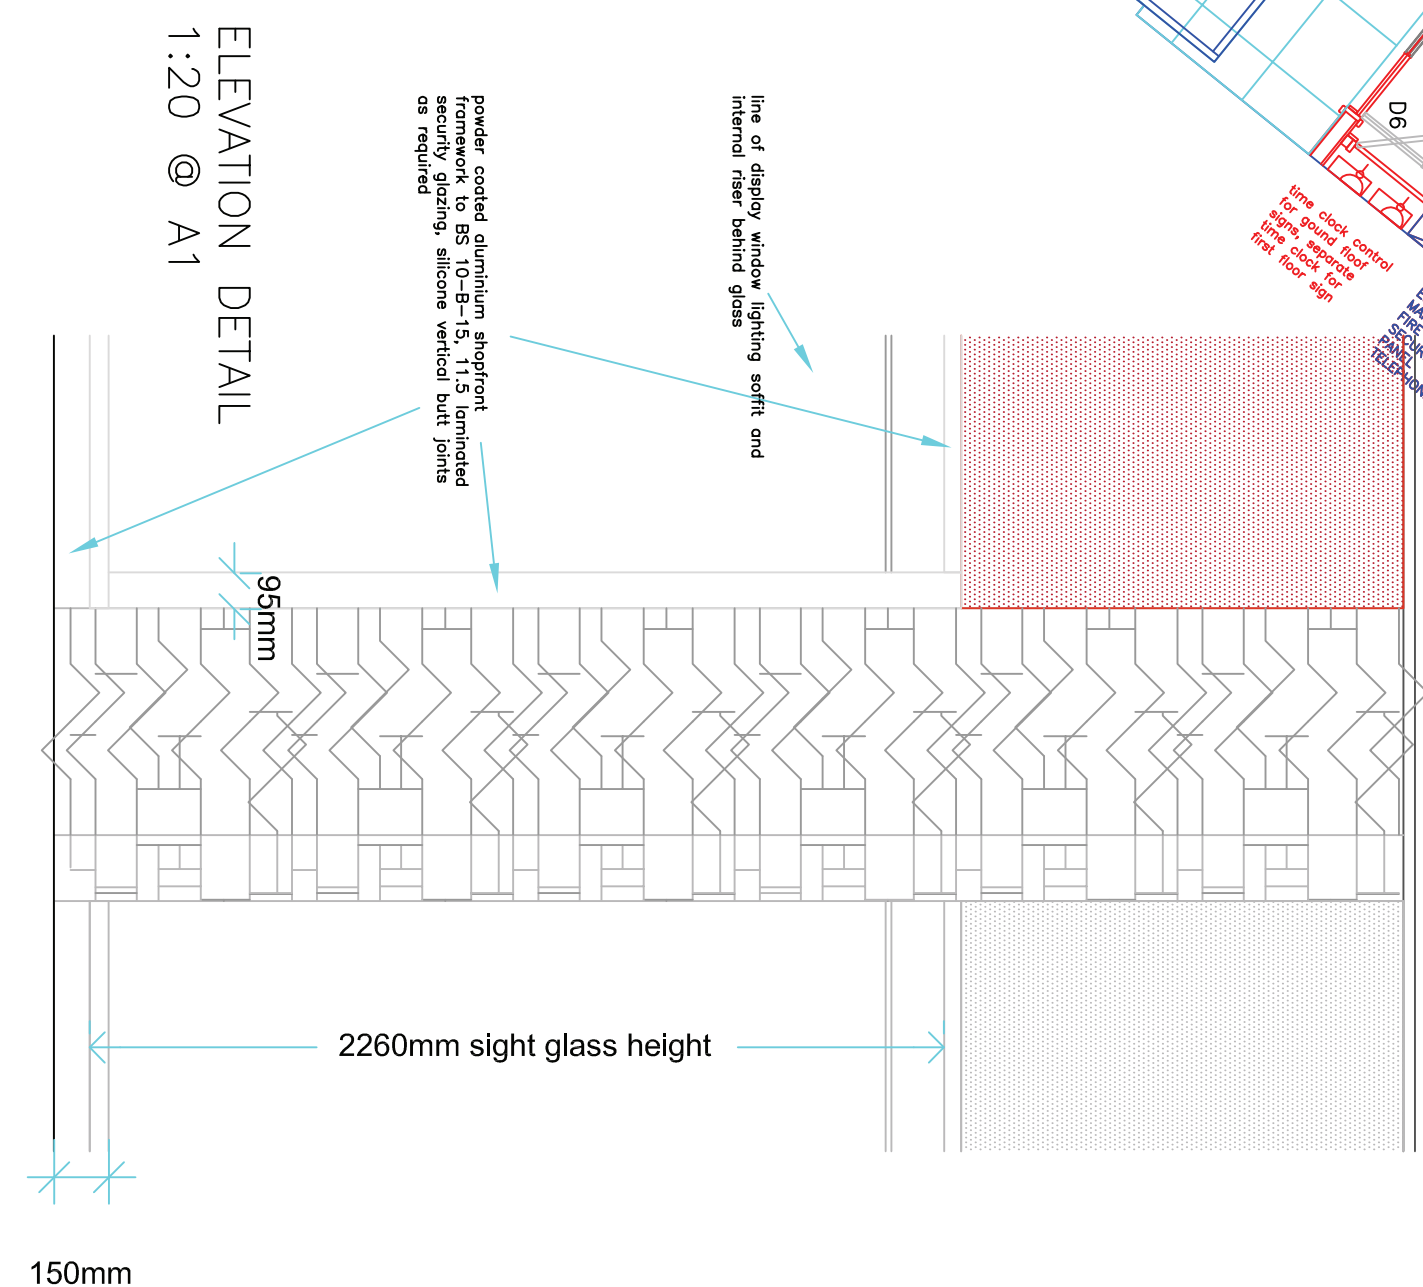


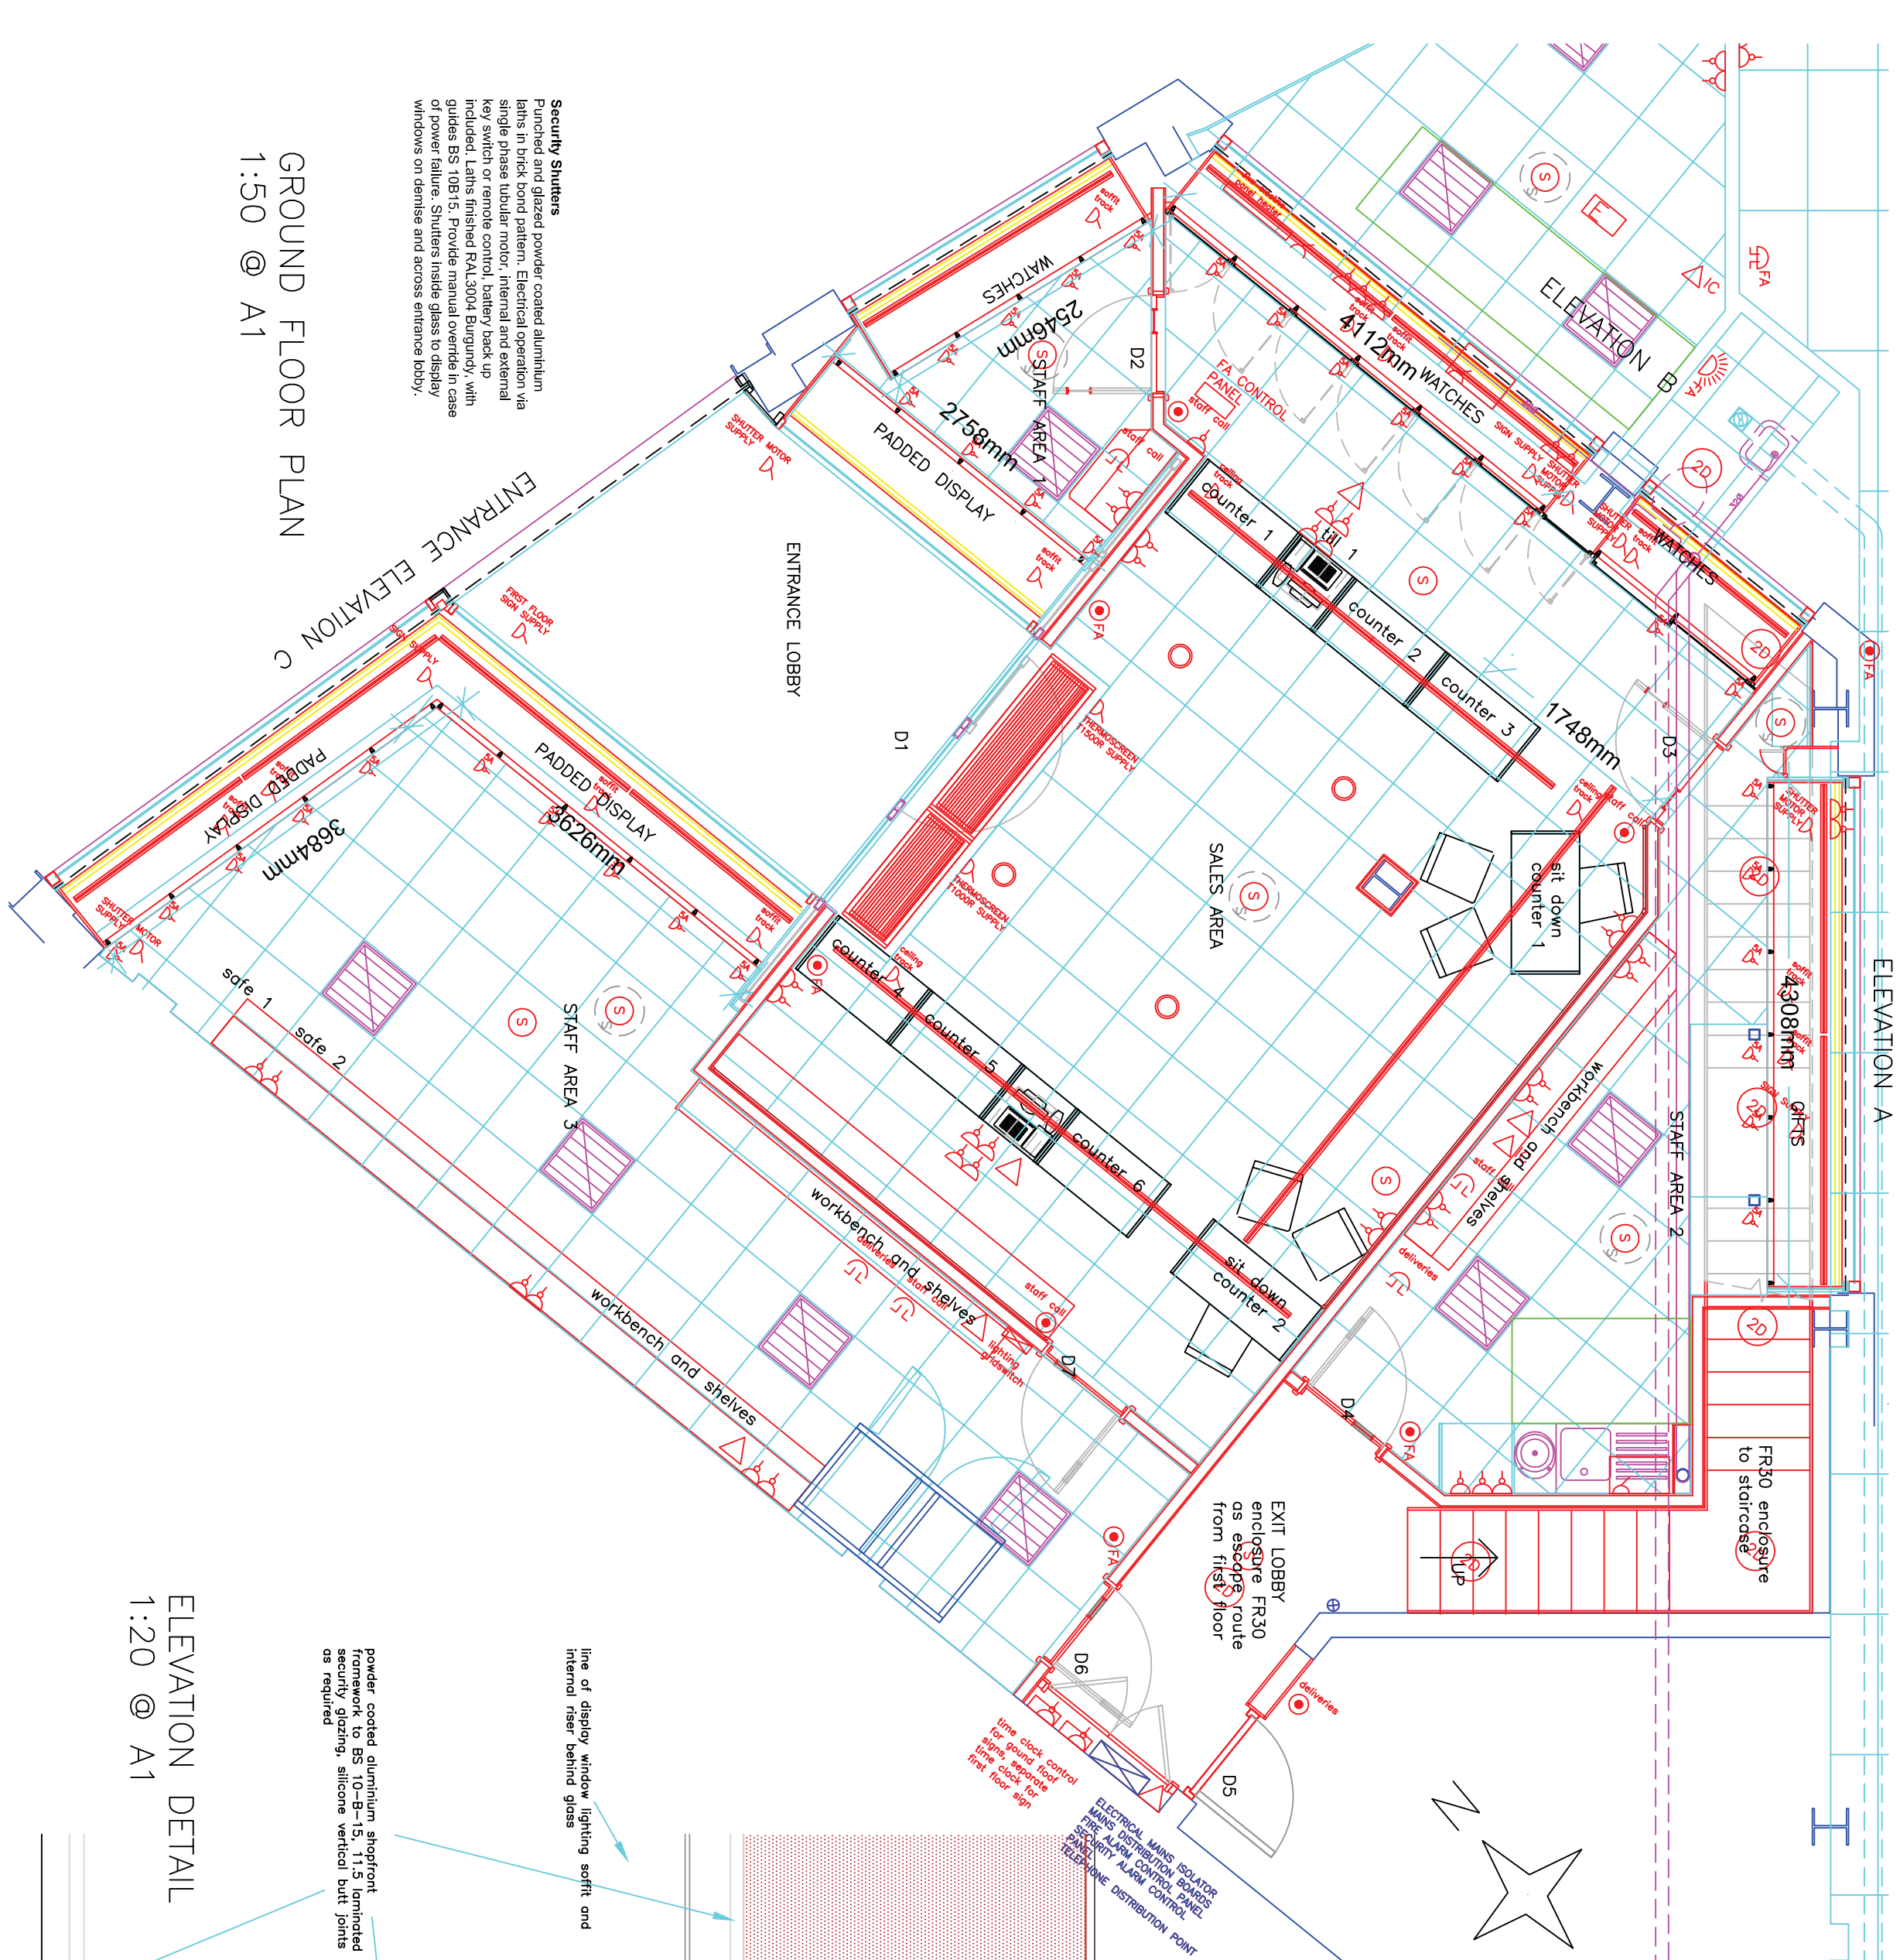

Revisions:

A 29.1.11	LA planning submission
B 29.1.11	LA planning location
C 16.02.11	cill height 150mm, shutter RAL3004

kei n v o r d e s i g n

24 Spencer Square, Ramsgate, Kent CT11 9LA
phone 01843 581036 e-mail andrew@keinivordesign.co.uk

Client: **F. HINDS LTD**

UNIT C1 A/B EAGLES MEADOW
WREXHAM, LL13 8DG

Drawing Title: PROPOSED LAYOUT & ELEVATIONS
GROUND FLOOR PLAN
PLANNING APPLICATION
LOCATION

Scale: 1:50, 1:20 @ A1 Drawing no: FH-04-006

Date: 29/01/2010 Revision no: C

Drawn: ajs Job no: FH-Q

THIS DRAWING IS COPY RIGHT.
DO NOT SCALE. USE FIGURED DIMENSIONS ONLY. CHECK ALL DIMENSIONS ON SITE.