

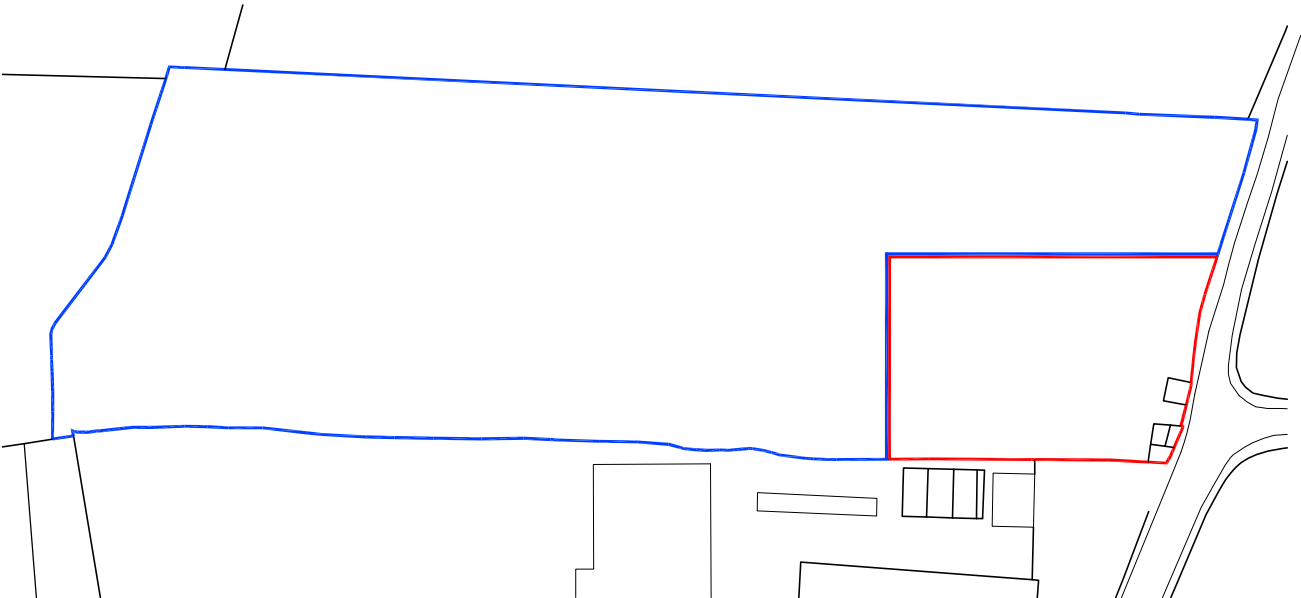


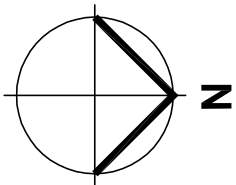

Ordnance Survey (c) Crown Copyright 2010. All rights reserved. Licence number 100020449

Location Plan as Existing

Scale 1:1250 @ A3

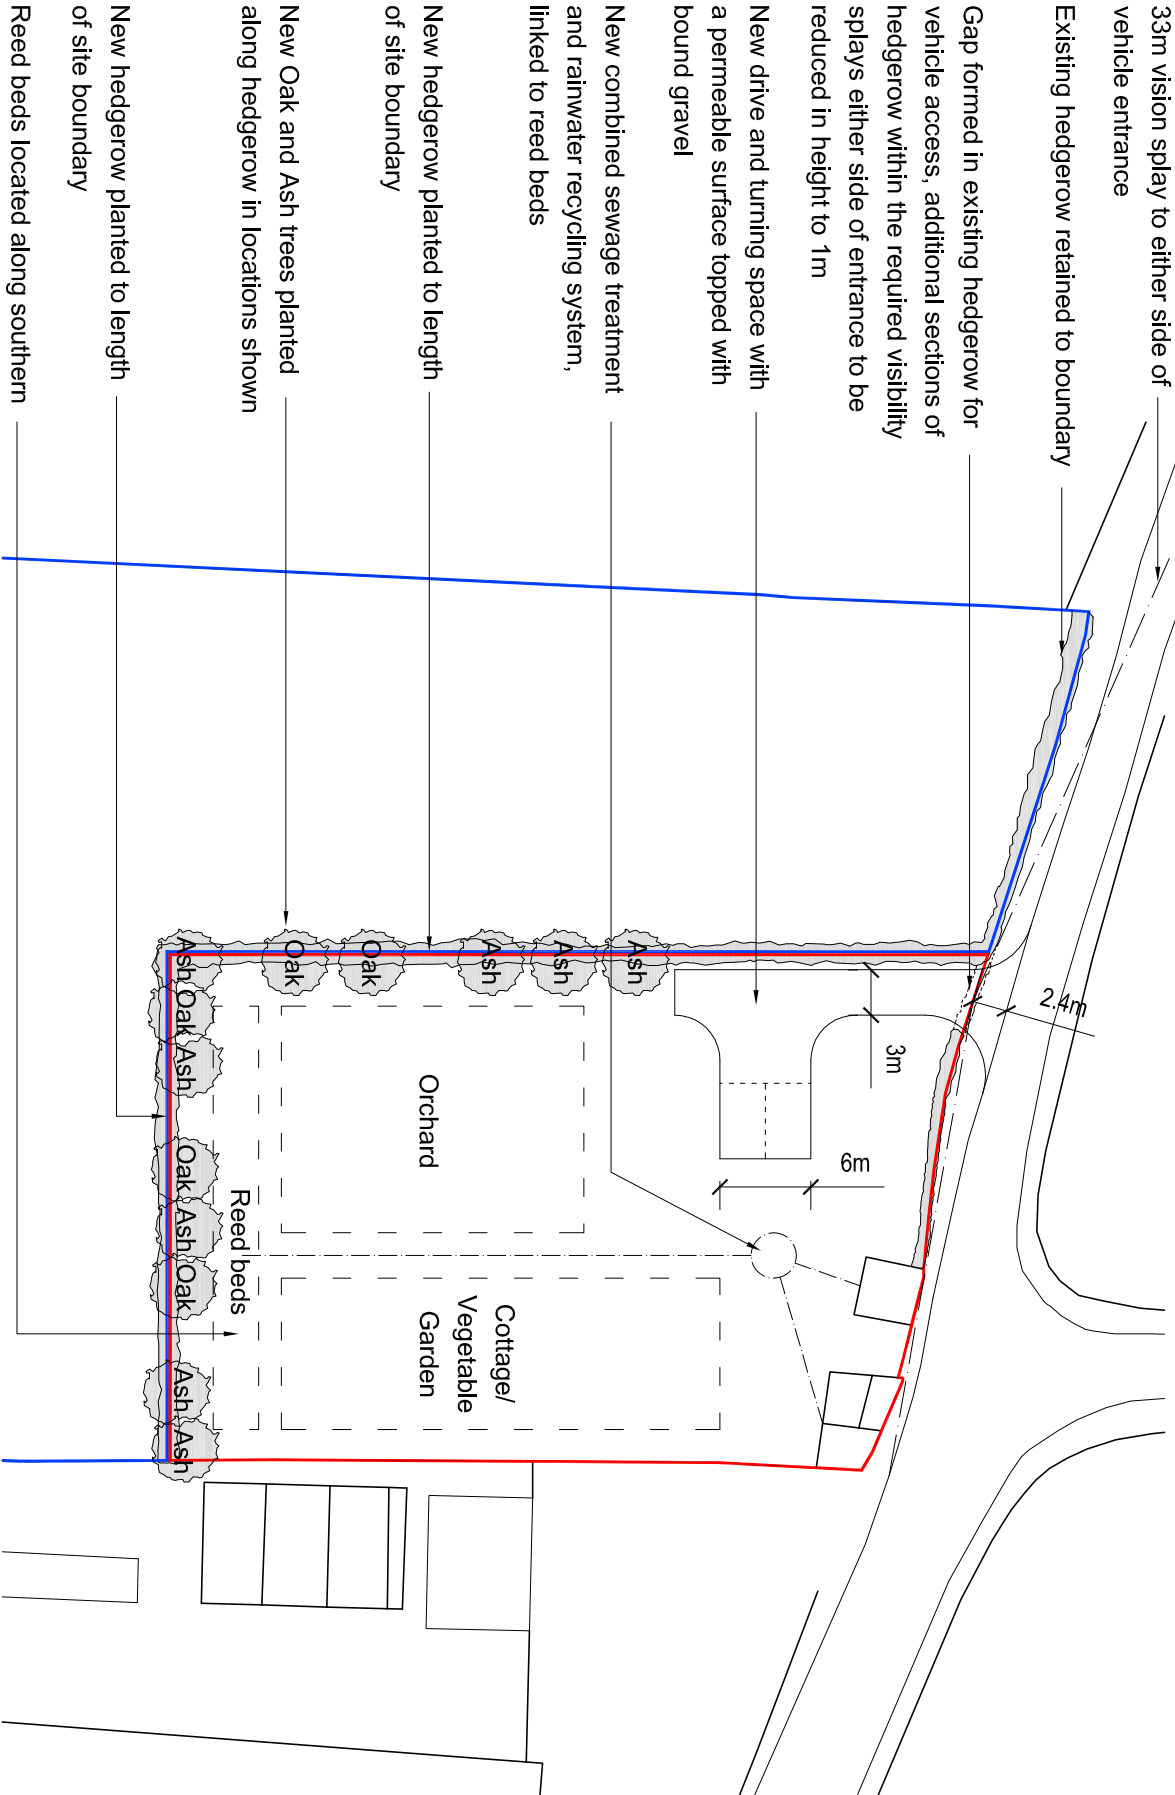

Ordnance Survey (c) Crown Copyright 2010. All rights reserved. Licence number 100020449

Site Plan as Proposed

Scale 1:500 @ A3

A		06/04/2011		Vehicle entrance moved & vision splay amended	
REVISION	DATE	DRAWN	CHECKED	DESCRIPTION	DATE
CLIENT	Mee Projects Ltd		SCALE	As Stated @ A3	
PROJECT	Outbuildings and Land West of Garden House, Ebbstock		DRAWN	28/01/2011	
DRAWING TITLE	Location and Site Plans		JOB NUMBER	DRAWING NO.	REVISION
		001		A	