




EAST ELEVATION

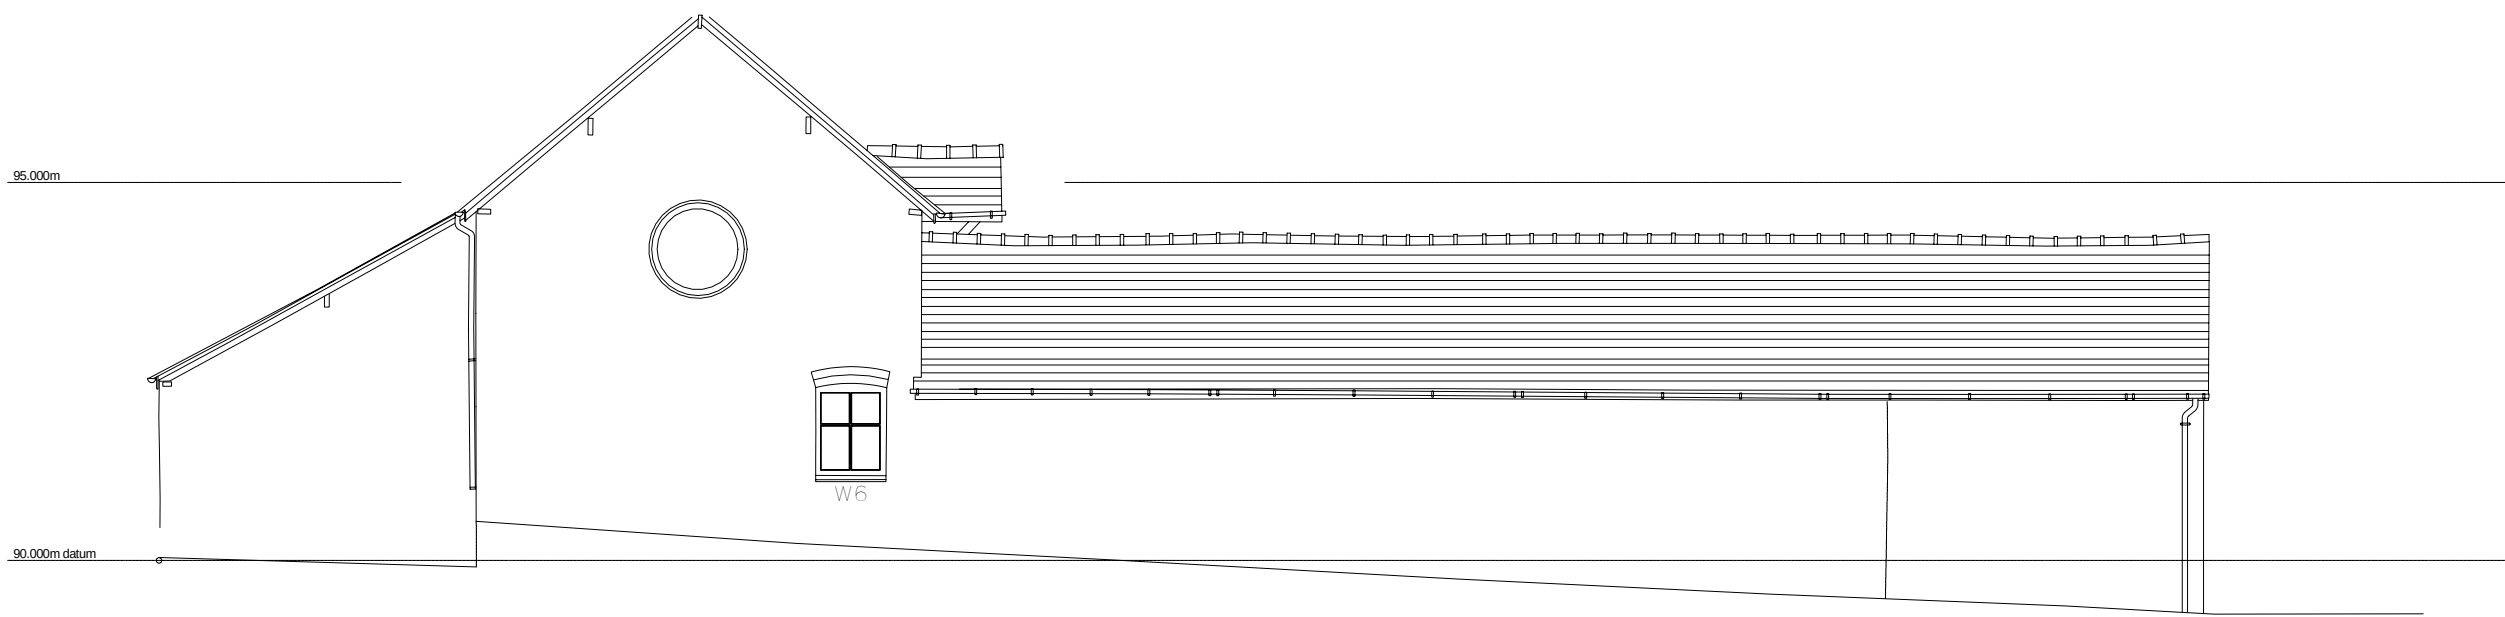


SOUTH ELEVATION

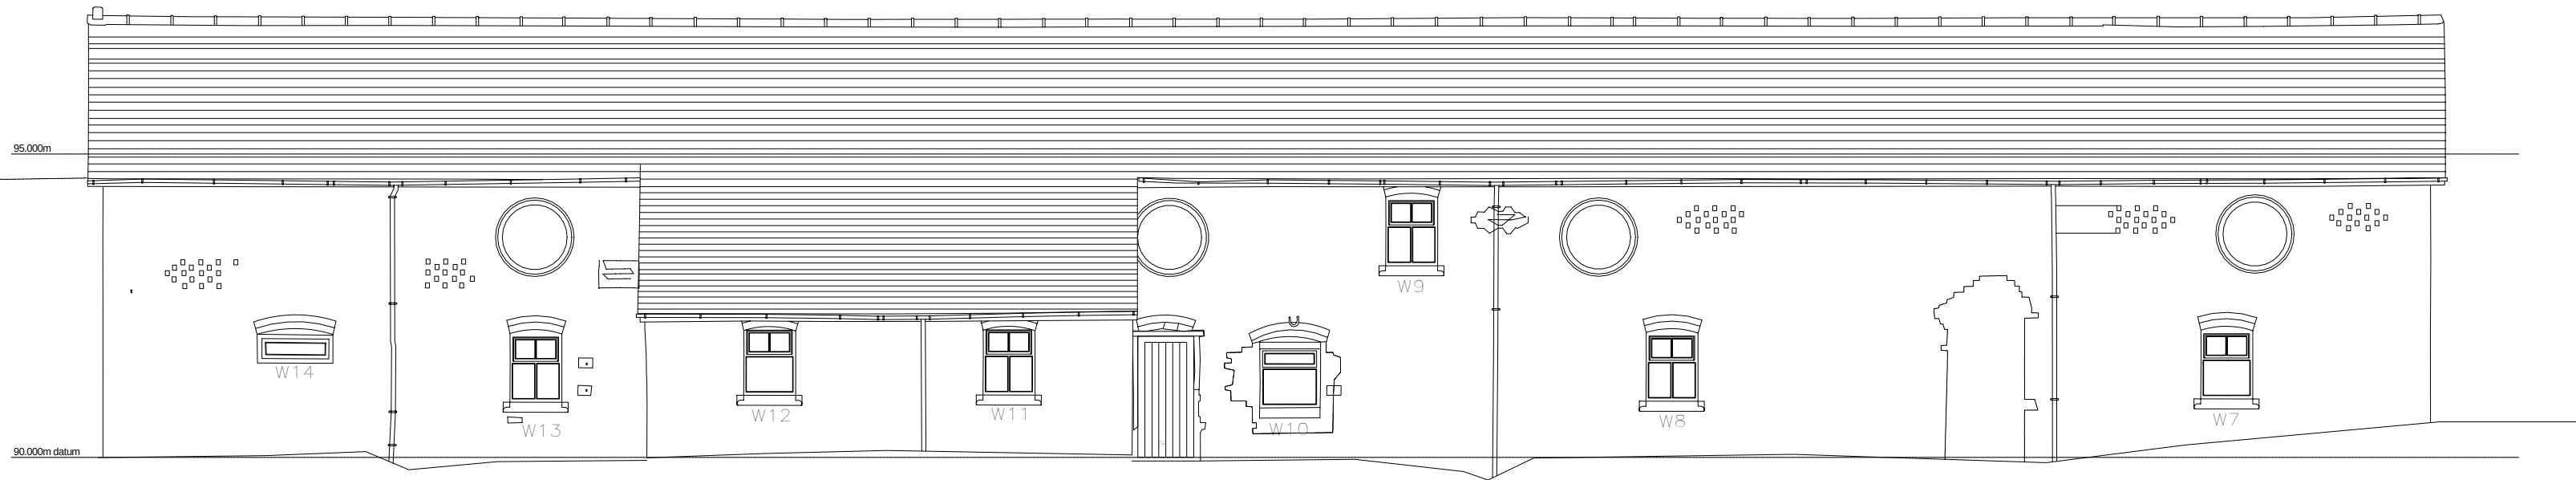

WEST ELEVATION

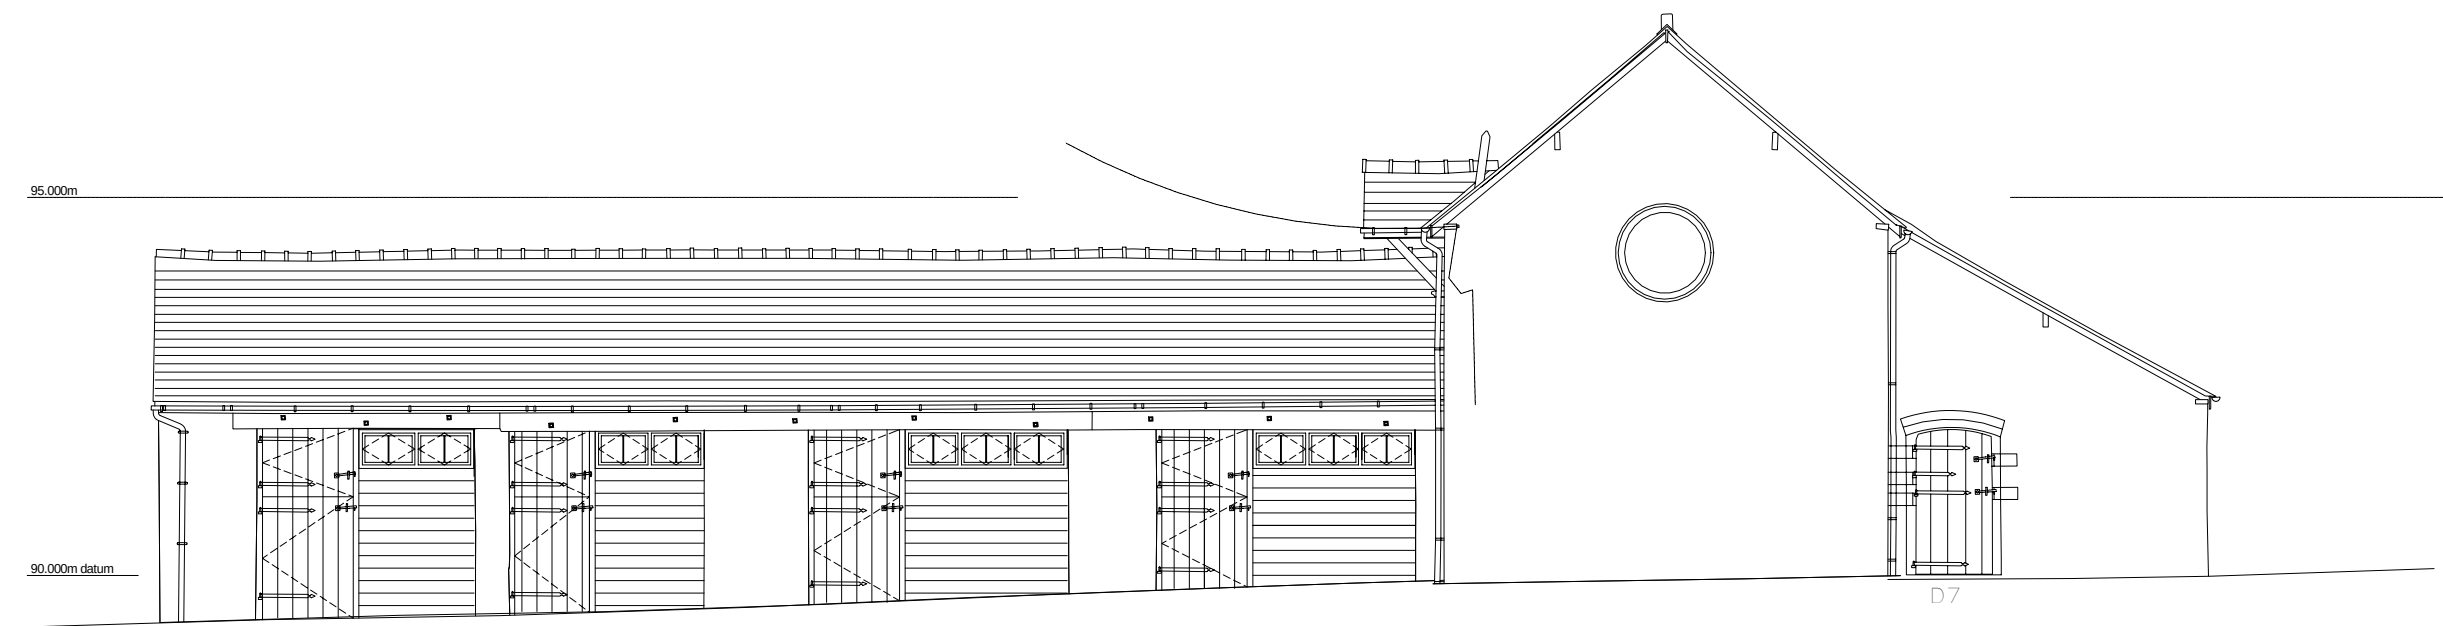

NORTH ELEVATION

 



YR YMDDIRIEDOLAETH GENEDLAETHOL
THE NATIONAL TRUST

SWYDDFA GOGLEDD ORLEWIN CYMRU.
NORTH WEST WALES AREA OFFICE
DINAS, BETWS Y COED, CONWY, LL24 0HG
Ffôn 01690 713300

DATE: Nov 06	SCALE: 1:100	DRAWN: BEH
-----------------	-----------------	---------------

**SONTLEY FARM LODGE
ERDDIG HALL,
WREXHAM**

AS PROPOSED
EXTERNAL ELEVATIONS

DRWG. NO. **ER05. 0506**

13.8.09