


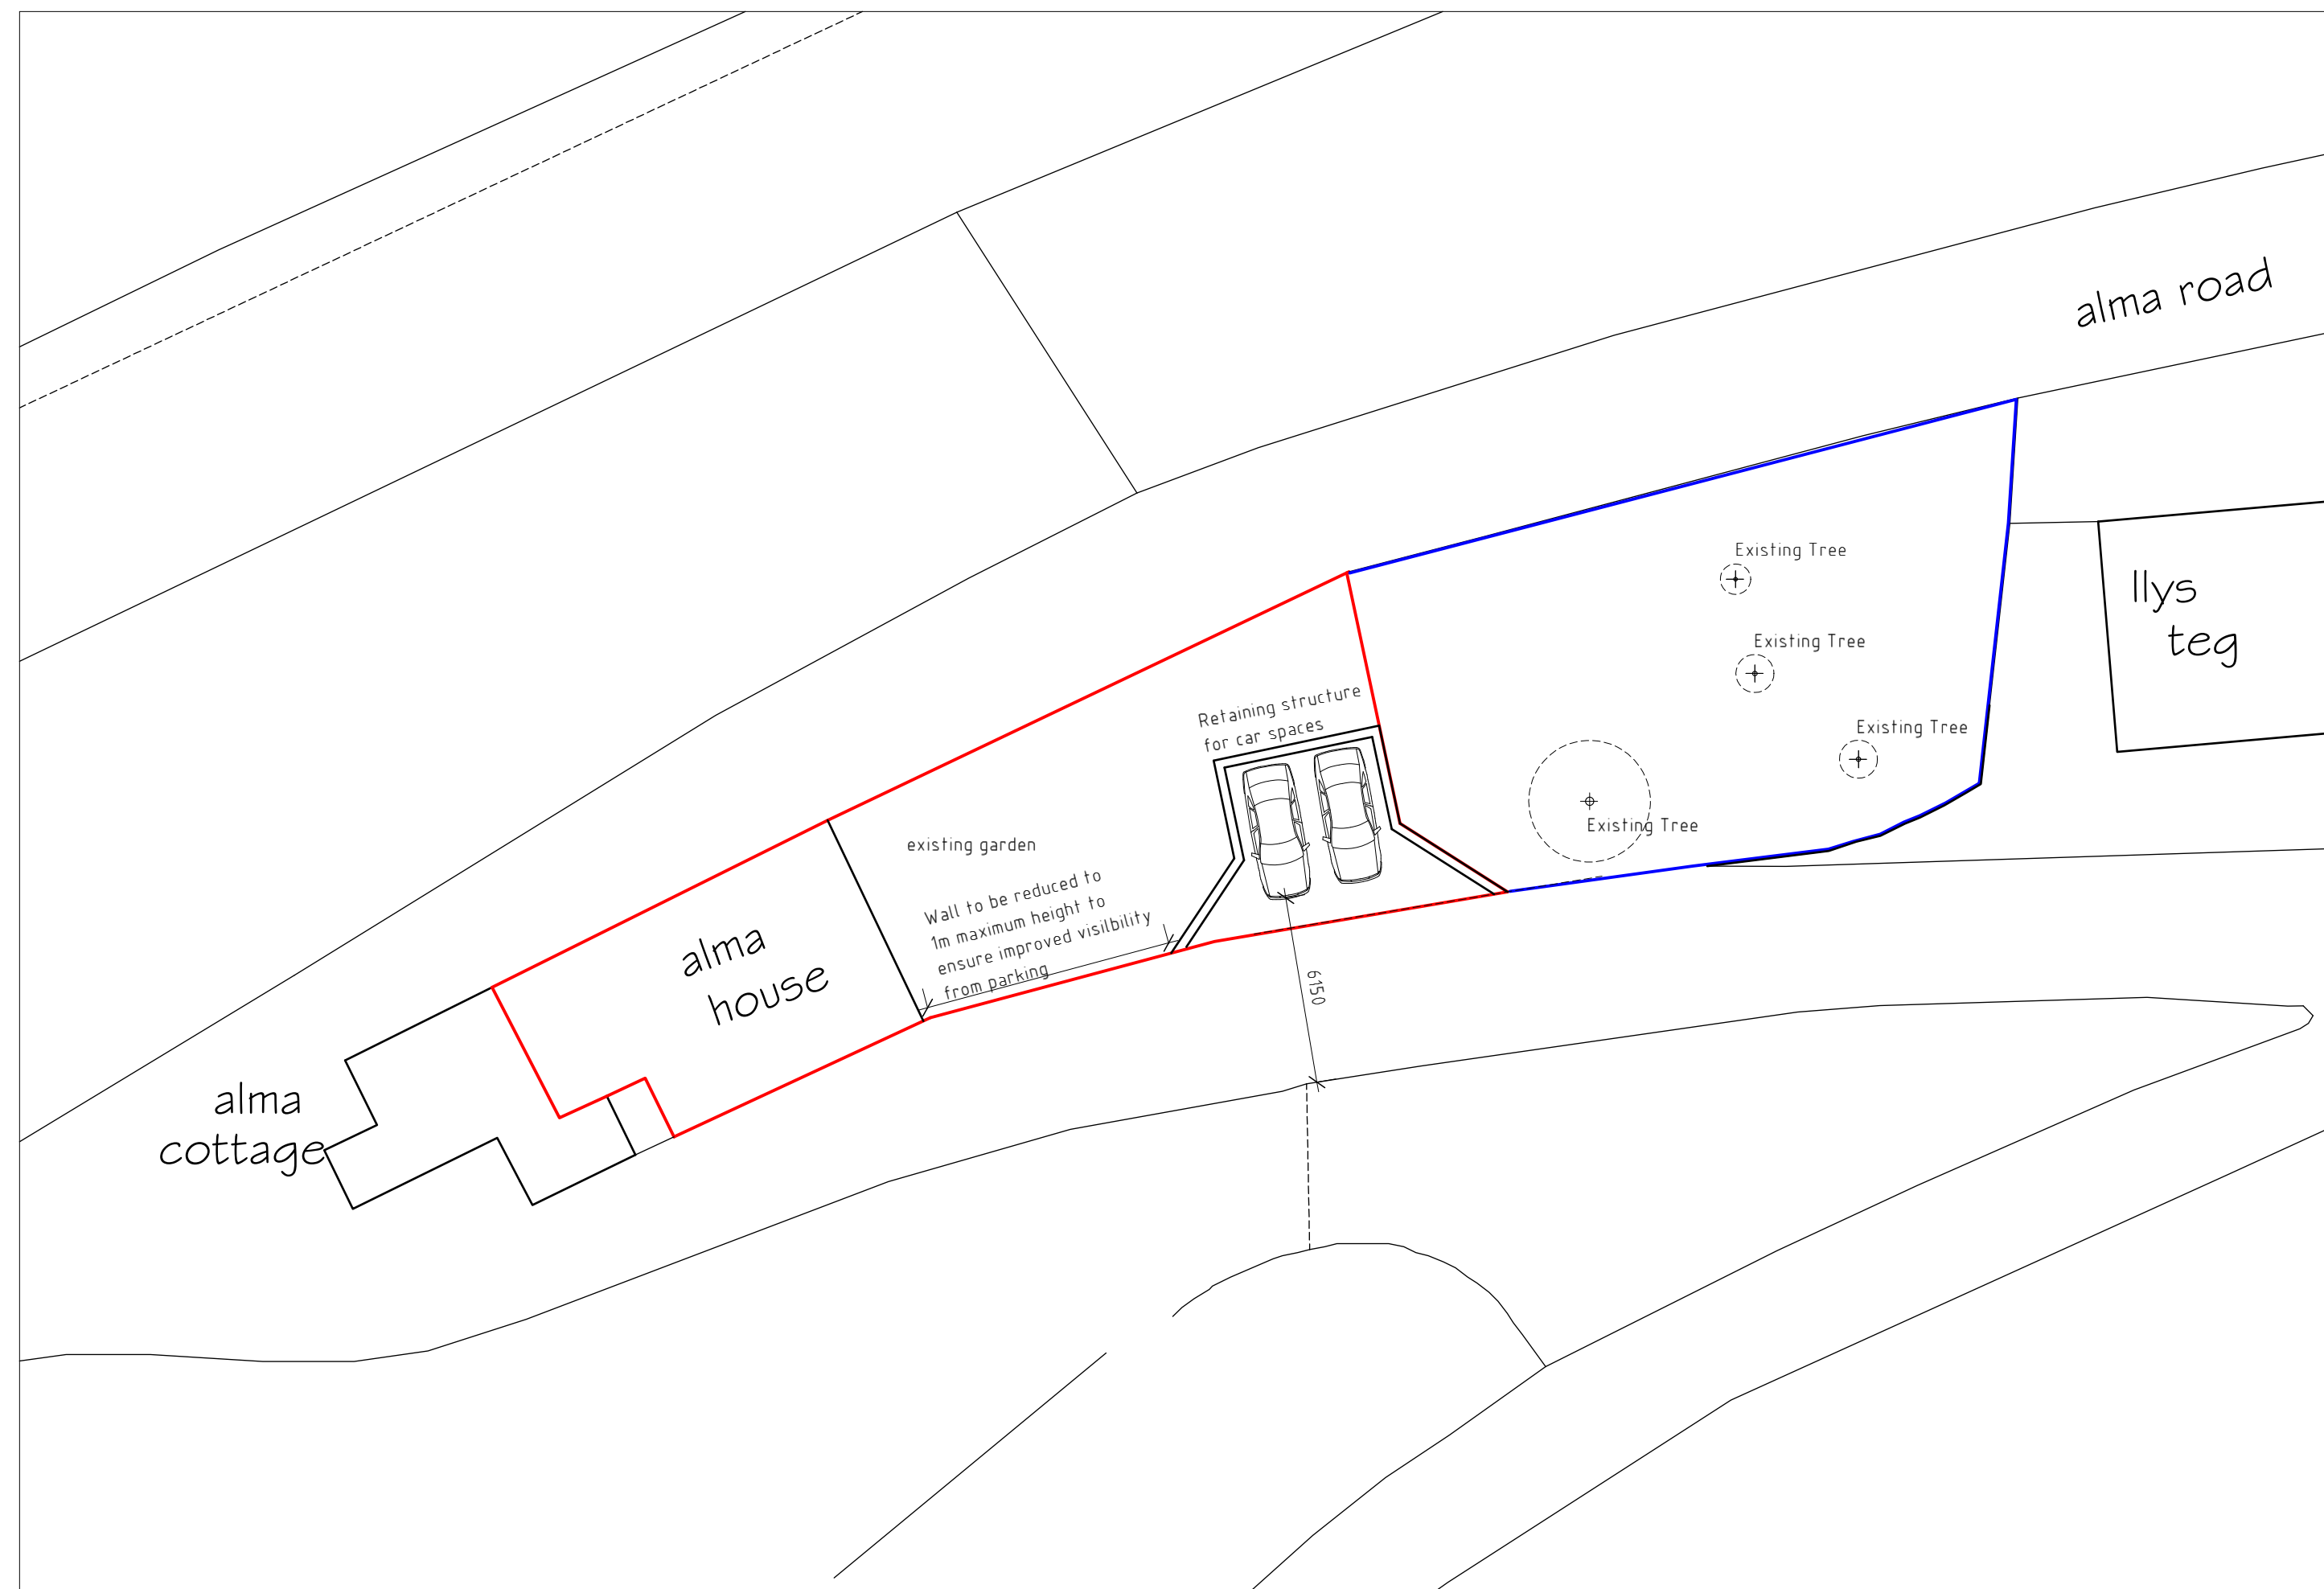

Site Plan 1:200

Rev	Date	Detail	Initial

Project:
Off Road Parking for
Alma House, Alma Road,
Froncysyllte, Llangollen,
LL20 7RN

Title:
Proposed
Site Plan

Scale: (A2)
1:200

Drawn By:
S Hatherall

Date:
Oct 2010

Drawing No:
P036/09

Sheet:
1 of 1

blueprint
architectural services

Hafod Road, Ruabon
Wrexham. LL14 6ET
Web: www.blueprintarchitectural.com
E-mail: design@blueprintarchitectural.com
Tel: 01978 356500