


003				
002				
001				
Rev	Description	Drawn	Check	Date
Site	LAND TO THE SOUTH OF AFON TERRACE, AFON GOCH, RUABON			
Title	PROPOSED SITE PLAN			
Client: ROWLANDS DEVELOPMENTS				
Architectural Consultants				
56, Mottram Drive, Stapleley, Cheshire, CV5 7NW T: (07711) 346163 F: (01270) 619318				
Email: info@rowlandsdevelopments.co.uk				
Scale: 1:50 / 1:100 / 1:200		Drawing No: 10/1015/01		
Date: November 2010		Job No: 10/1315 File Code		

WREKHAM COUNTY
SOUTH SHAN COUNCIL
23 APR 2011
AMENDED
PLANNING DEPARTMENT

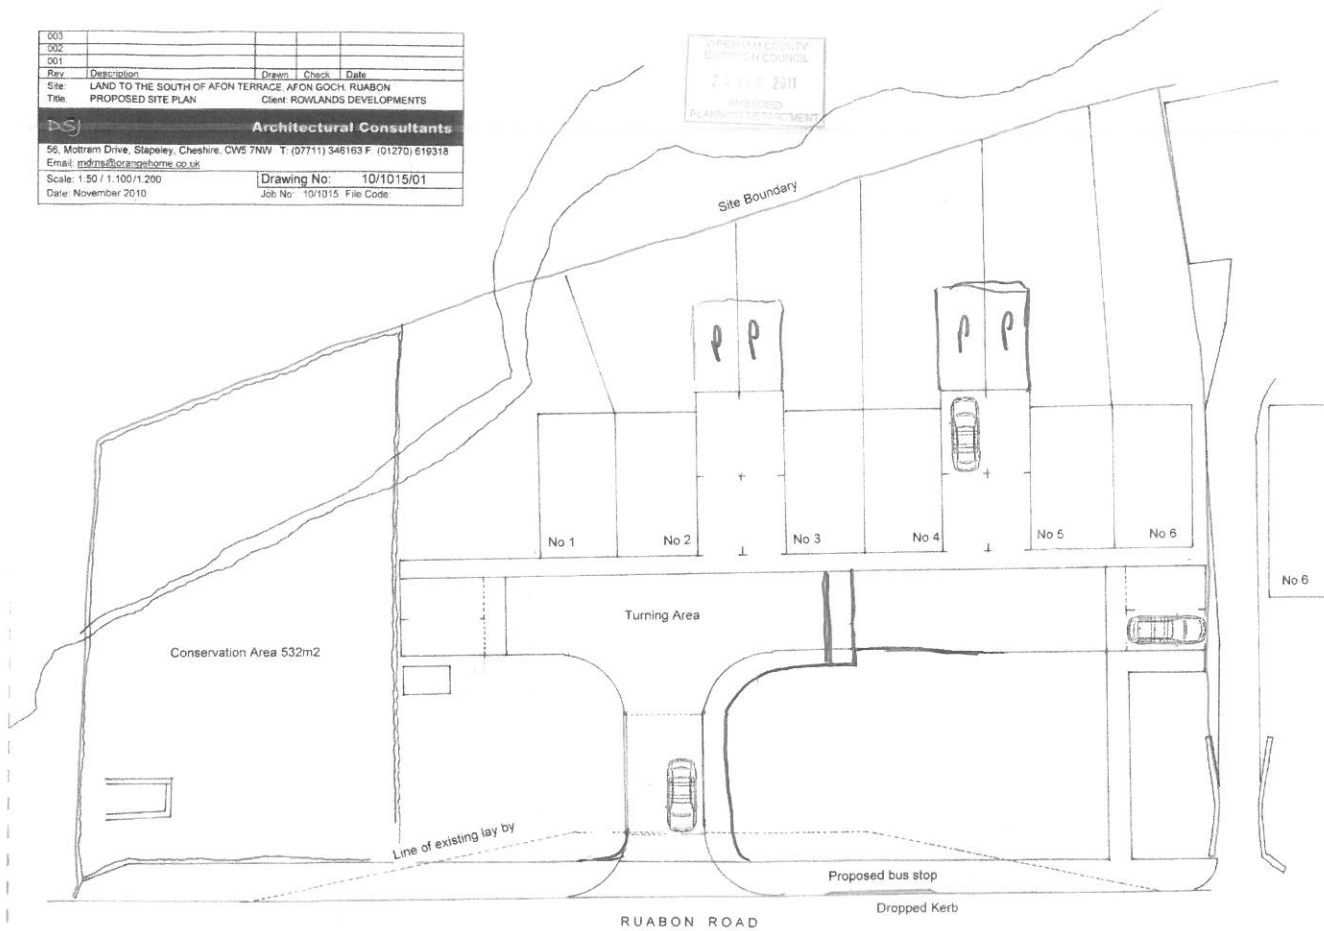

PROPOSAL