



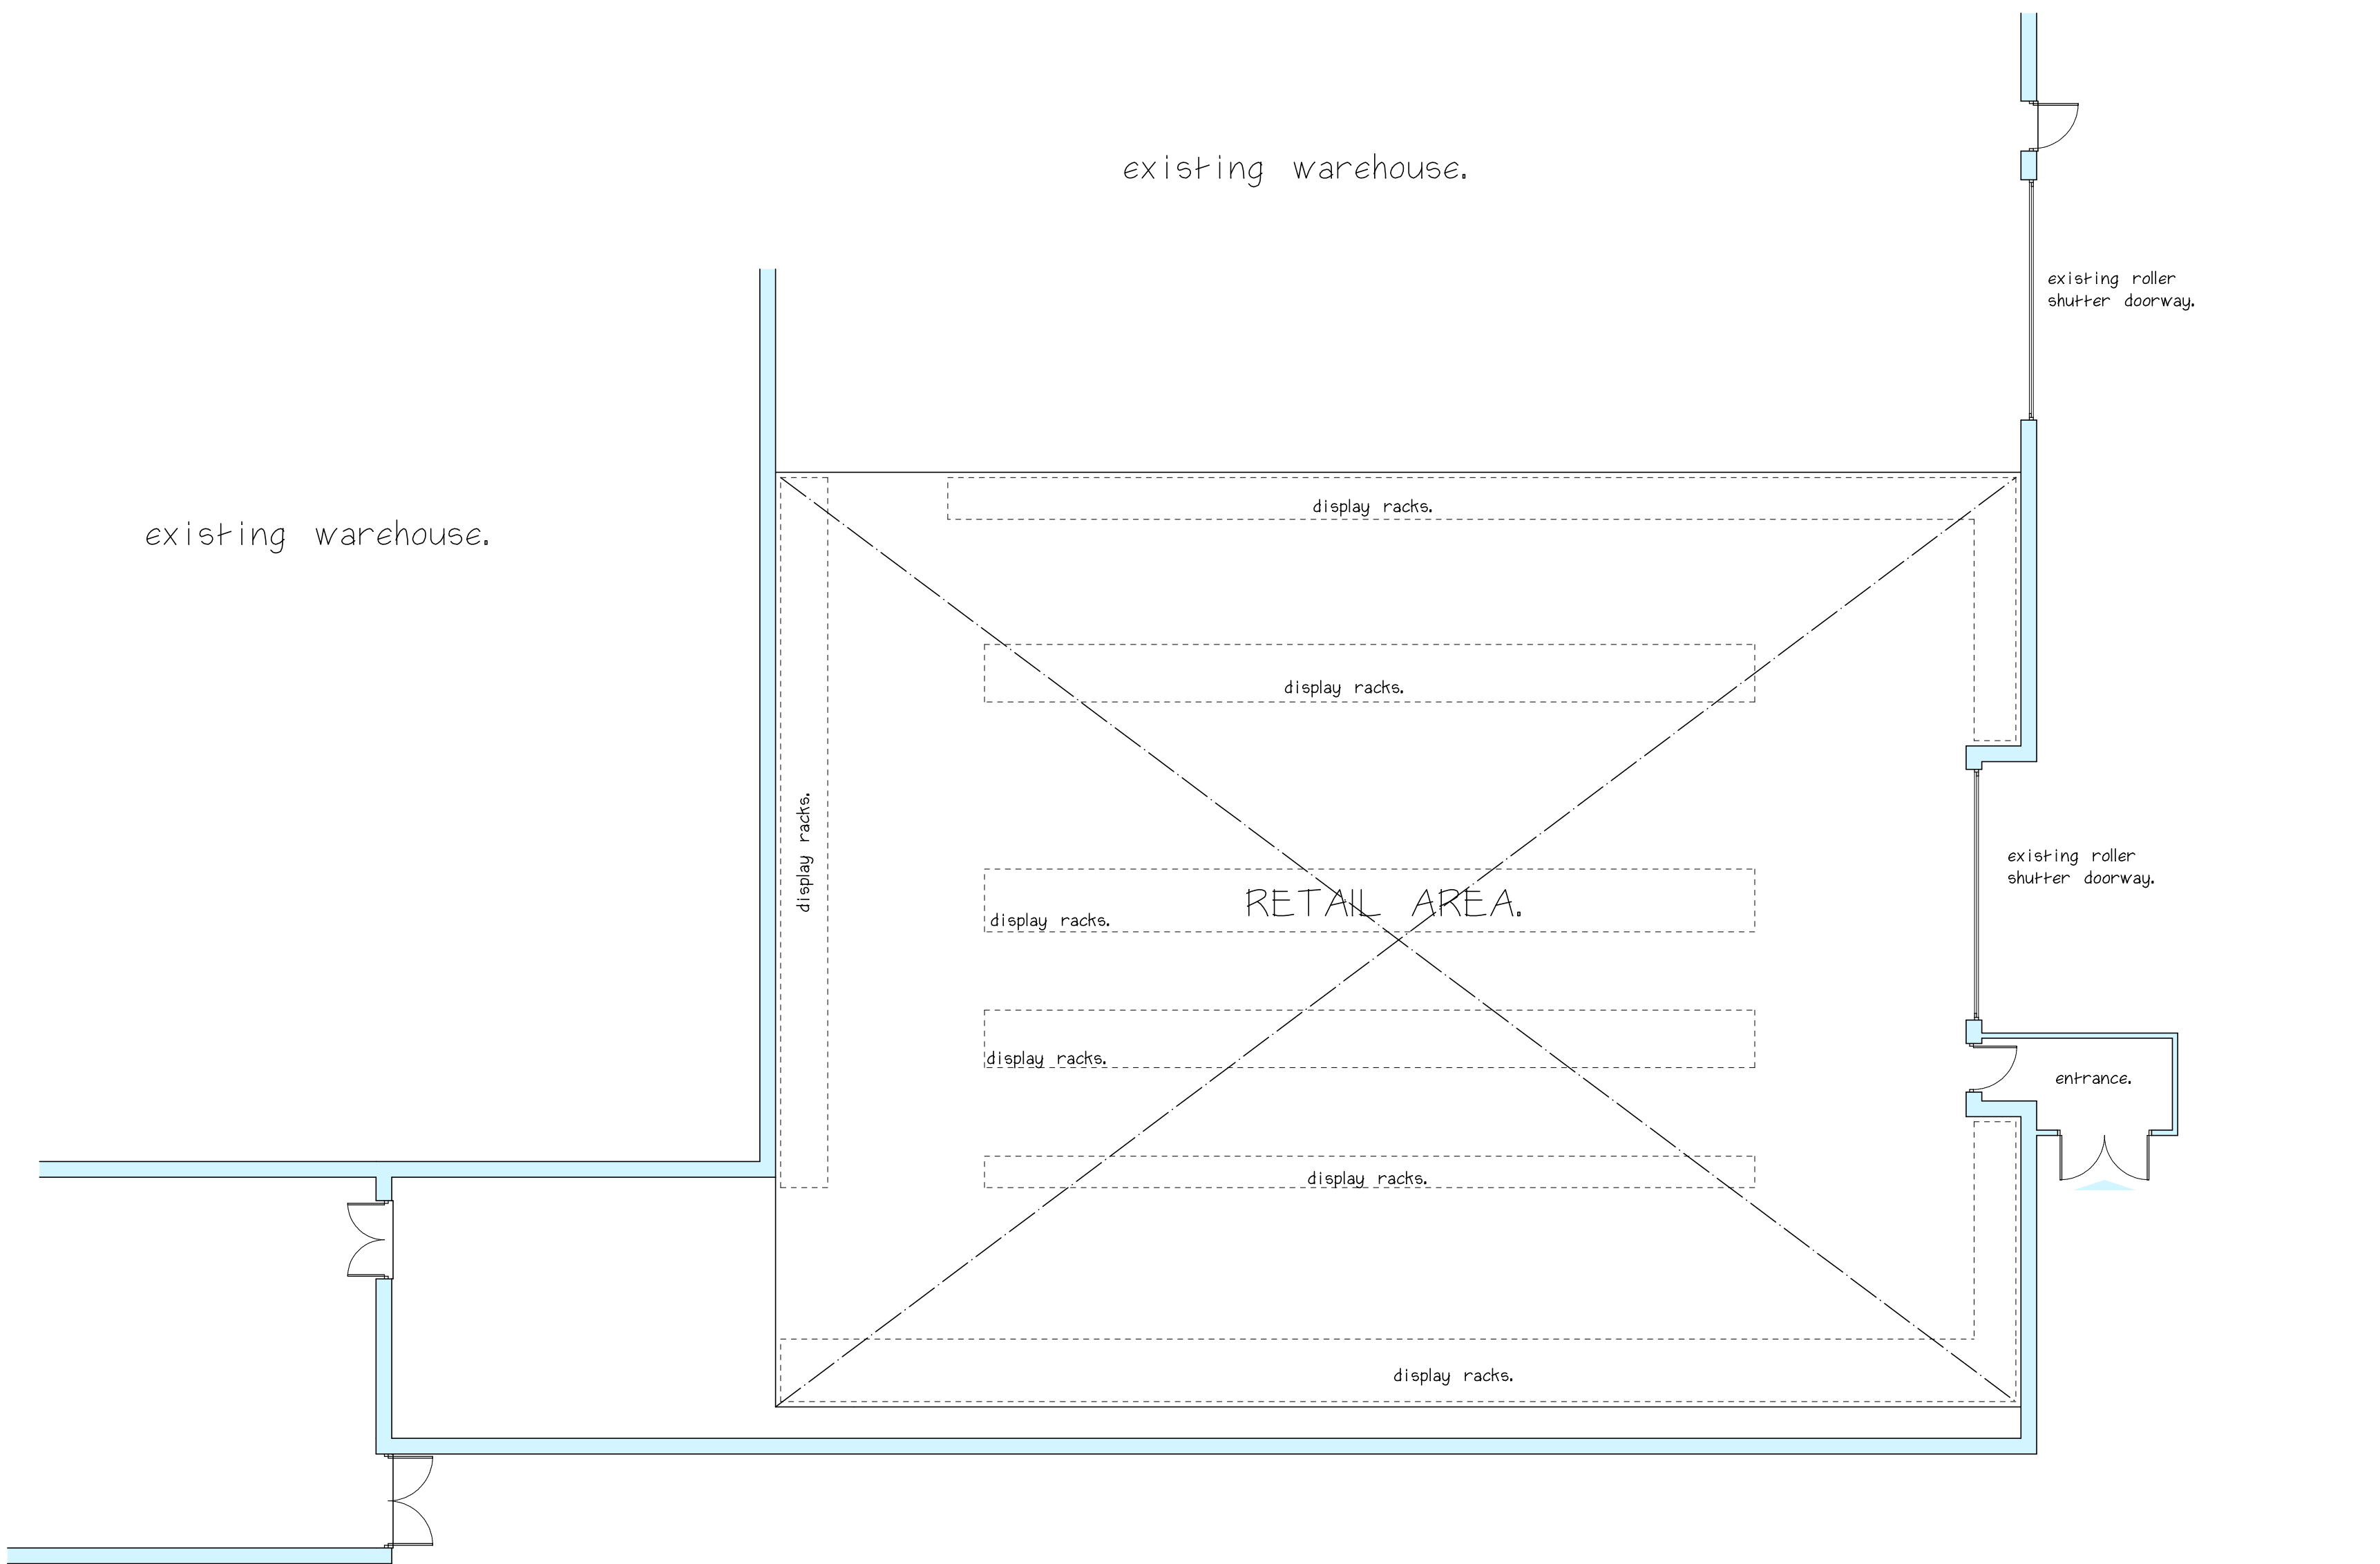

floor plan. 1:100

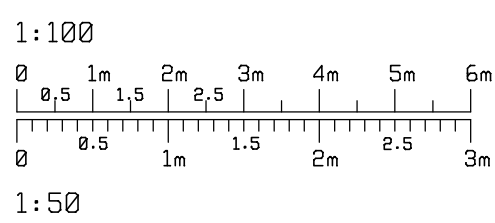

Retail Unit.

Premier Decorations,
Oak Road,
Wrexham Industrial Estate.

G.D.A Design Associates Ltd.

**4 Oakleigh Court
Congleton,
Cheshire
CW12 4NP
TEL: 01260 273331**

Date. APR 11	Scale. 1:100
Drawn. DA	Drg. No. 11/15/01
Note. All dimensions must be checked on site. Drawing size A2.	