

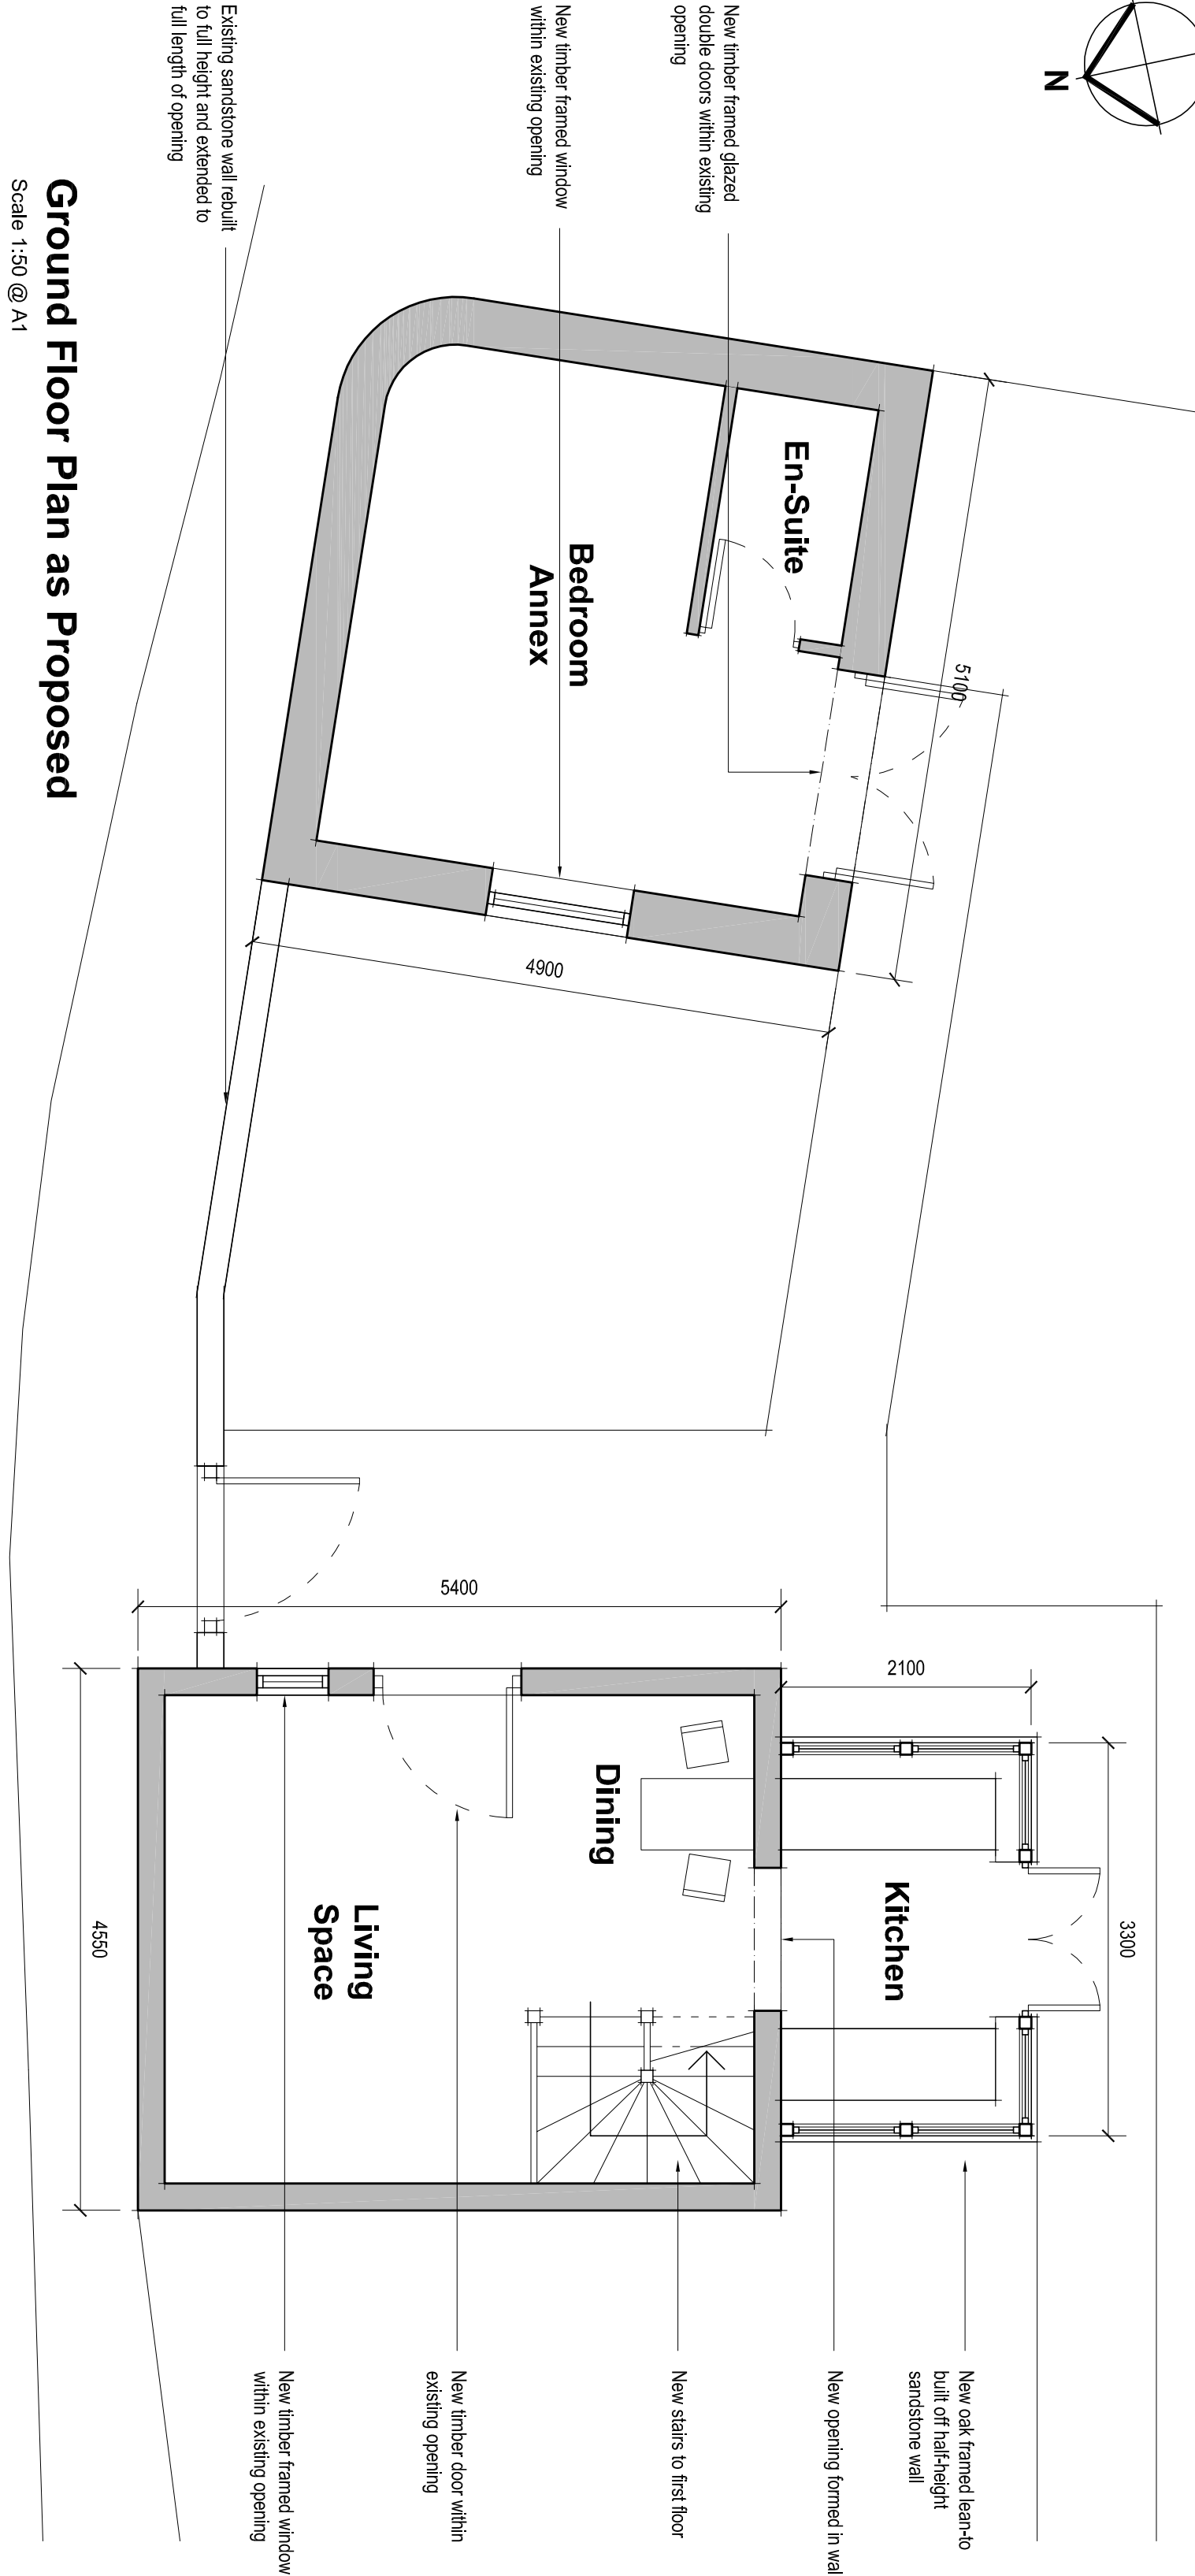


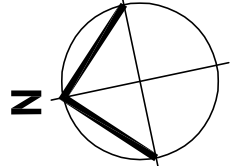


Ground Floor Plan as Proposed

Scale 1:50 @ A1

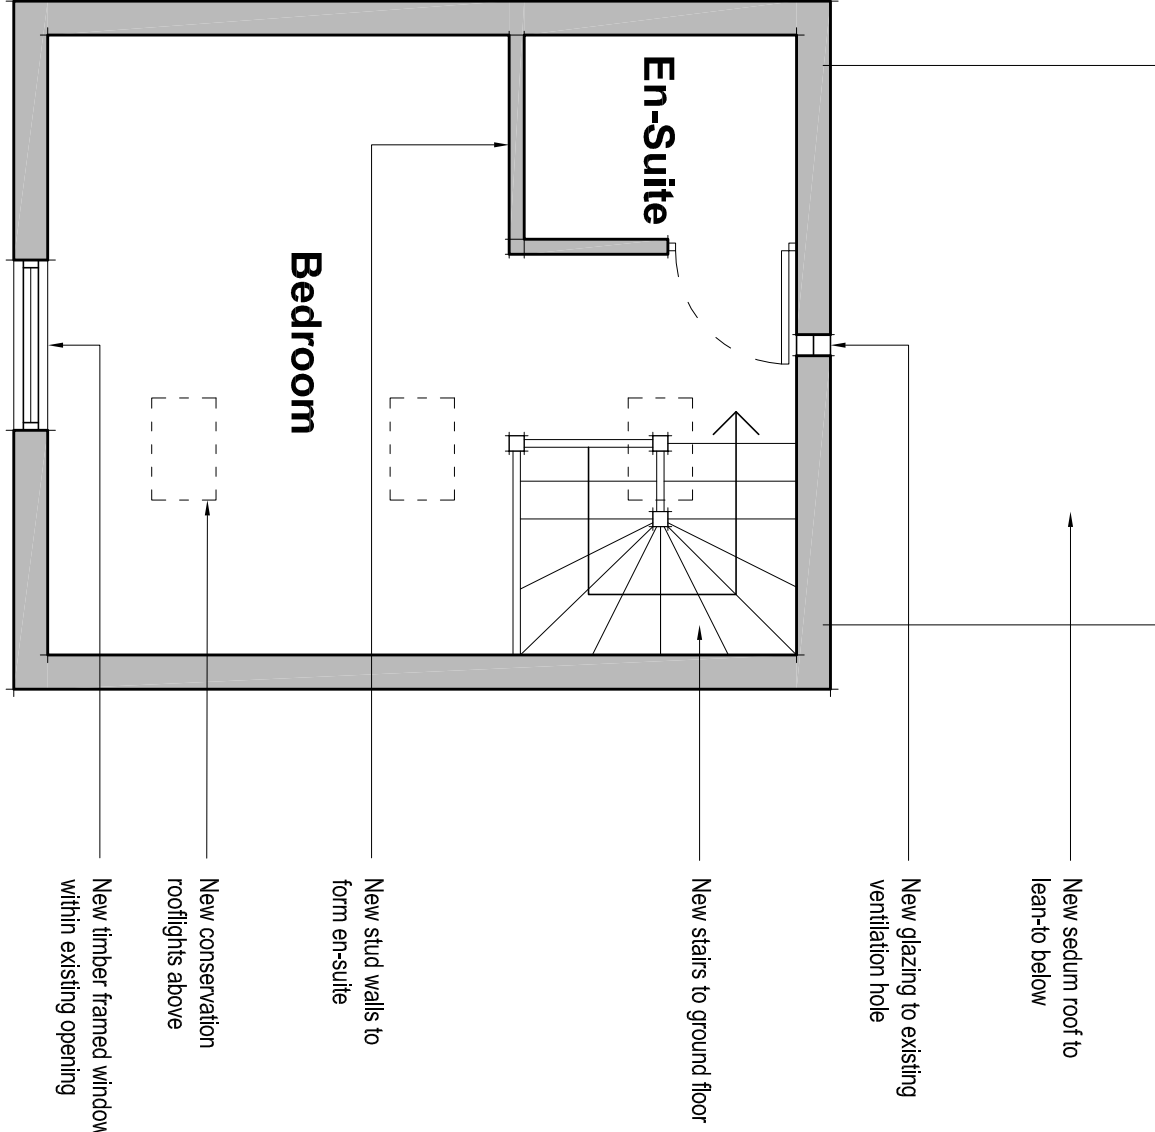


First Floor Plan as Proposed

Scale 1:50 @ A1

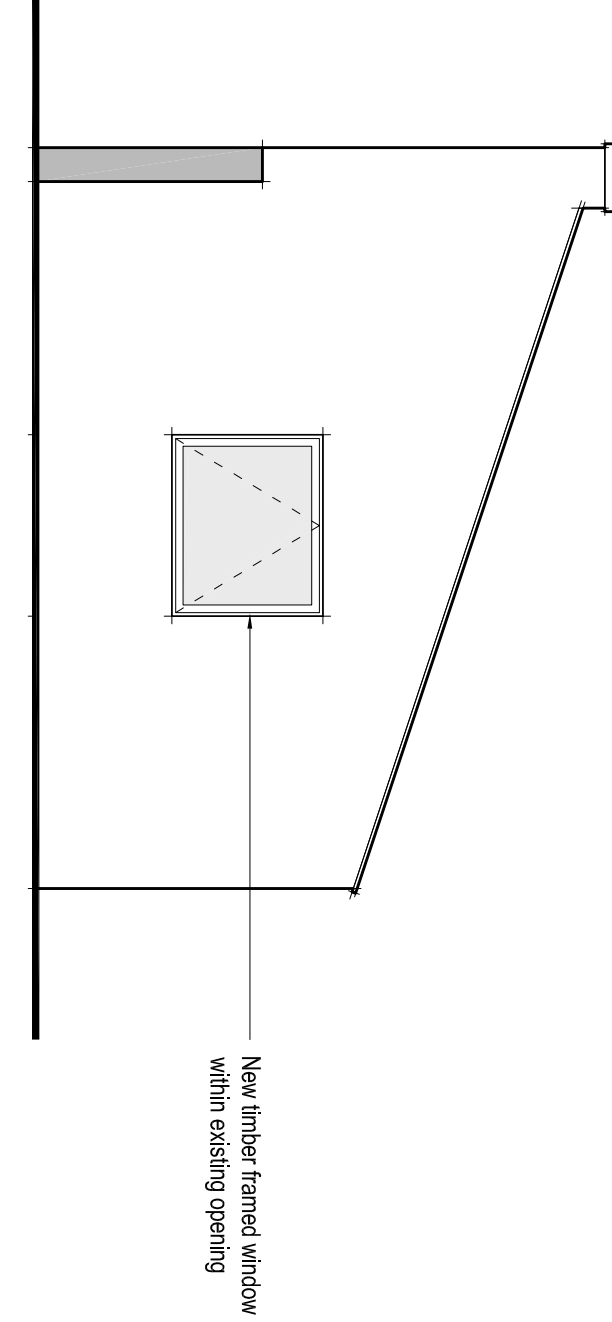


Bedroom Annex West Elevation as Proposed

Scale 1:50 @ A1

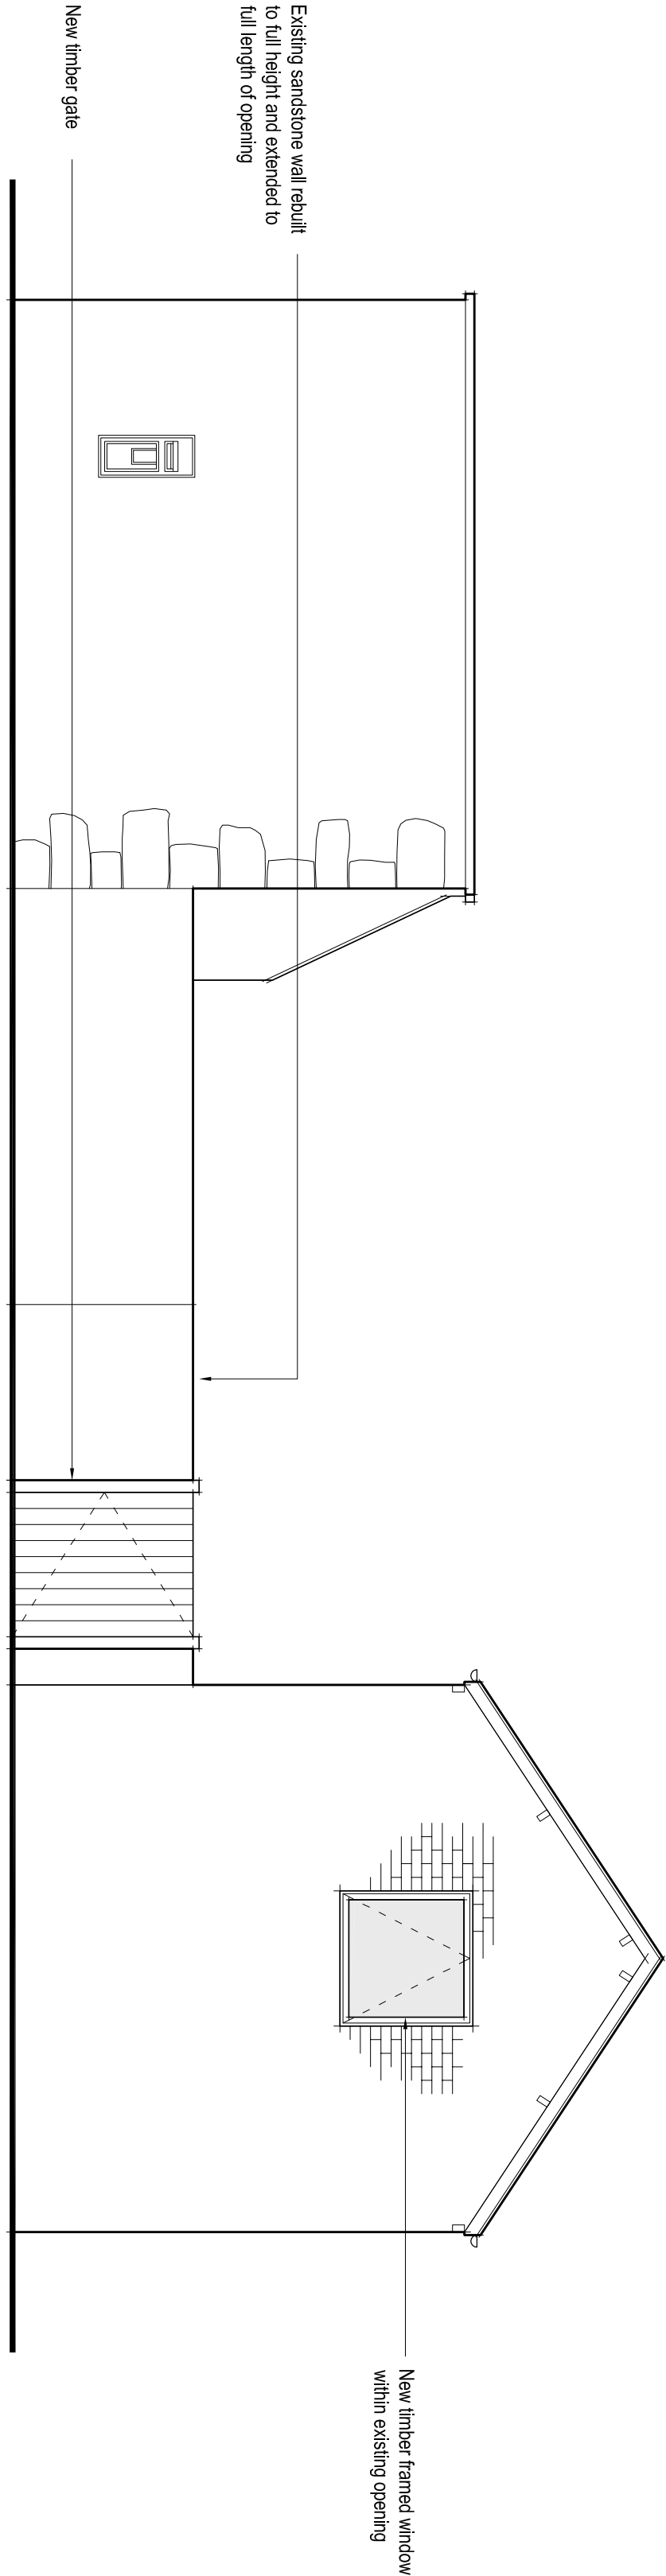


Overall North Elevation as Proposed

Scale 1:50 @ A1

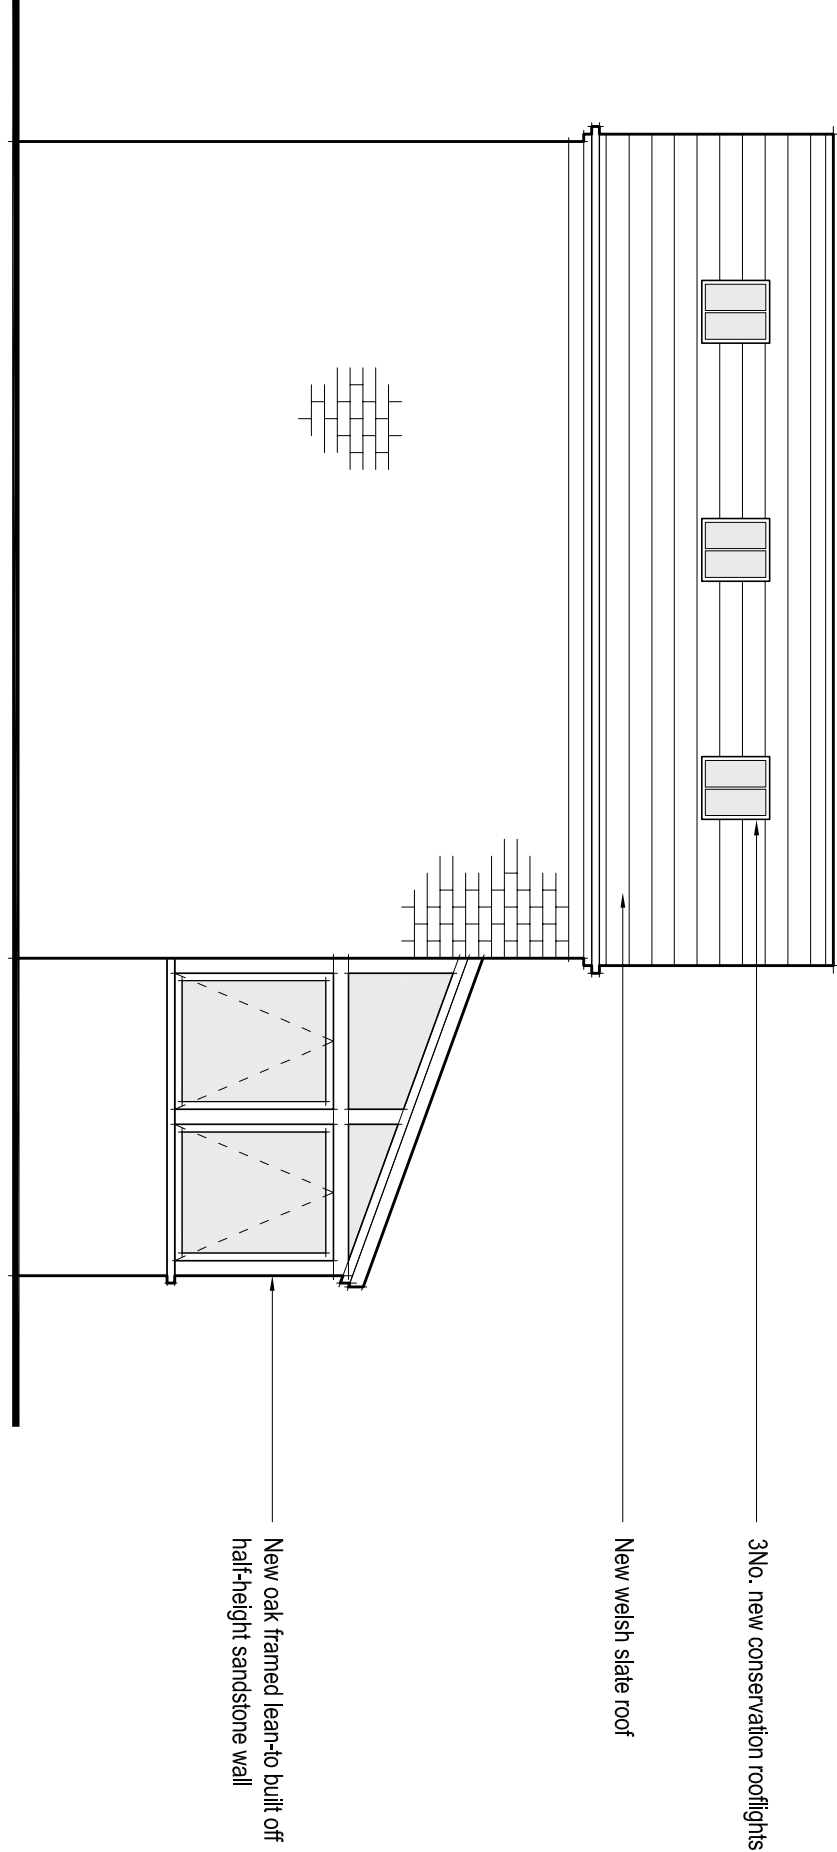


Holiday Unit West Elevation as Proposed

Scale 1:50 @ A1

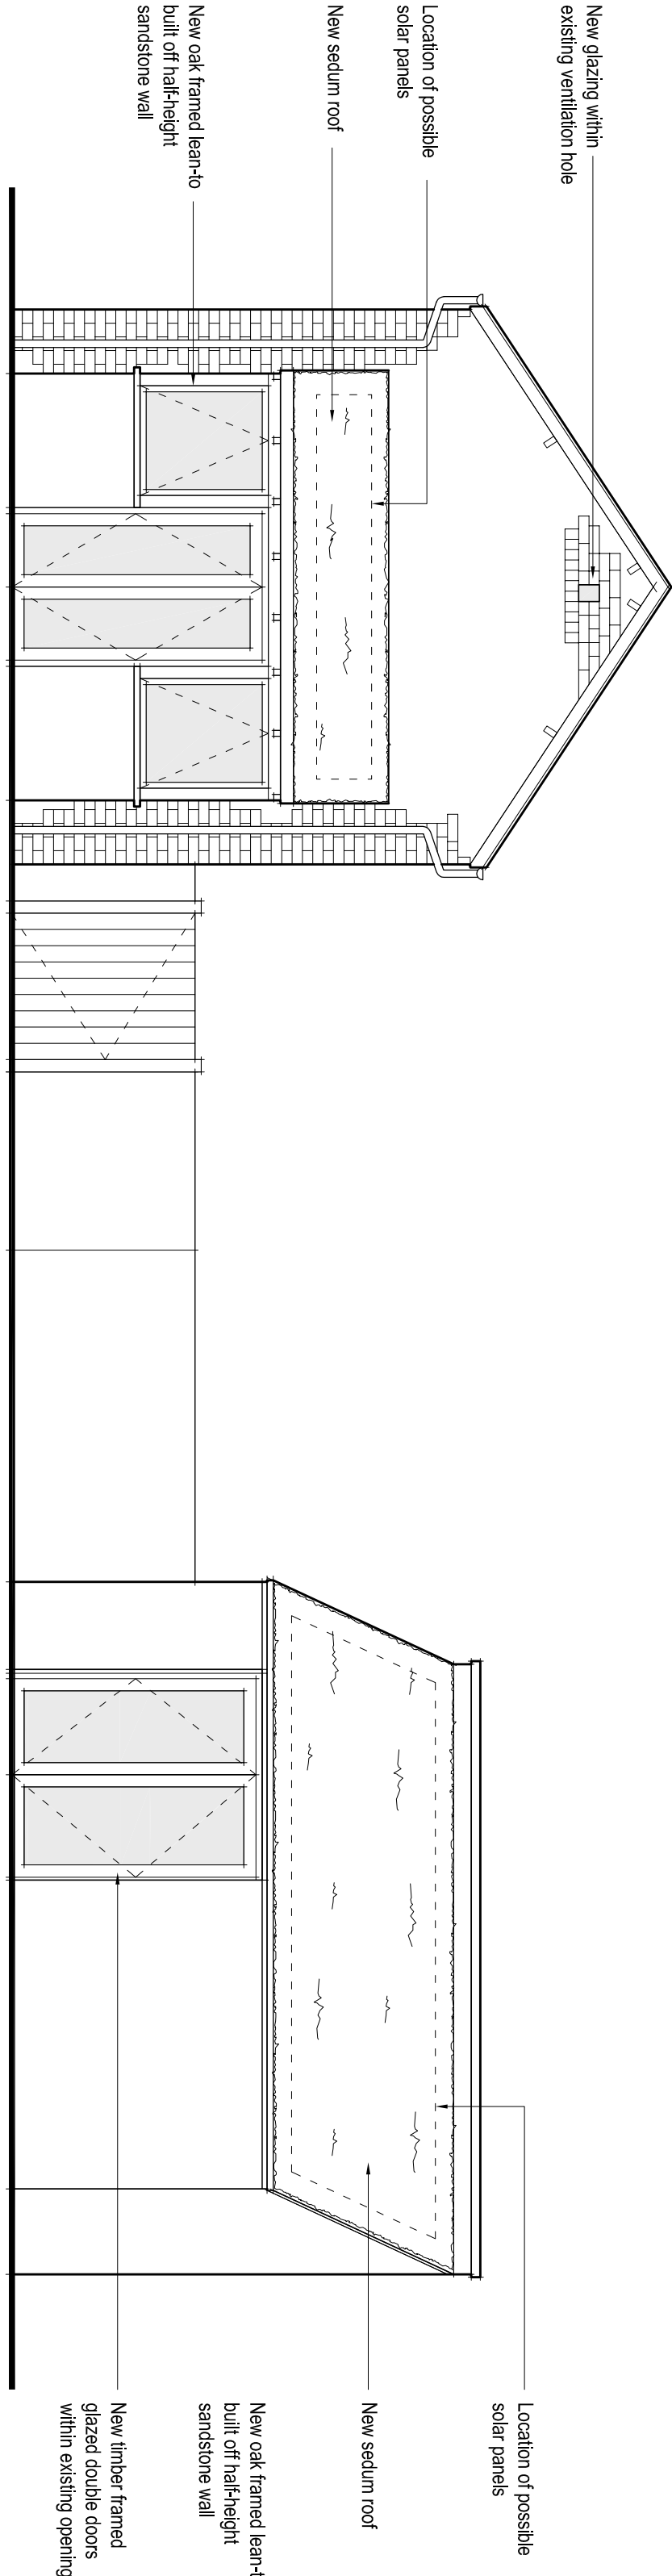

Overall South Elevation as Proposed

Scale 1:50 @ A1

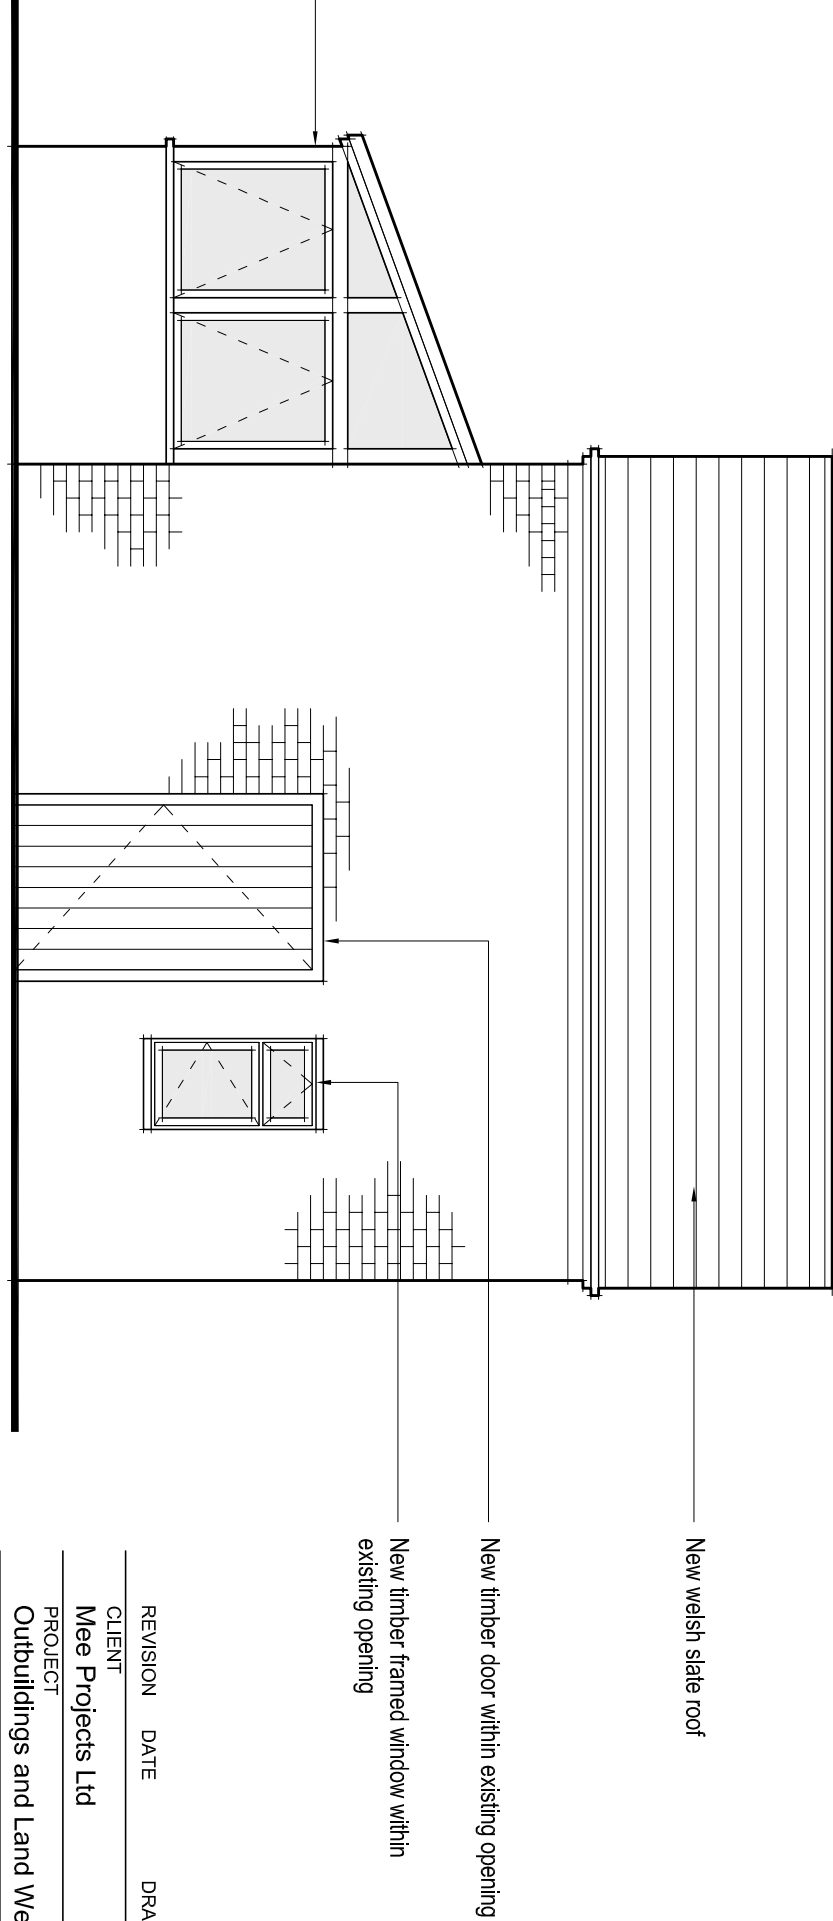

Holiday Unit East Elevation as Proposed

Scale 1:50 @ A1

REVISION	DATE	DRAWN	CHECKED	DESCRIPTION
CLIENT				
PROJECT				
DRAWING TITLE				

Plans and Elevations as Proposed

003 NUMBER

003

-

© ALL RIGHTS RESERVED. NOT TO SCALE. INFORMATIONAL PURPOSES ONLY. CHECK DIMENSIONS ON SITE.