




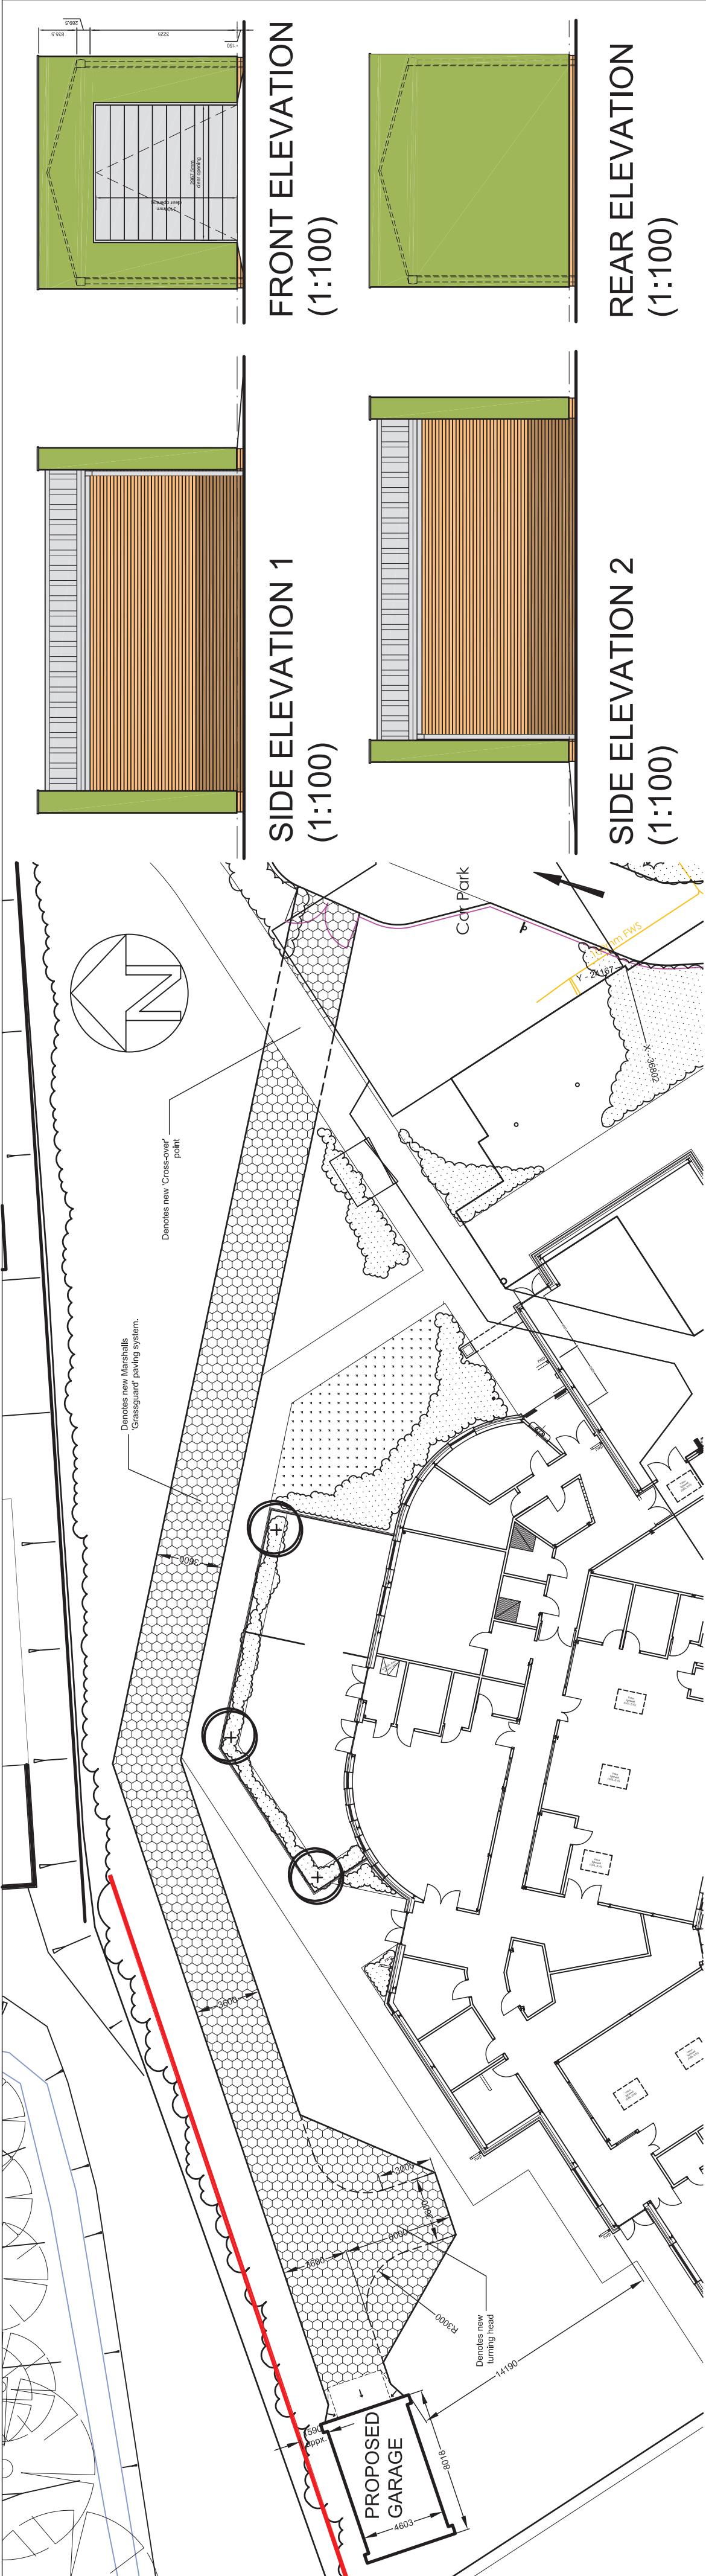

PROPOSED SITEPLAN (1:250)

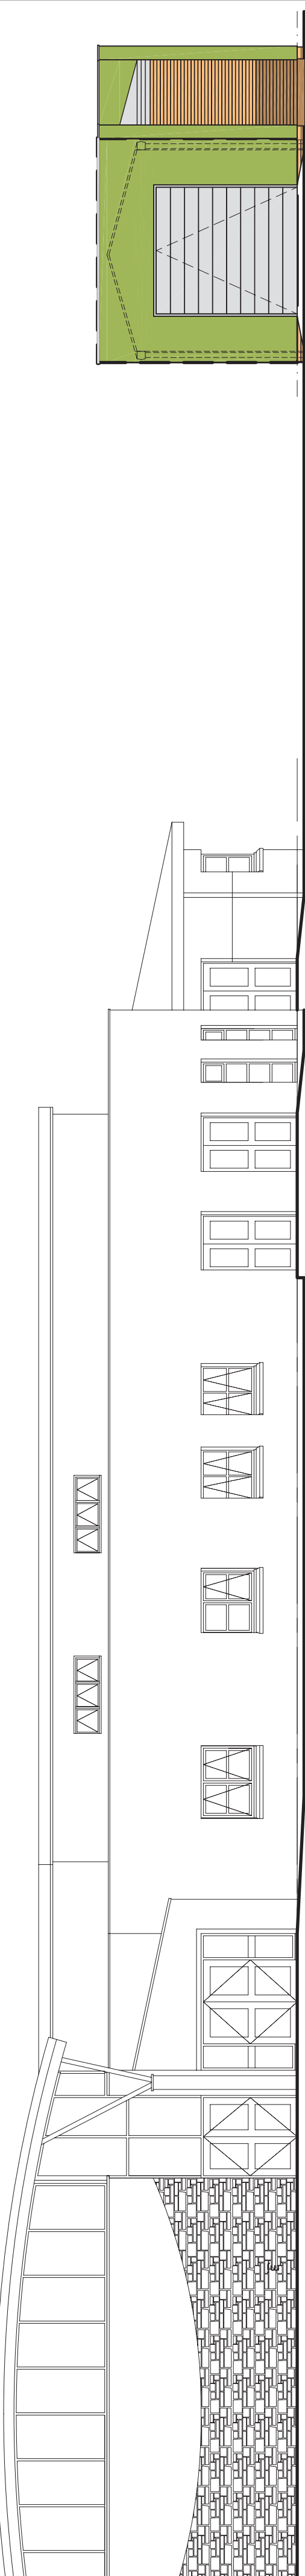


OVERALL ELEVATION (1:100)

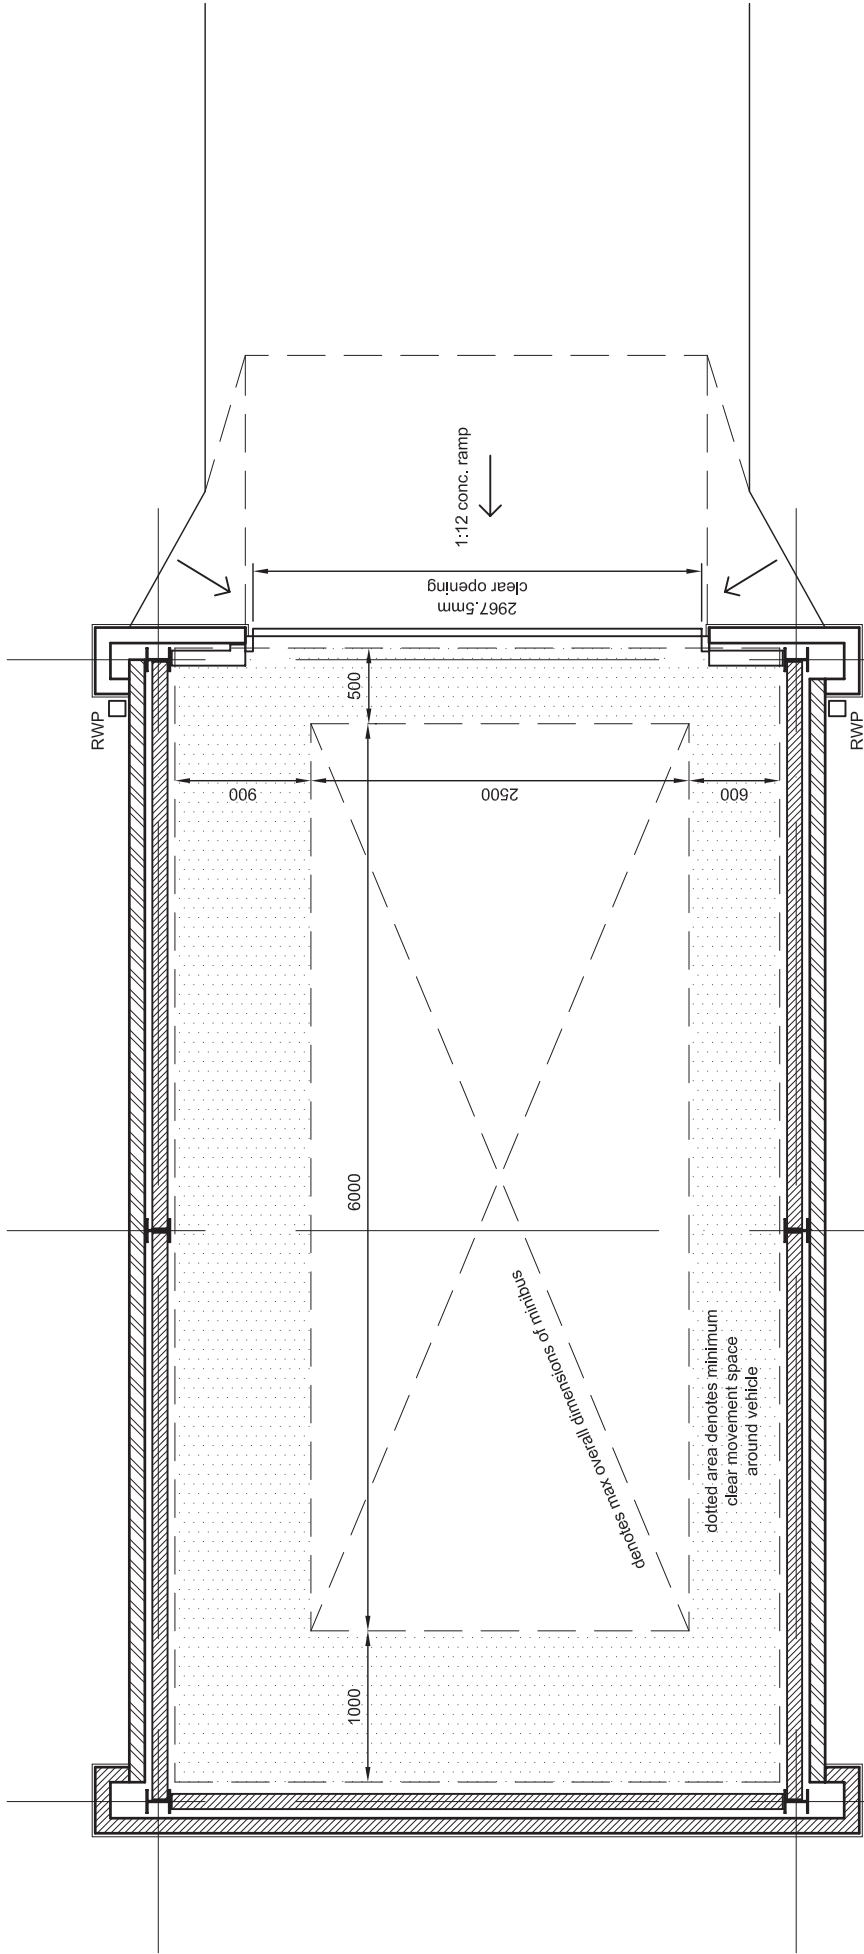


PROPOSED FLOORPLAN (1:50)


0 10 20 50mm NATURAL SCALE

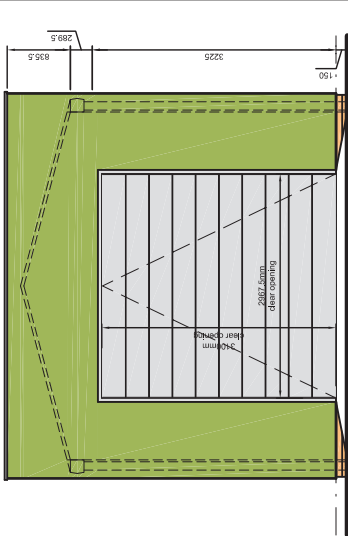


FRONT ELEVATION (1:100)

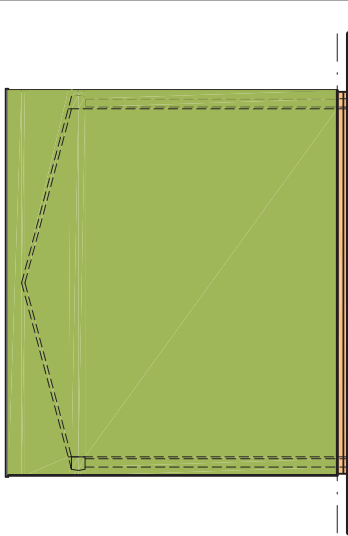


REAR ELEVATION (1:100)

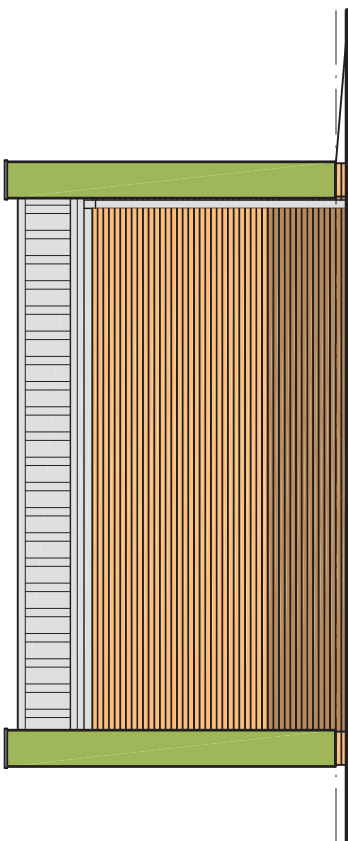

SIDE ELEVATION 1 (1:100)

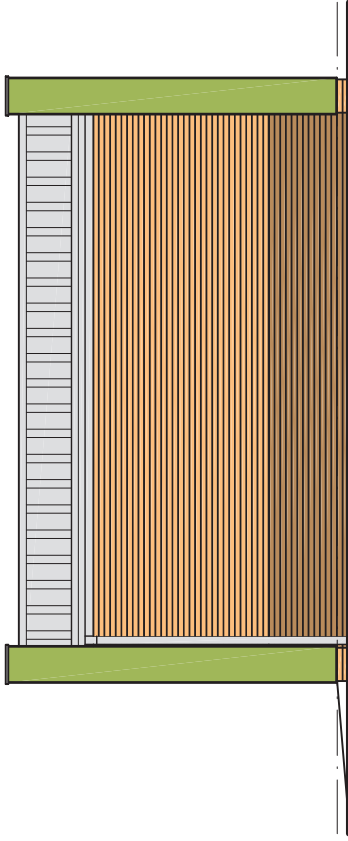

SIDE ELEVATION 2 (1:100)

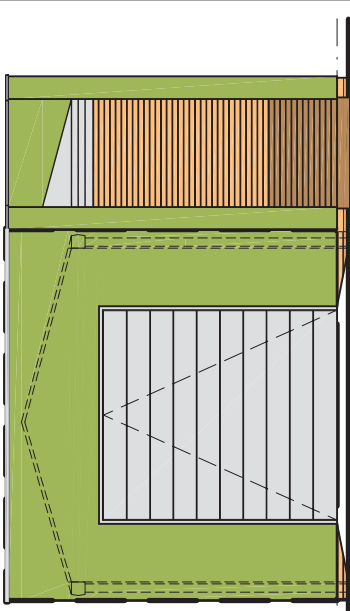

PROPOSED MATERIALS & FINISHES:

ROOF:

Kingspan KS1000LP composite roof panel cladding.
Colour - Coloucoat HPS200 - Merlin Grey BS ref 18B25.
Downpipes to be anti-climb to match main building.
(Gutters, downpipes and all flashings etc also to match roof).

FACING WALLS:

BRICKWORK:

Facing brickwork, buff colour, Istock, Smooth Buff 2712 to upper half of wall & facing brickwork, grey / brown colour, Istock.
Hinley Ash Grey 0358 to lower.

RENDER:

To be 'Wetherby' render. Colour to be Olive Green.
NOTE: Bw below render to be buff colour.

DOORS:

To be Hormann sectional aluminium PPC insulated roller shutter door, automatically operated. Colour to be RAL 7044 Matt Finish.

Rev	Description	C.B.	G.J.
A.	Garage relocated to accommodate turning head at L.A. request.		
Client	WCBC	Proposed Minibus Garage	
Drawn By	varles	Drawn C.B.	07/12/10
Scale	6626/L(2)18		
Project	Proposed New C P School, Rhosymedre		
Drawn No.			
Revision			

ORIGINAL DRAWING SIZE 594 x 420 (A2)