


KEY

APPLICATION SITE

LAND OWNED BY APPLICANT

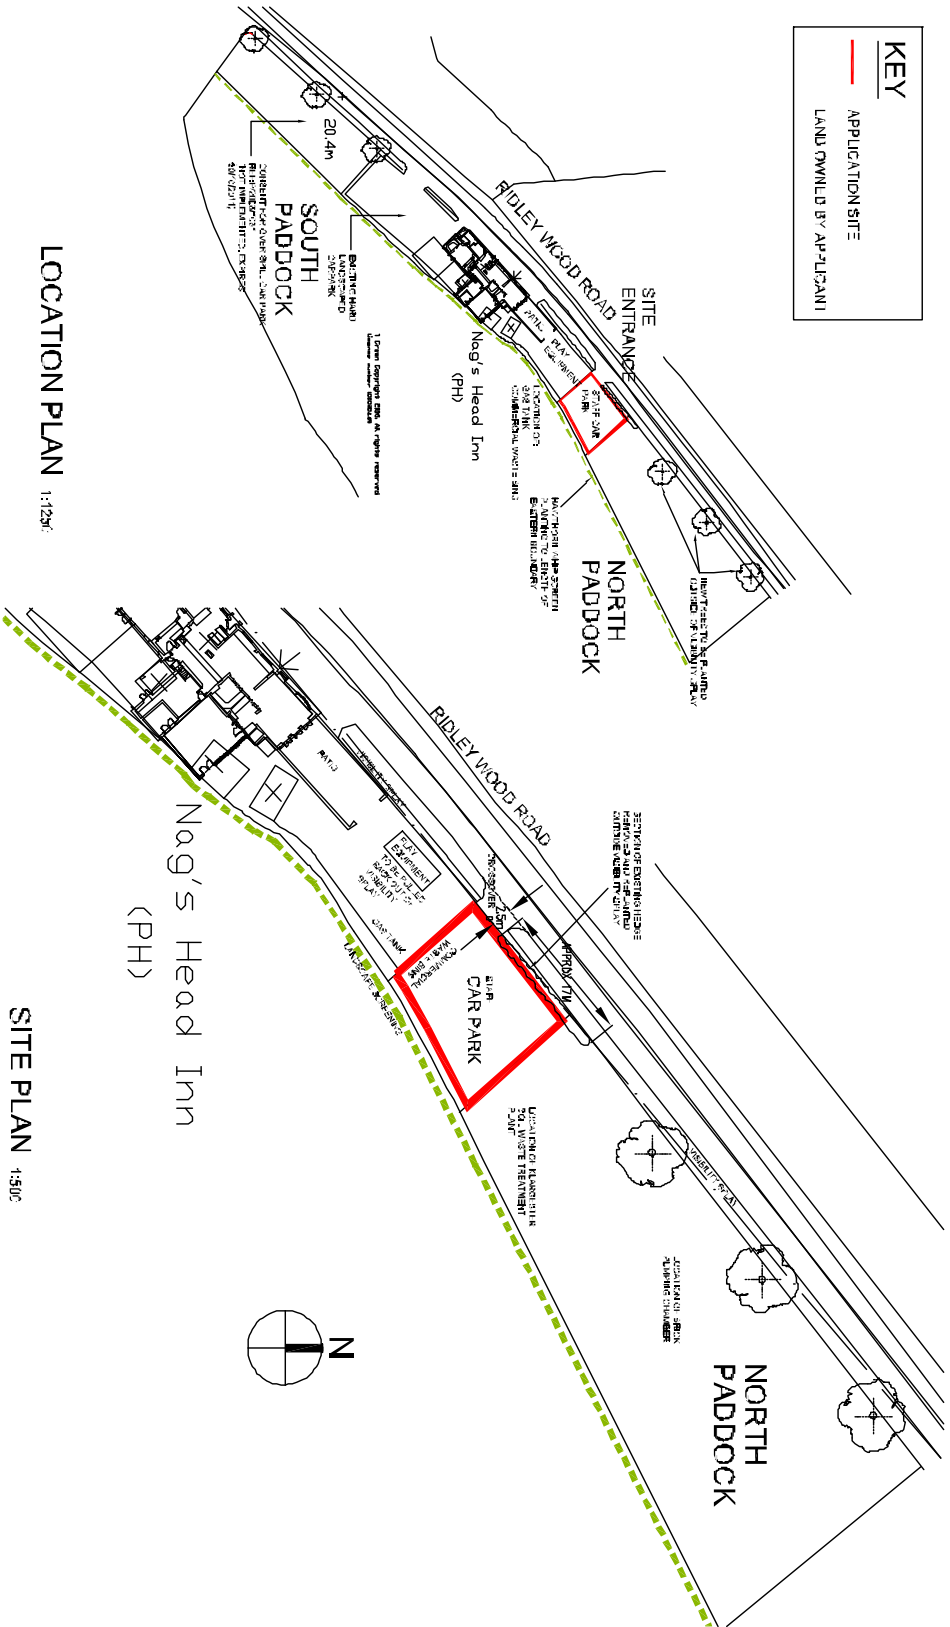

LOCATION PLAN 1:1250

SITE PLAN 1:500

CHANGE OF USE OF PART OF NORTH PADDOCK
1010 THE NAGS HEAD, WREXHAM
RIDLEY WOOD, LL13 9US
SITE & LOCATION PLANS, SCALE 1:500 & 1:1250
FOR PLANNING

AL	1010 THE NAGS HEAD, WREXHAM	1:500
AL	1010 THE NAGS HEAD, WREXHAM	1:1250
AL	1010 THE NAGS HEAD, WREXHAM	1:1250

horsley townsend architects limited	DATE	16/06/2010
NAME	ADRIAN TAYLOR (PREPARED) LTD.	
PROJECT	NAGS HEAD, RIDLEY WOOD, REGULATION OF PART OF THE NORTH PADDOCK	
DATE	16/06/2010	
SCALE	1:500 & 1:1250	
BY	AL(2-12)	
FOR	AS INDICATED	