




NORTH ELEVATION/ TO RANGE
SCALE 1:250

 


SOUTH ELEVATION/ TO CAR PARK
SCALE 1:250

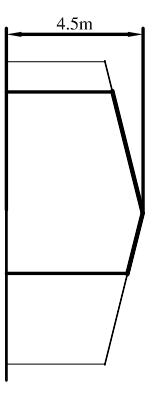


WEST ELEVATION/ TO RANGE
SCALE 1:250

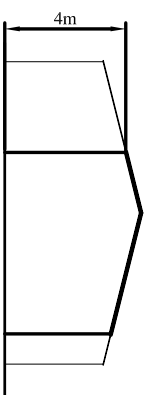


EAST ELEVATION/ TO CAR PARK
SCALE 1:250

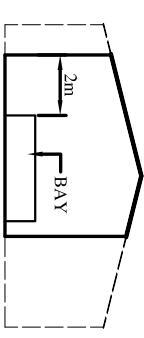


SECTION
(THROUGH SHOP SHOWN DOTTED)
SCALE 1:250

 


EAST ELEVATION
MAINTENANCE BUILDING
SCALE 1:250

 

SOUTH ELEVATION
MAINTENANCE BUILDING
SCALE 1:250

 

WEST ELEVATION
MAINTENANCE BUILDING
SCALE 1:250

 

NORTH ELEVATION
MAINTENANCE BUILDING
SCALE 1:250

MATERIALS
ROOF
Dark grey/green corrugated metal roofing.
WALLS
Dark brown stain timber boarding.

REV A: Amendment to car park Aug 2010

David Williams Golf Design

Golf Course Architects

187, Llandan Road, Osney Mead, Oxford, OX2 0EL

Tel: +44 1493 812077 Email: david@williamsjd.co.uk Tel: +44 1493 812070

Project: Proposed reconstruction of existing course and driving range

Client: Alyn Waters Country Park, Llay, Wrexham

Design: Forrester Ltd

Drawn: CARPARK AND BUILDING DETAILS

Scale: 3035/07

Sheet: 1:250

Date: Nov 2009

