




PROPOSED

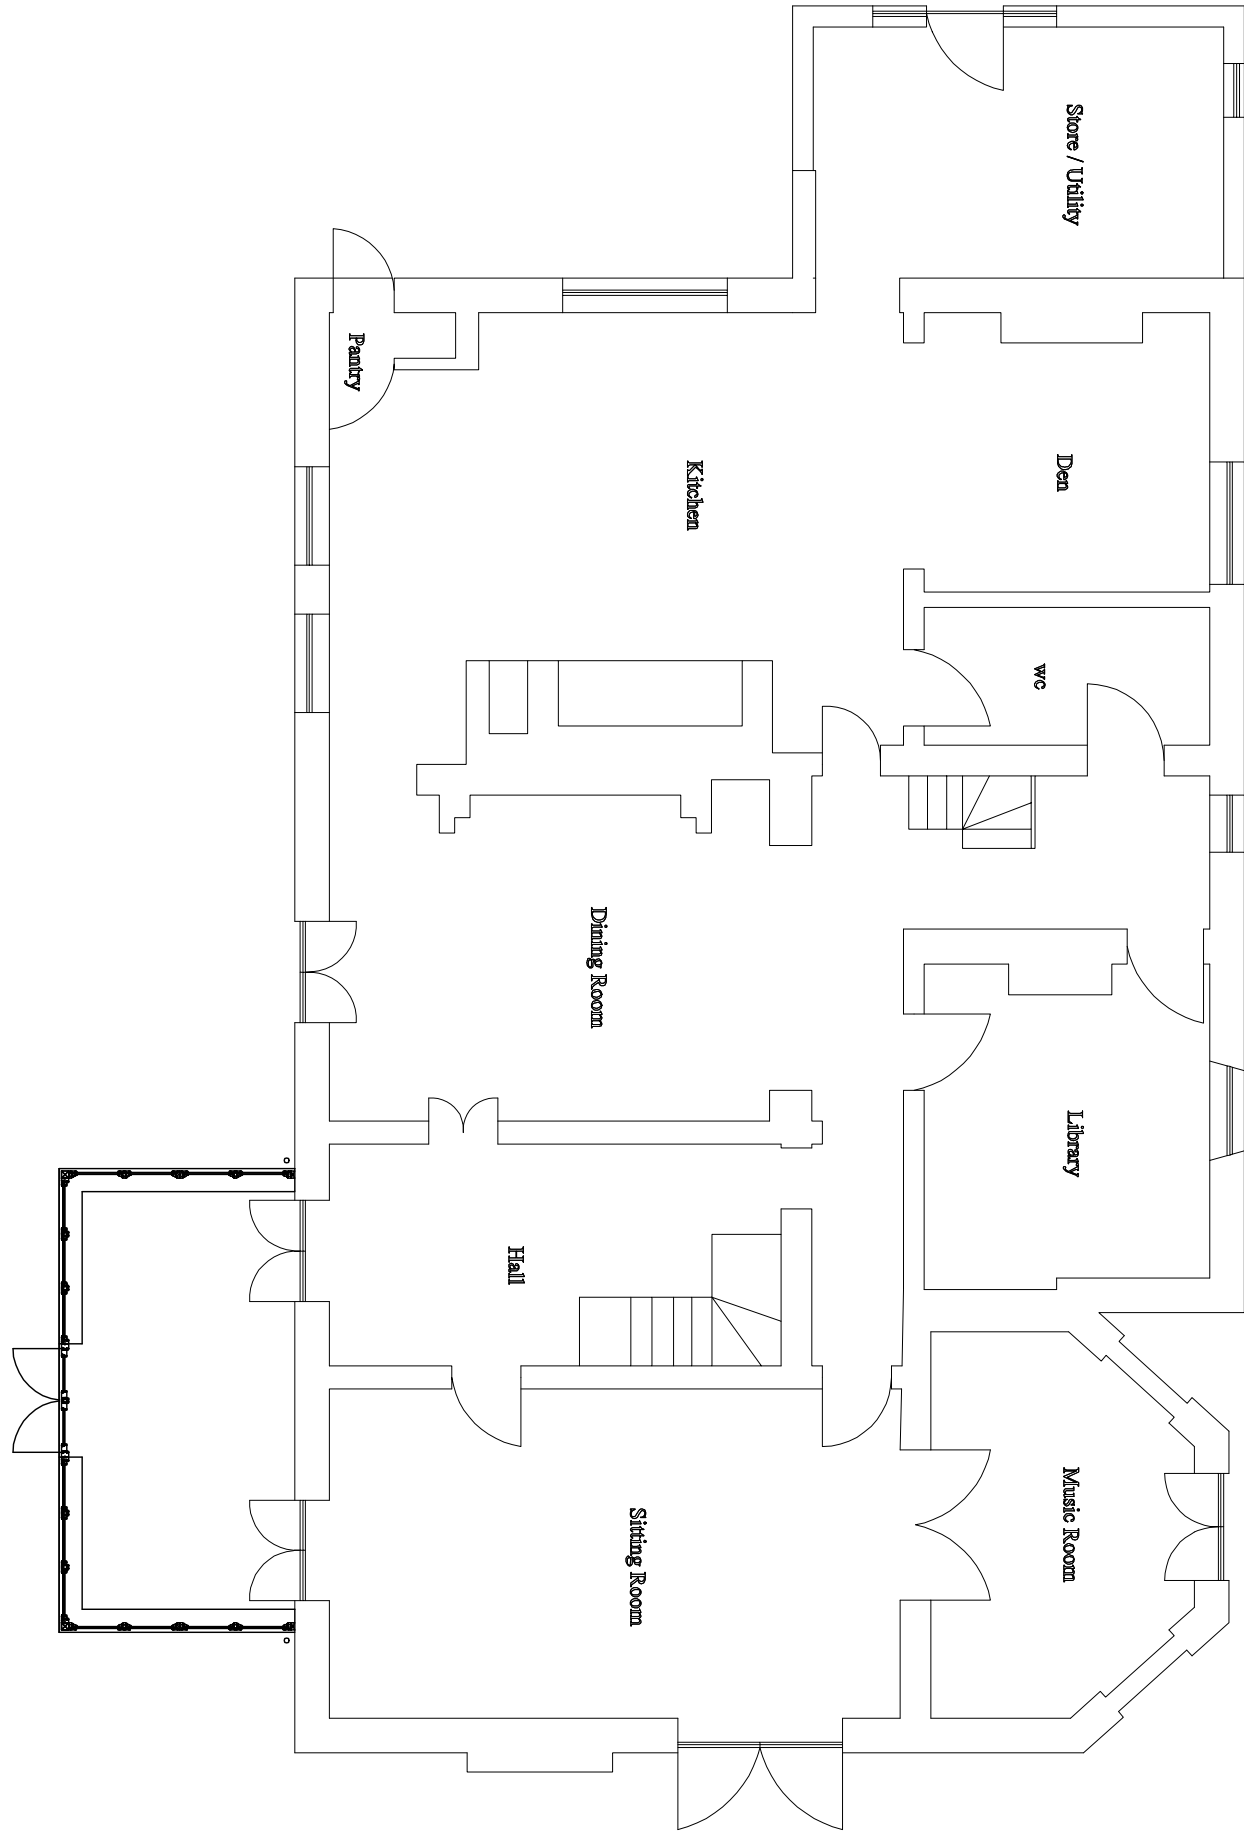


Ground Floor Plan

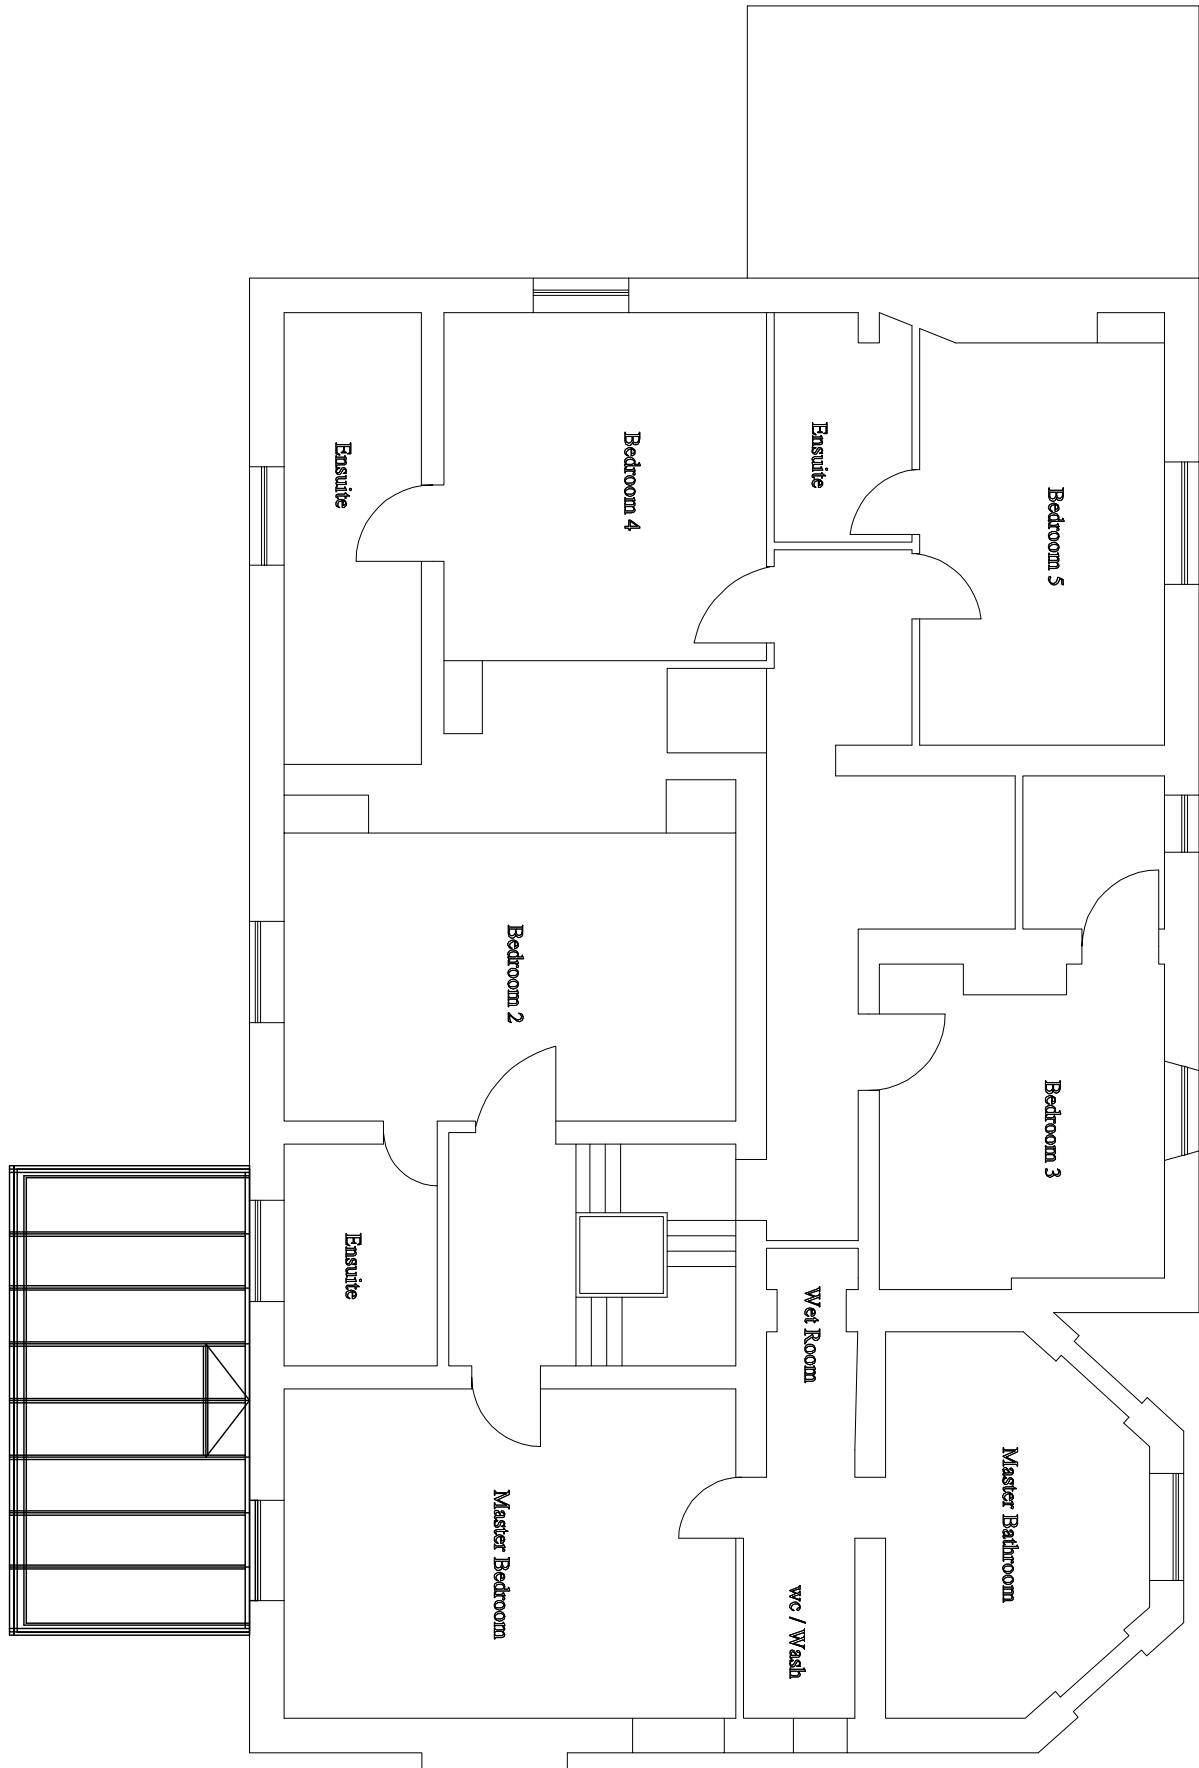


First Floor Plan

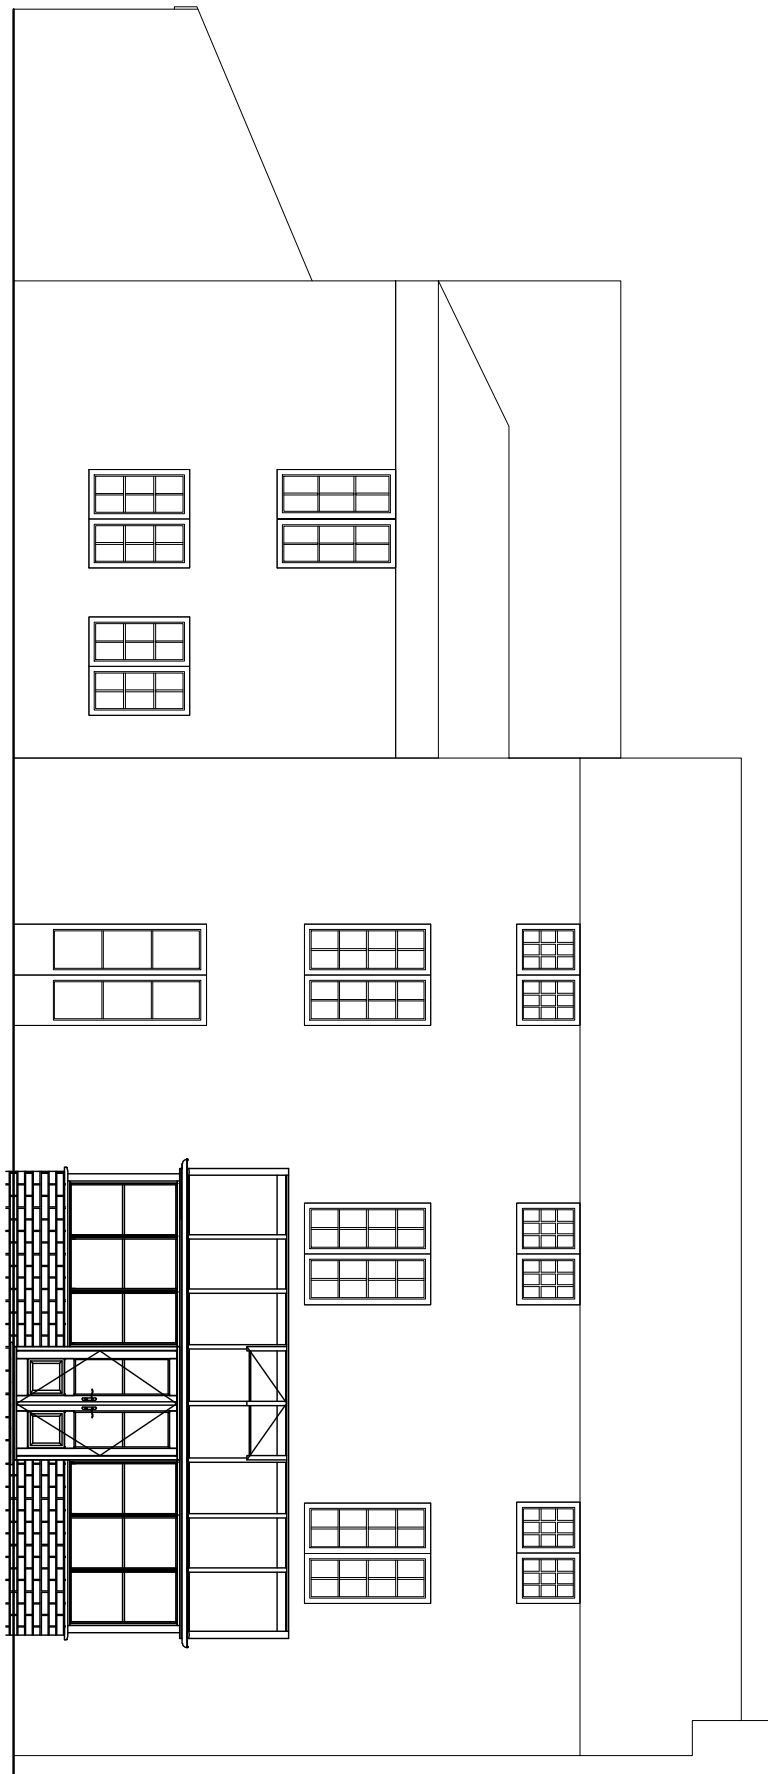


SOUTH FACING ELEVATION

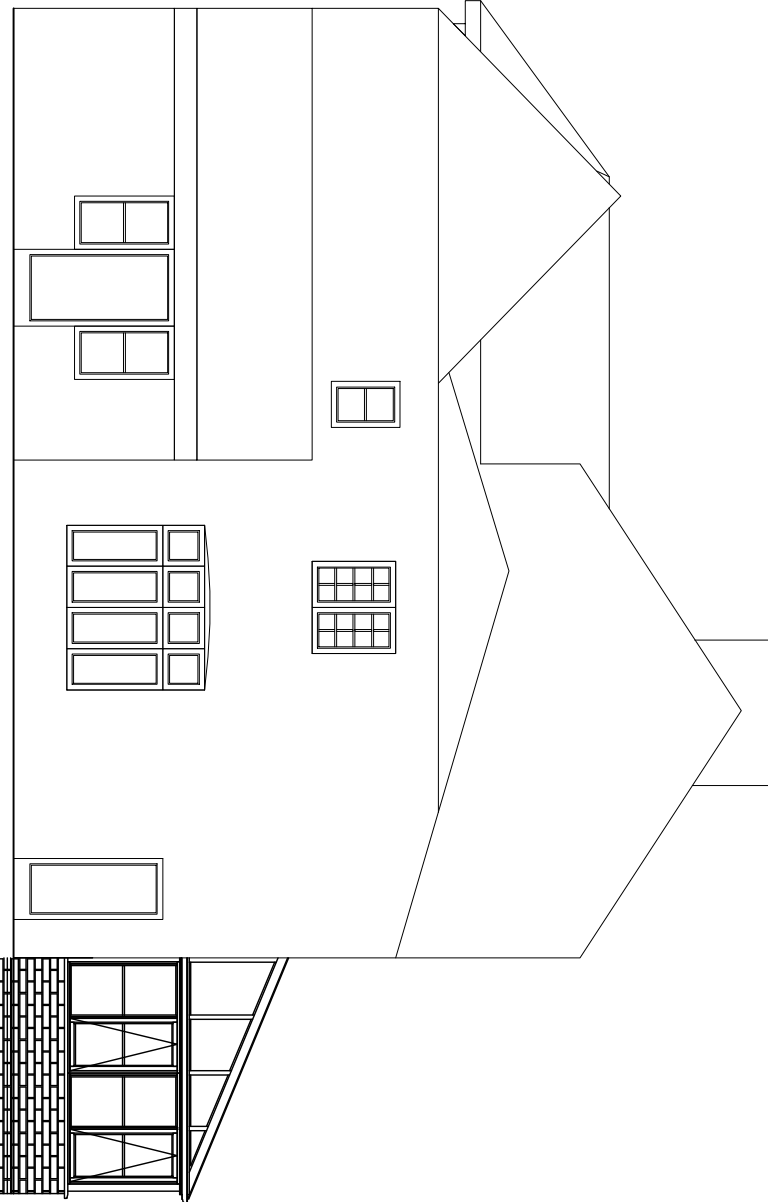



WEST FACING ELEVATION

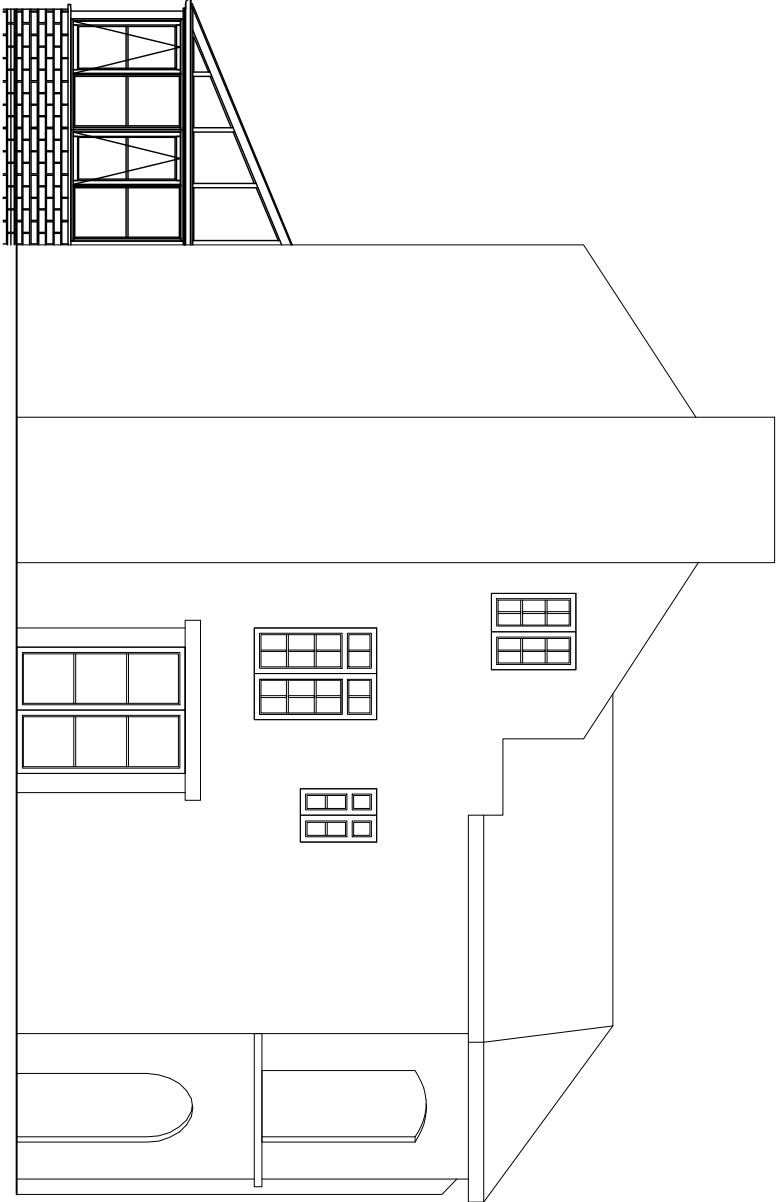

EAST FACING ELEVATION

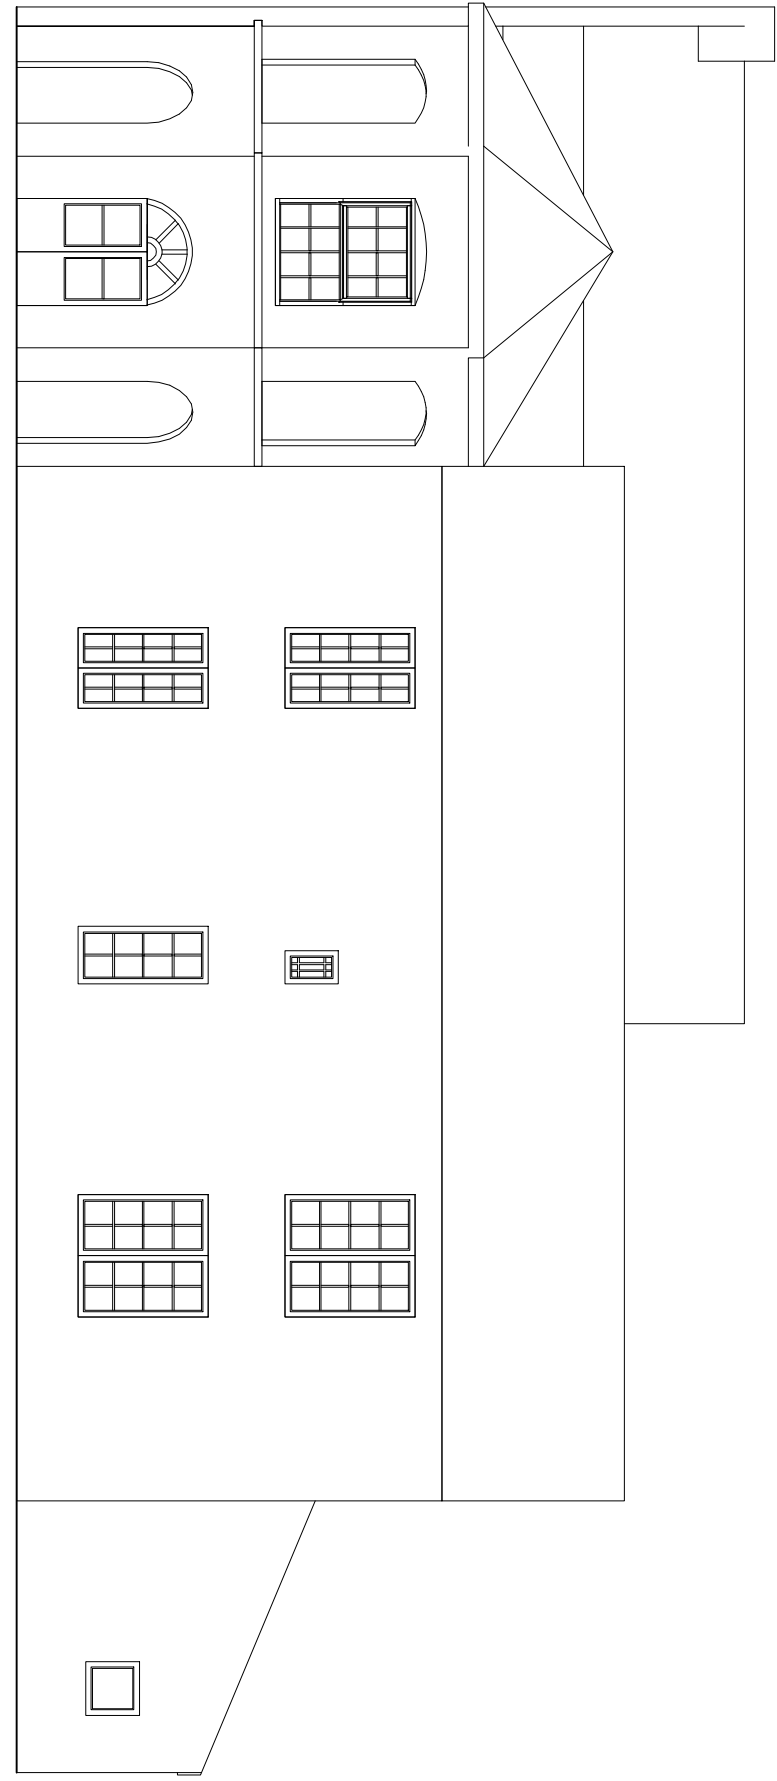


NORTH FACING ELEVATION

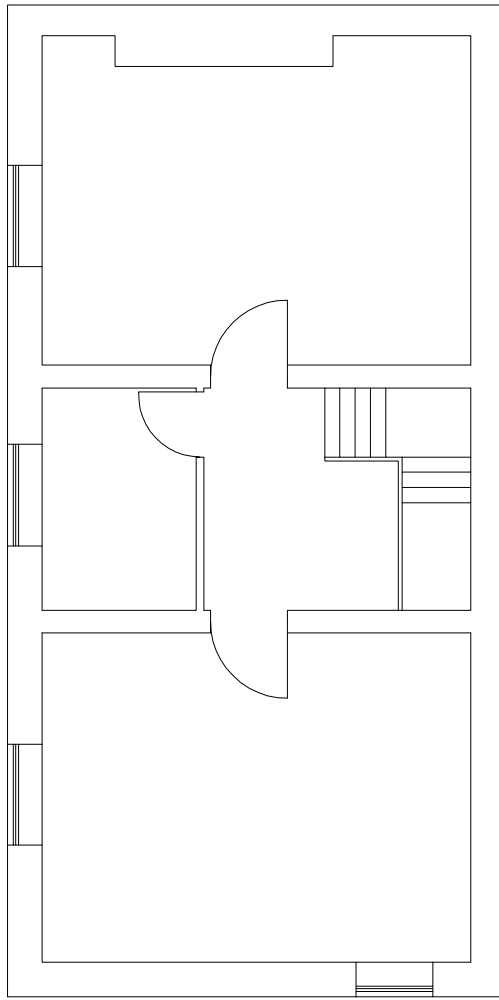 

Second Floor Plan

CLIENT: Mrs A Goodall
ADDRESS: The Old Rectory,
Erbistock,
Wrexham,
North Wales
LL13 0DL

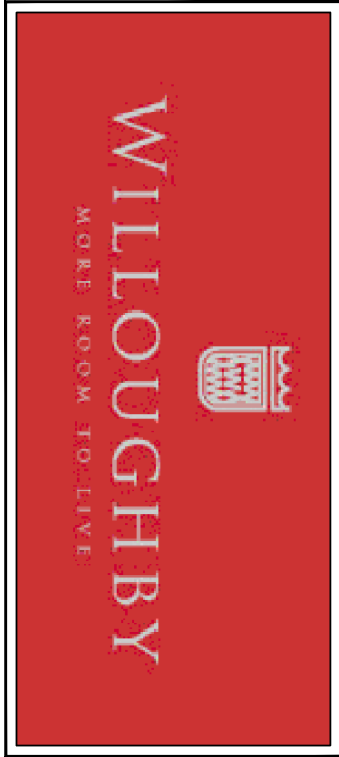

T: 0945 2222 640
W: WWW.WILLOUGHBY.CO.UK E: SALES@WILLOUGHBY.CO.UK
REGISTERED OFFICES: 20 MARKET HILL, NORTHVALE, WIDNESBOROUGH, CHESHIRE, CH10 1BN
THE DRAWING IS CONSIDERED TO BE A PRELIMINARY DESIGN AND IS NOT TO BE USED FOR CONSTRUCTION. IT IS THE RESPONSIBILITY OF THE CLIENT TO OBTAIN ALL NECESSARY APPROVALS AND PERMITS. THE DRAWING IS NOT TO BE USED FOR ANY OTHER PURPOSES WITHOUT THE WRITTEN CONSENT OF WILLOUGHBY. 

DRAWING REF: GOODALL_PP_8331A

DRAWN BY: Matthew Renshaw

SCALE: 1:20 & 1:5

DATED: 01.09.10

DRAWING: 1 of 2