


DO NOT SCALE FROM THIS DRAWING

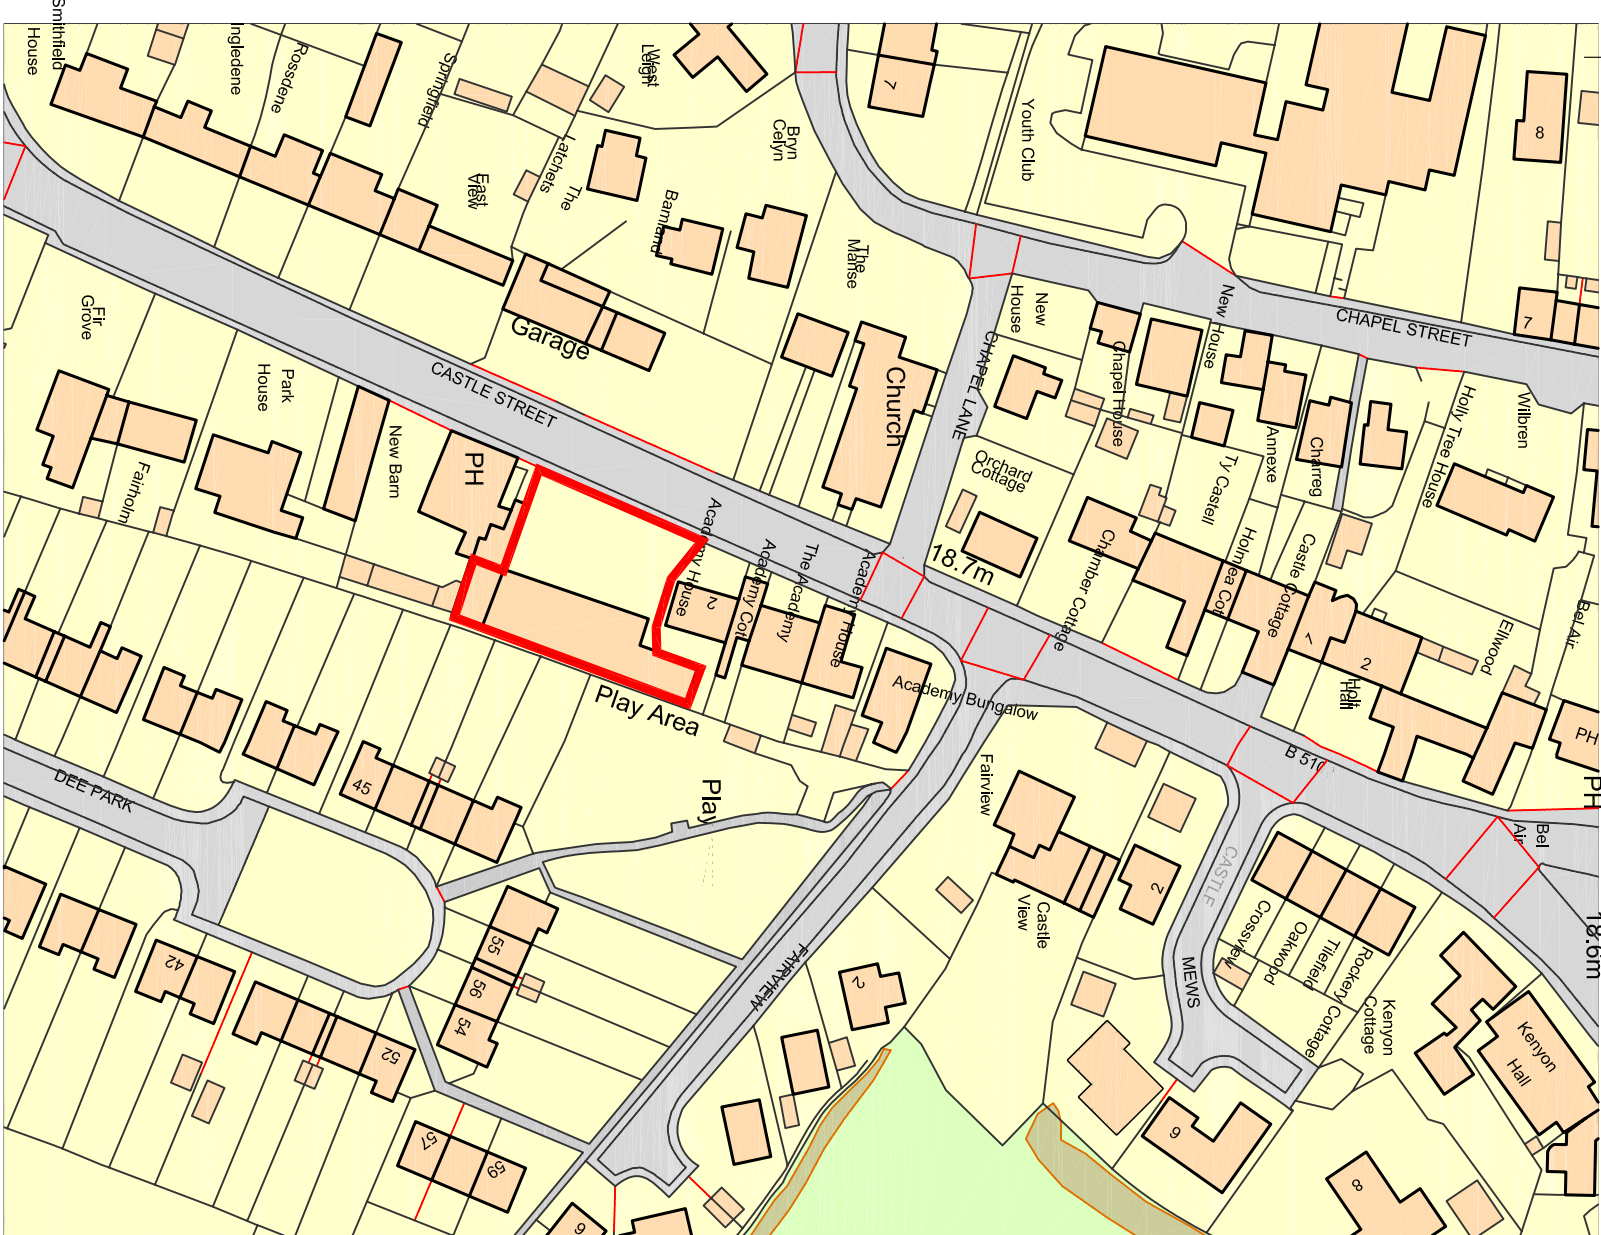


SITE LAYOUT AND LANDSCAPING DETAILS 1 : 100

NORTH



SITE LAYOUT AND LANDSCAPING DETAILS 1 : 100

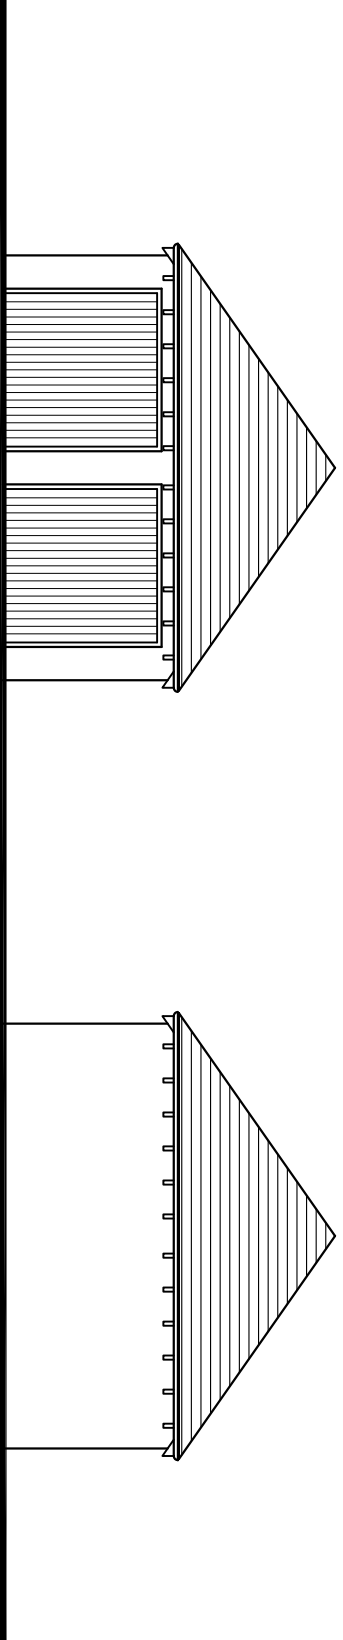

GARAGE FRONT

GARAGE SIDE / REAR

whp architects
wiliacy horsewood partnership

client
ANDY ROBERTSON

job
PROPOSED REDEVELOPMENT
ACADEMY GARAGE SITE, CASTLE STREET, HOLT

title
SITE PLAN AND LANDSCAPING SCHEME

scale	date	job no.	drawing no.	rev
1:100	JAN'10	WH1114	PR02	

■ melliogton grange, parkgate road, chester CH1 6NP
www.wiliacyhorsewood.co.uk
Tel: 01244 853891 Fax: 01244 853892 E-Mail: info@wiliacyhorsewood.co.uk ■