
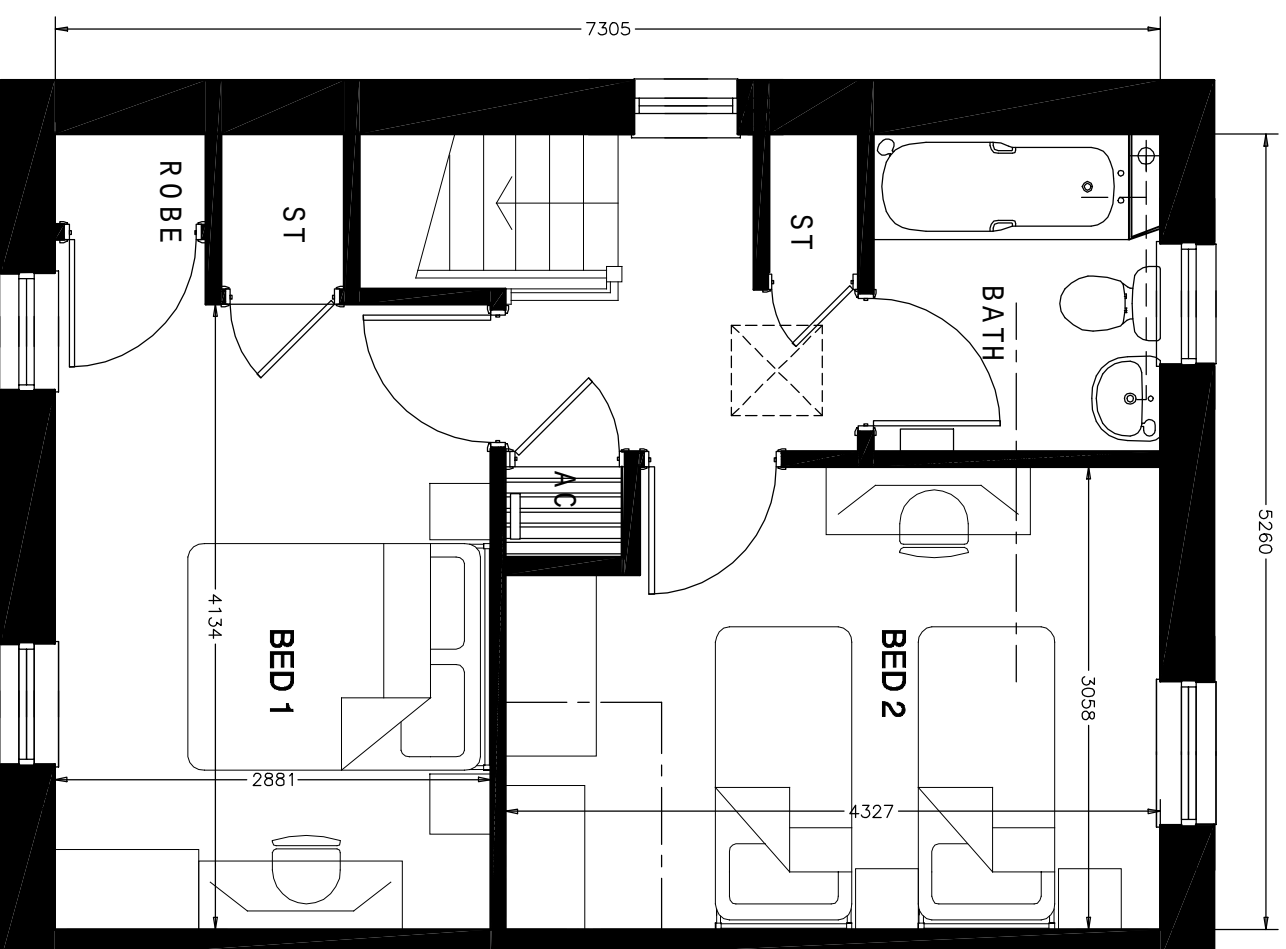


Number

C741.18A

NOTES:
THIS DRAWING IS COPYRIGHT. DO NOT
SCALE FROM THIS DRAWING. WORK TO
FIGURED DIMENSIONS ONLY. CHECK ALL
DIMENSIONS ON SITE. ANY DISCREPANCIES
TO BE NOTIFIED TO THE ARCHITECT.

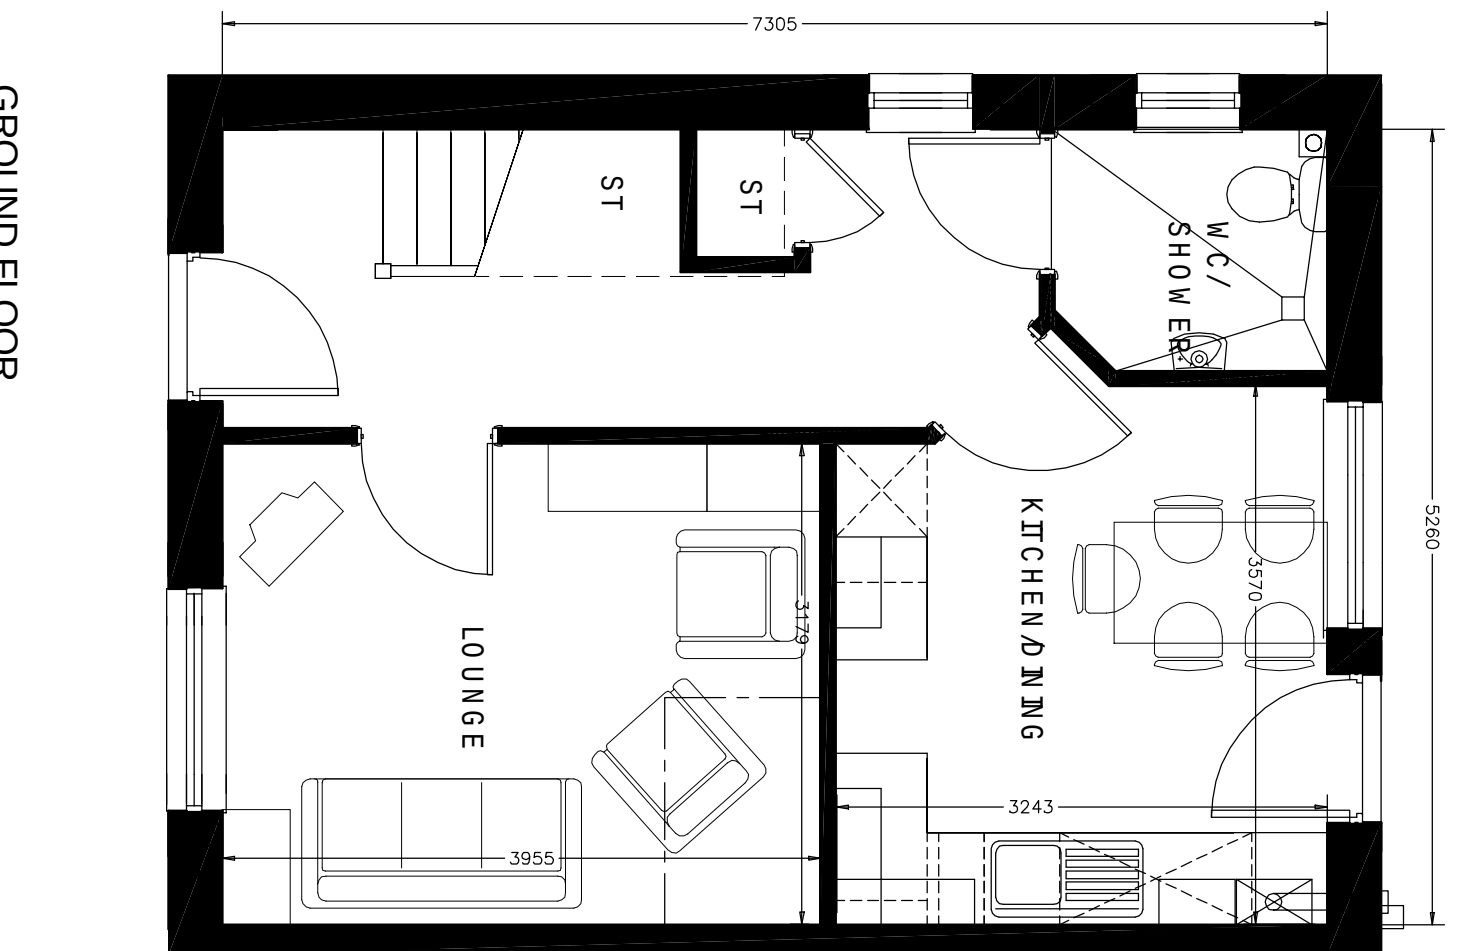



REVISIONS	
1	
1	
1	

**SCHOOL LANE
PONCIAU, WREXHAM
FOR
WALES & WEST**

Drawing
4P2B
GROUND AND FIRST
FLOOR PLANS

Number C741.18A

Scale	Date	Drawn	Checked
1:50@A3	16/10/09	SD	

  

Ainsley Gomon
architecture . urban design

THE OLD POLICE STATION, 15 GLYNNE WAY, HAWARDEN CH6 3NS
Tel: 01244 537100 Fax: 01244 537767 wales@aristeygonmonarchtechs.co.uk
Aristey Gommor Archtechs Ltd, Registered in England & Wales No.4187994.
Registered Office: 1 Price Street, Hamilton Square, Bickenhead CH41 6AN
www.aristeygonmonarchtechs.co.uk