


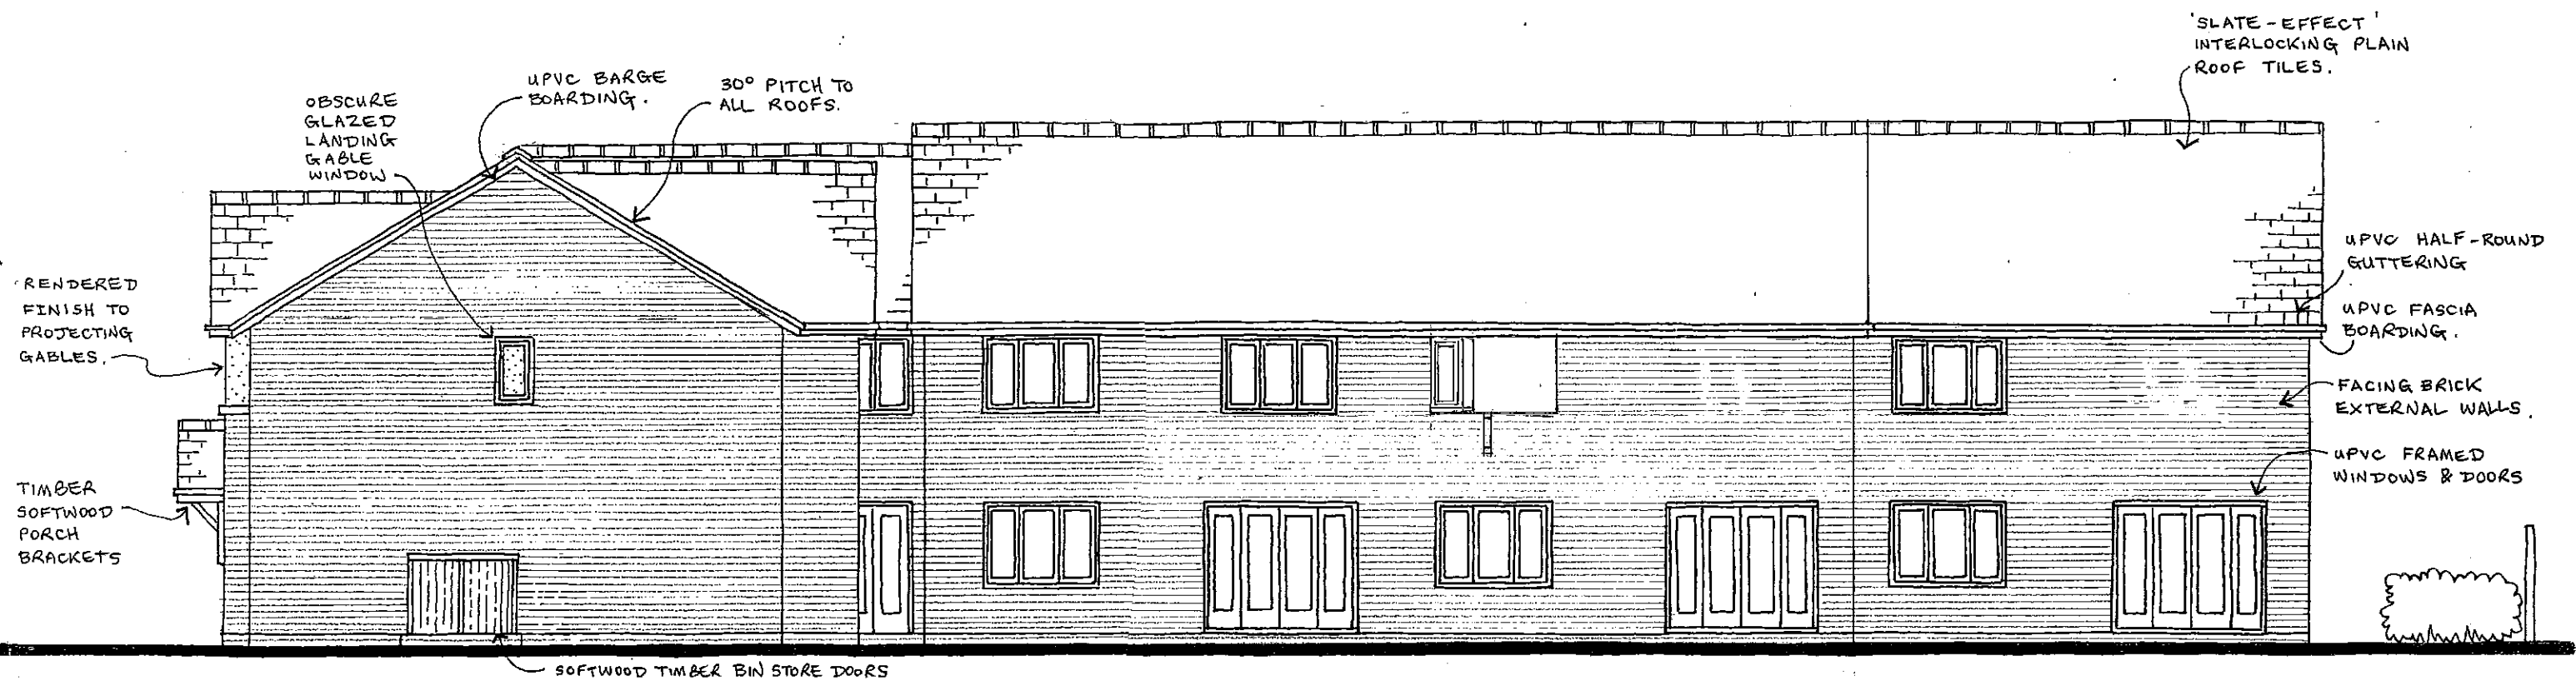

• REAR ELEVATION : (SOUTH ~ WEST) . •

• SCALE 1:100  5M. •

• DWG. NO : D.H.12. •

• PROPOSED RESIDENTIAL APARTMENT SCHEME TO : LAND AT 'DARLAND HOUSE', CHESTER ROAD, ROSSETT, WREXHAM, LL12 0DL •