

C741.14

NOTES:
THIS DRAWING IS COPYRIGHT. DO NOT SCALE FROM THIS DRAWING. WORK TO FIGURED DIMENSIONS ONLY. CHECK ALL DIMENSIONS ON SITE. ANY DISCREPANCIES TO BE NOTIFIED TO THE ARCHITECT.


REVISIONS		
1		
2		
**SCHOOL LANE
PONCIAU, WREXHAM
FOR
WALES & WEST**

Drawing
5P3B TYPE 1
GROUND AND FIRST
FLOOR PLANS

Number C741.14


Scale	Date	Drawn	Checked
1:50@A3	16/10/09	SD	

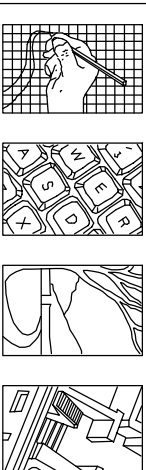


Ainsley Gommom
architecture . urban design

THE OLD POLICE STATION, 15 GLYNNE WAY, HAWARDEN CH5 3N
Tel: 01244 537 000 Fax: 01244 537 67 write@cinisleygommorchitects.co.uk
Anisley Gomm Architects Ltd. Registered in England & Wales No. 0187848.
Registered Office : Pica Street, Hamilton Square, Birkbeard CH41 6AN
www.cinisleygommorchitects.co.uk

FIRST FLOOR

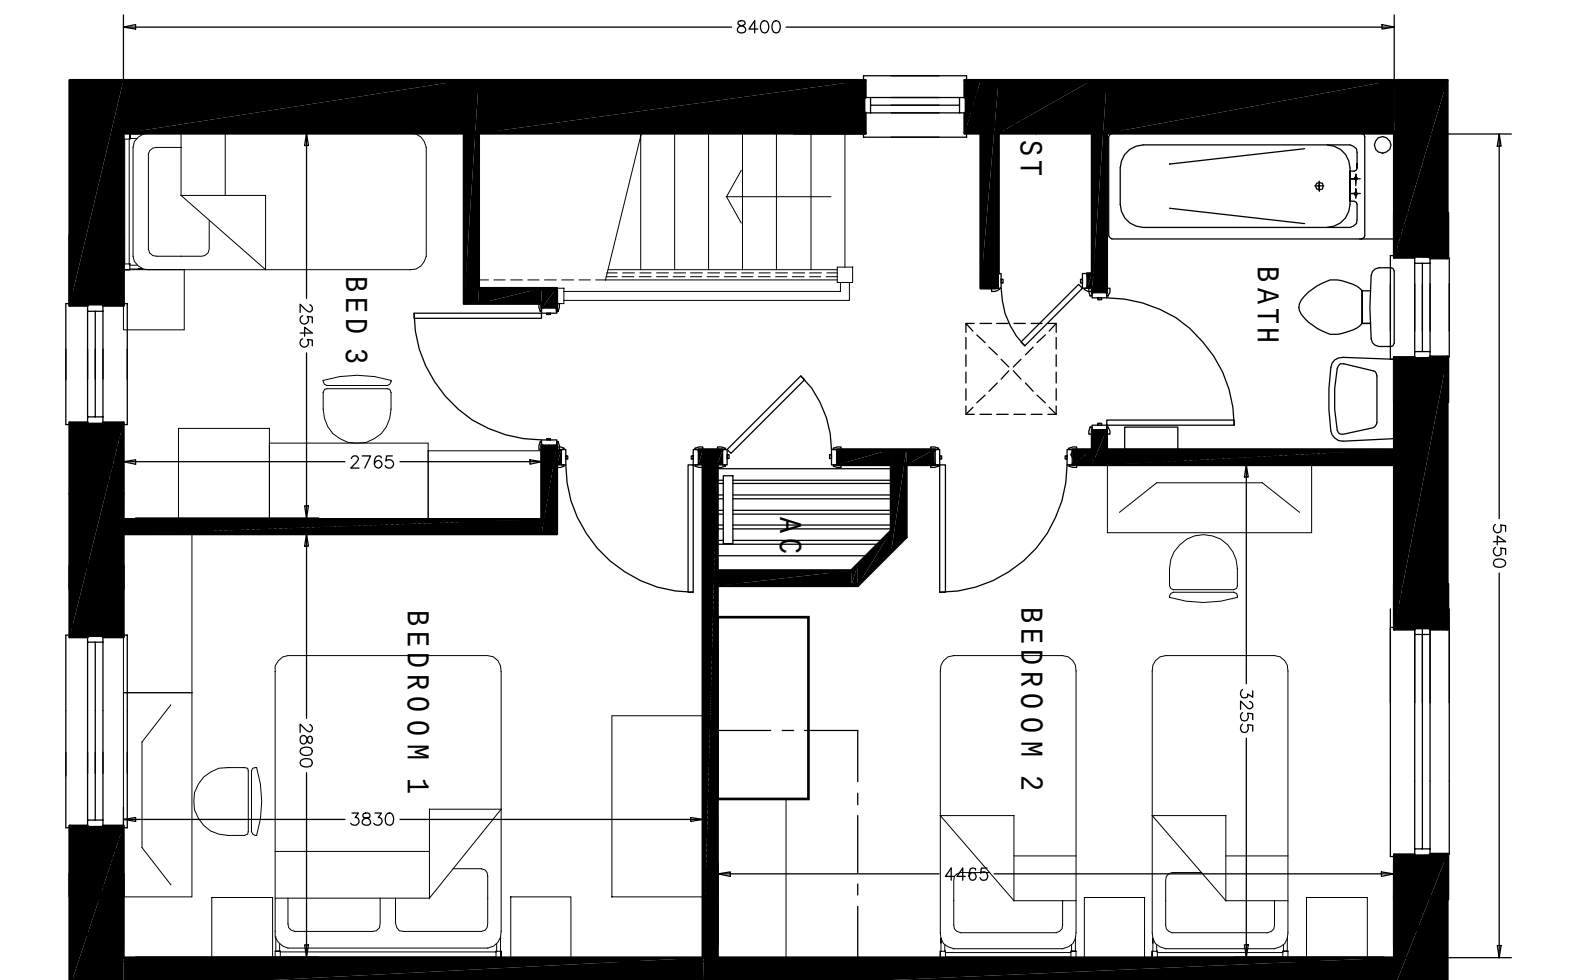

GROUND FLOOR

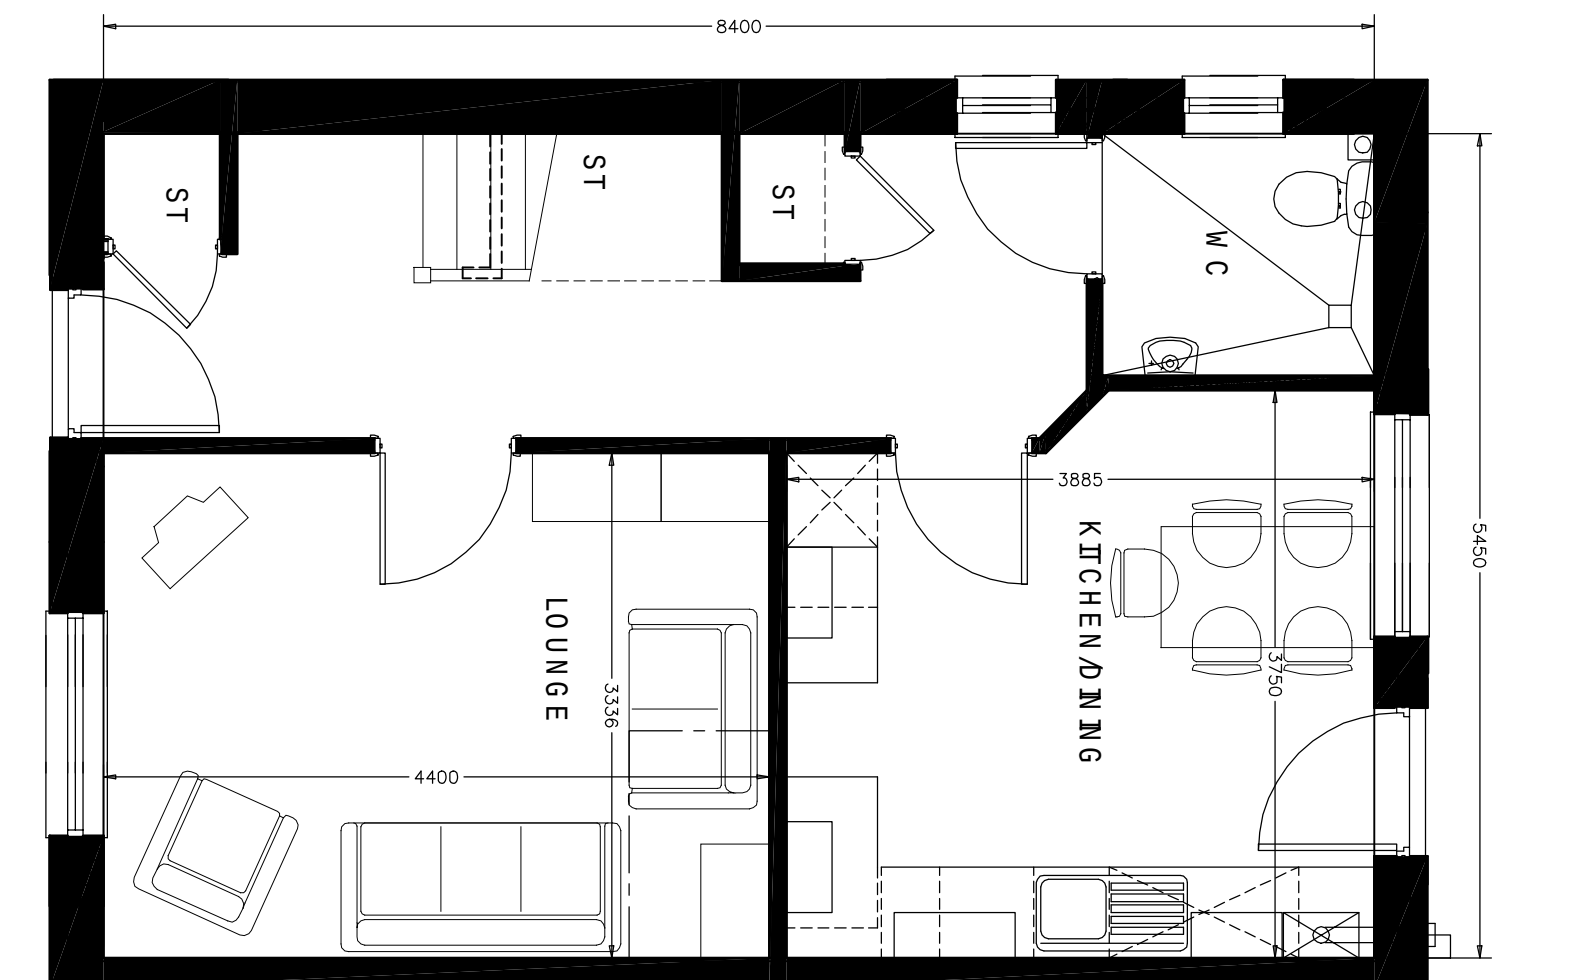

Plot 9
Plot 10 (handed)
Plot 8, 21 (handed, detached)