


AERIAL ELEVATION

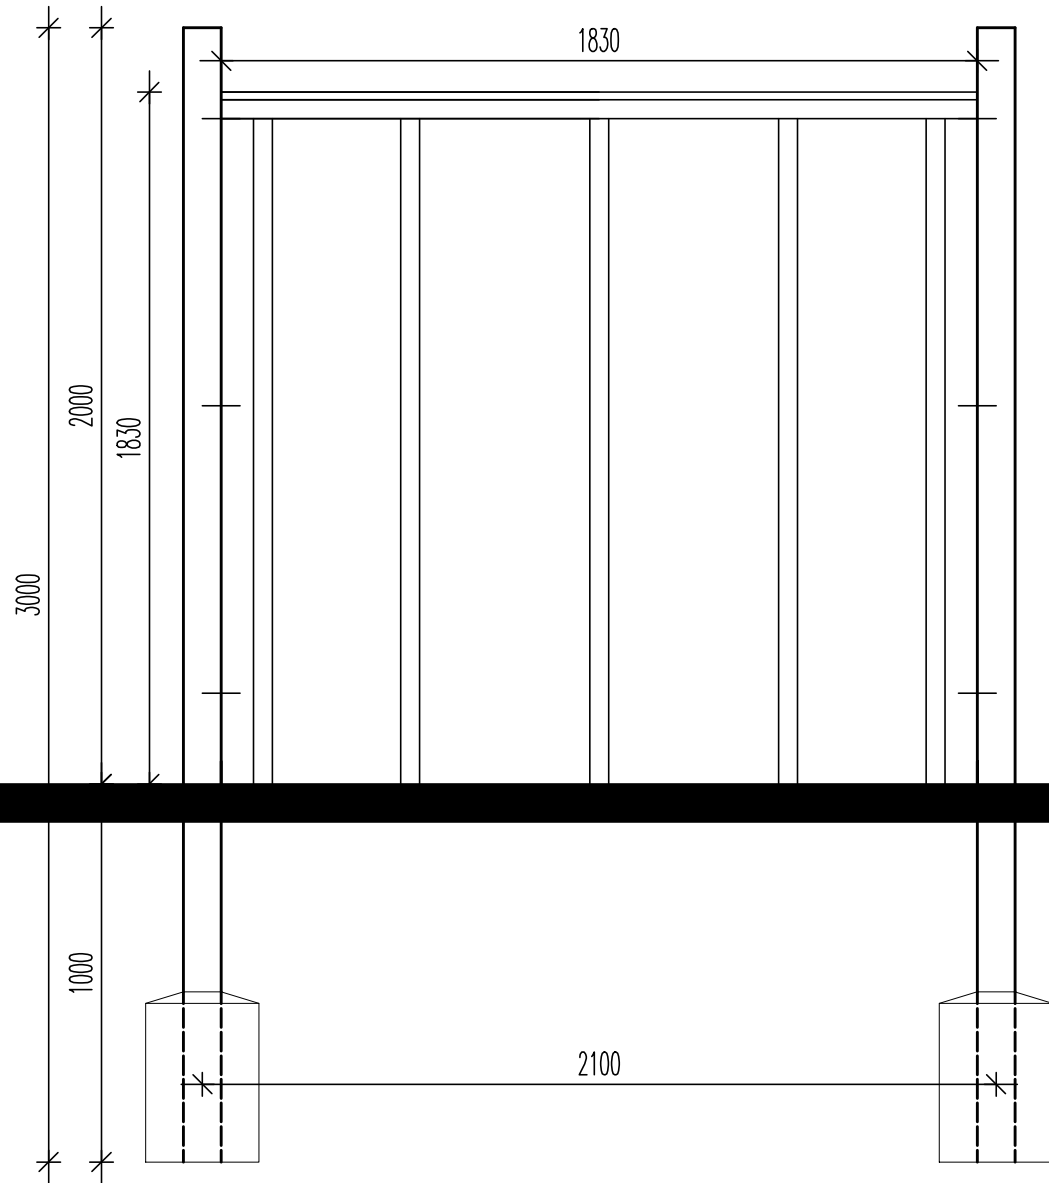

FRONT ELEVATION

ELEVATIONAL DETAIL TO OVERLAP TIMBER PANEL FENCE.

Note - In Exposed Locations, Location Of
Posts To Be Reduced To 1800 C/C.

POSTS: 3m x 100 x 100mm set in concrete at 2.1m centres.
OVERLAP PANEL: 1.83m X 1.83m overlap panel fixed using galvanised nails battened to both sides.

REVISIONS

JOB
CHESHIRE REGION

DRAWING
1.8M TIMBER PANEL FENCE

DATE: 27:07:09 | DRAWN: SJS | SCALE: 1:20

©THIS DRAWING AND THE BUILDING WORKS DEPICTED ARE THE COPYRIGHT OF J.S.BLOOR (WILMSLOW) LIMITED AND MAY NOT BE REPRODUCED OR AMENDED EXCEPT BY WRITTEN PERMISSION. NO LIABILITY WILL BE ACCEPTED FOR AMENDMENTS MADE BY OTHER PERSONS.

BLOOR HOMES®

J.S.BLOOR (WILMSLOW) LTD.

JS BLOOR (WILMSLOW) LIMITED,
DEAN COURT, 85 ADLINGTON ROAD
WILMSLOW, CHESHIRE SK9 2BT
TELEPHONE 01625 539762 FACSIMILE 01625 546828

DRAWING No:

001_04