


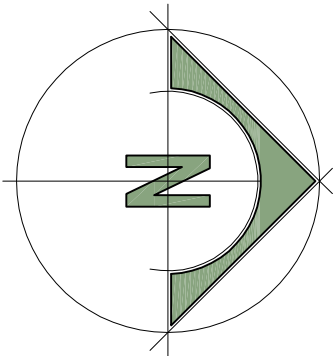


Consent for new house,
Ref BRN P/2008/1161,
dated 09/12/08
New house recently
constructed

New house constructed

MAP SHOWING RECENT APPROVAL & NEW HOUSES CONSTRUCTED WITHIN LOCAL NEIGHBOURHOOD



BLOCK PLAN 1:200@A1

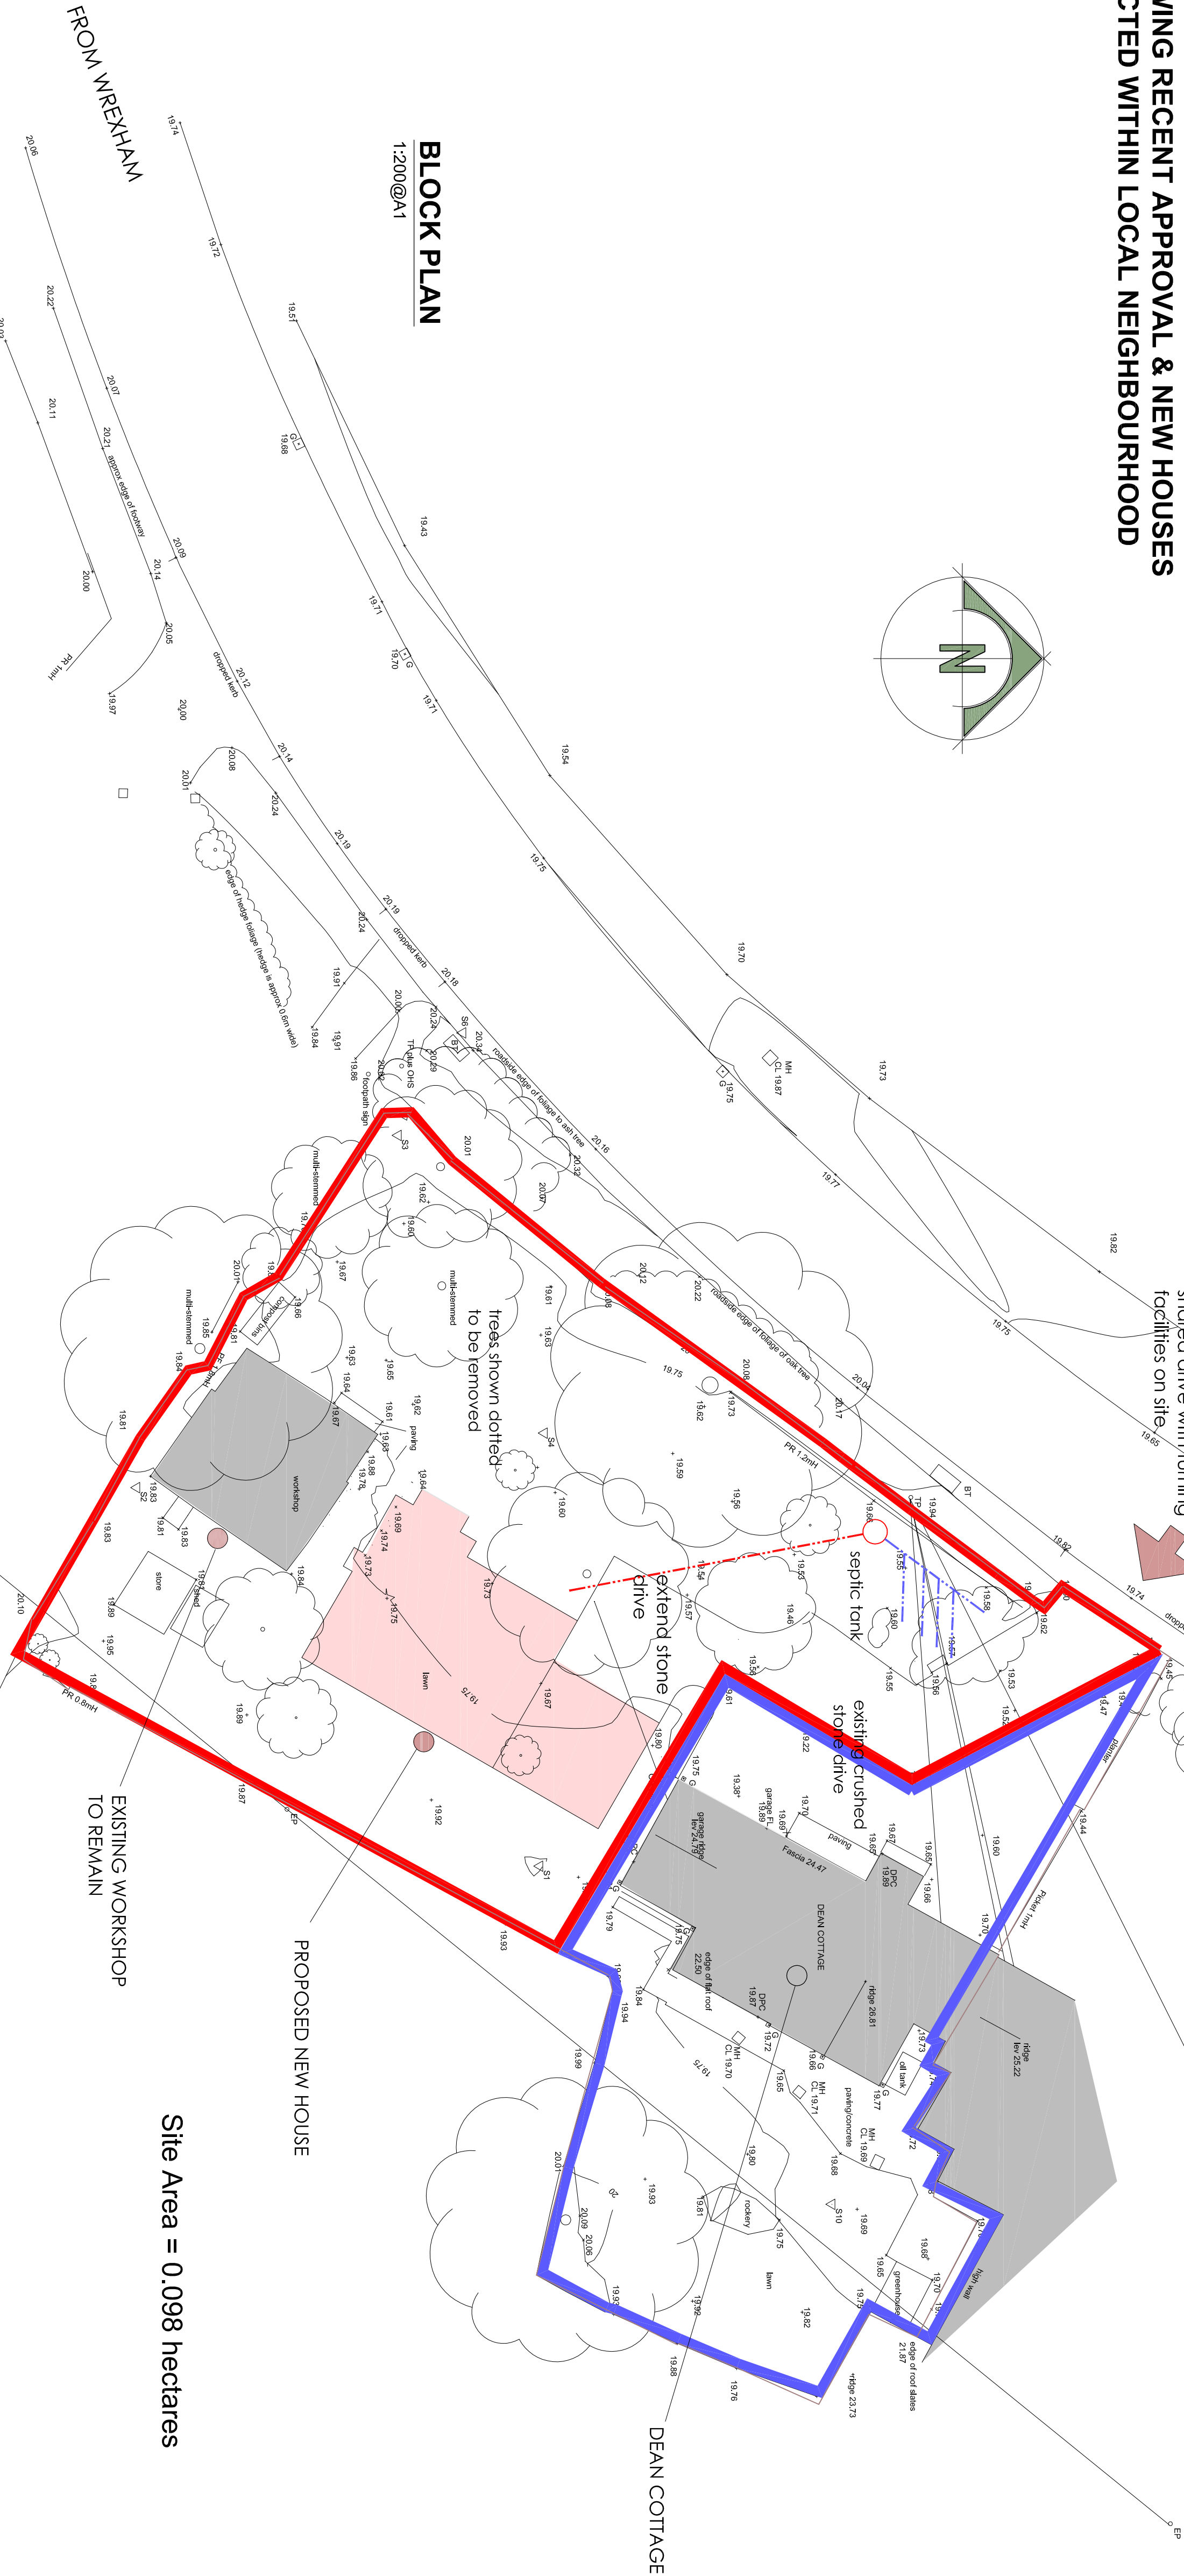


Site Area = 0.098 hectares

EXISTING WORKSHOP
TO REMAIN

PROPOSED NEW HOUSE

DEAN COTTAGE

LOCATION PLAN 1:2500@A1

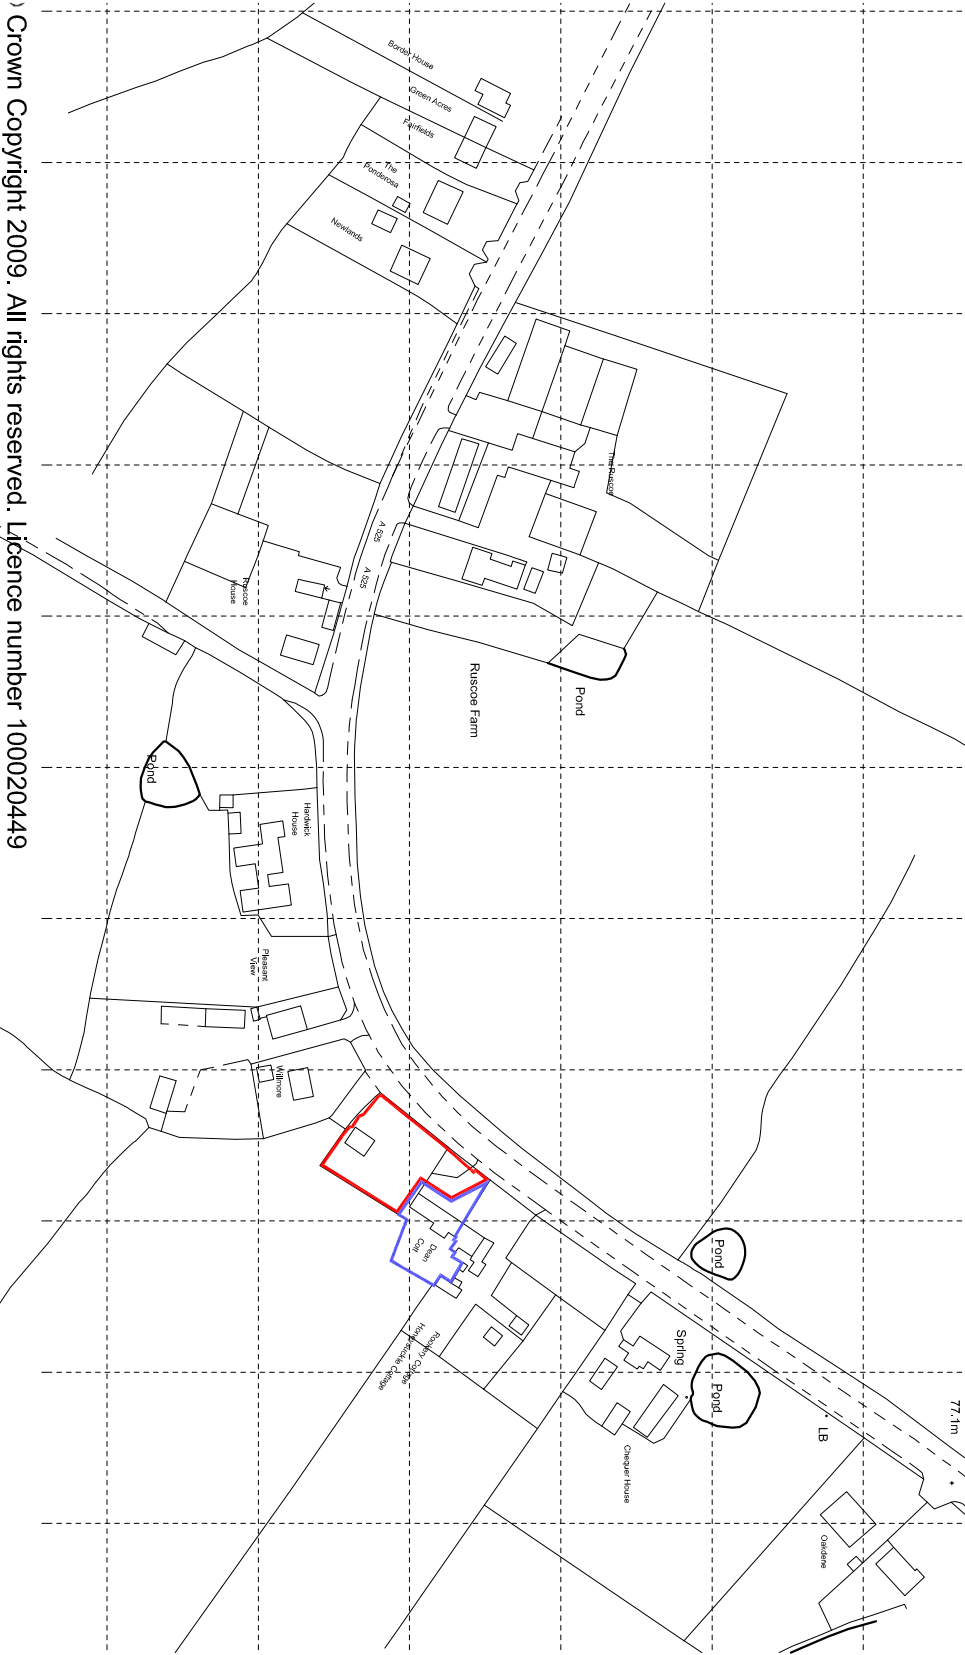

DEAN COTTAGE BRONNINGTON

NOT APPROVED FOR CONSTRUCTION

REV	DESCRIPTION	DATE	OUTCOME
PLANNING			

Client
D LLOYD

Project
PROPOSED DWELLING ADJACENT TO
DEAN COTTAGE, BRONNINGTON

drawing	project no.	date	scale
SITE PLANS	1004	03/10 drawn MJC/CE	1/200 & 5000 @A1 1/200 & 5000 @A3

drawing no.

dpca
P-01

1:200 & 5000 @A1
1:200 & 5000 @A3

The copyright of this drawing is vested in the Designer. The Designer shall retain the right to reproduce or use the drawing in whole or in part for any purpose without the written consent of the Client. The Client shall be responsible for obtaining all necessary permissions for the use of the drawing.