

1 OF 4

290920509/1


External quality Door
between house and new conservatory.

Project: Proposed Conservatory @
37, Church View, "The Parklands" Ruabon, Wrexham,
LL14 6TD.
Drawing Title: Proposed Planes & Elevations.

Date- 02/06/2009. Scale 1:50

Proposed Edwardian Conservatory to be 4500 X 4000
overall height from
Ground level 3365 Proposed conservatory to be in White
doubled glazed PVC-u frames,
Bronze/Opal 35mm poly roof. Supplied and erected by
Conservatory Outlet, Preston, Lancs.
Dwarf walls to be in face brick finish to match as closely
as possible in colour and texture those used on the existing
dwelling.

Proposed Plan with new conservatory.

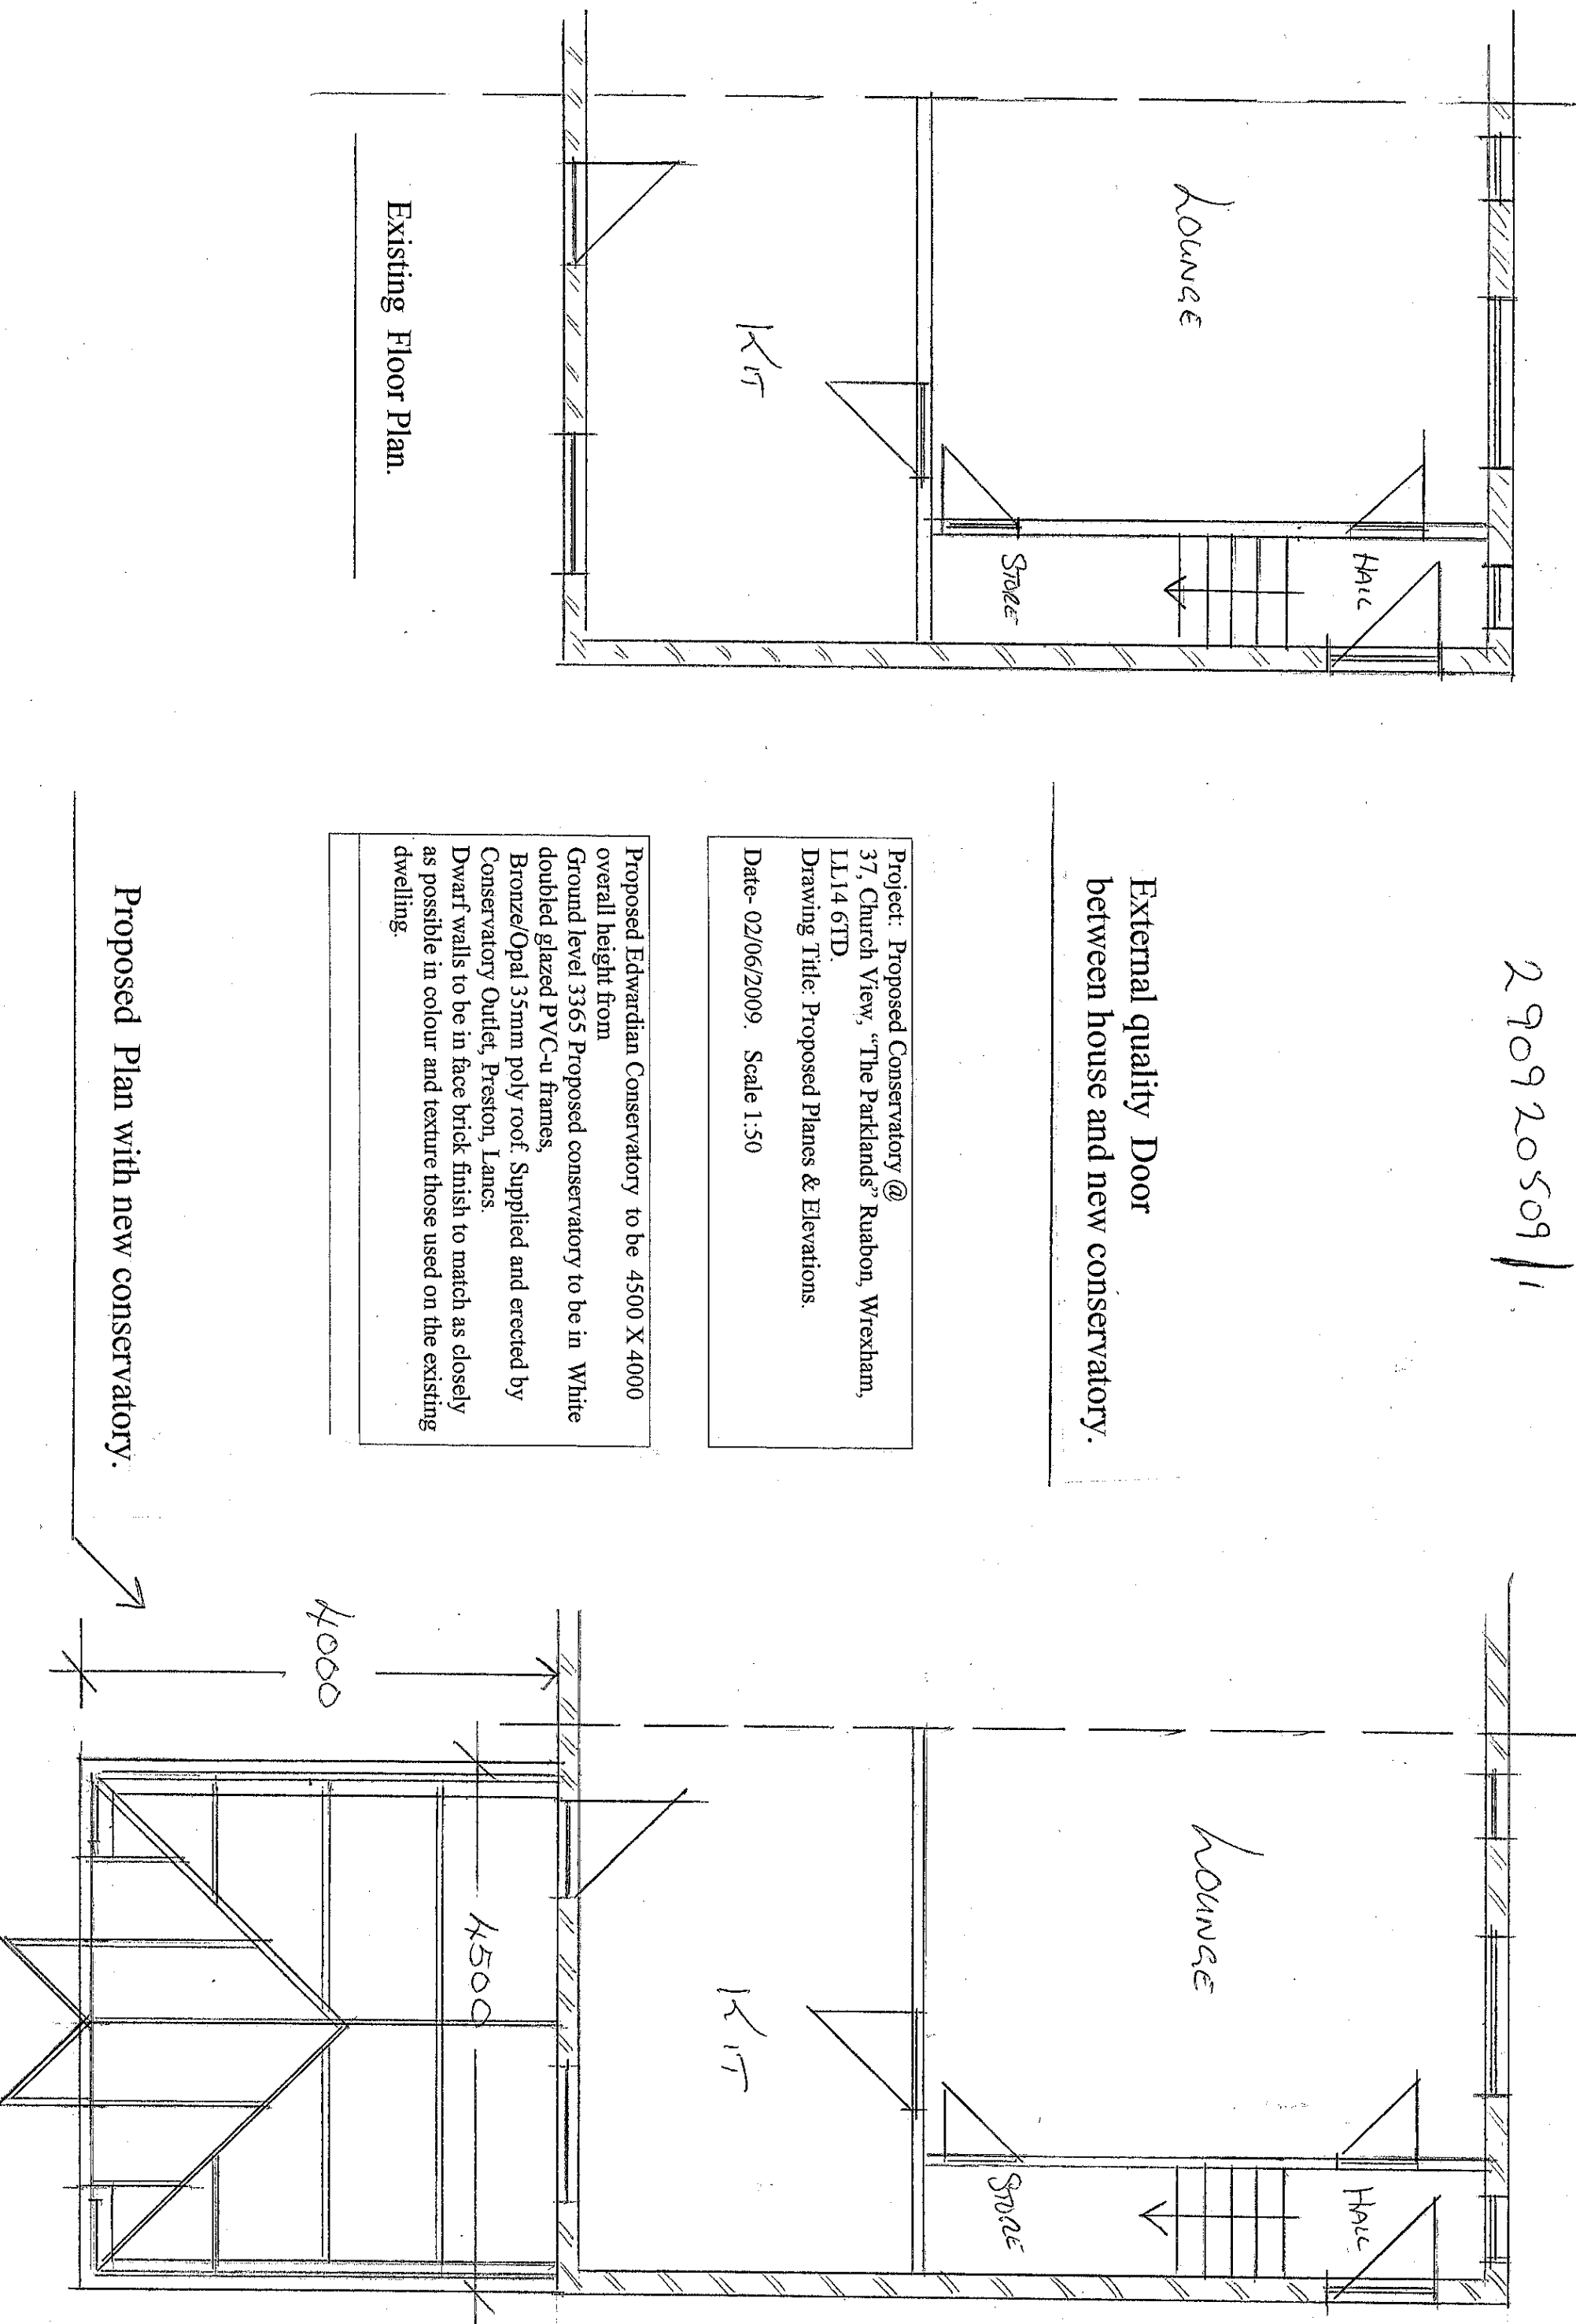


2 of 4

290920509/2.


Project: Proposed Conservatory @
37, Church View, "The Parklands" Ruabon, Wrexham,
LL14 6TD.
Drawing Title: Proposed Planes & Elevations.

Date- 02/06/2009. Scale 1:50

Proposed Edwardian Conservatory to be 4500 X 4000
overall height from
Ground level 3365 Proposed conservatory to be in White
doubled glazed PVC-u frames,
Bronze/Opal 35mm poly roof. Supplied and erected by
Conservatory Outlet, Preston, Lancs.
Dwarf walls to be in face brick finish to match as closely
as possible in colour and texture those used on the existing
dwelling.

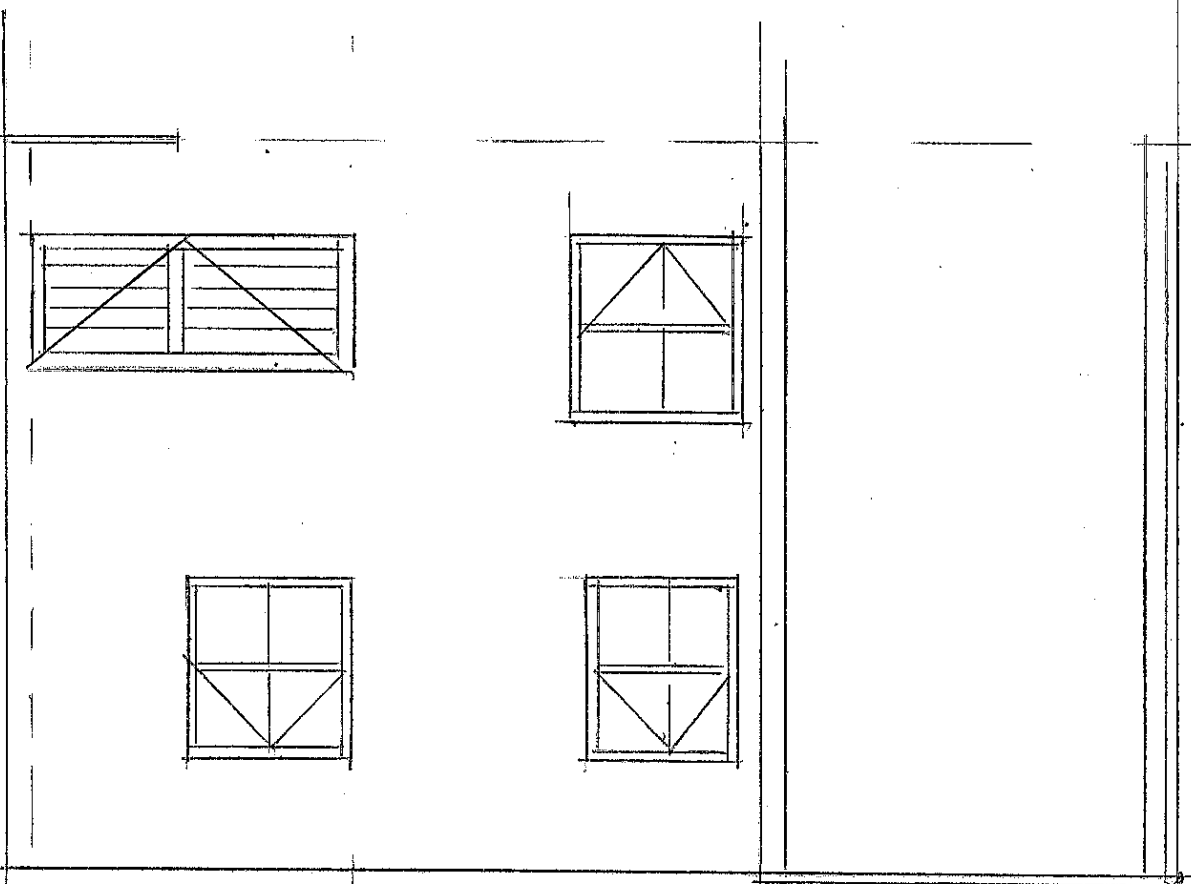

Existing rear elevation

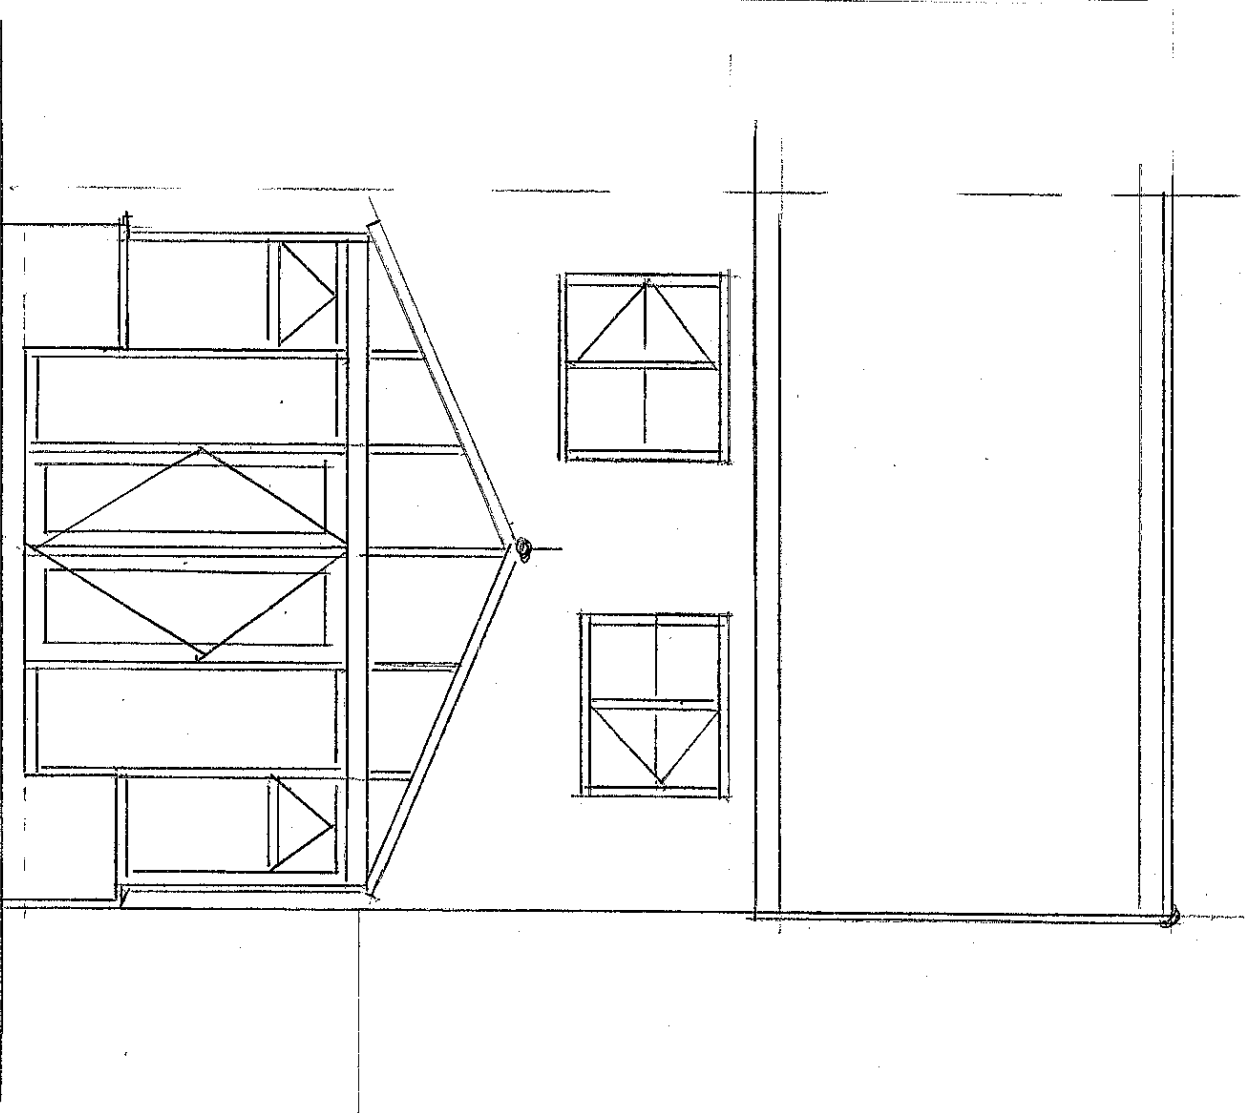

Proposed rear elevation


3 of 4

290820509/3


Project: Proposed Conservatory @
37, Church View, "The Parklands" Ruabon, Wrexham,
LL14 6TD.
Drawing Title: Proposed Planes & Elevations.

Date- 02/06/2009. Scale 1:50

Proposed Edwardian Conservatory to be 4500 X 4000
overall height from
Ground level 3365 Proposed conservatory to be in White
doubled glazed PVC-u frames.
Bronze/Opal 35mm poly roof. Supplied and erected by
Conservatory Outlet, Preston, Lancs.
Dwarf walls to be in face brick finish to match as closely
as possible in colour and texture those used on the existing
dwelling.

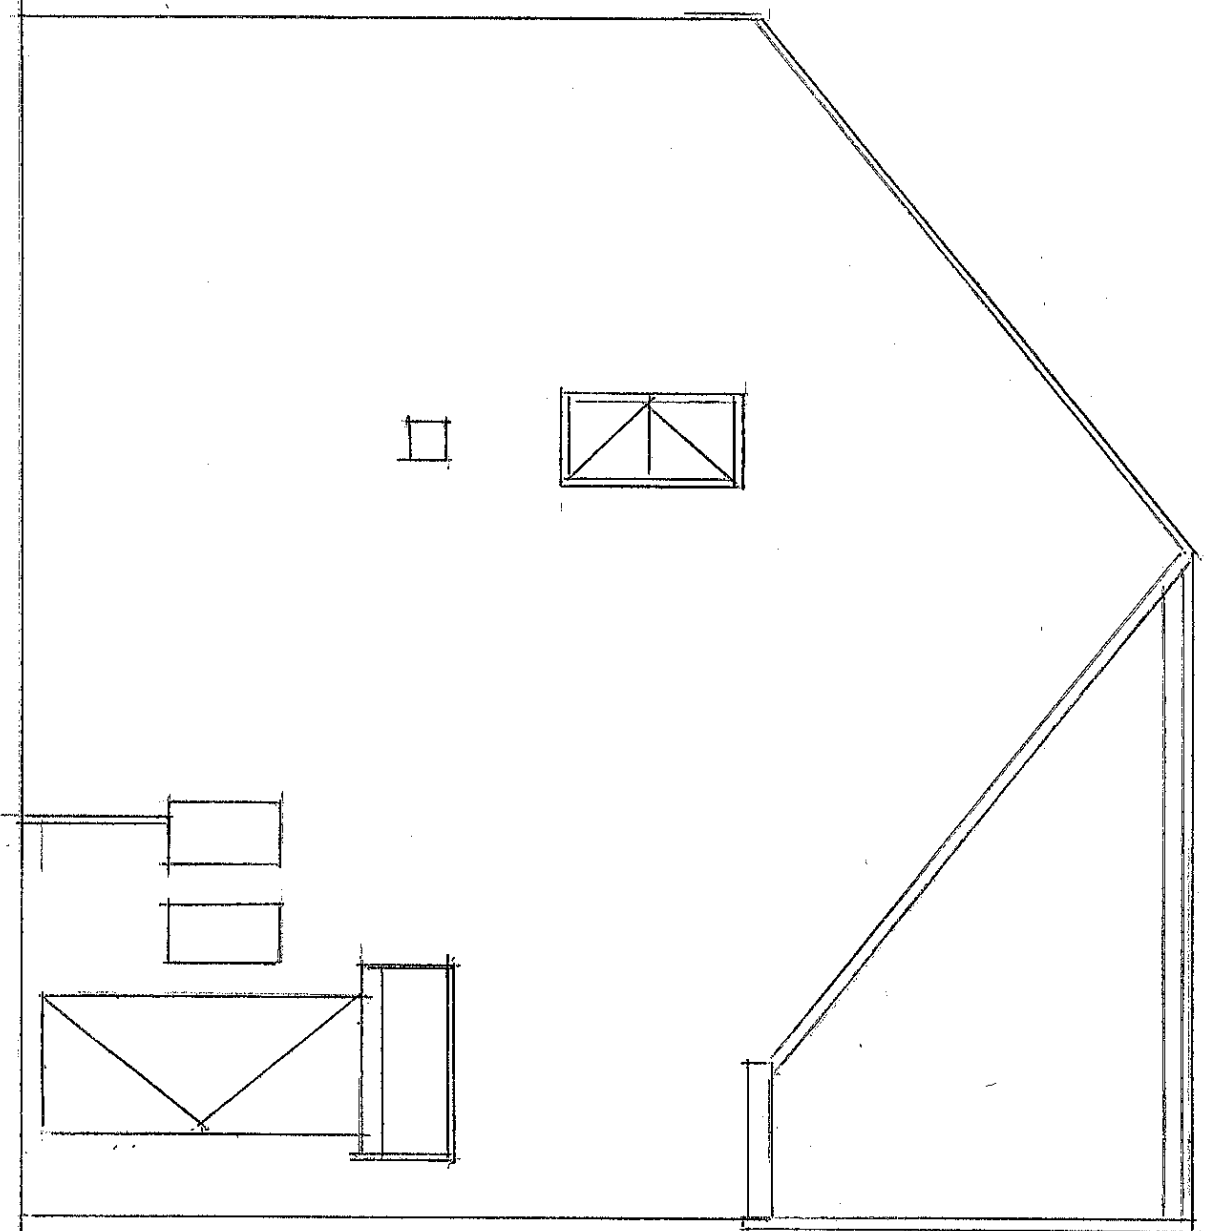

Existing right side elevation

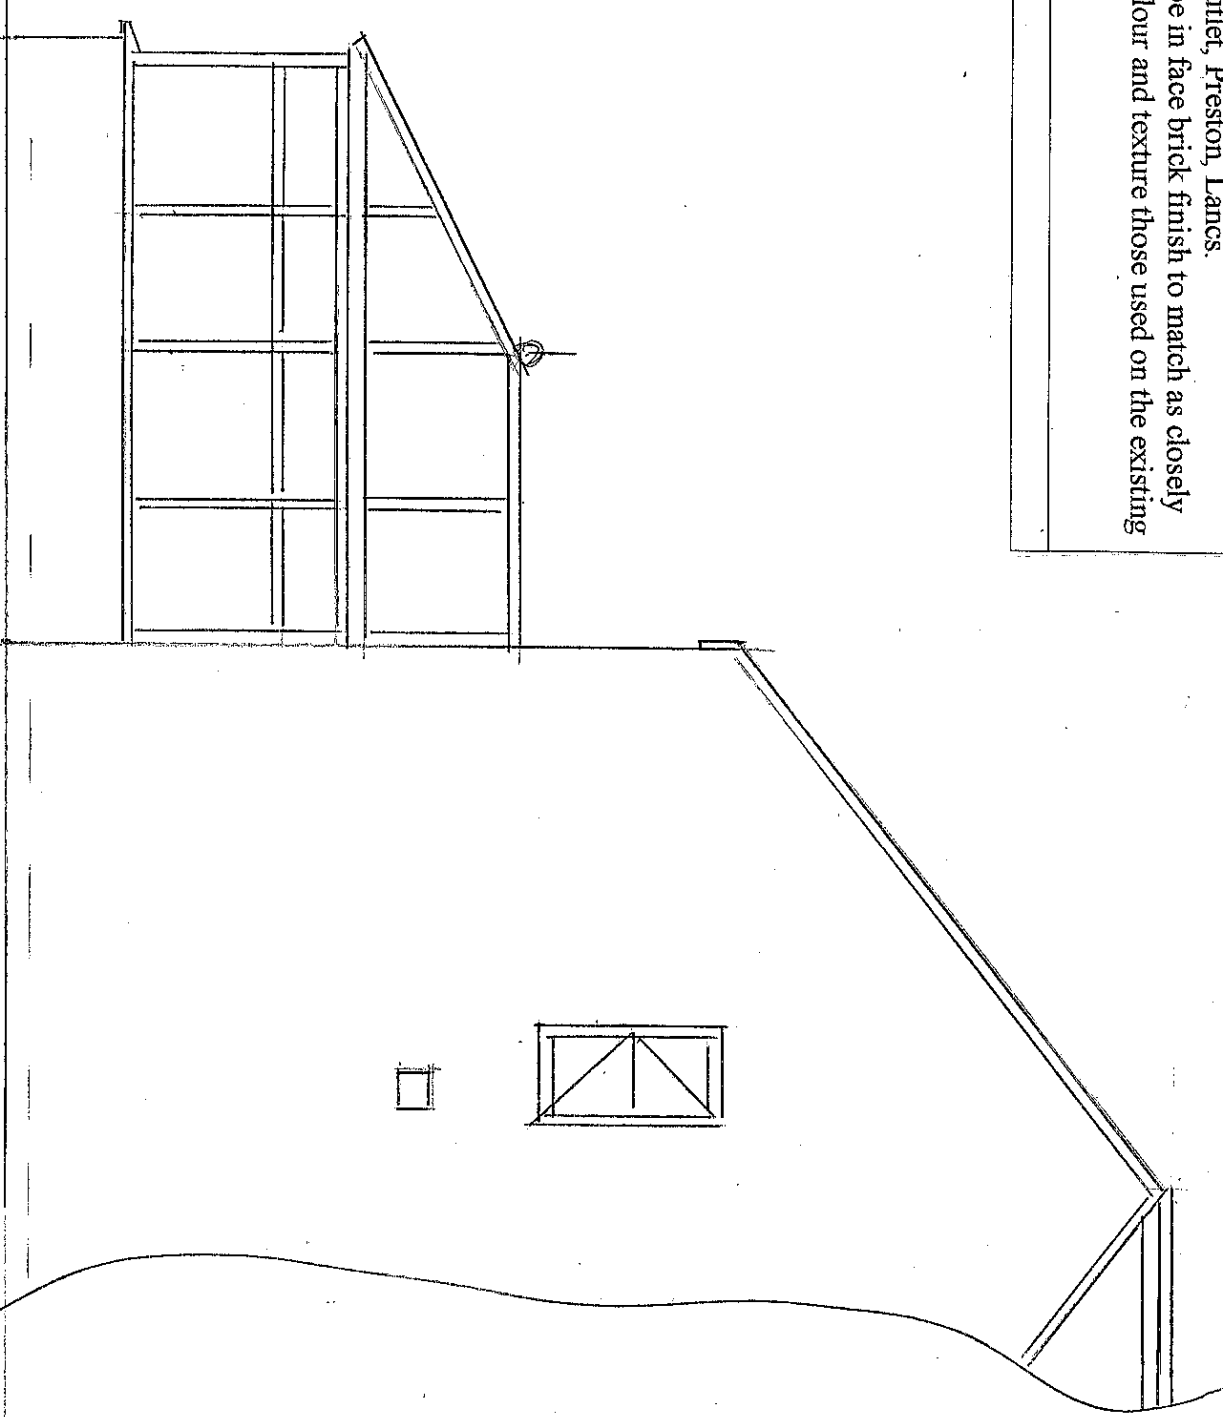

Proposed right side elevation

Project: Proposed Conservatory @
37, Church View, "The Parklands" Ruabon, Wrexham,
LL14 6TD.
Drawing Title: Proposed Planes & Elevations.
Date- 02/06/2009. Scale 1:50

4 of 4
290920509/4

Proposed Edwardian Conservatory to be 4500 X 4000
overall height from
Ground level 3365 Proposed conservatory to be in White
doubled glazed PVC-u frames,
Bronze/Opal 35mm poly roof. Supplied and erected by
Conservatory Outlet, Preston, Lancs.
Dwarf walls to be in face brick finish to match as closely
as possible in colour and texture those used on the existing
dwelling.

Section through left hand side

Proposed section through left hand side.

