



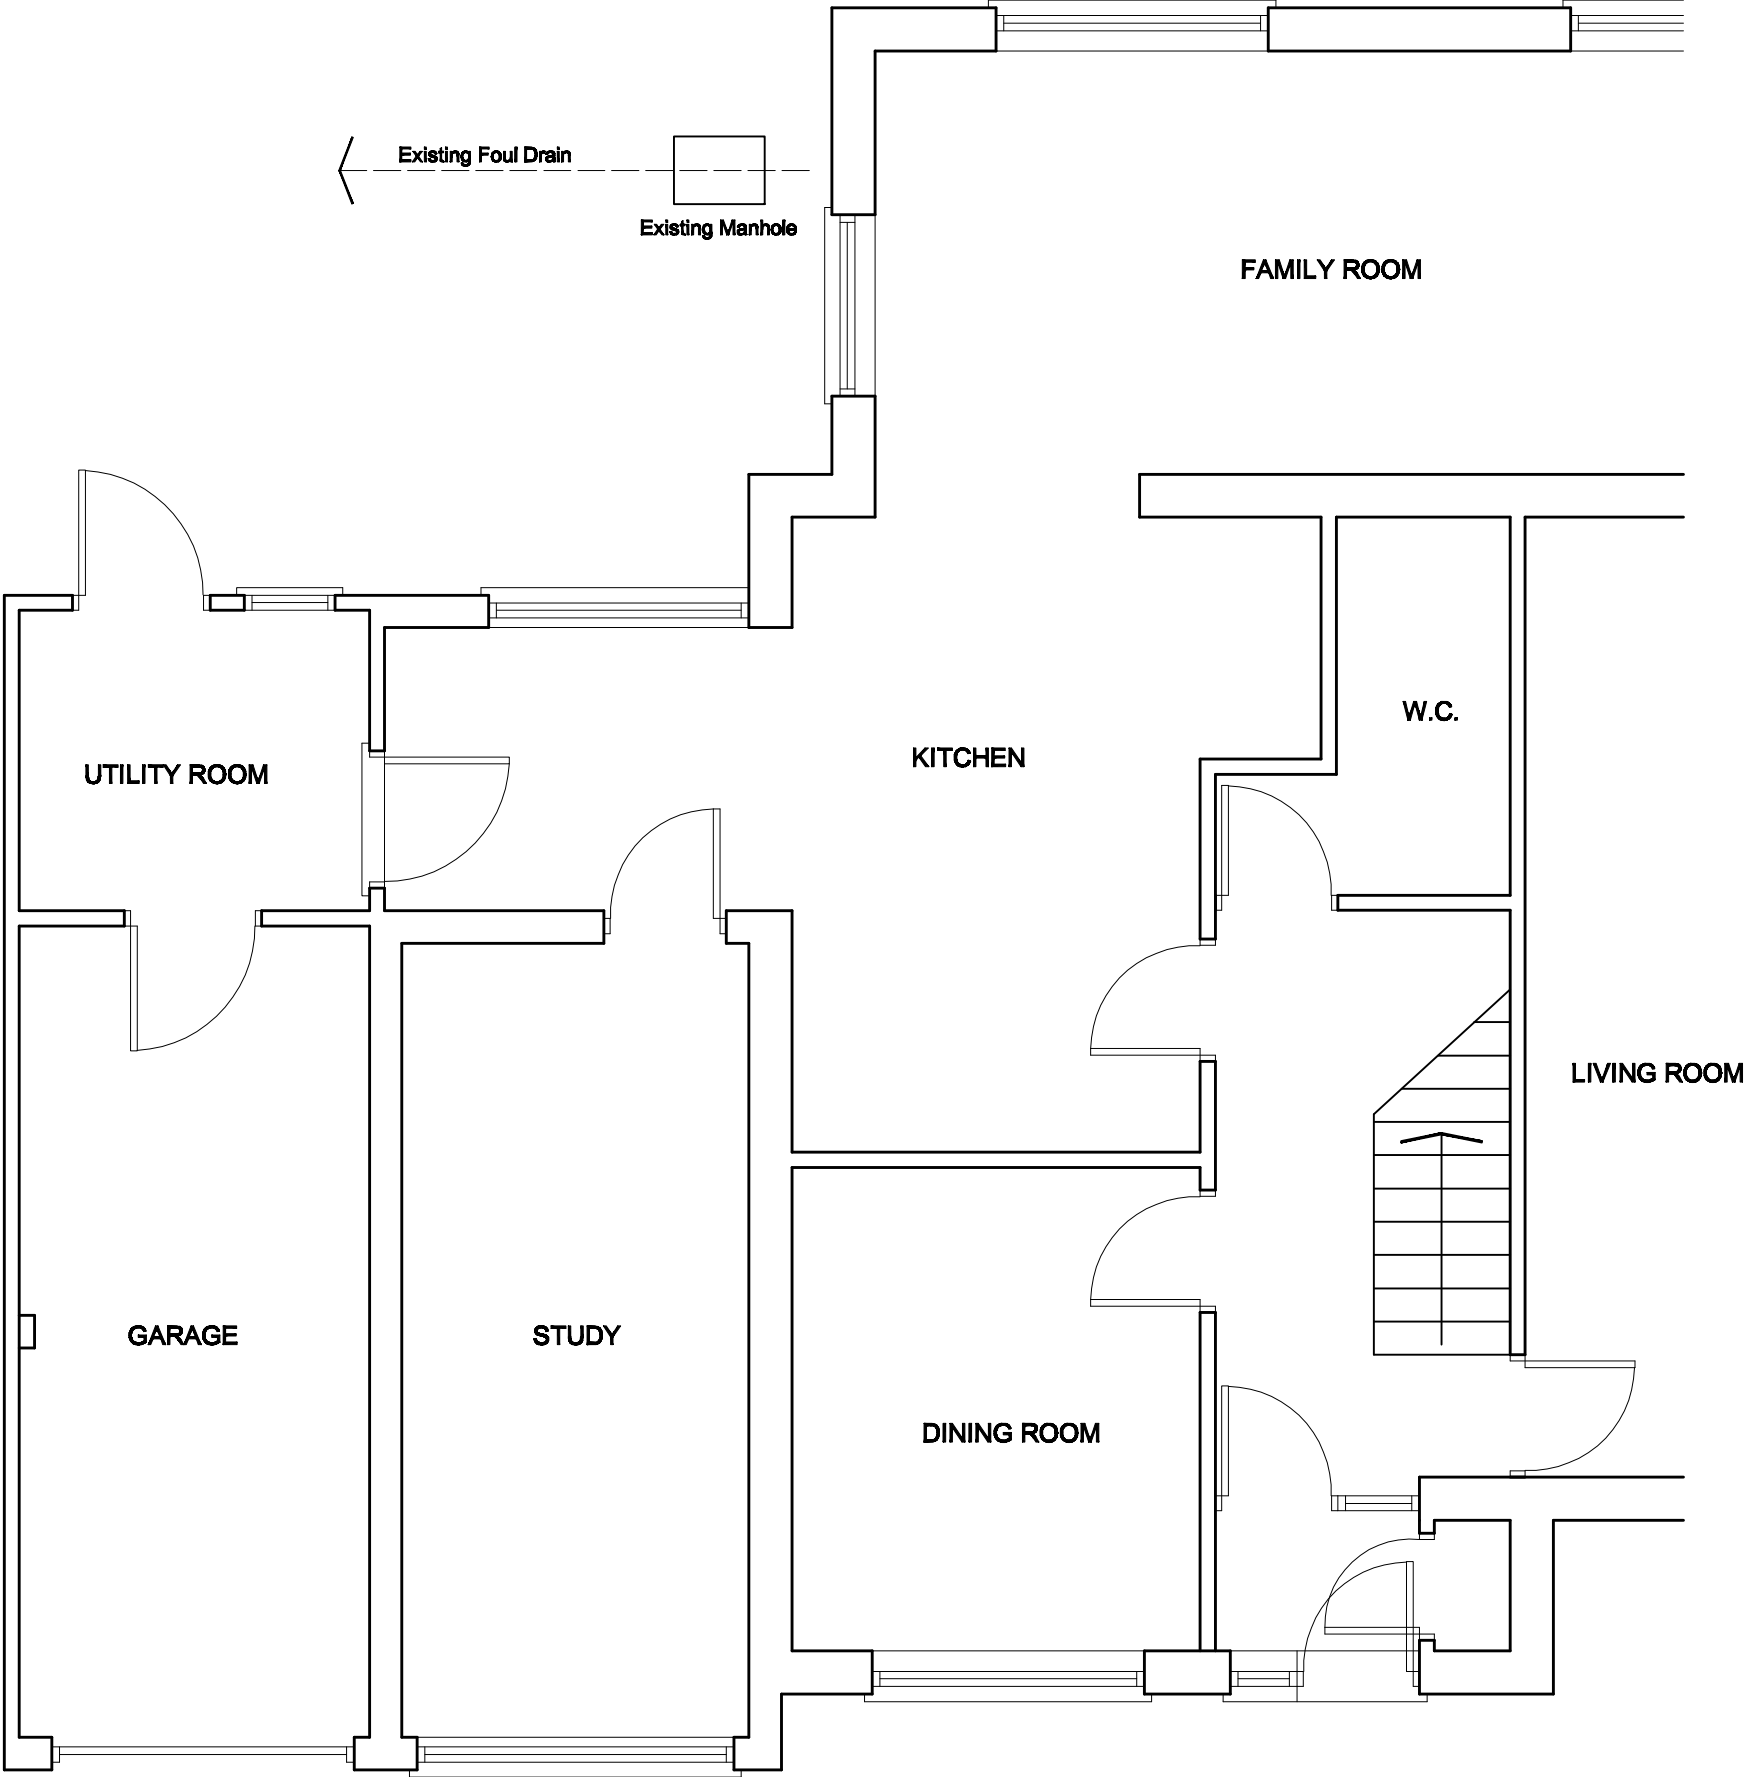

EXISTING GROUND FLOOR PLAN

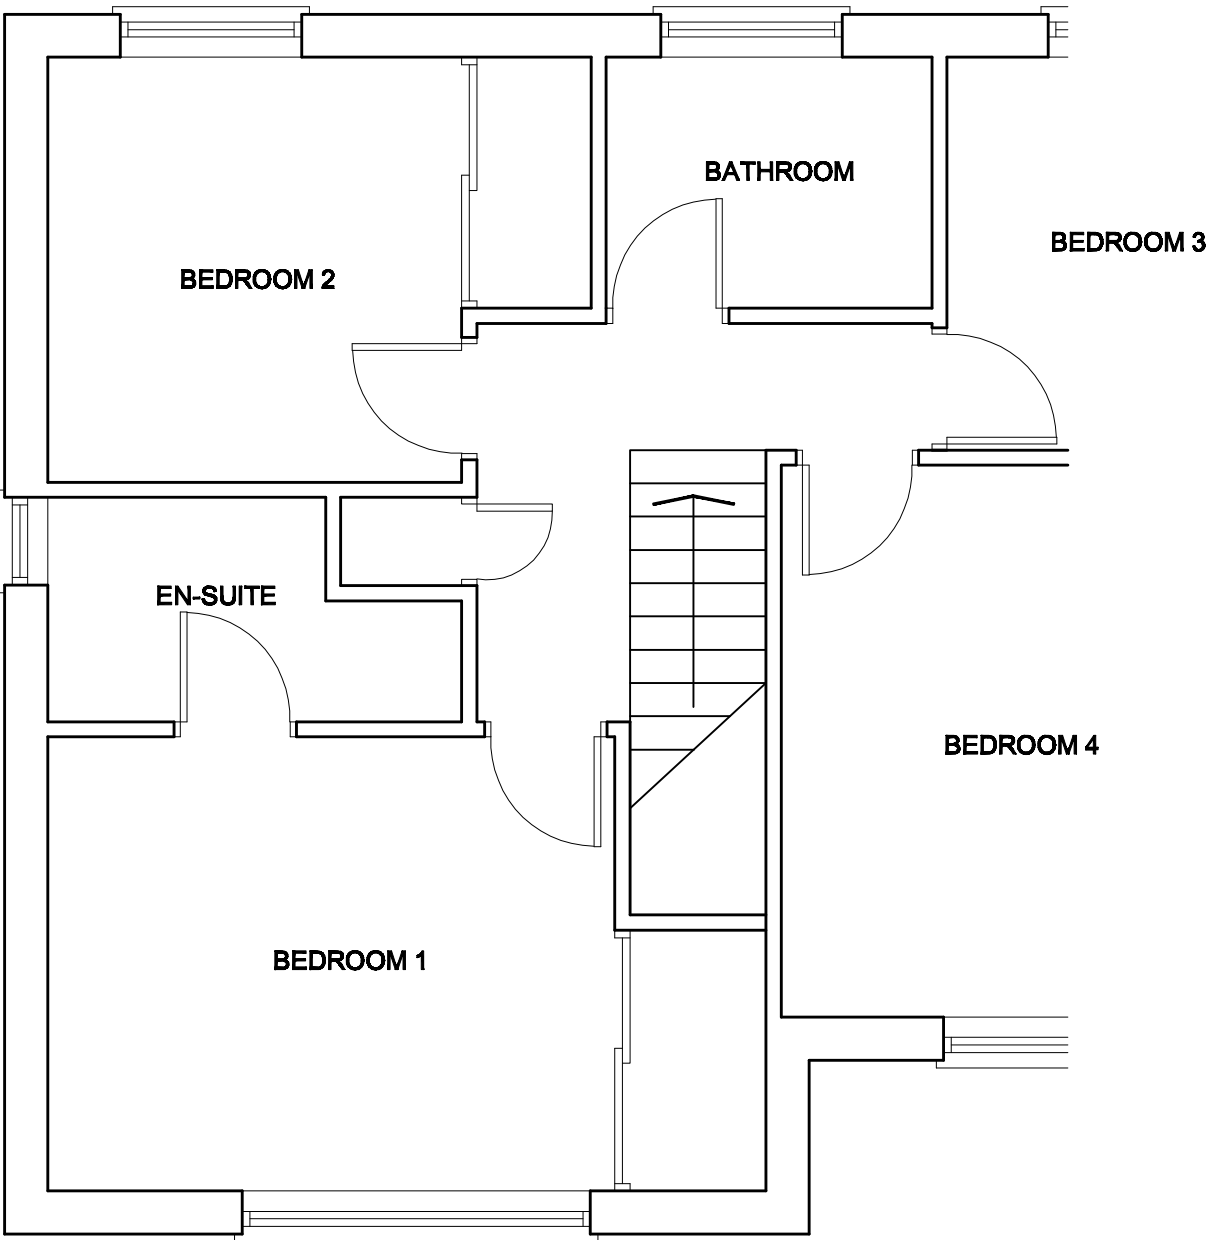


EXISTING FIRST FLOOR PLAN



LOCATION PLAN



EXISTING REAR ELEVATION

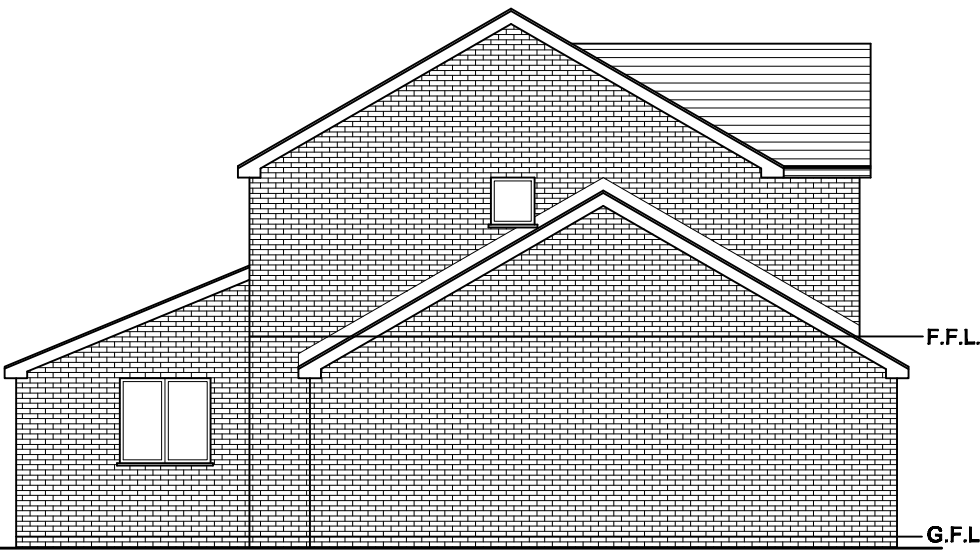

EXISTING SIDE ELEVATION



EXISTING FRONT ELEVATION

- The Contractor is responsible for checking all dimensions, tolerances and references. Any discrepancy is to be notified to MTA Design Ltd. before proceeding with the work.
- Do not scale from this drawing - Work to figured dimensions only. All dimensions to be checked on site prior to the execution of any work.
- For the avoidance of doubt all dimensions are measured to wall structure and not the finishes unless otherwise stated.
- Where any discrepancy is found to exist within or between drawings and/or documents it should be reported to MTA Design Ltd. immediately.

Rev.	Date	Description

MTA DESIGN Ltd.
Architectural Consultants
3 Brereton Close, Tarvin,
Nr. Chester, CH3 8HW.
Tel/Fax: 01829 749219.
Mobile: 07818 436317.

Job No.	192/09	Mr & Mrs Ward.	Proposed First Floor Extension at 6 Grange Court, Cross Lanes, Wrexham, LL13 0SX	Proposed Floor Plans, Elevations and Block Plan.
Stage.				
Dwg. No.	AL (0) 01			
Revision.	*			
Scale.	1:50, 1:100 & 1:1250 @ A2			
Date.	Jun 09	Client.	Project.	Drawing.
Drawn.	MOH	Check.		