


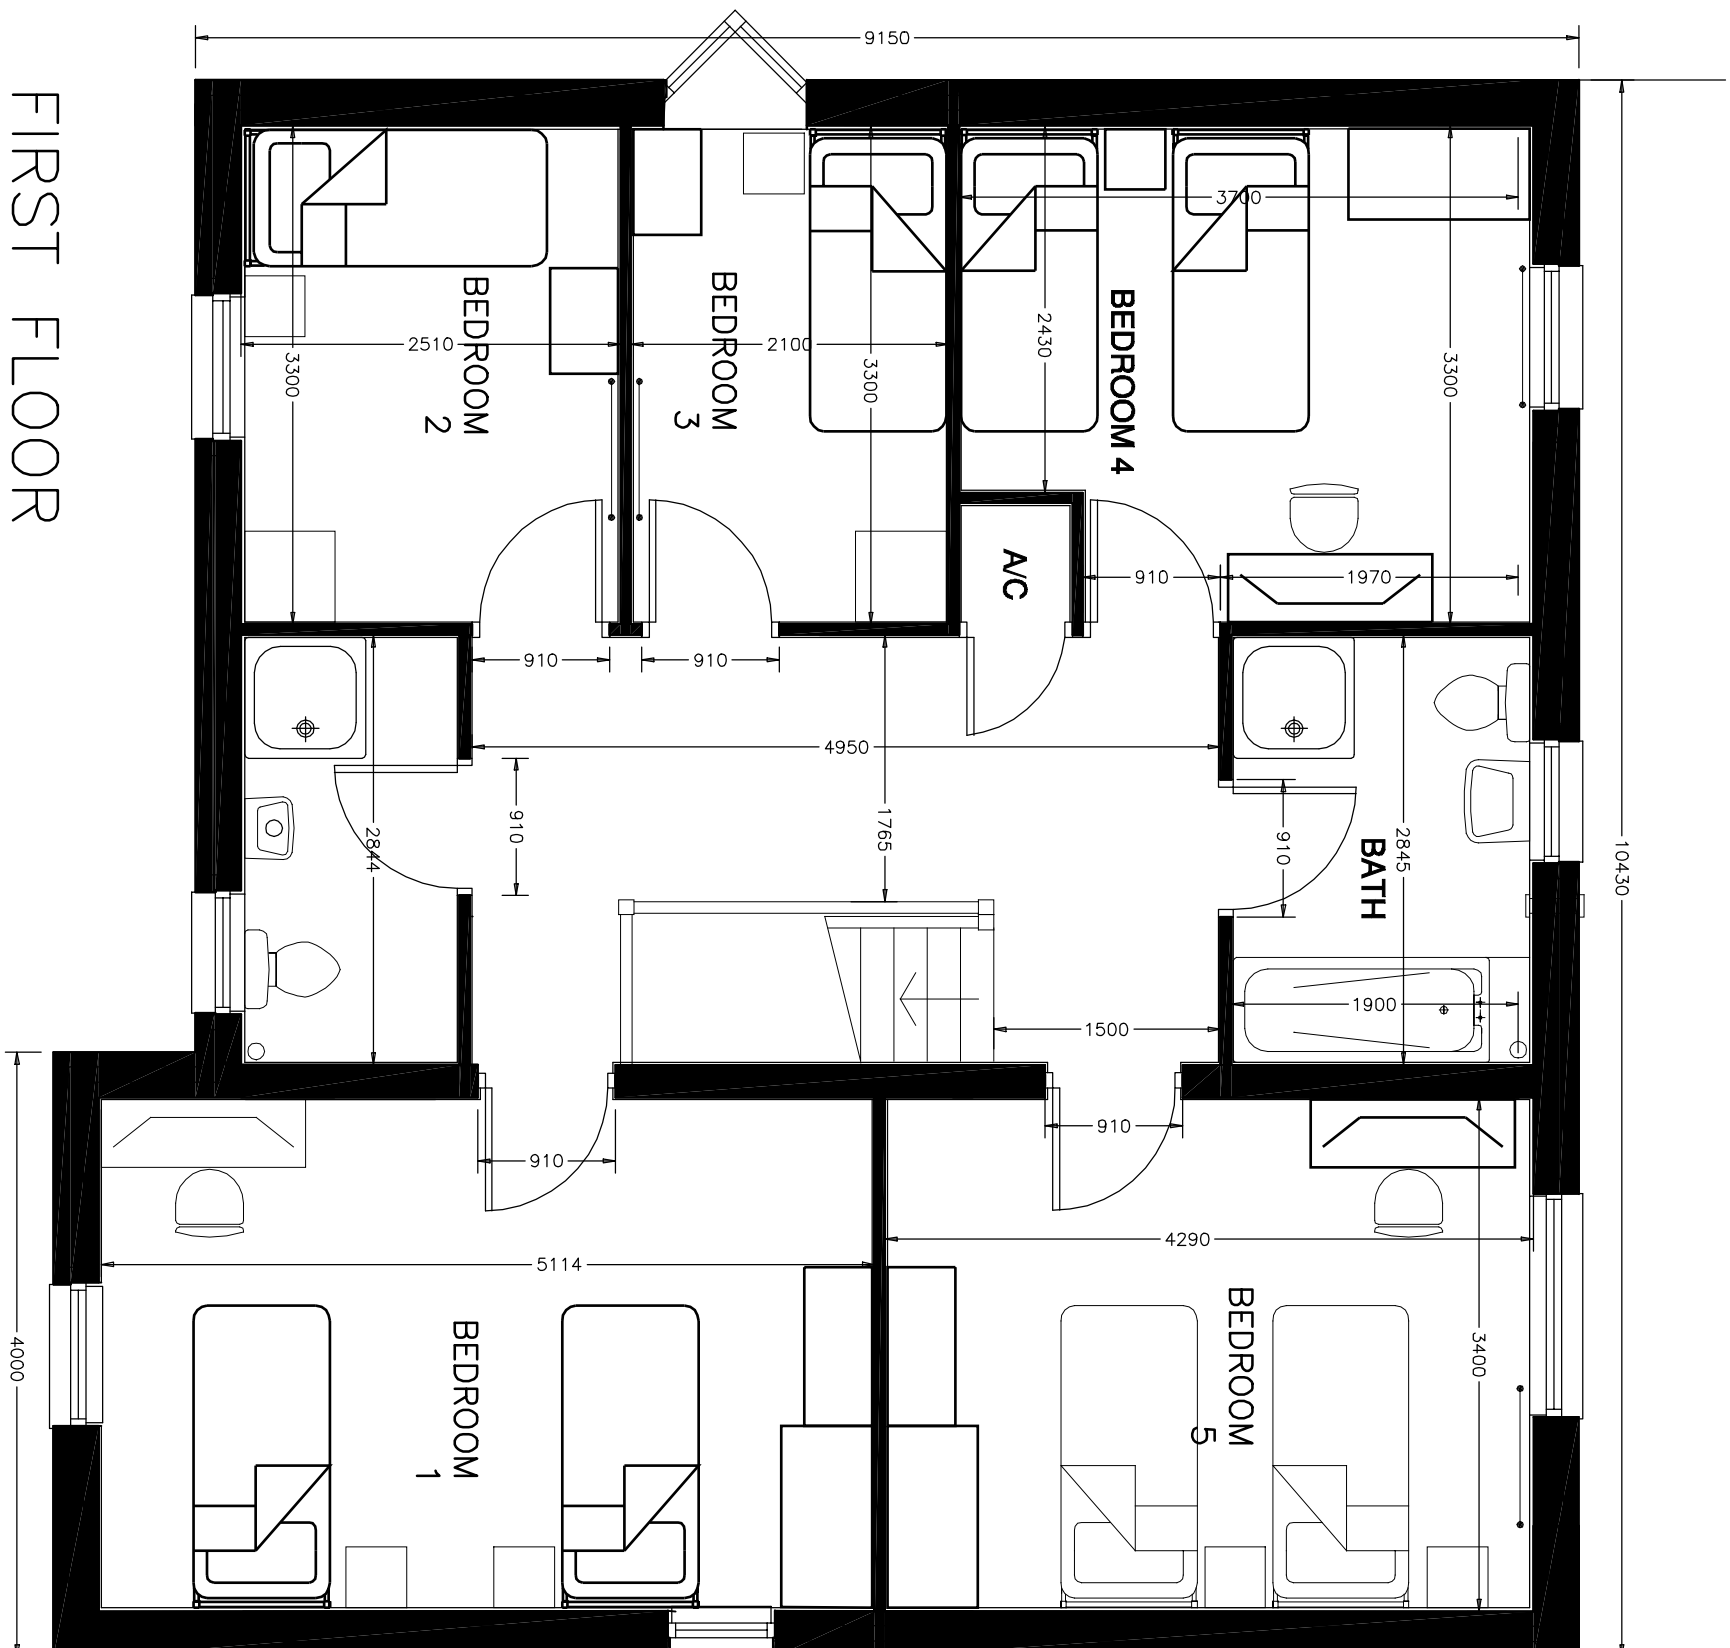

FIRST FLOOR
PLOT 7

C741.12


NOTES:
THIS DRAWING IS COPYRIGHT. DO NOT SCALE FROM THIS DRAWING. WORK TO FIGURED DIMENSIONS ONLY. CHECK ALL DIMENSIONS ON SITE. ANY DISCREPANCIES TO BE NOTIFIED TO THE ARCHITECT.

[illegible]

Job
SCHOOL LANE,
PONCIAU, WREXHAM
for WALES & WEST HA
10P6B FIRST
FLOOR PLAN
Drawing

Number C741.12

Scale	Date	Drawn	Checked
1:50	12/08	AR	NM

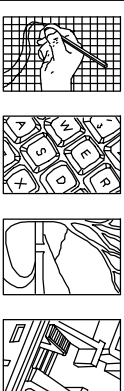

Ainsley Gomon
architecture . urban design

THE OLD POLICE STATION, 15 GLYNNE WAY, HAYWARDEN CH5 3N
Tel: 01244 537 100 Fax: 01244 537 67 dinsleygommon.lincsweb.org/nr.htm
Dinsley Gommon Antiques Ltd Registered in England & Wales No. 04187044
Registered Office: 1 Price Street, Leicester Square, Leicester LE1 5LN
www.dinsleygommonantiques.co.uk