




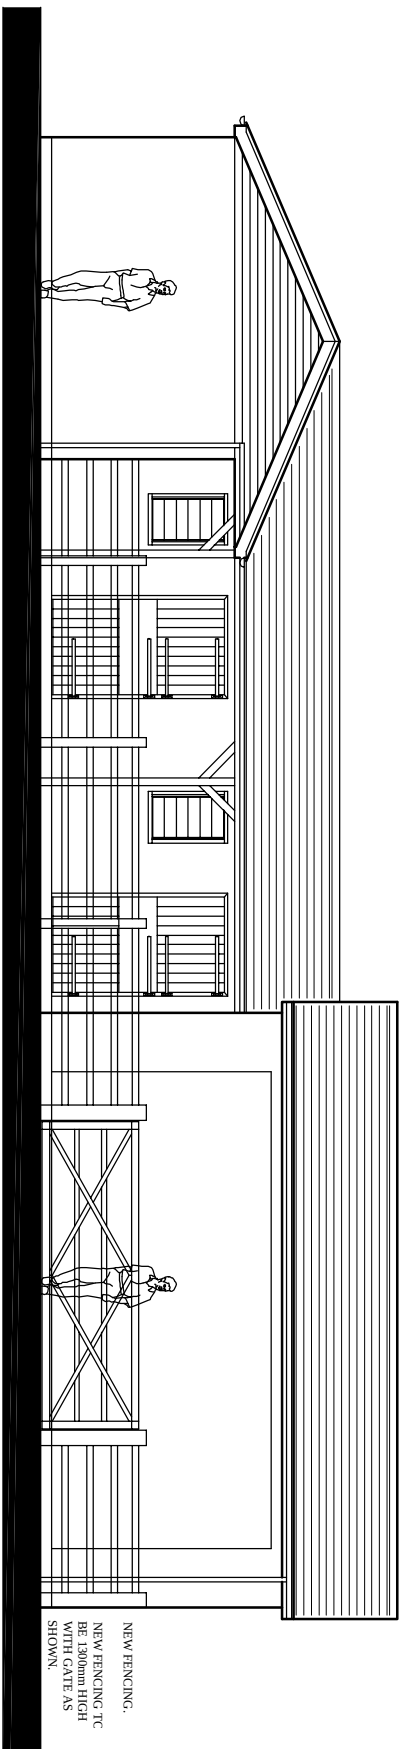


PROPOSED
FRONT ELEVATION

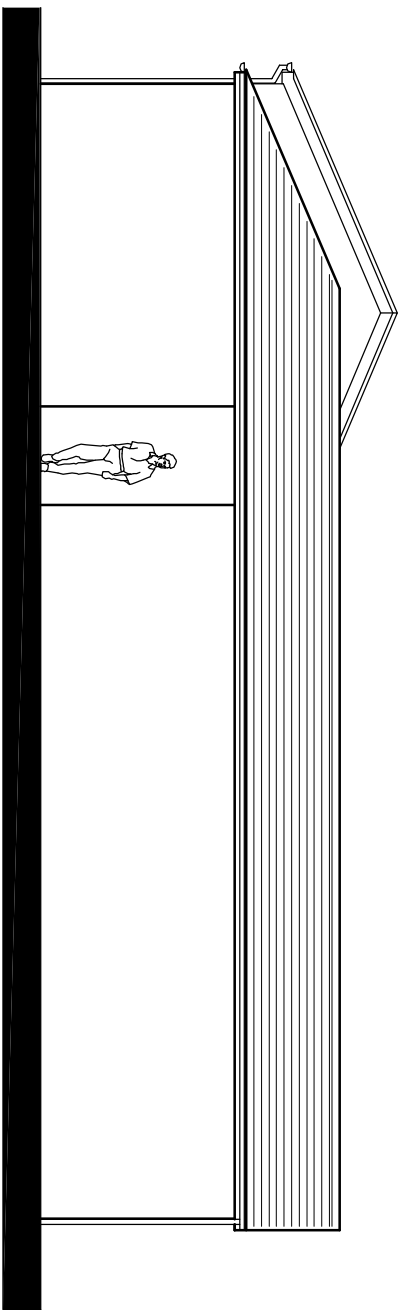



PROPOSED
SIDE ELEVATION

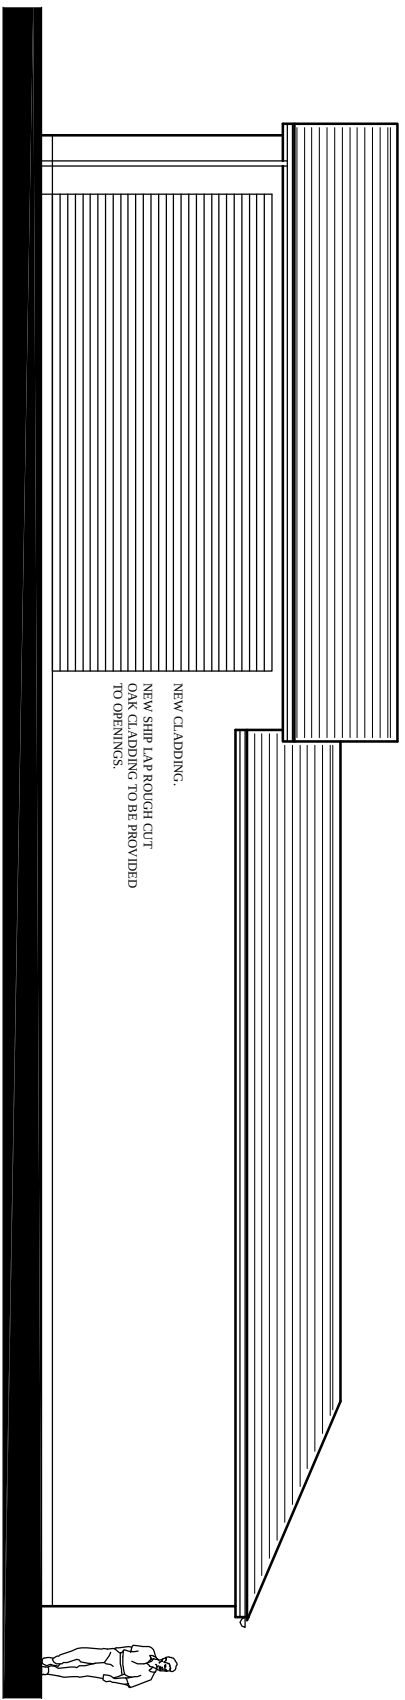


PROPOSED
REAR ELEVATION

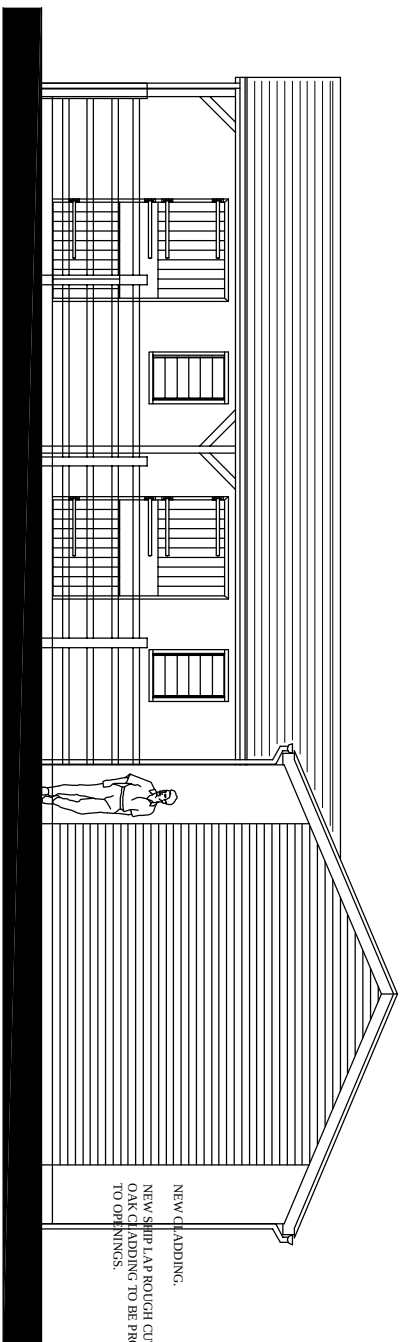

PROPOSED
SIDE ELEVATION

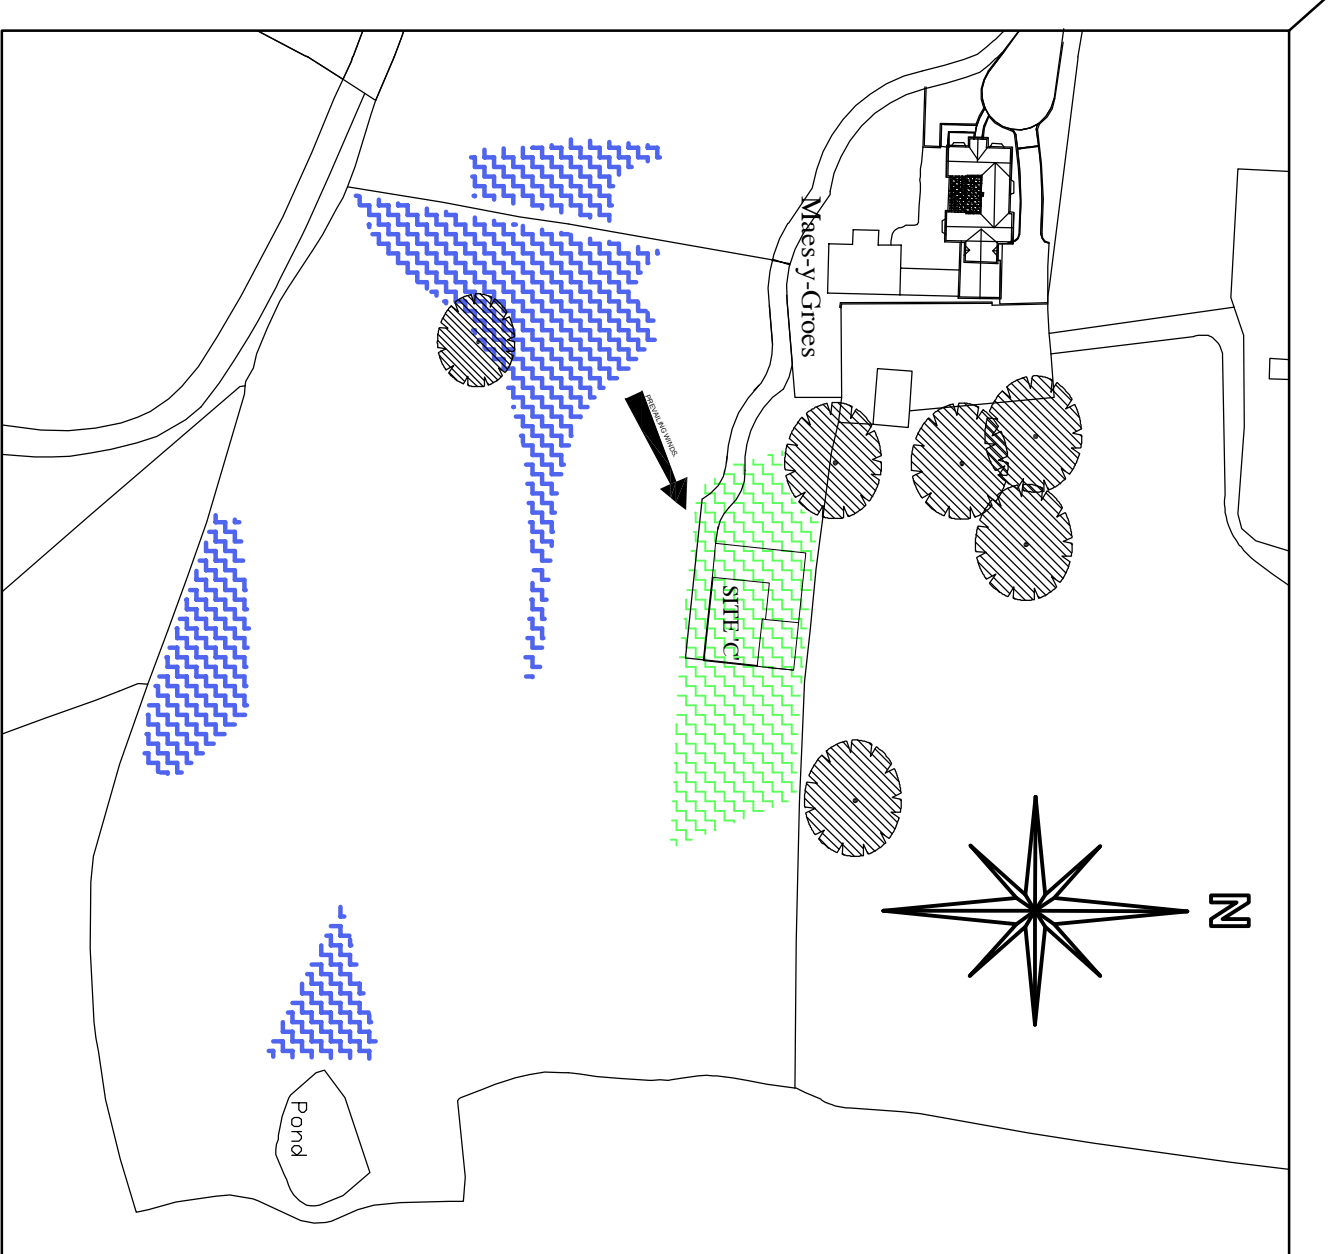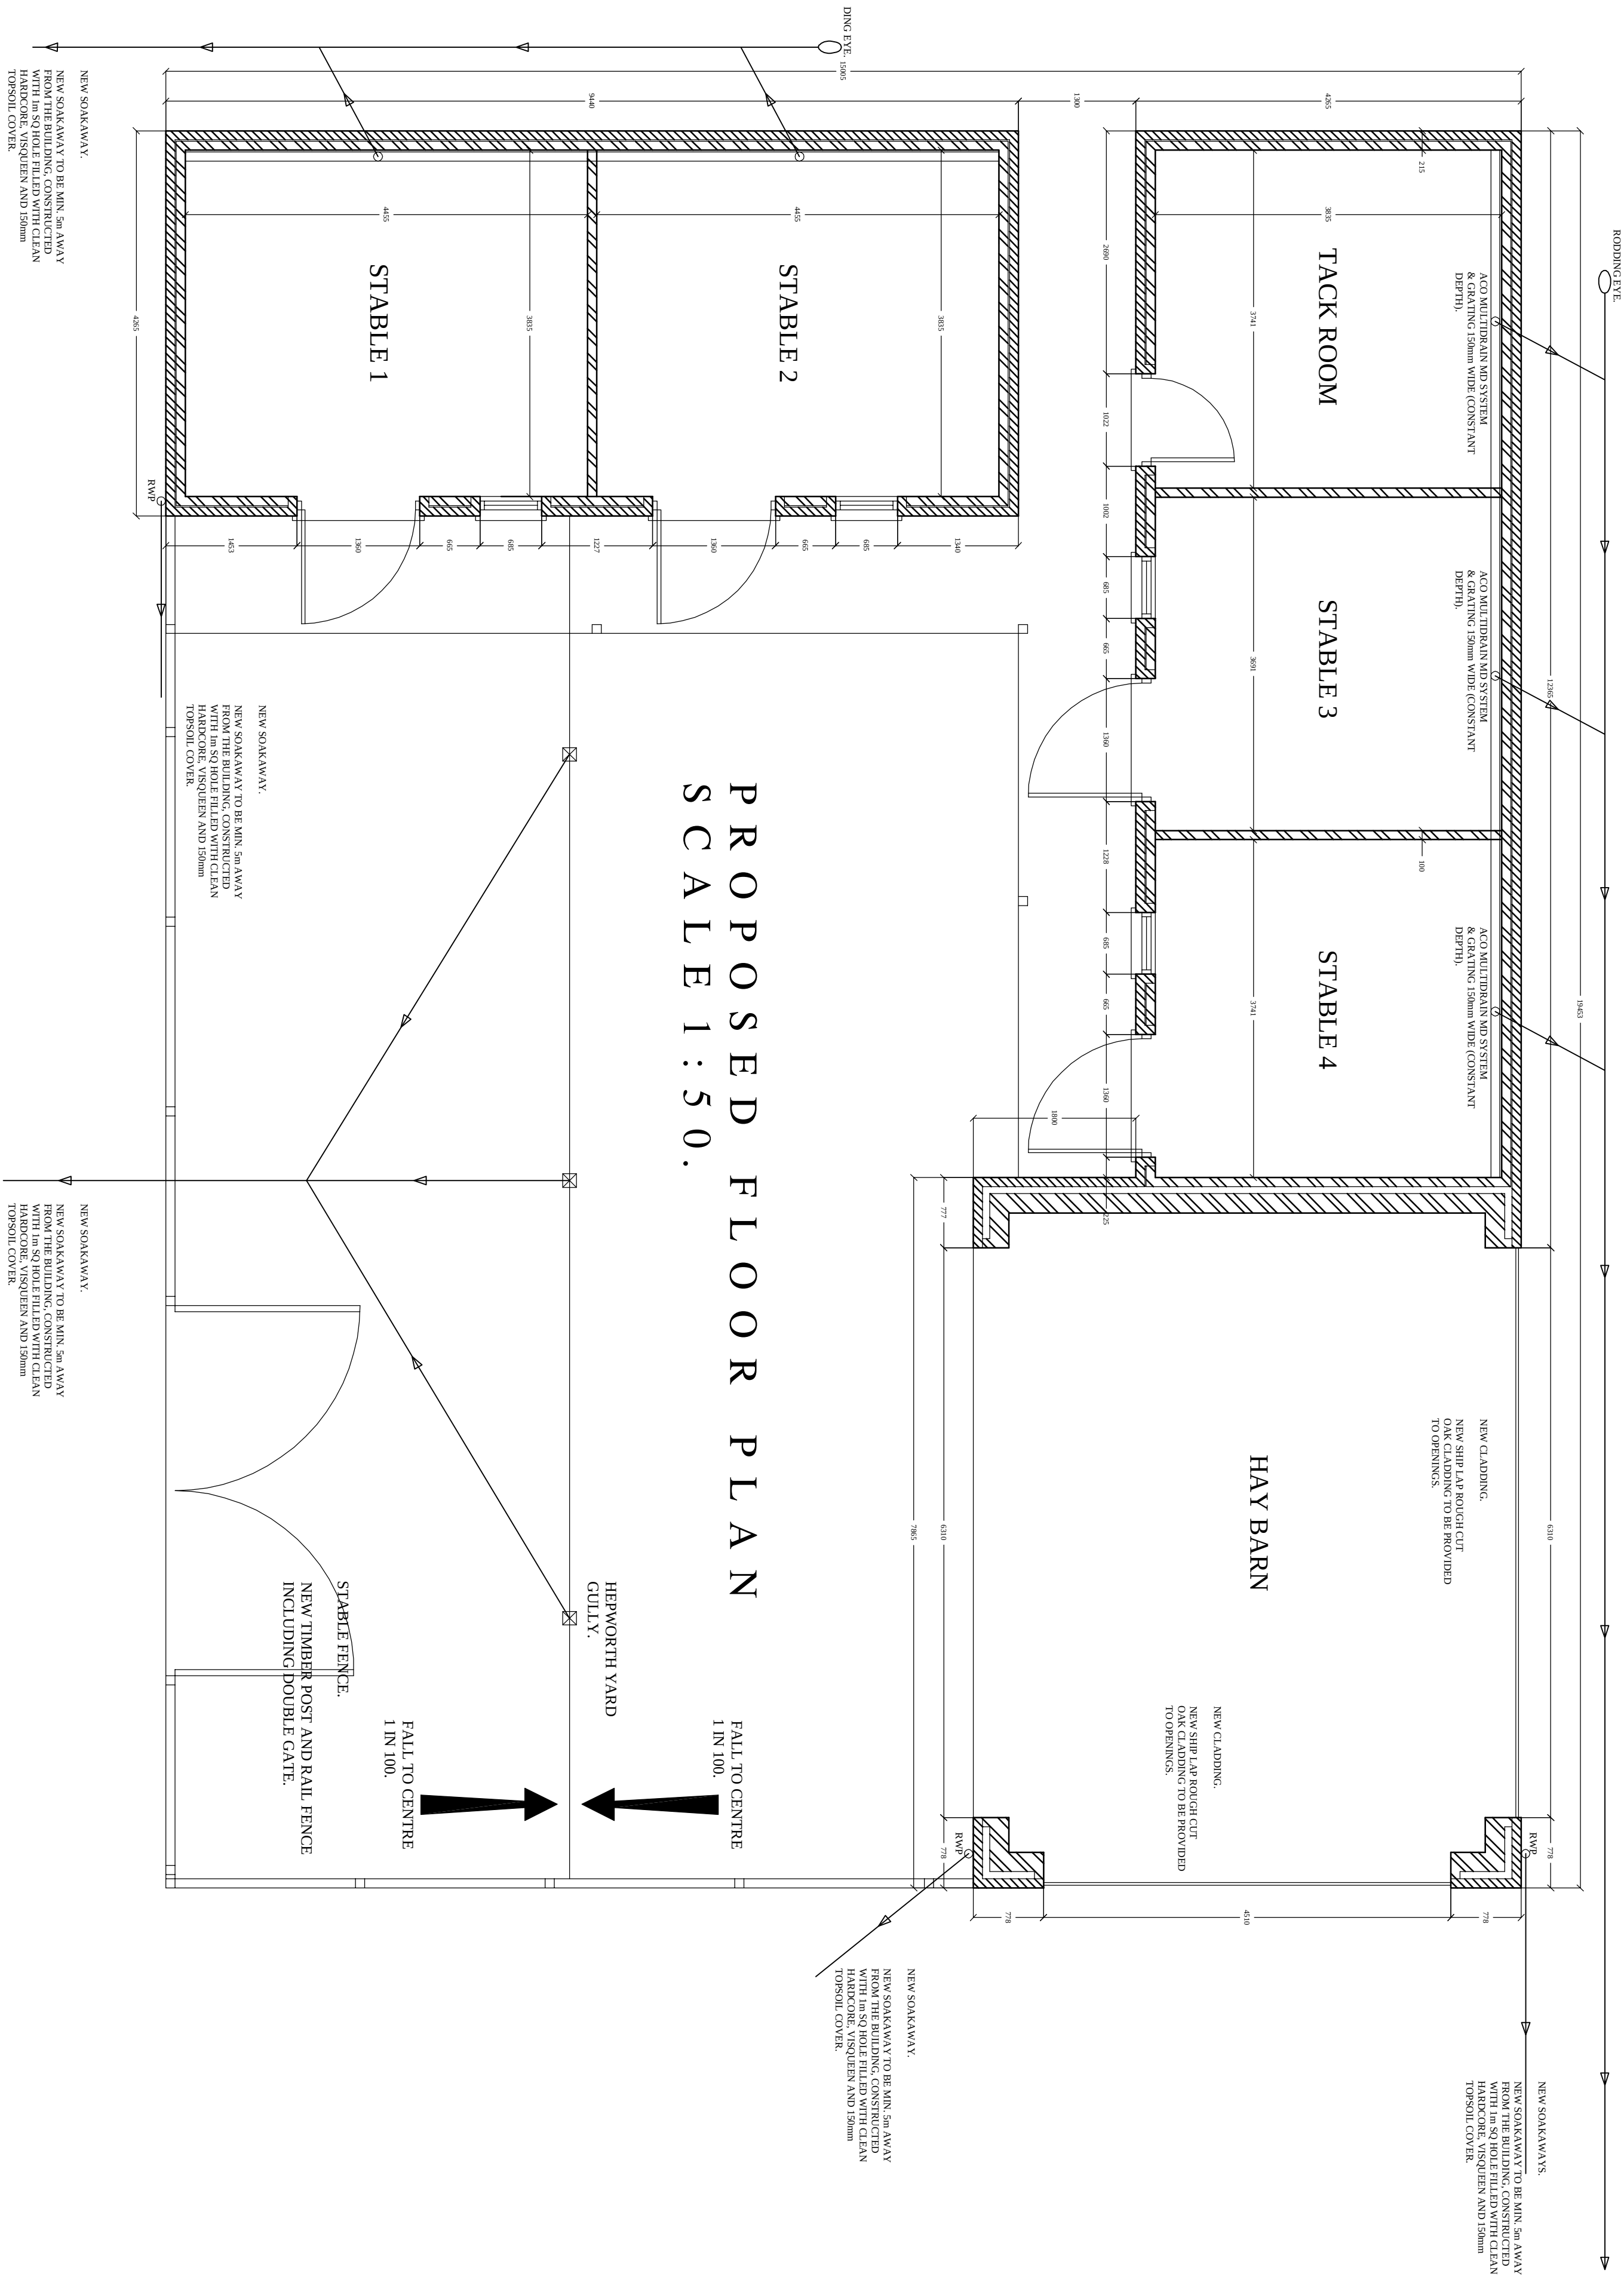

LOCATION PLAN.

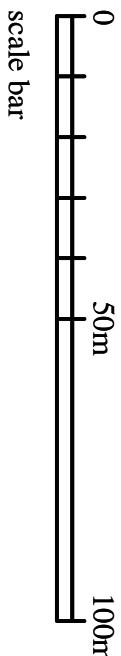

BRIEF STABLE SPECIFICATION

NEW STABLE BLOCK TO BE CONSTRUCTED WITH MATERIALS TO MATCH EXISTING HOUSE AS CLOSELY AS POSSIBLE.
WALLS TO BE RED/BROWN BRICKWORK OUTER SKIN, GRAY SLATES TO NEW ROOF AND TIMBERSTEEL WINDOWS / DOORS IN STYLES AS SHOWN.
RAINWATER GOODS TO MATCH THOUGHTS ON EXISTING HOUSE AND TO BE DISPOSED OF IN TO NEW SOAKAWAYS.

PU/Rev.	Revision Details	Rev. by	Chk. by	Date

Andrew Hannett Ltd
Civil, Structural and Architectural Services
4 Dawn Close, Buckley, Flintshire, CH7 2SA
tel. 01244 543181 mob. 07761 346542
e-mail. ah.1td@talktalk.net

Client	Mr & Mrs Jones		
Project	Proposed New Stable Block At : Maes-Y-Groes, Bangor on Dee, Wrexham Proposed Plans, Elevations & Location Plan		
Drawn by:	A Hannett	Date:	March 2009
Scales:	1:50, 1:100 1:200, 1:1250	Drawing No:	2009/06/A01
Sheet	1 of 2	Prsrs/Rev:	A