



C741.21


NOTES:
THIS DRAWING IS COPYRIGHT. DO NOT SCALE FROM THIS DRAWING. WORK TO FIGURED DIMENSIONS ONLY. CHECK ALL DIMENSIONS ON SITE. ANY DISCREPANCIES TO BE NOTIFIED TO THE ARCHITECT.

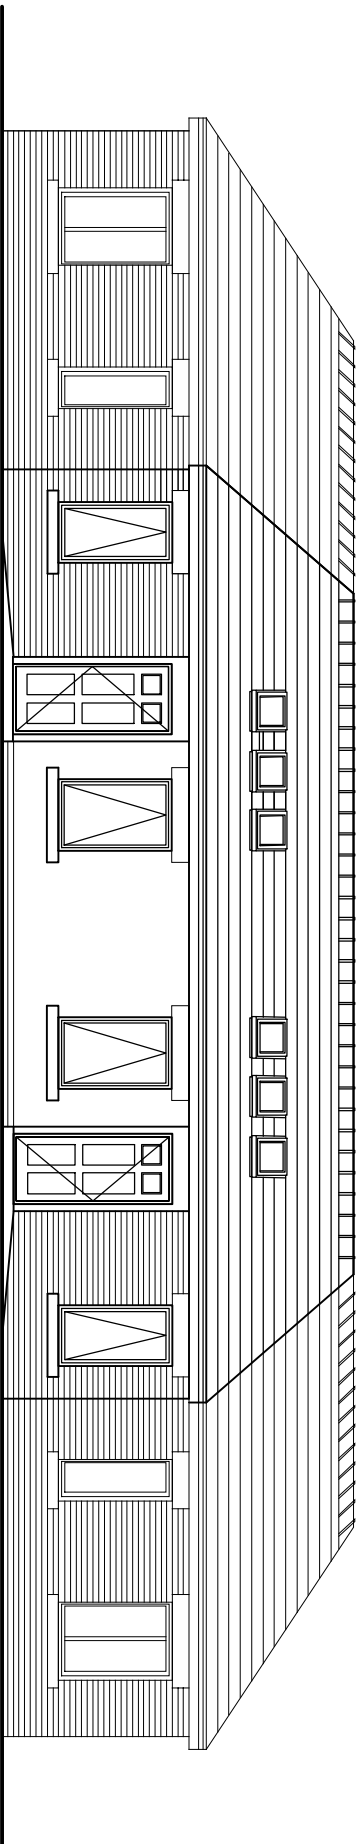


SOUTH WEST ELEVATION

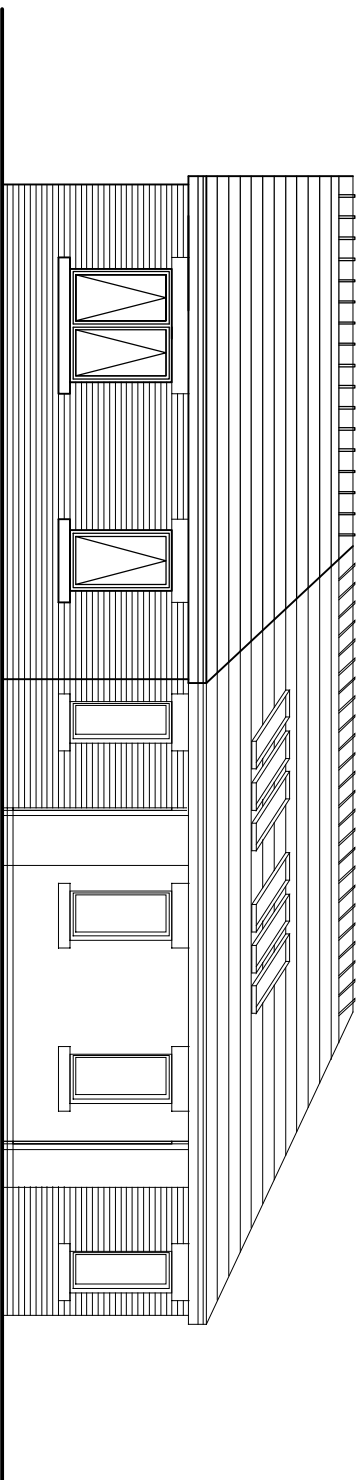


WEST ELEVATION

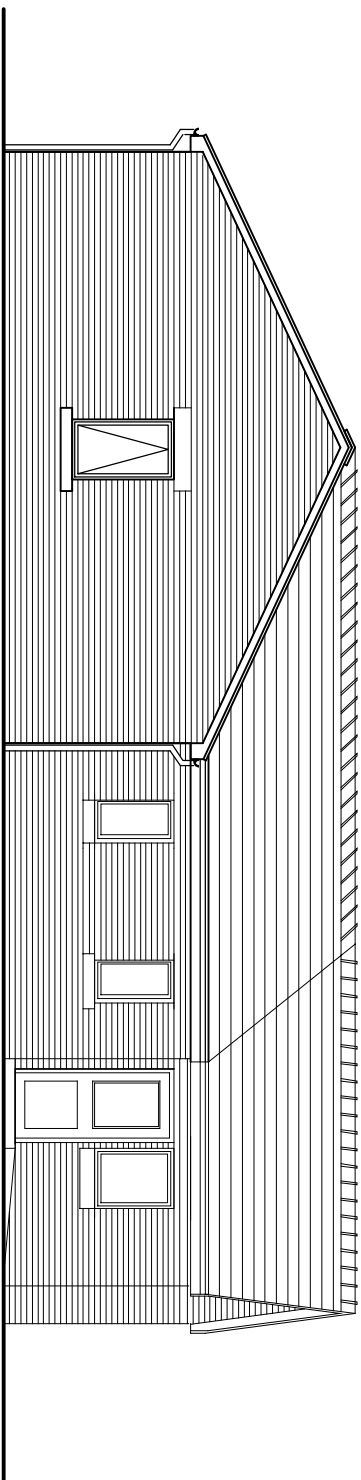

EAST ELEVATION

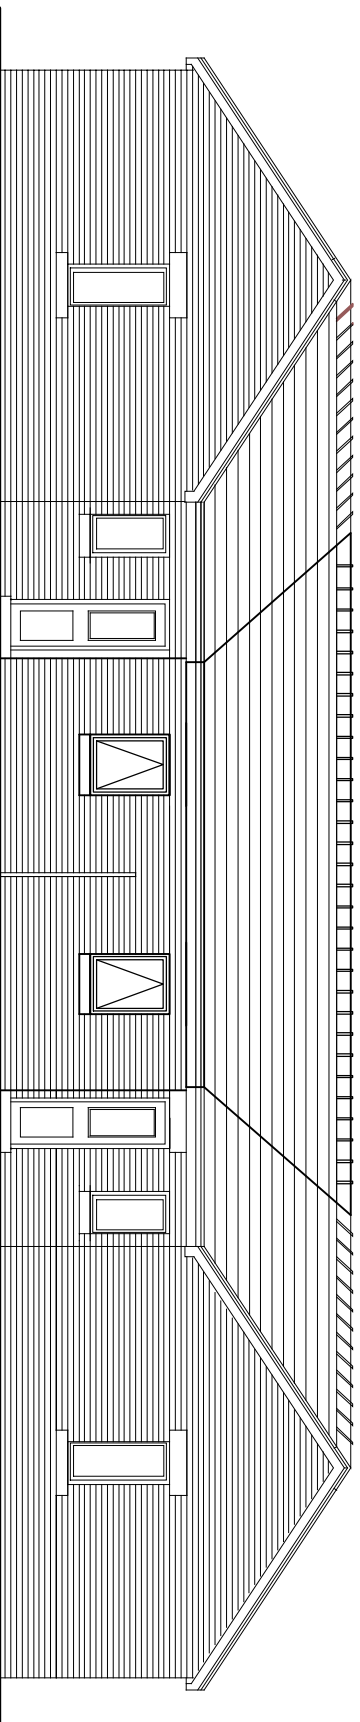

NORTH EAST ELEVATION

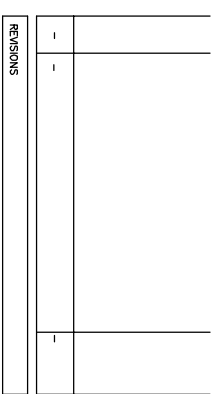

Job
SCHOOL LANE,
PONCIAU, WREXHAM

Drawing
3P2B BUNGALOW
ELEVATION
PLOT 19 / 21
C741.21
Number

Scale	Date	Drawn	Checked
1:100	28/10/09	SD	



Ainsley Gommom
architecture . urban design

THE OLD POLICE STATION, 15 GLYNNE WAY, HAYWARDEN CH5 3NU
Tel: 01244 537100 Fax: 01244 537767 adnley.gommon@waleslive.virgin.net
Adnley Gommon Architects Ltd. Registered in England & Wales No.167904.
Registered Office: 1 Price Street, Merthyr Tydfil, Rhondda Cyn. Taff, GWN
www.adnleygommonarchitects.co.uk