



NOTES:  
THIS DRAWING IS COPYRIGHT. DO NOT  
SCALE FROM THIS DRAWING. WORK TO  
FIGURED DIMENSIONS ONLY. CHECK ALL  
DIMENSIONS ON SITE. ANY DISCREPANCIES  
TO BE NOTIFIED TO THE ARCHITECT.

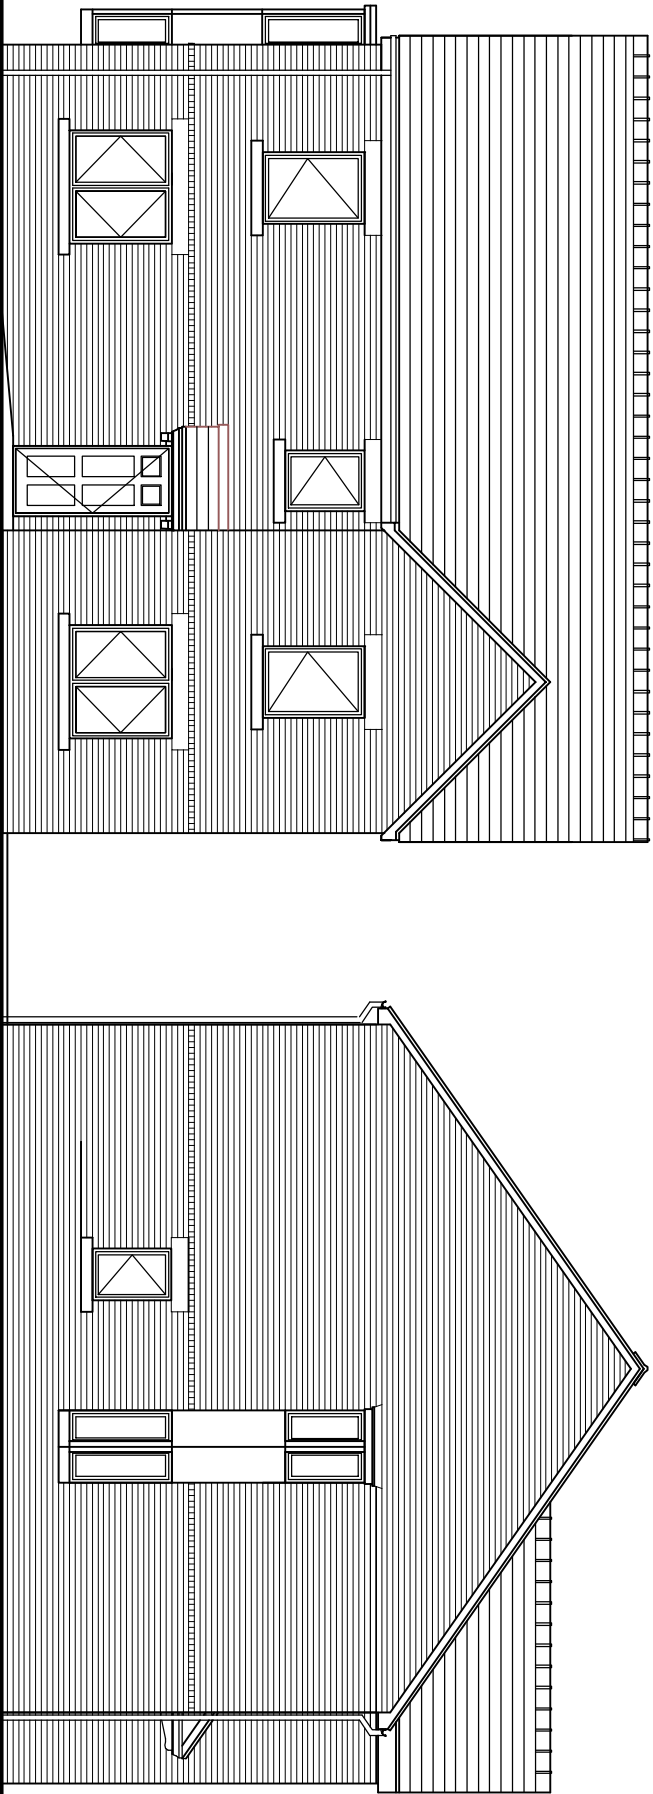

FRONT ELEVATION  
Plot 7

SIDE ELEVATION

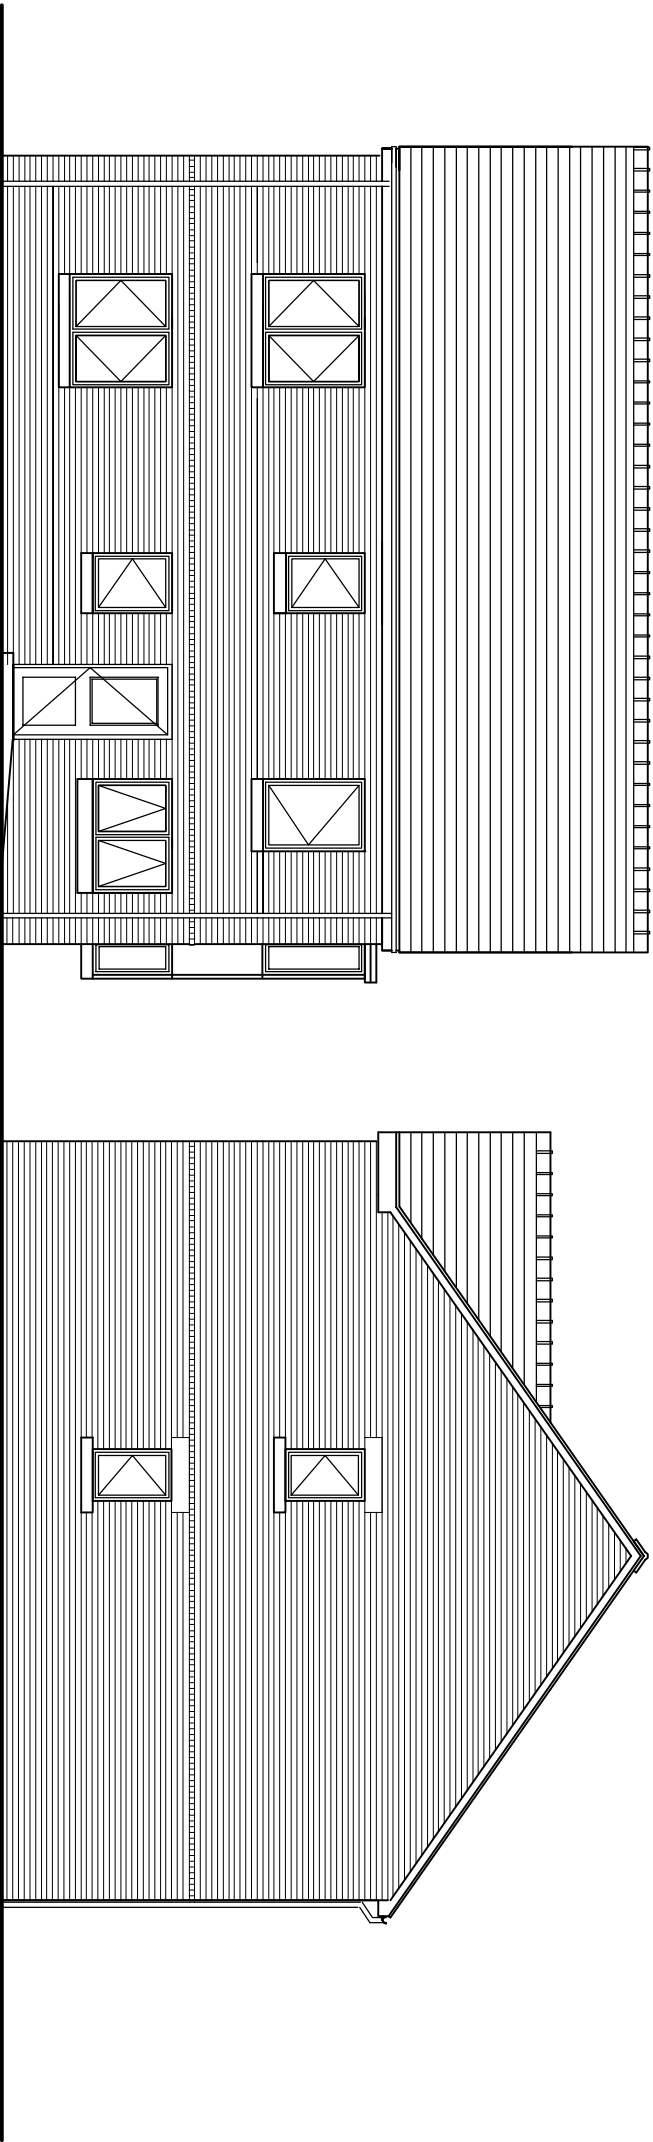

REAR ELEVATION

SIDE ELEVATION

| REVISIONS |  |
|-----------|--|
|           |  |

Job  
**SCHOOL LANE,  
PONCIAU, WREXHAM  
for WALES & WEST HA**

Drawing  
**10P6B HOUSE  
ELEVATIONS**

Number  
**C741.13**

| Scale | Date  | Drawn | Checked |
|-------|-------|-------|---------|
| 1:100 | 10/09 | SD    | SV      |
|       |       |       |         |

**Ainsley Common**  
architecture . urban design

THE OLD POLICE STATION, 15 GLYNNE WAY, HAYWARDEN CHS SN  
NR 0724L SD 7100 Fax: 01244 557767 [ainsley@commonarchitect.co.uk](mailto:ainsley@commonarchitect.co.uk)  
Registered Office: 1 Pines Street, Wrexham, Wrexham, Wrexham CH1 1 1L  
[www.ainsleycommonarchitect.co.uk](http://www.ainsleycommonarchitect.co.uk)