
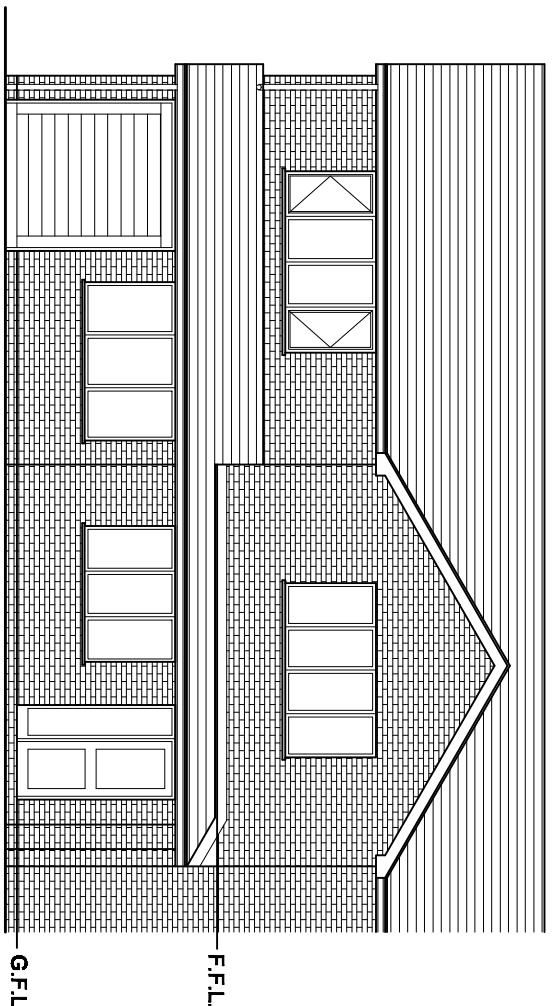
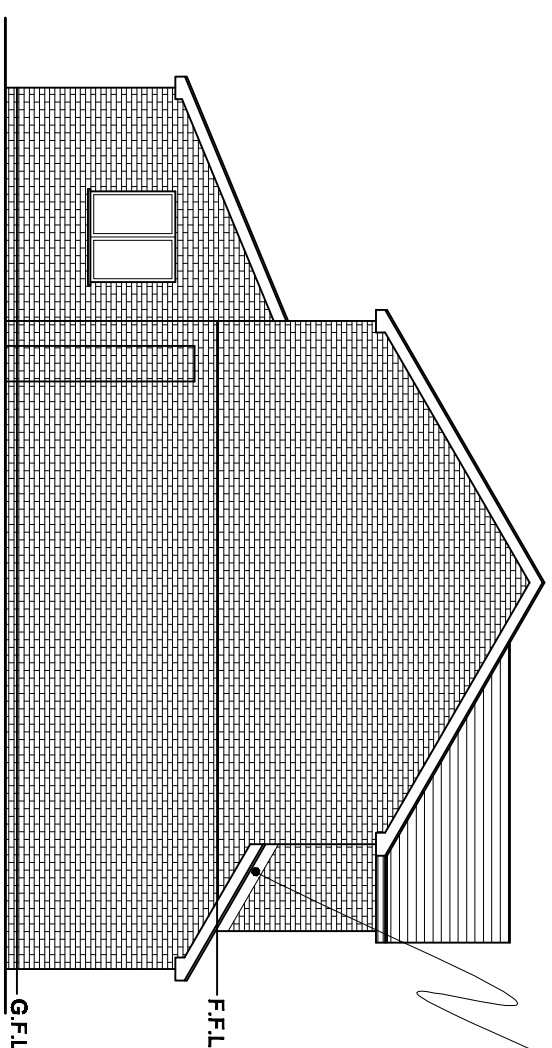
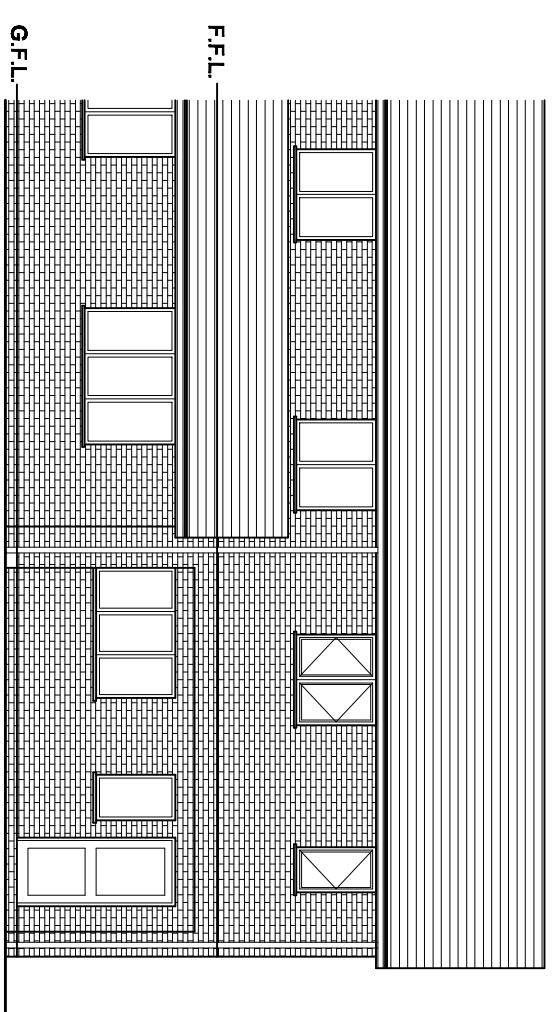
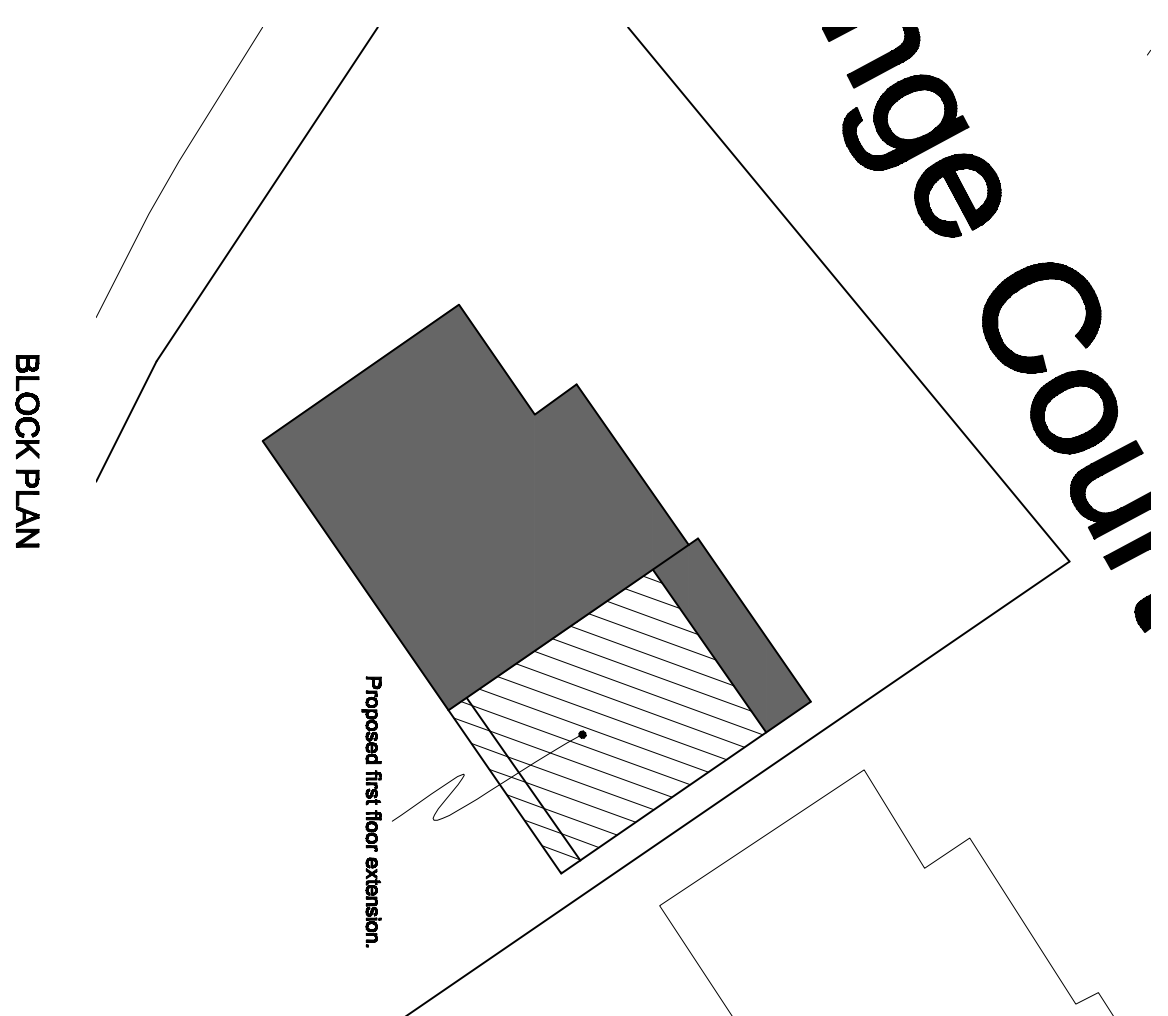
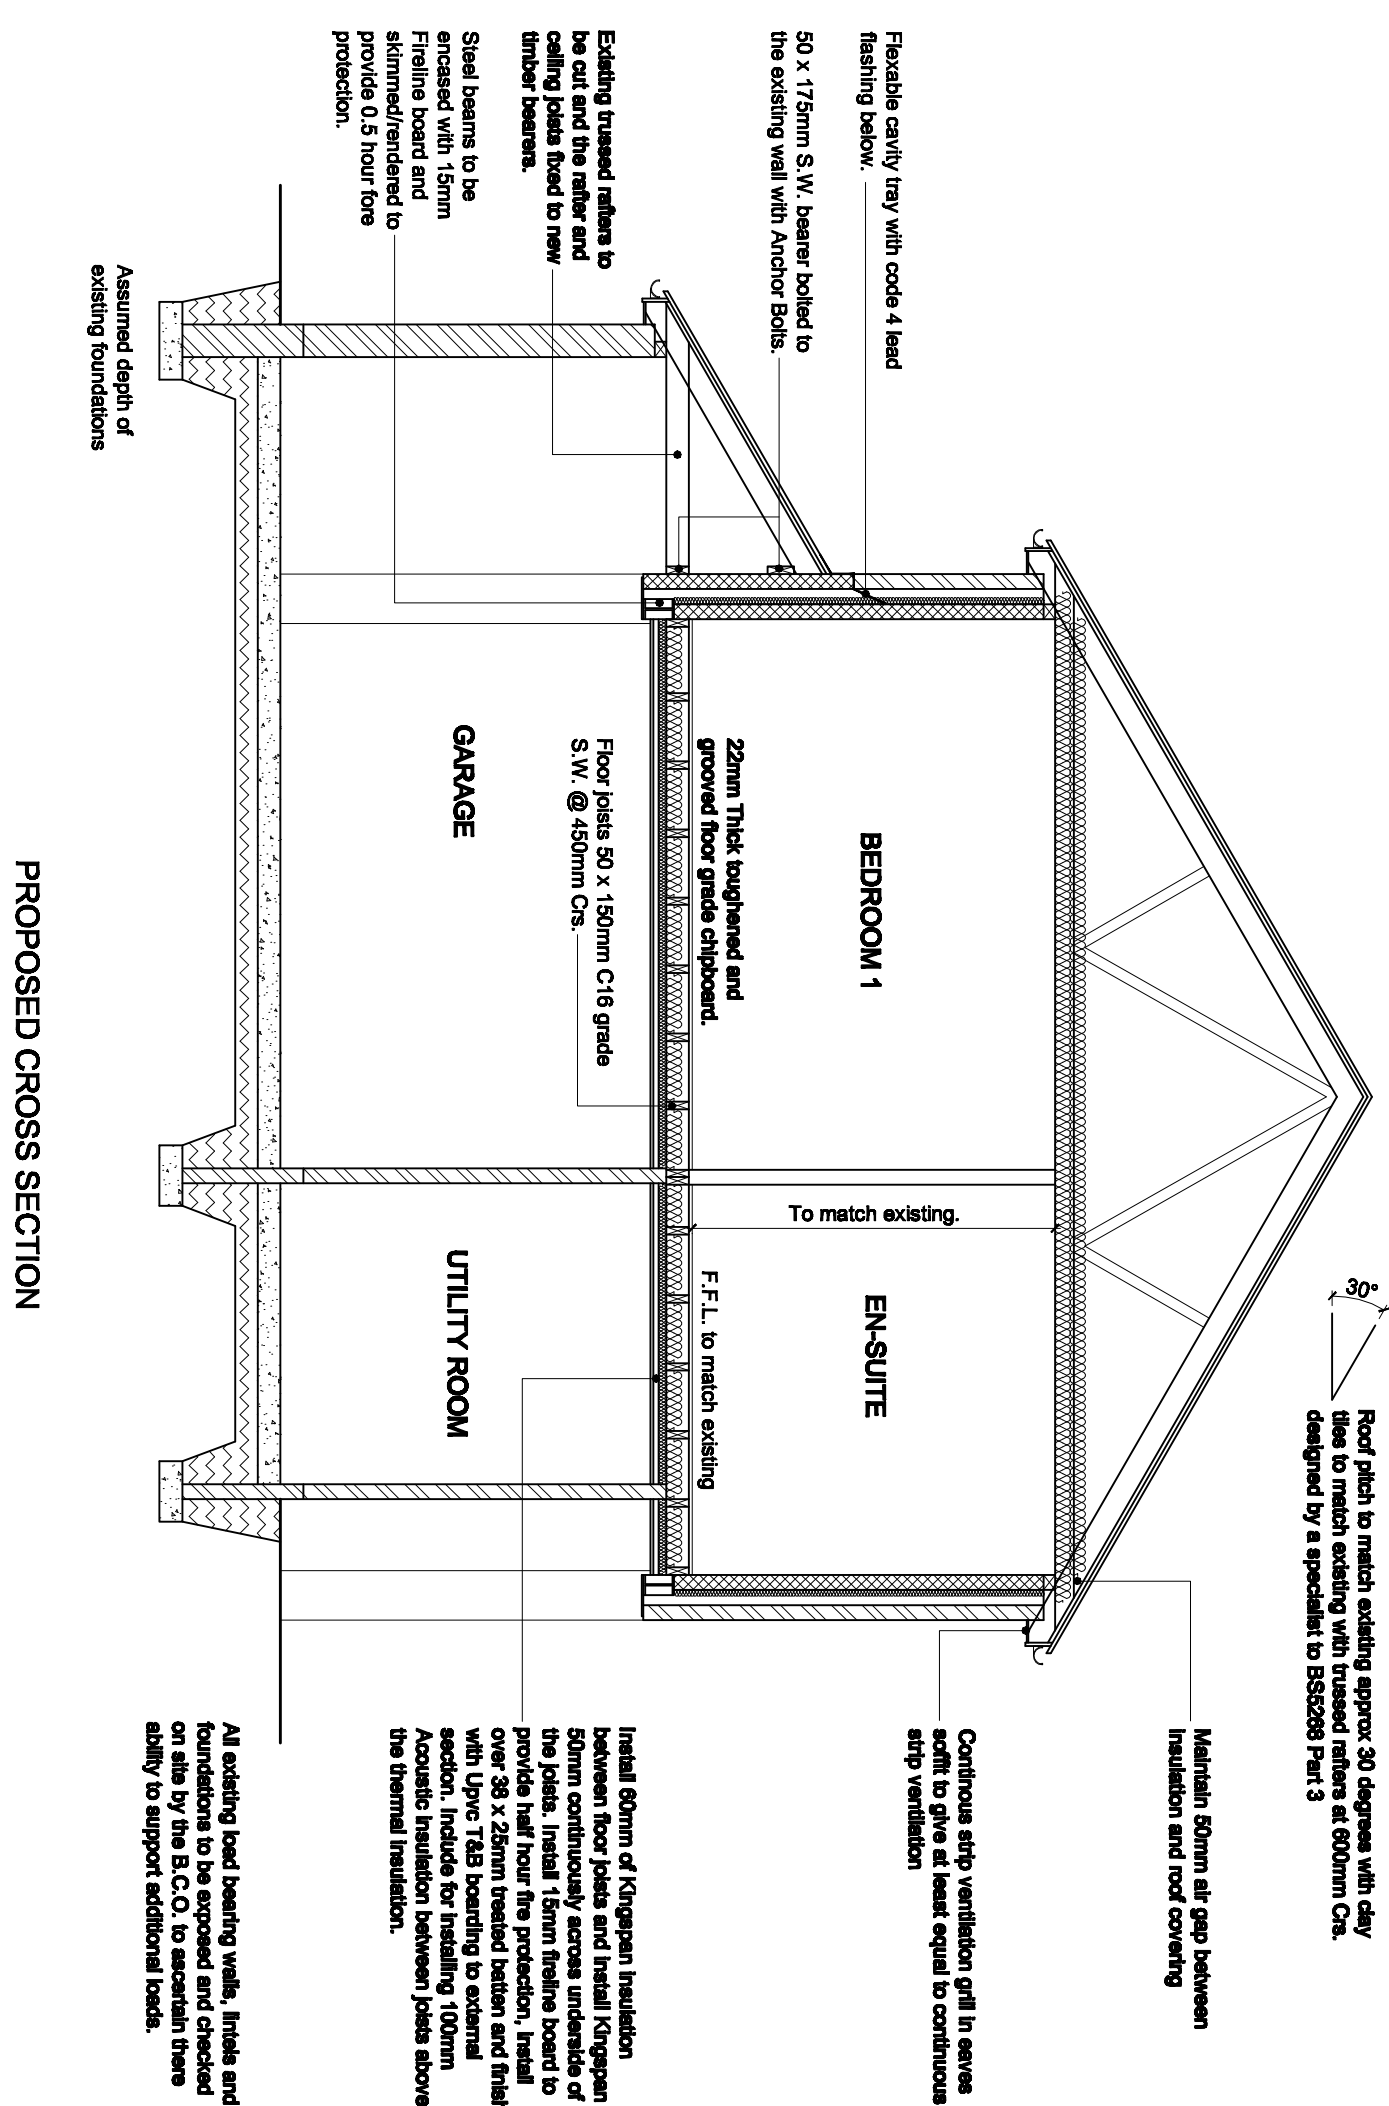
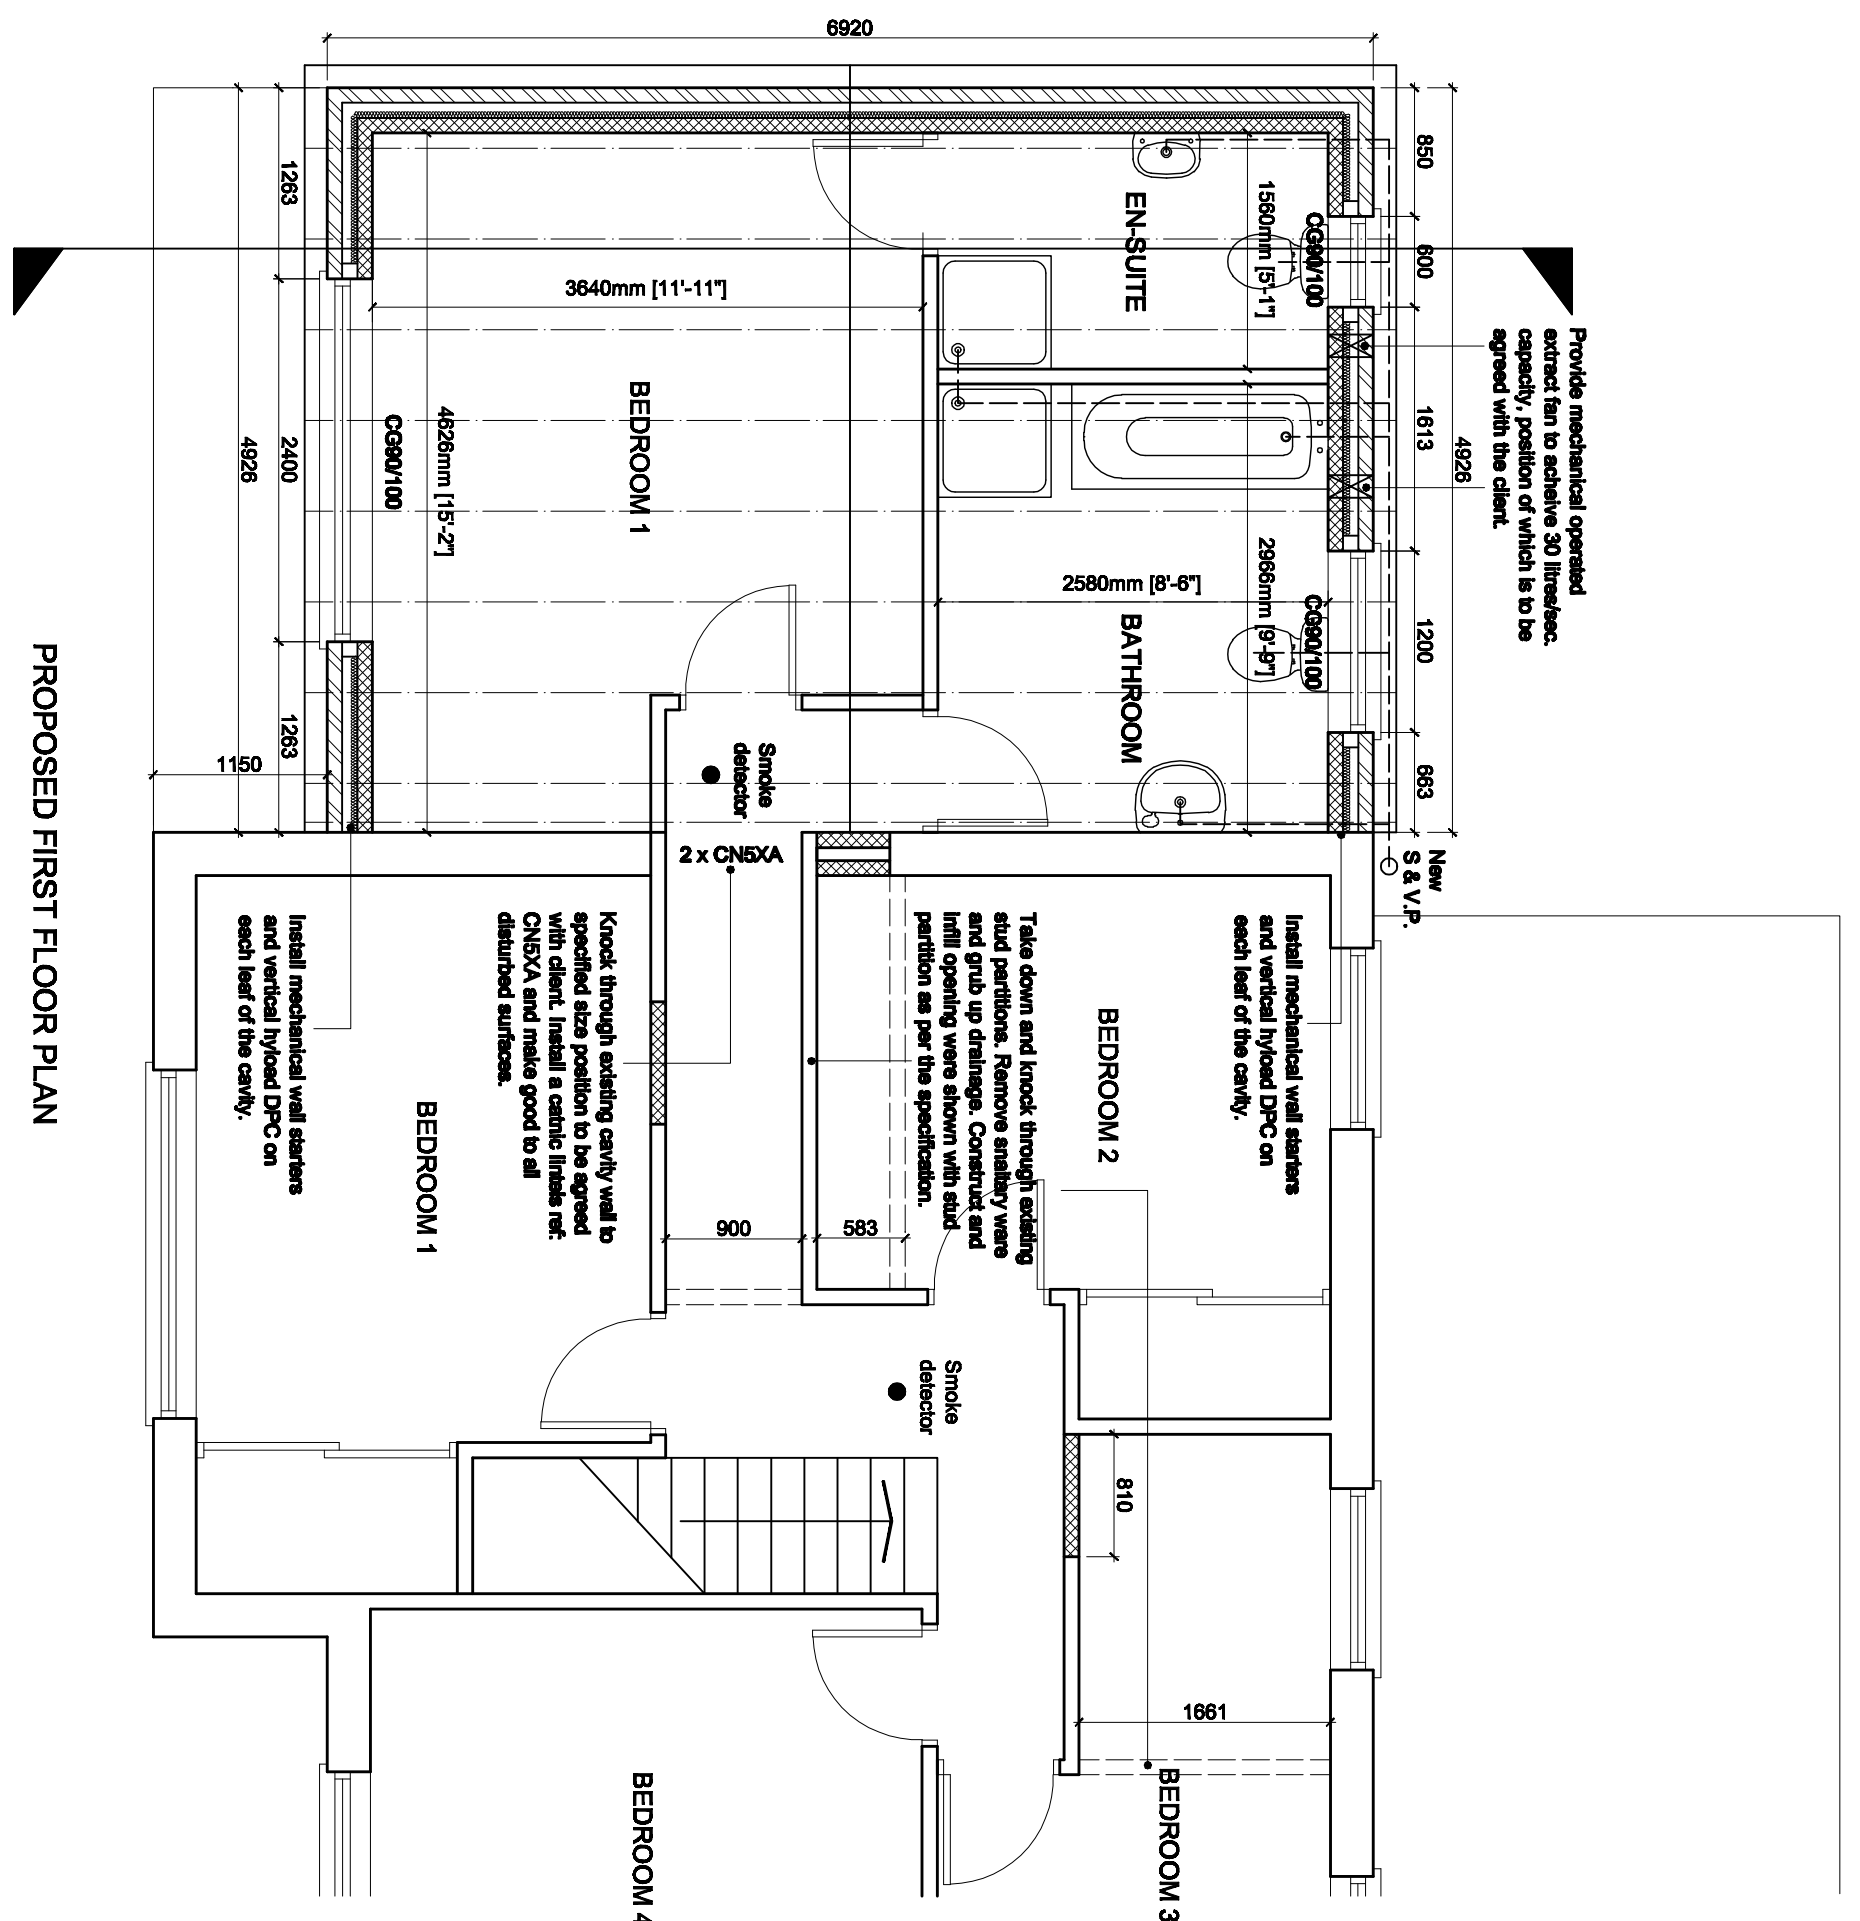


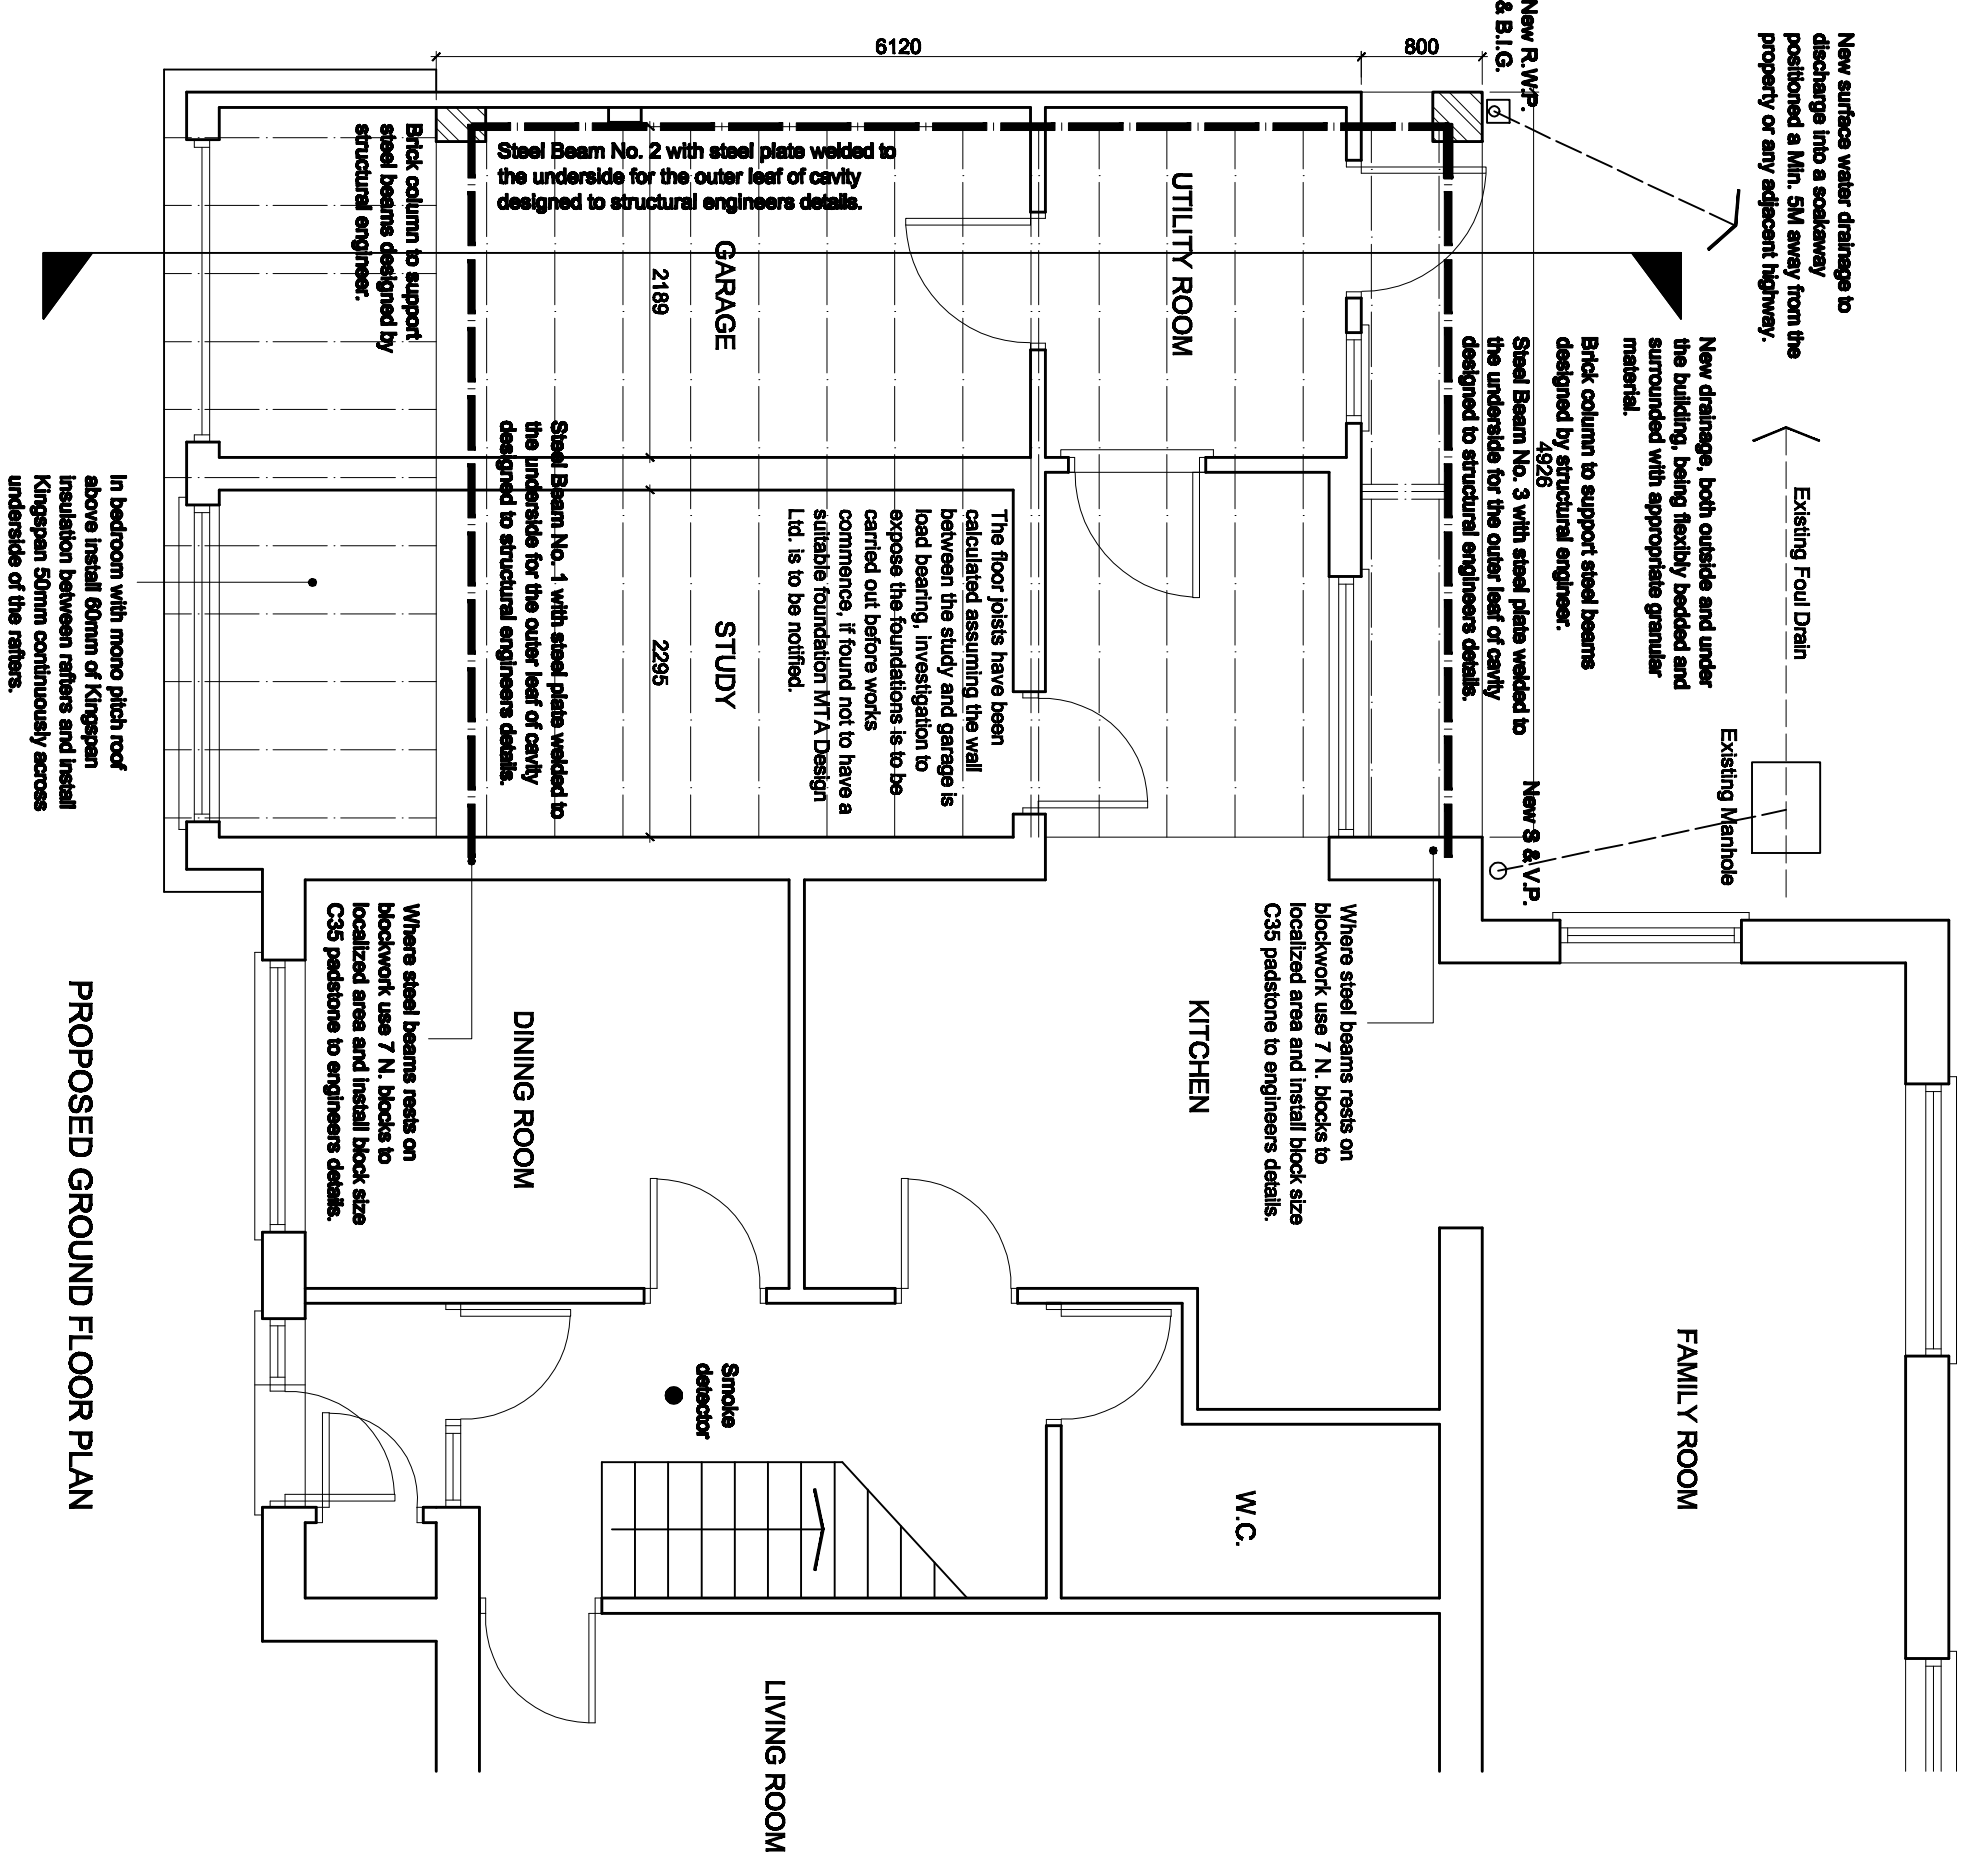

- The Contractor is responsible for checking all dimensions, tolerances and references. Any discrepancy is to be notified to MTA Design Ltd, before proceeding with the work.
- Do not scale from this drawing - Work to figured dimensions only. All dimensions are to be checked on site prior to the execution of any work.
- For the avoidance of doubt all dimensions are measured to wall structure and not the finishes unless otherwise stated.
- Where any discrepancy is found to exist within or between drawings and/or documents it should be reported to MTA Design Ltd immediately.

DESIGNERS RISK ASSESSMENT:
Contractor to read and include for all
necessary Health & Safety measures.

Erection works: Any works below 900mm to leave support.
Concrete: All operatives to wear protective clothing and gloves.
Construction of works: Correct lifting equipment for moving materials. Use of equipment to be in accordance with the manufacturer's instructions and safety manual.
Working at Height: Scaffolding erected to current British standards during the construction of the extension.
Installation of roof trusses: Correct lifting equipment used to install.
Knocking through existing head beating works: Wall to be dropped before works commences.
Correct lifting equipment used to move materials from ground to roof to be carried out in accordance to the contractors method statement.
Competent persons employed to install electrical and mechanical installations. Necessary PPE to be worn by all operatives.

Job No.	192/09	Scale:	Draw. No.	AL (0) 02	Revision:	X	Scale:	1:50 1:100 & 1:200 @ A1	Date:	May 09	Drawn: MOH	Checked:
Client:		Mr & Mrs Ward.										
Project:		Proposed First Floor Extension at 6 Grange Court, Cross Lanes, Wrexham, LL13 0SX										
Drawing:		Proposed Floor Plans, Elevations and Block Plan.										