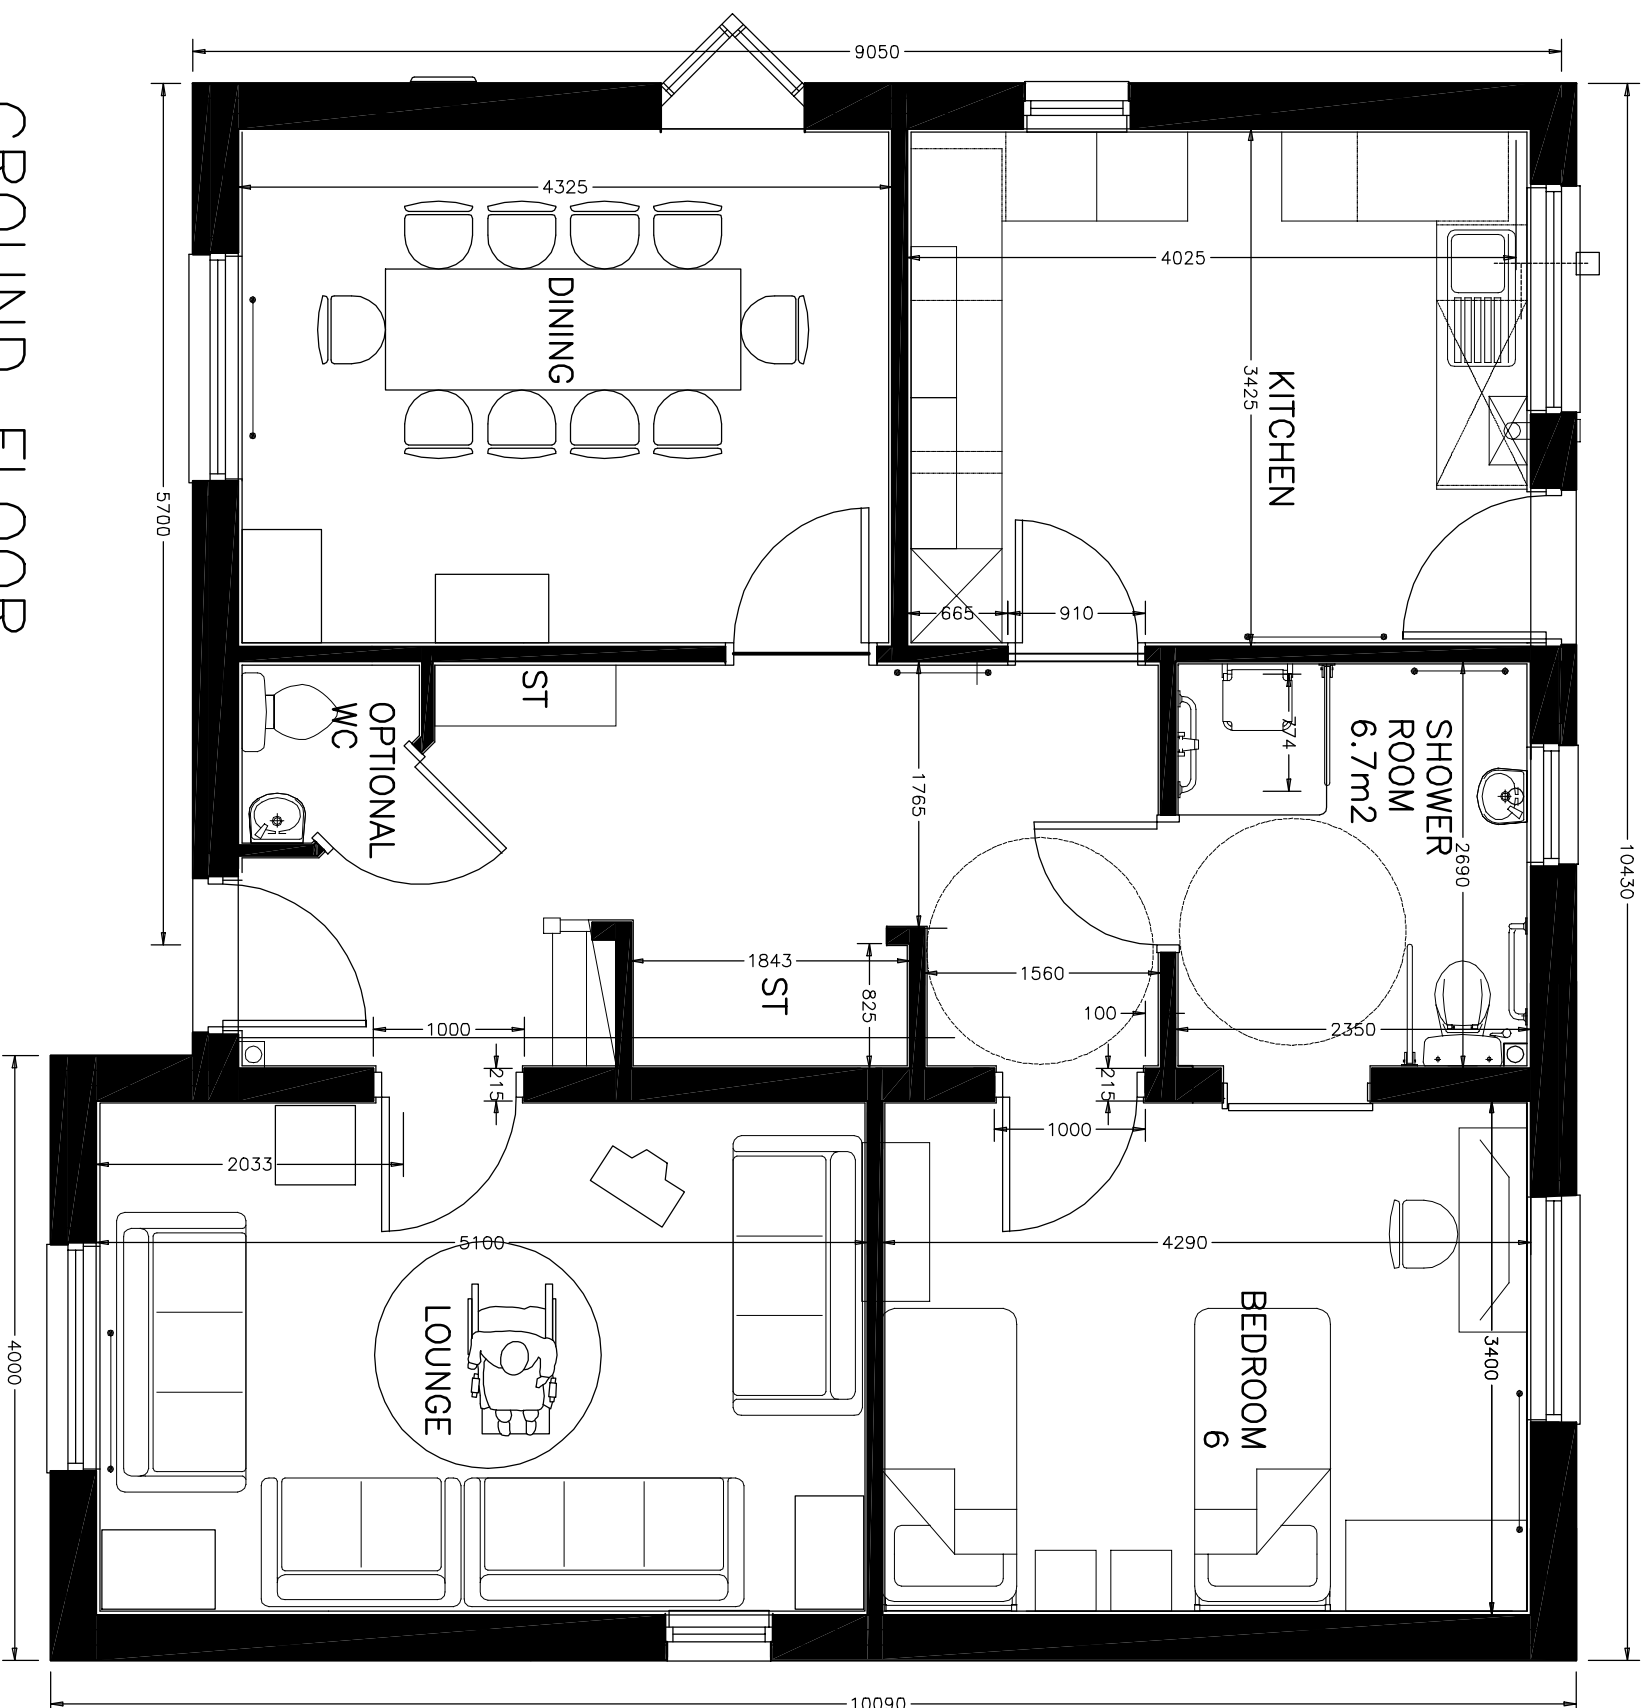


C741.11

NOTES:
THIS DRAWING IS COPYRIGHT. DO NOT SCALE FROM THIS DRAWING. WORK TO FIGURED DIMENSIONS ONLY. CHECK ALL DIMENSIONS ON SITE. ANY DISCREPANCIES TO BE NOTIFIED TO THE ARCHITECT.

GROUND FLOOR
PLOT 7[illegible]

Job
SCHOOL LANE,
PONCIAU, WREXHAM
for WALES & WEST HA
10P6B GROUND
FLOOR PLAN
Drawing

Number C741.11

Scale	Date	Drawn	Checked
1:50	12/08	AR	NM



Ainsley Gommom
architecture . urban design

THE OLD POLICE STATION, 15 GLYNNE WAY, HAWARDEN CH5 3N
Tel: 01244 837100 Fax: 01244 837767 chisley.gommon@widesay.org.uk
Antley Gomm Antlees Ltd. Registered in England & Wales No.1817864.
Registered Office: 1 Pico Street, Hawthorn Square, Sherborne SA1 1AN
www.chisleygommoncollects.co.uk