



Note – In Exposed Locations, Location Of  
Posts To Be Reduced To 1800 C/C.

POSTS: 2.4m x 100 x 100mm set in concrete at 2.1m centres.  
RAILS: 3No. 4.2m x 75 50mm staggered and fixed with 4.0 x 100mm galvanised nails.  
FEATHER EDGE BOARDS: 1.8m ex 125 x 20mm fixed with 3No. galvanised nails.

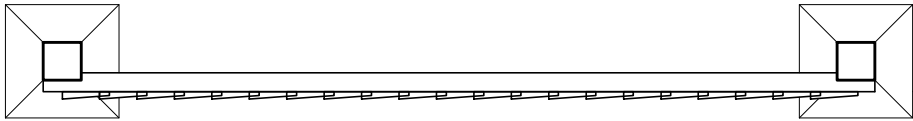

AERIAL ELEVATION

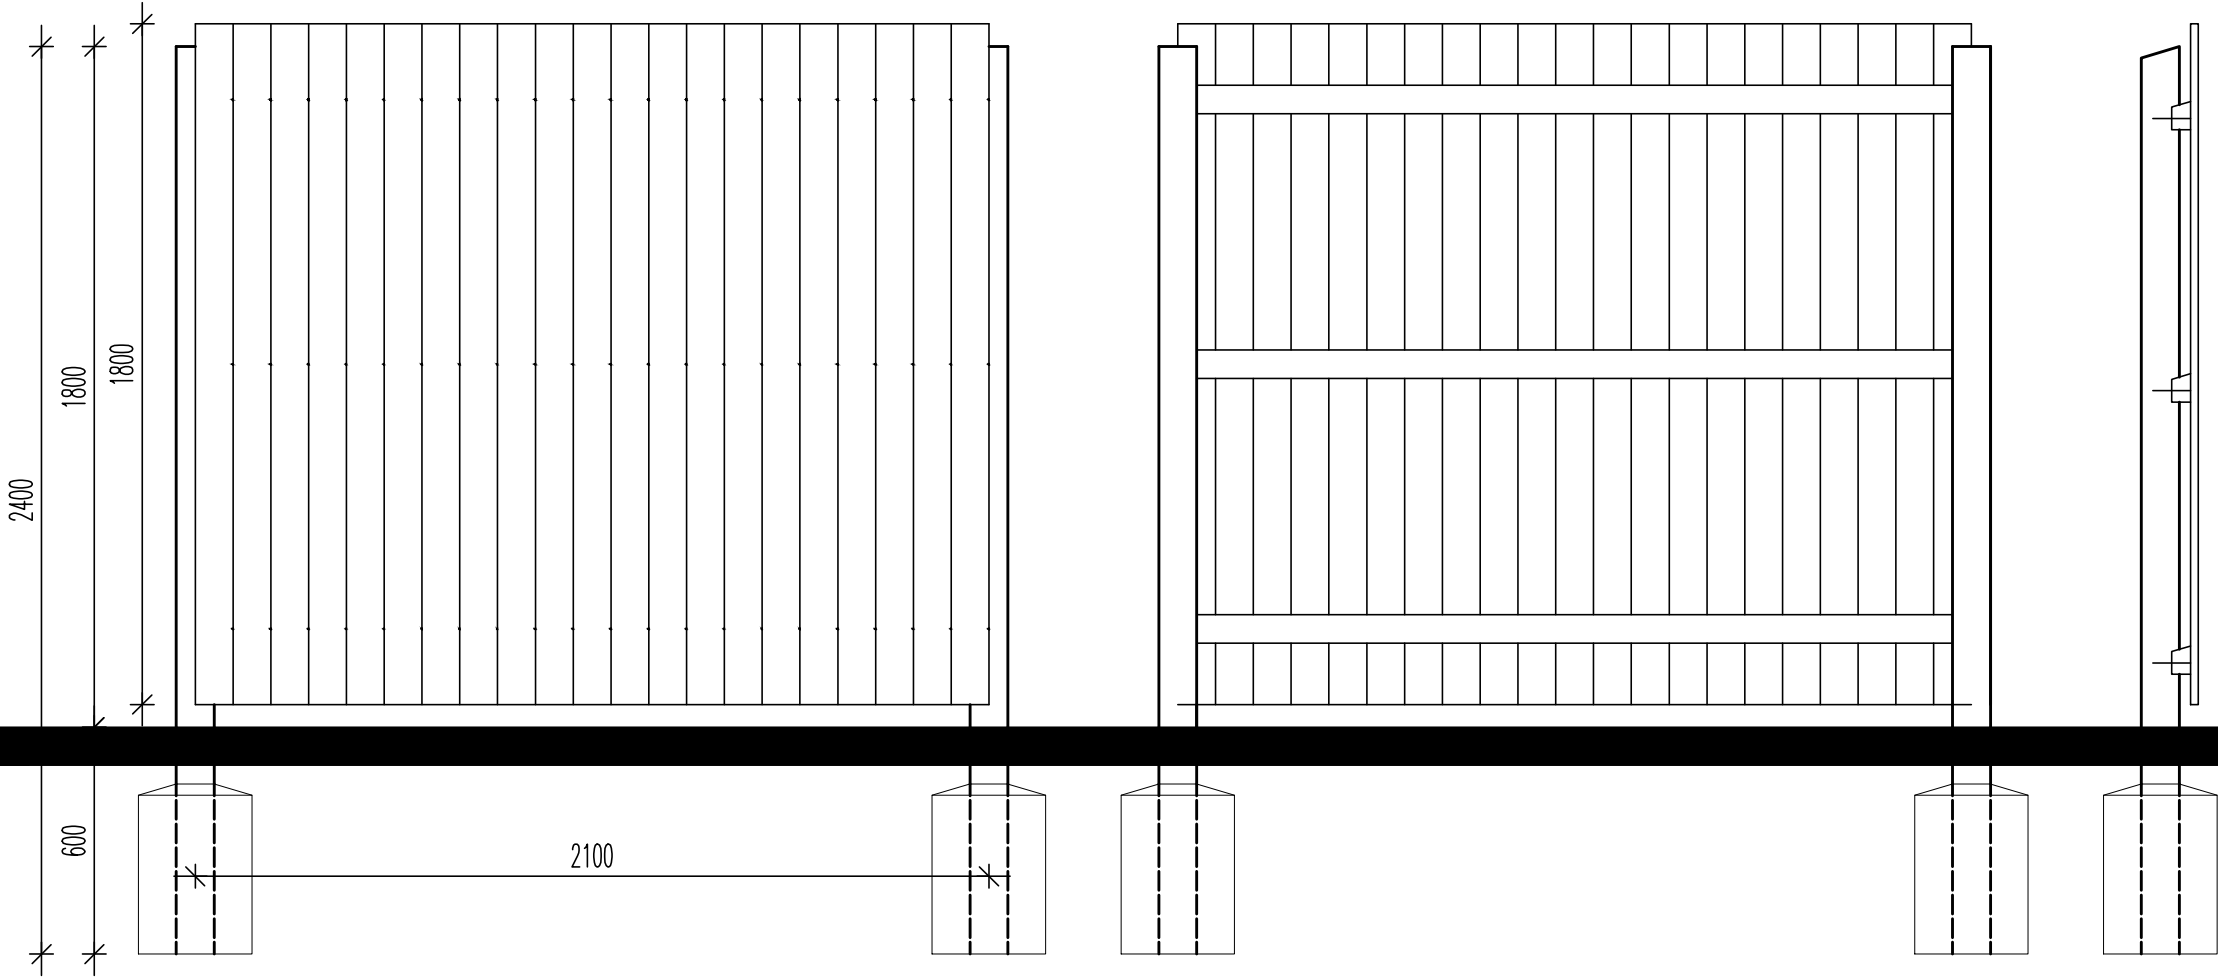

FRONT ELEVATION

REAR ELEVATION

SECTION

ELEVATIONAL DETAIL TO 1.8m HIGH FEATHER EDGE TIMBER FENCE.

REVISIONS

JOB  
CHESHIRE REGION

DRAWING  
1.8m FEATHER EDGED  
TIMBER FENCE DETAIL

DATE: 04:11:09 | DRAWN: SJS | SCALE: 1:20

©THIS DRAWING AND THE BUILDING WORKS DEPICTED ARE THE COPYRIGHT OF J.S.BLOOR (WILMSLOW) LIMITED  
AND MAY NOT BE REPRODUCED OR AMENDED EXCEPT BY WRITTEN PERMISSION. NO LIABILITY WILL BE ACCEPTED  
FOR AMENDMENTS MADE BY OTHER PERSONS.

**BLOOR HOMES<sup>®</sup>**

J.S.BLOOR (WILMSLOW) LTD.

JS BLOOR (WILMSLOW) LIMITED,  
DEAN COURT, 85 ADLINGTON ROAD  
WILMSLOW, CHESHIRE SK9 2BT  
TELEPHONE 01625 539762 FACSIMILE 01625 546828

DRAWING No:

001\_01