


Front Elevation (Bersham Road)


Side Elevation (Victoria Road)

Rear Elevation

Side Elevation

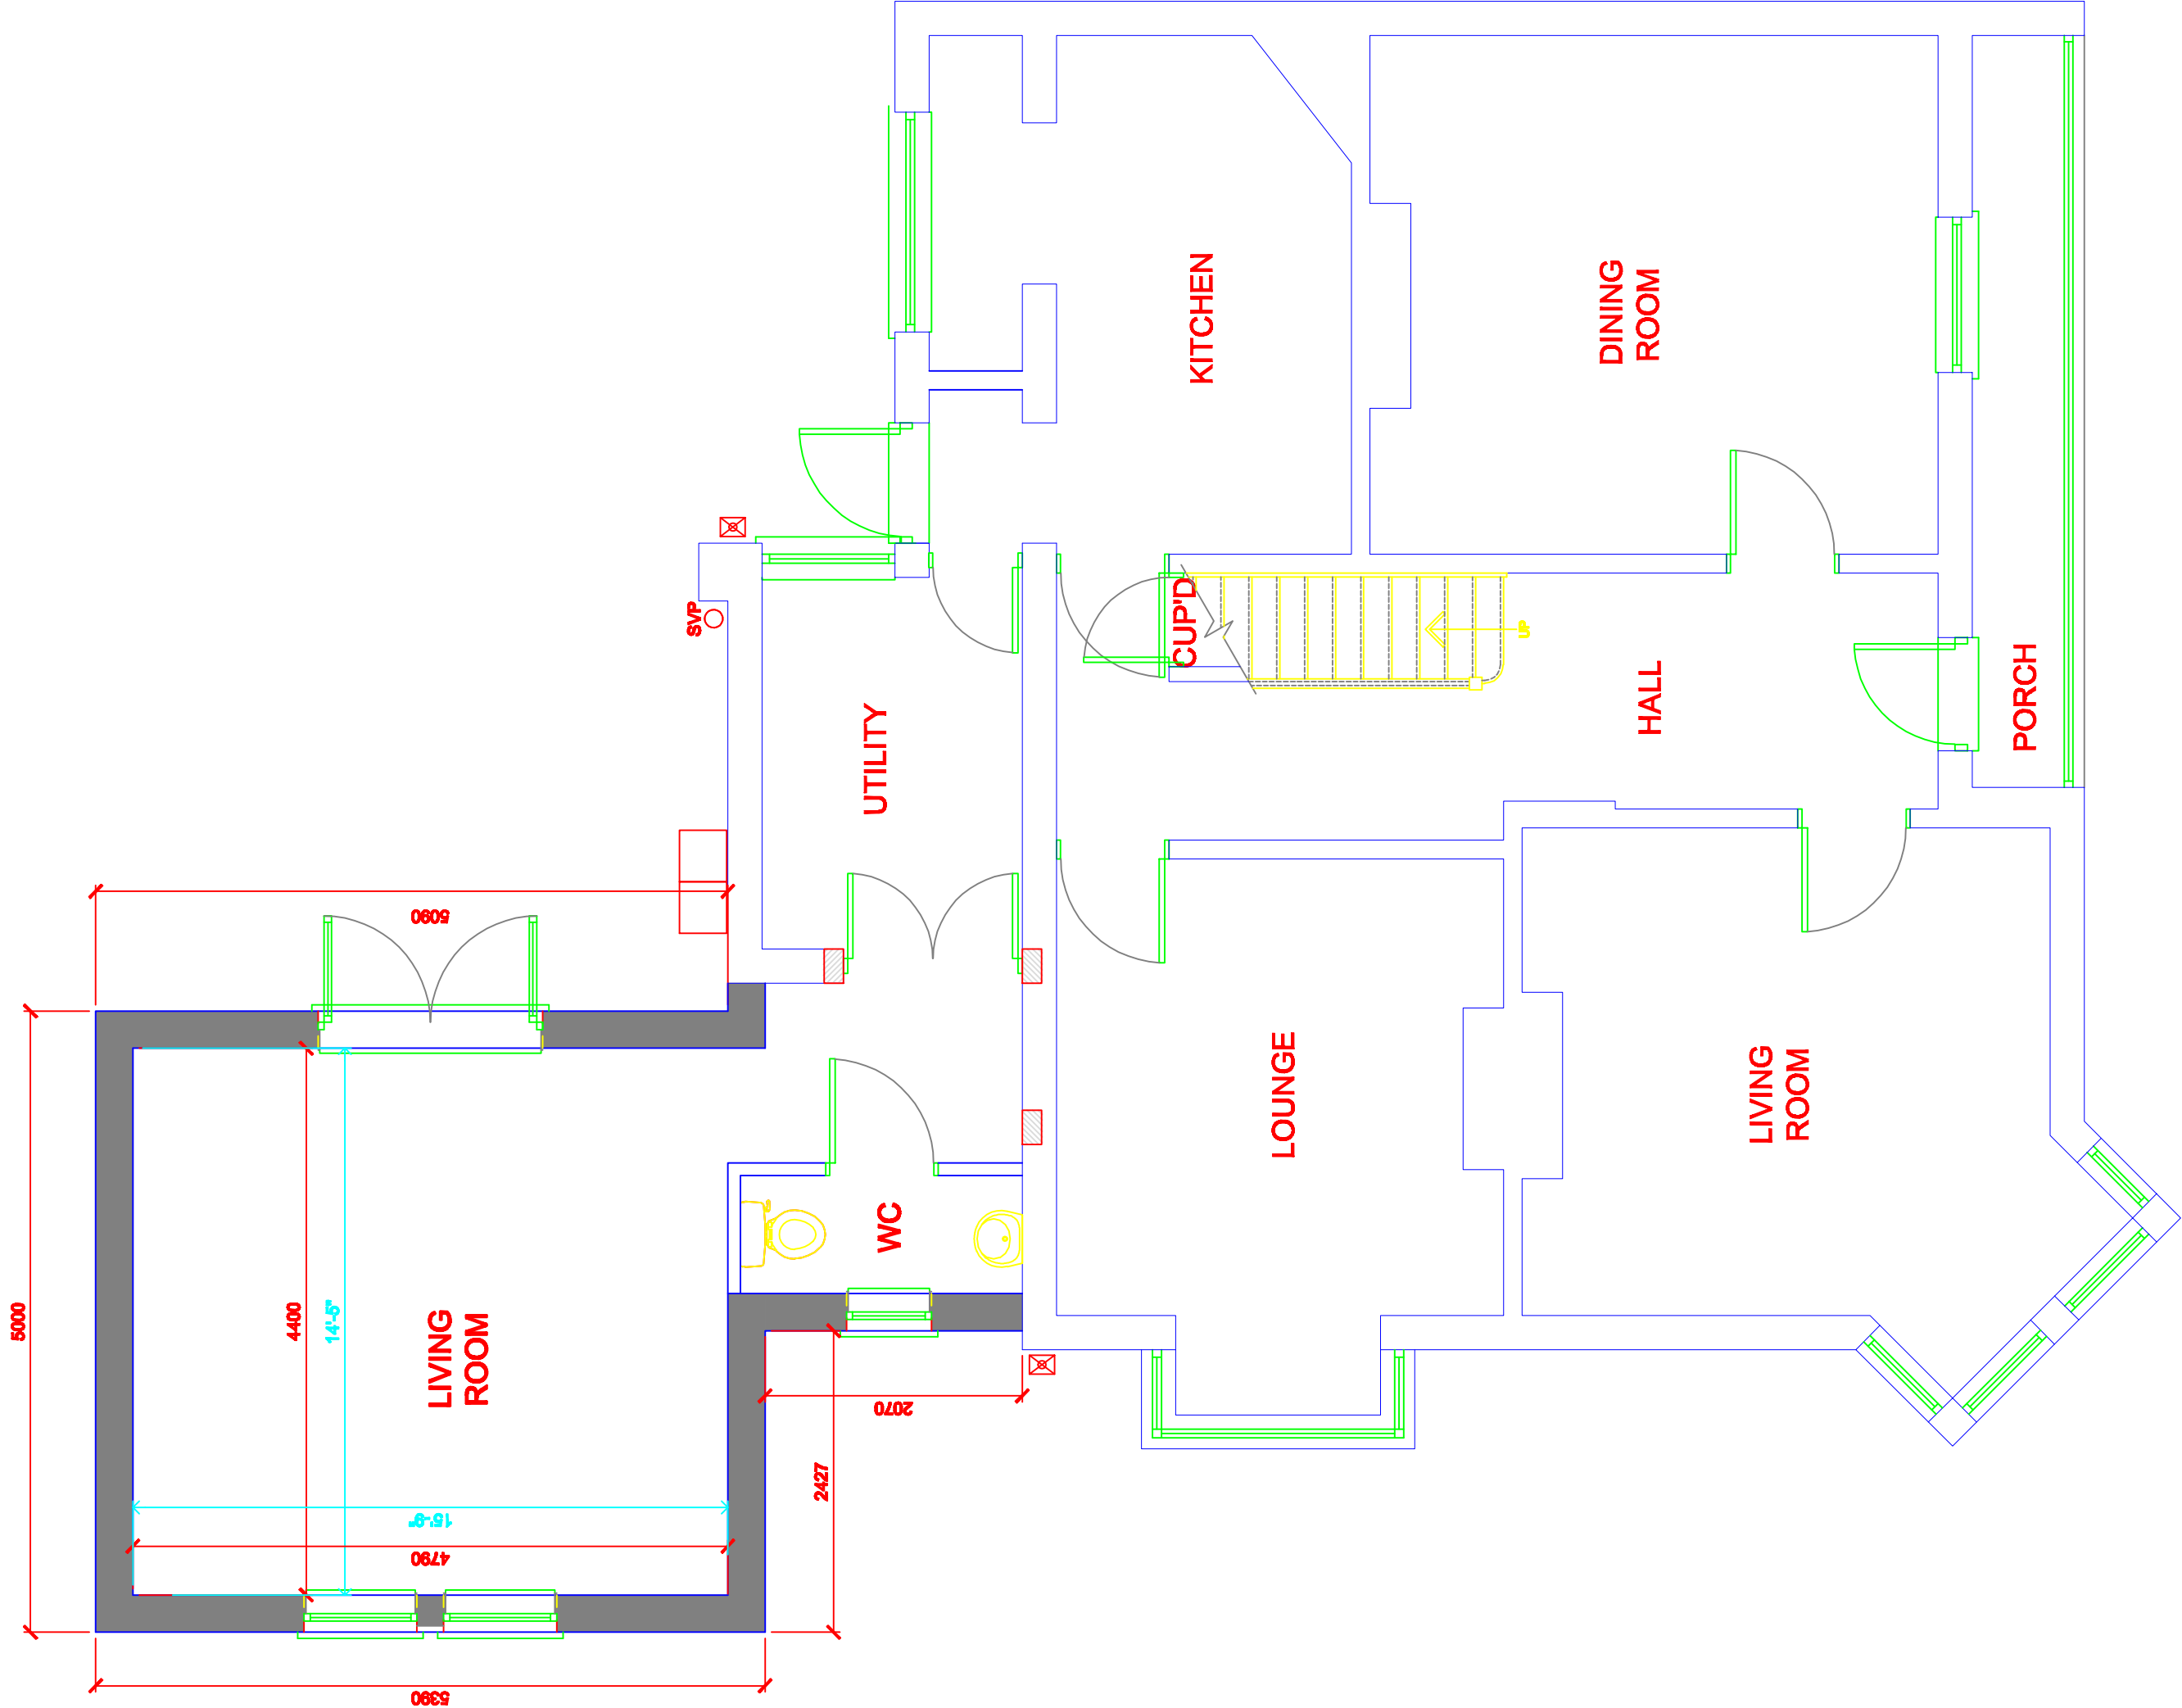

Ground Floor Plan

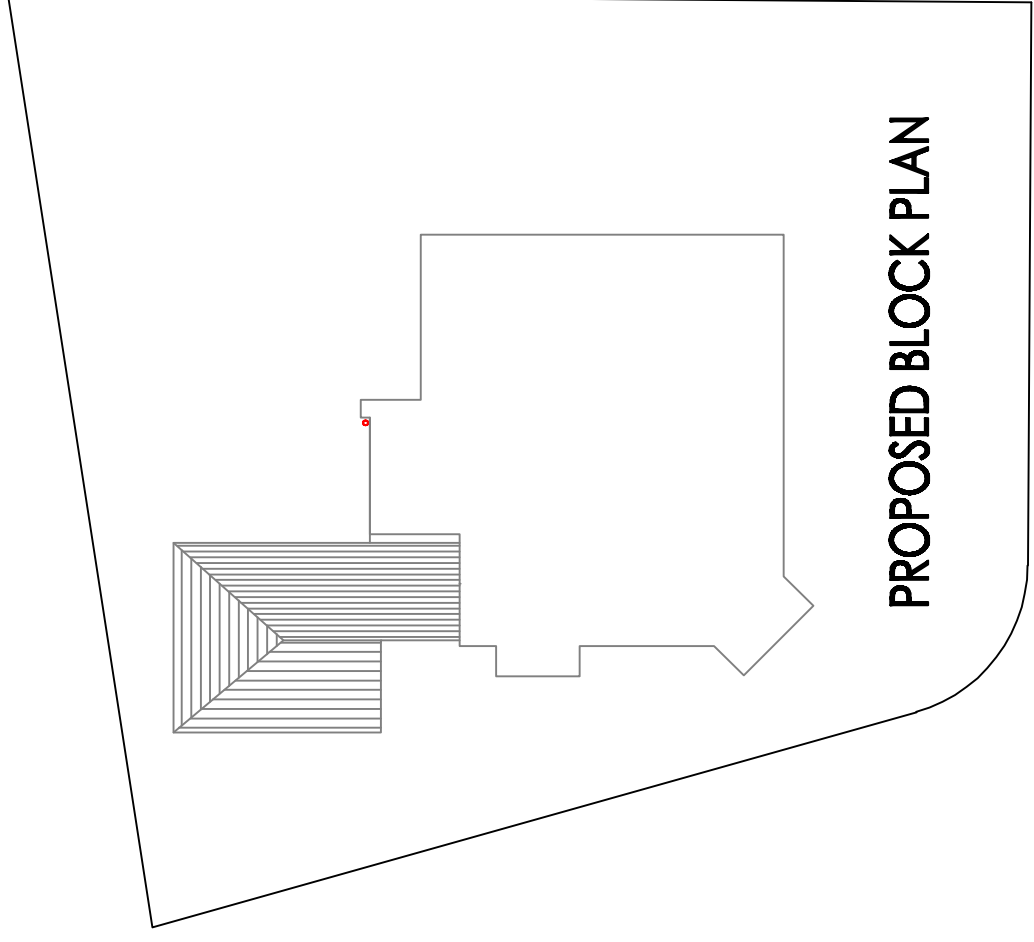

PROPOSED BLOCK PLAN

Rev A -30.06.09 - Hip roof added; flat roof omitted; footprint reconfigured, all amendments following consultation with LA Planning Officer

Project	SINGLE STOREY EXTENSION 1 BERSHAM ROAD WREXHAM LL13 7UT
Title	PROPOSED PLANS, ELEVATIONS & PROPOSED BLOCK PLAN
Scale	1:50, 1:100&1:200
Drawing No.	02
Revision	A
Note: Do not scale from prints. Check all dimensions on site.	