


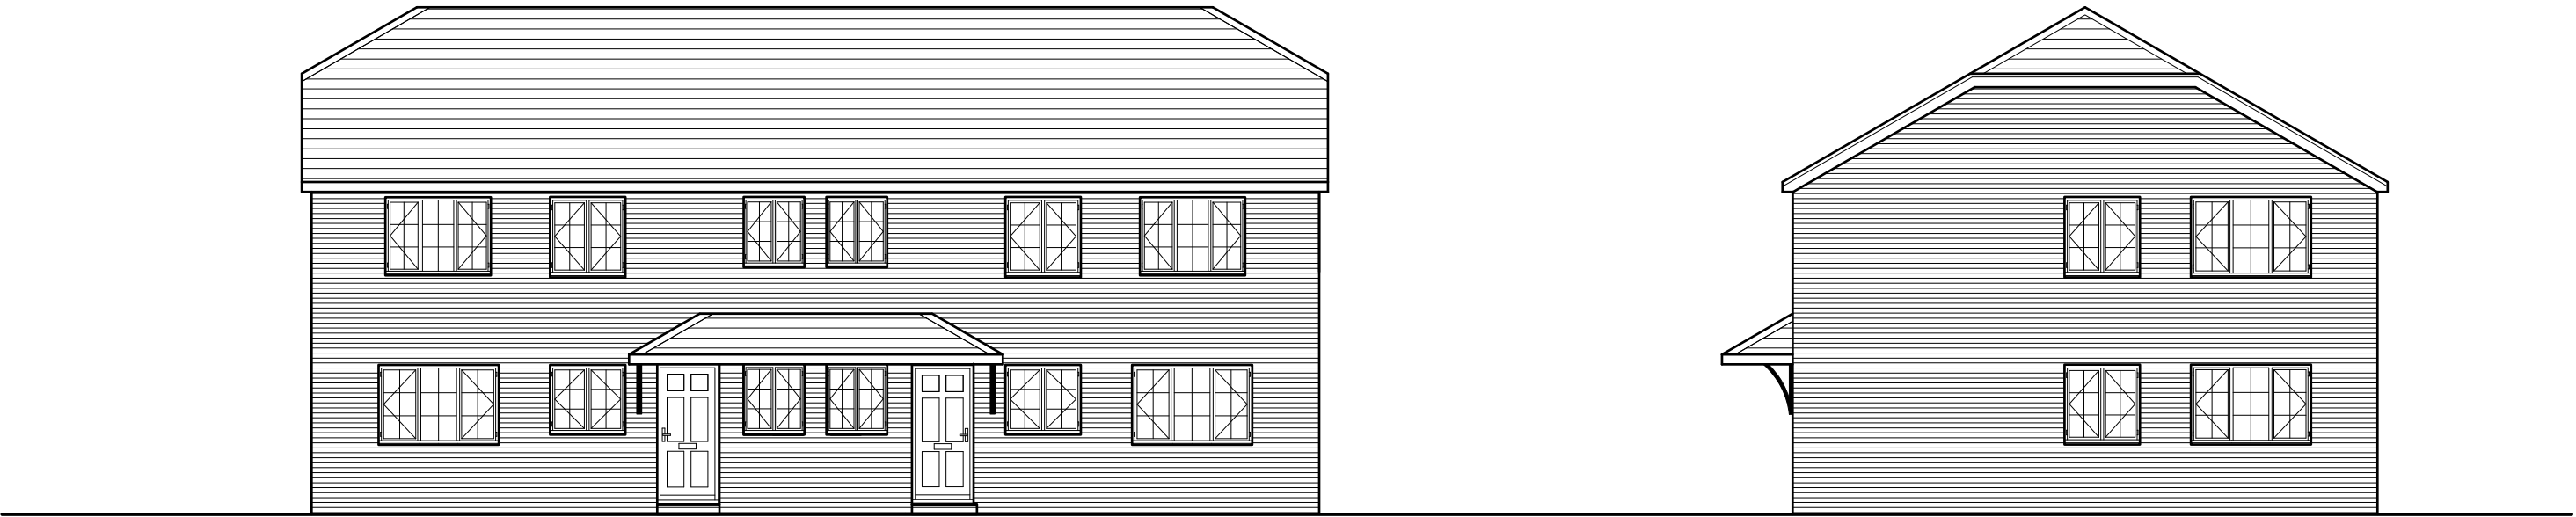

Front Elevation

Side Elevation


External Facing Materials
External walls are to comprise facing brick to Local Authority approval laid stretcher bond in a natural toned mortar. Brickwork to be pointed to give a weather struck finish.

Roofing Materials
Roof coverings are to be slate grey interlocking concrete roofing tile to Local Authority approval.

All windows are to comprise sealed double glazed units set in white uPVC frames. Bathroom windows are to be fitted with obscured glass.

All fascias and soffits are to comprise white uPVC to match windows.

Rainwater to be collected in 100mm diameter half round uPVC guttering and 65mm diameter uPVC downpipes, to discharge to soakaways located in garden.

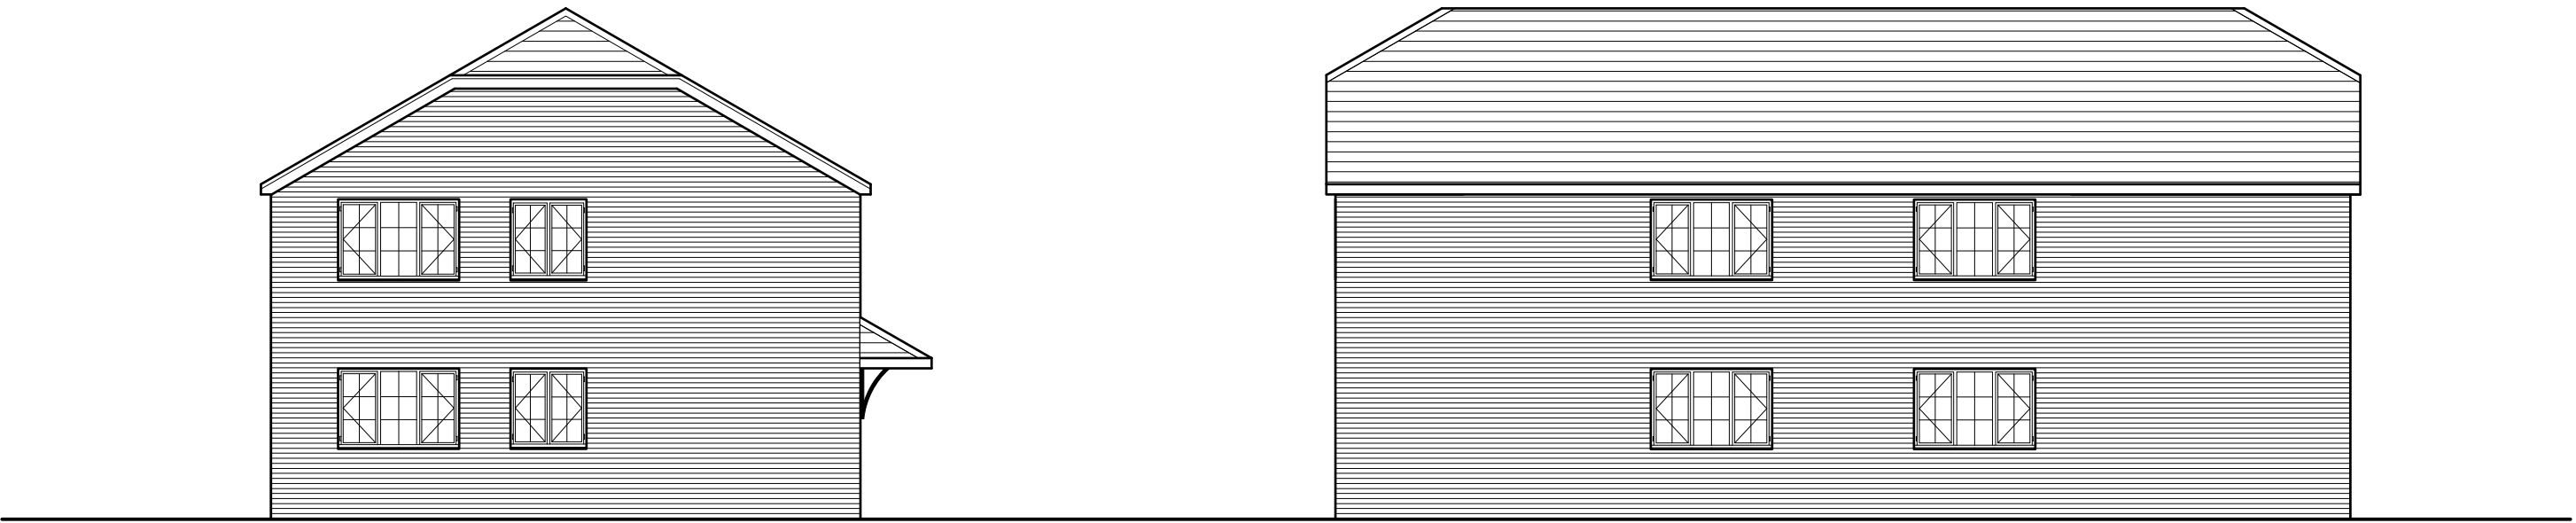


Side Elevation

Rear Elevation

Rev	Date	Detail	Initial

Project: Proposed apartments at Gwalia Road, Pentre Broughton, Wrexham	
Title: Site Plan & Elevations	Scale: (A2) 1 : 500 & 1 : 100

Drawn By: S Hatherall	Date: Dec 2009
Drawing No: H032/1 2	Sheet: 5 of 5

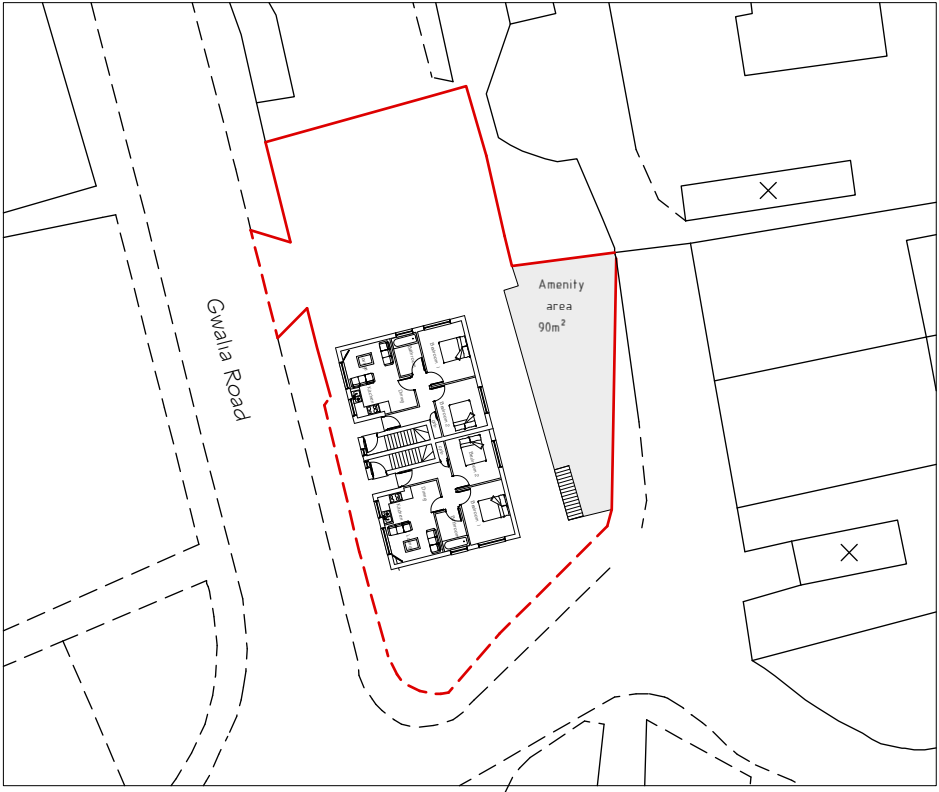

Site Plan 1 : 500

blueprint
architectural services

Soar Chapel, Aberderfyn Road,
Ponciau, Wrexham. LL14 1SL
Web: www.blueprintarchitectural.com
E-mail: enquiries@blueprintdesignuk.com
Tel: 01978 356500