




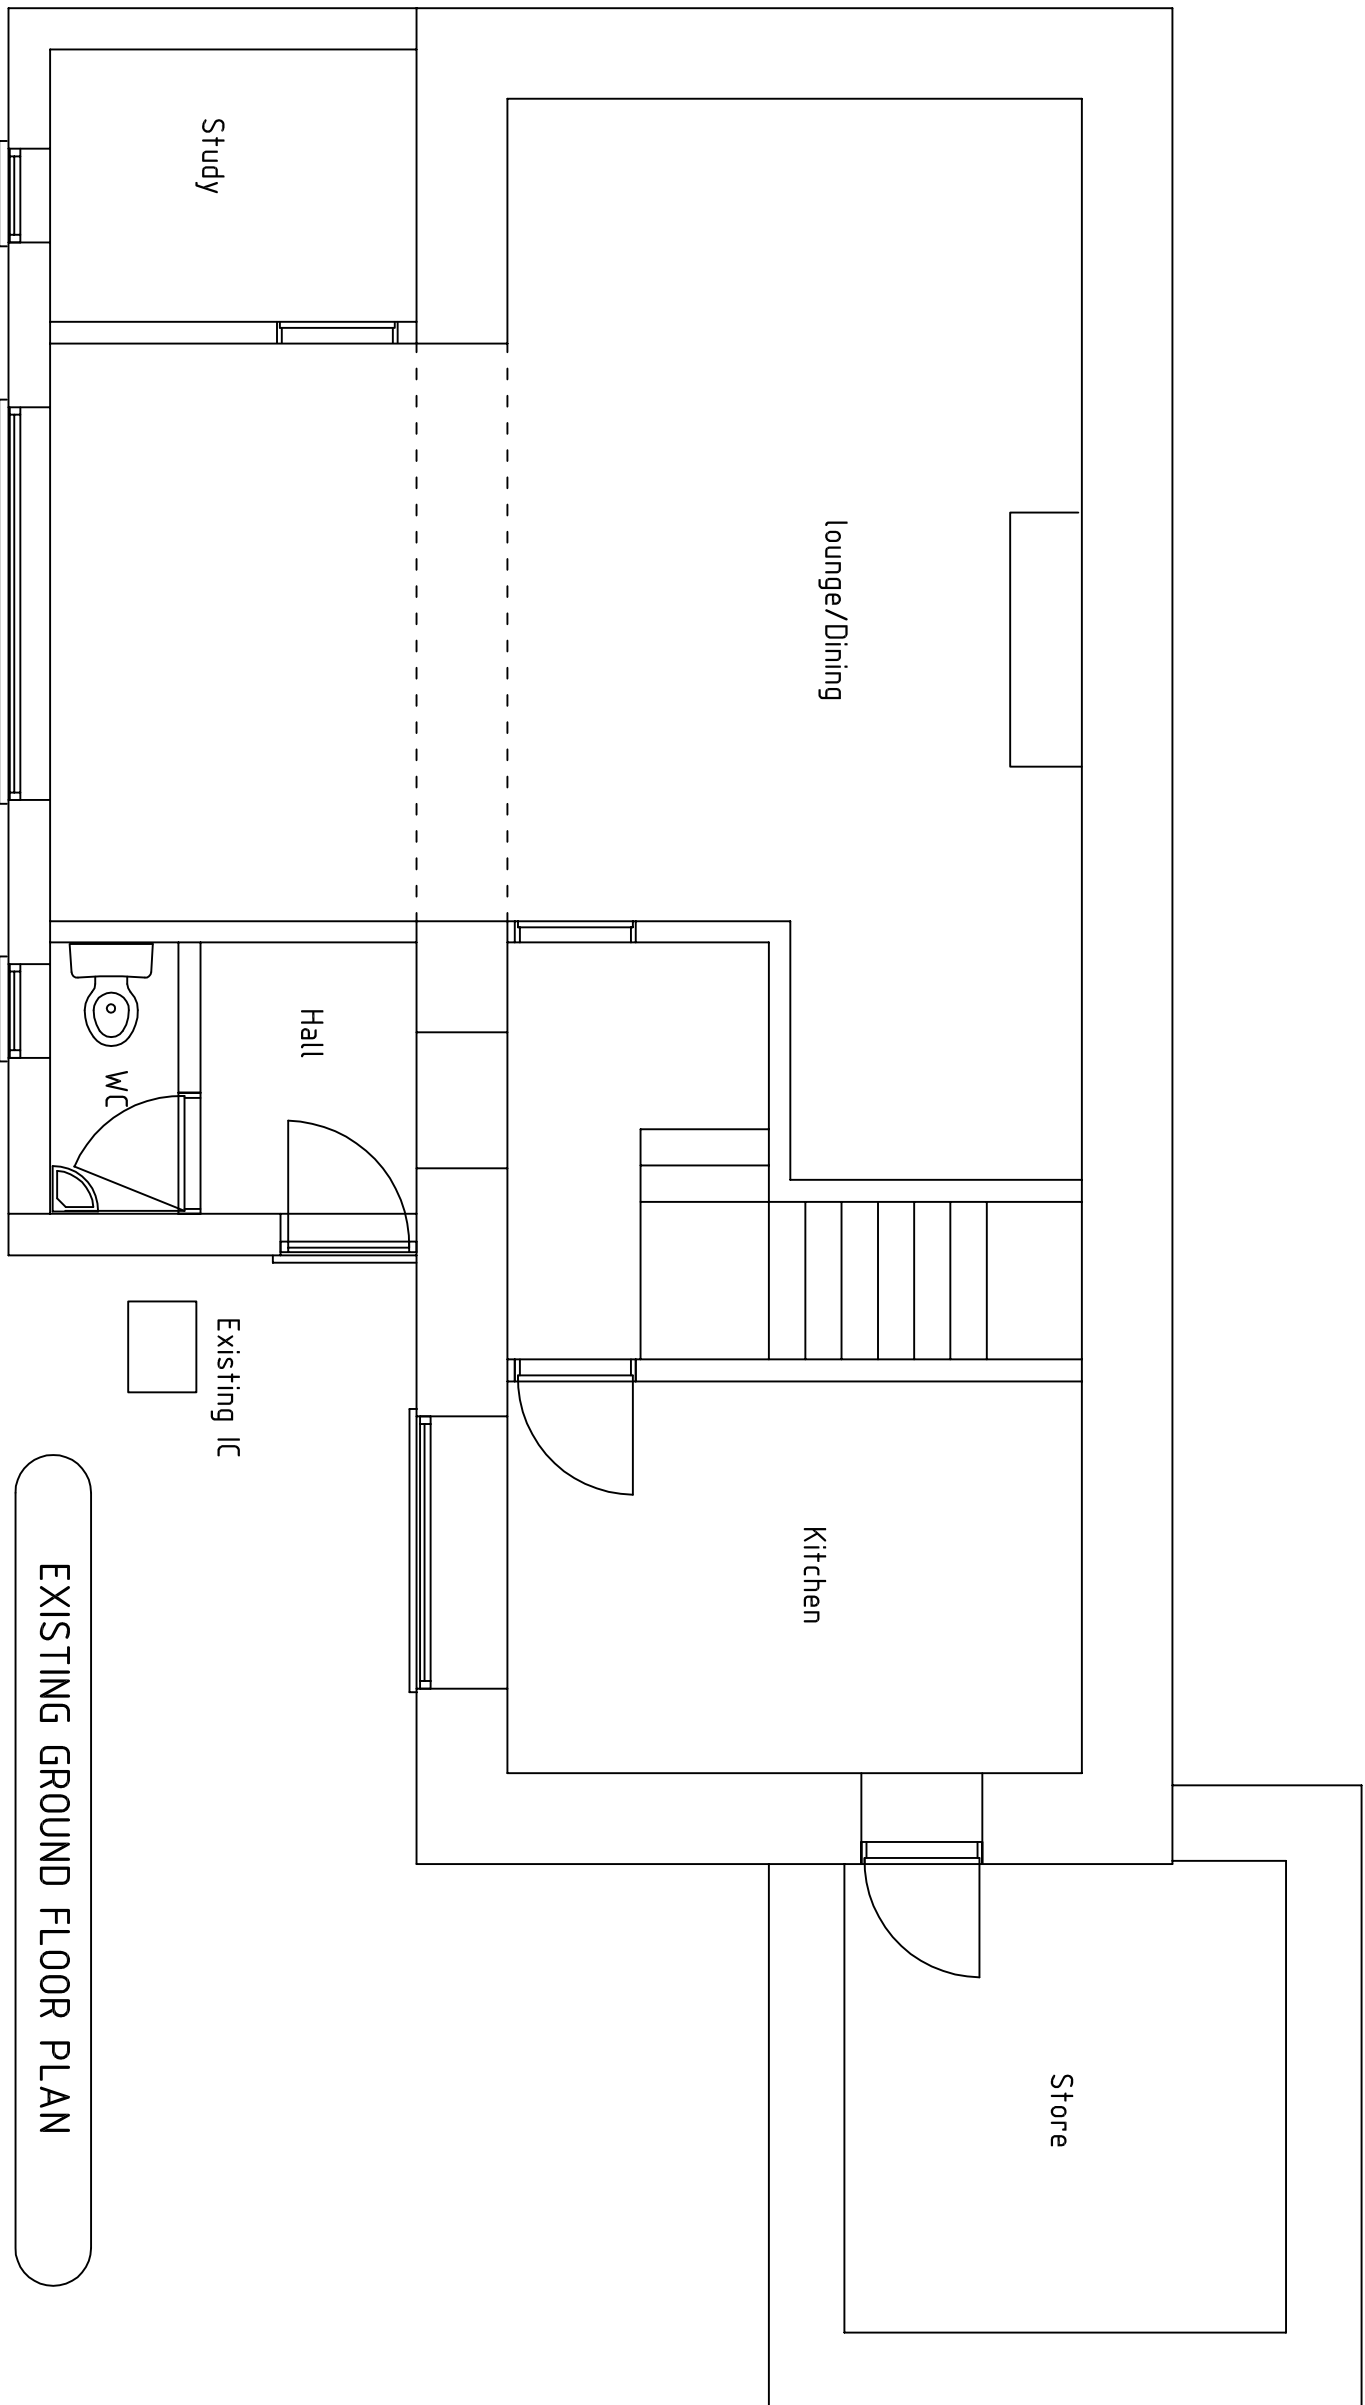


EXISTING GROUND FLOOR PLAN

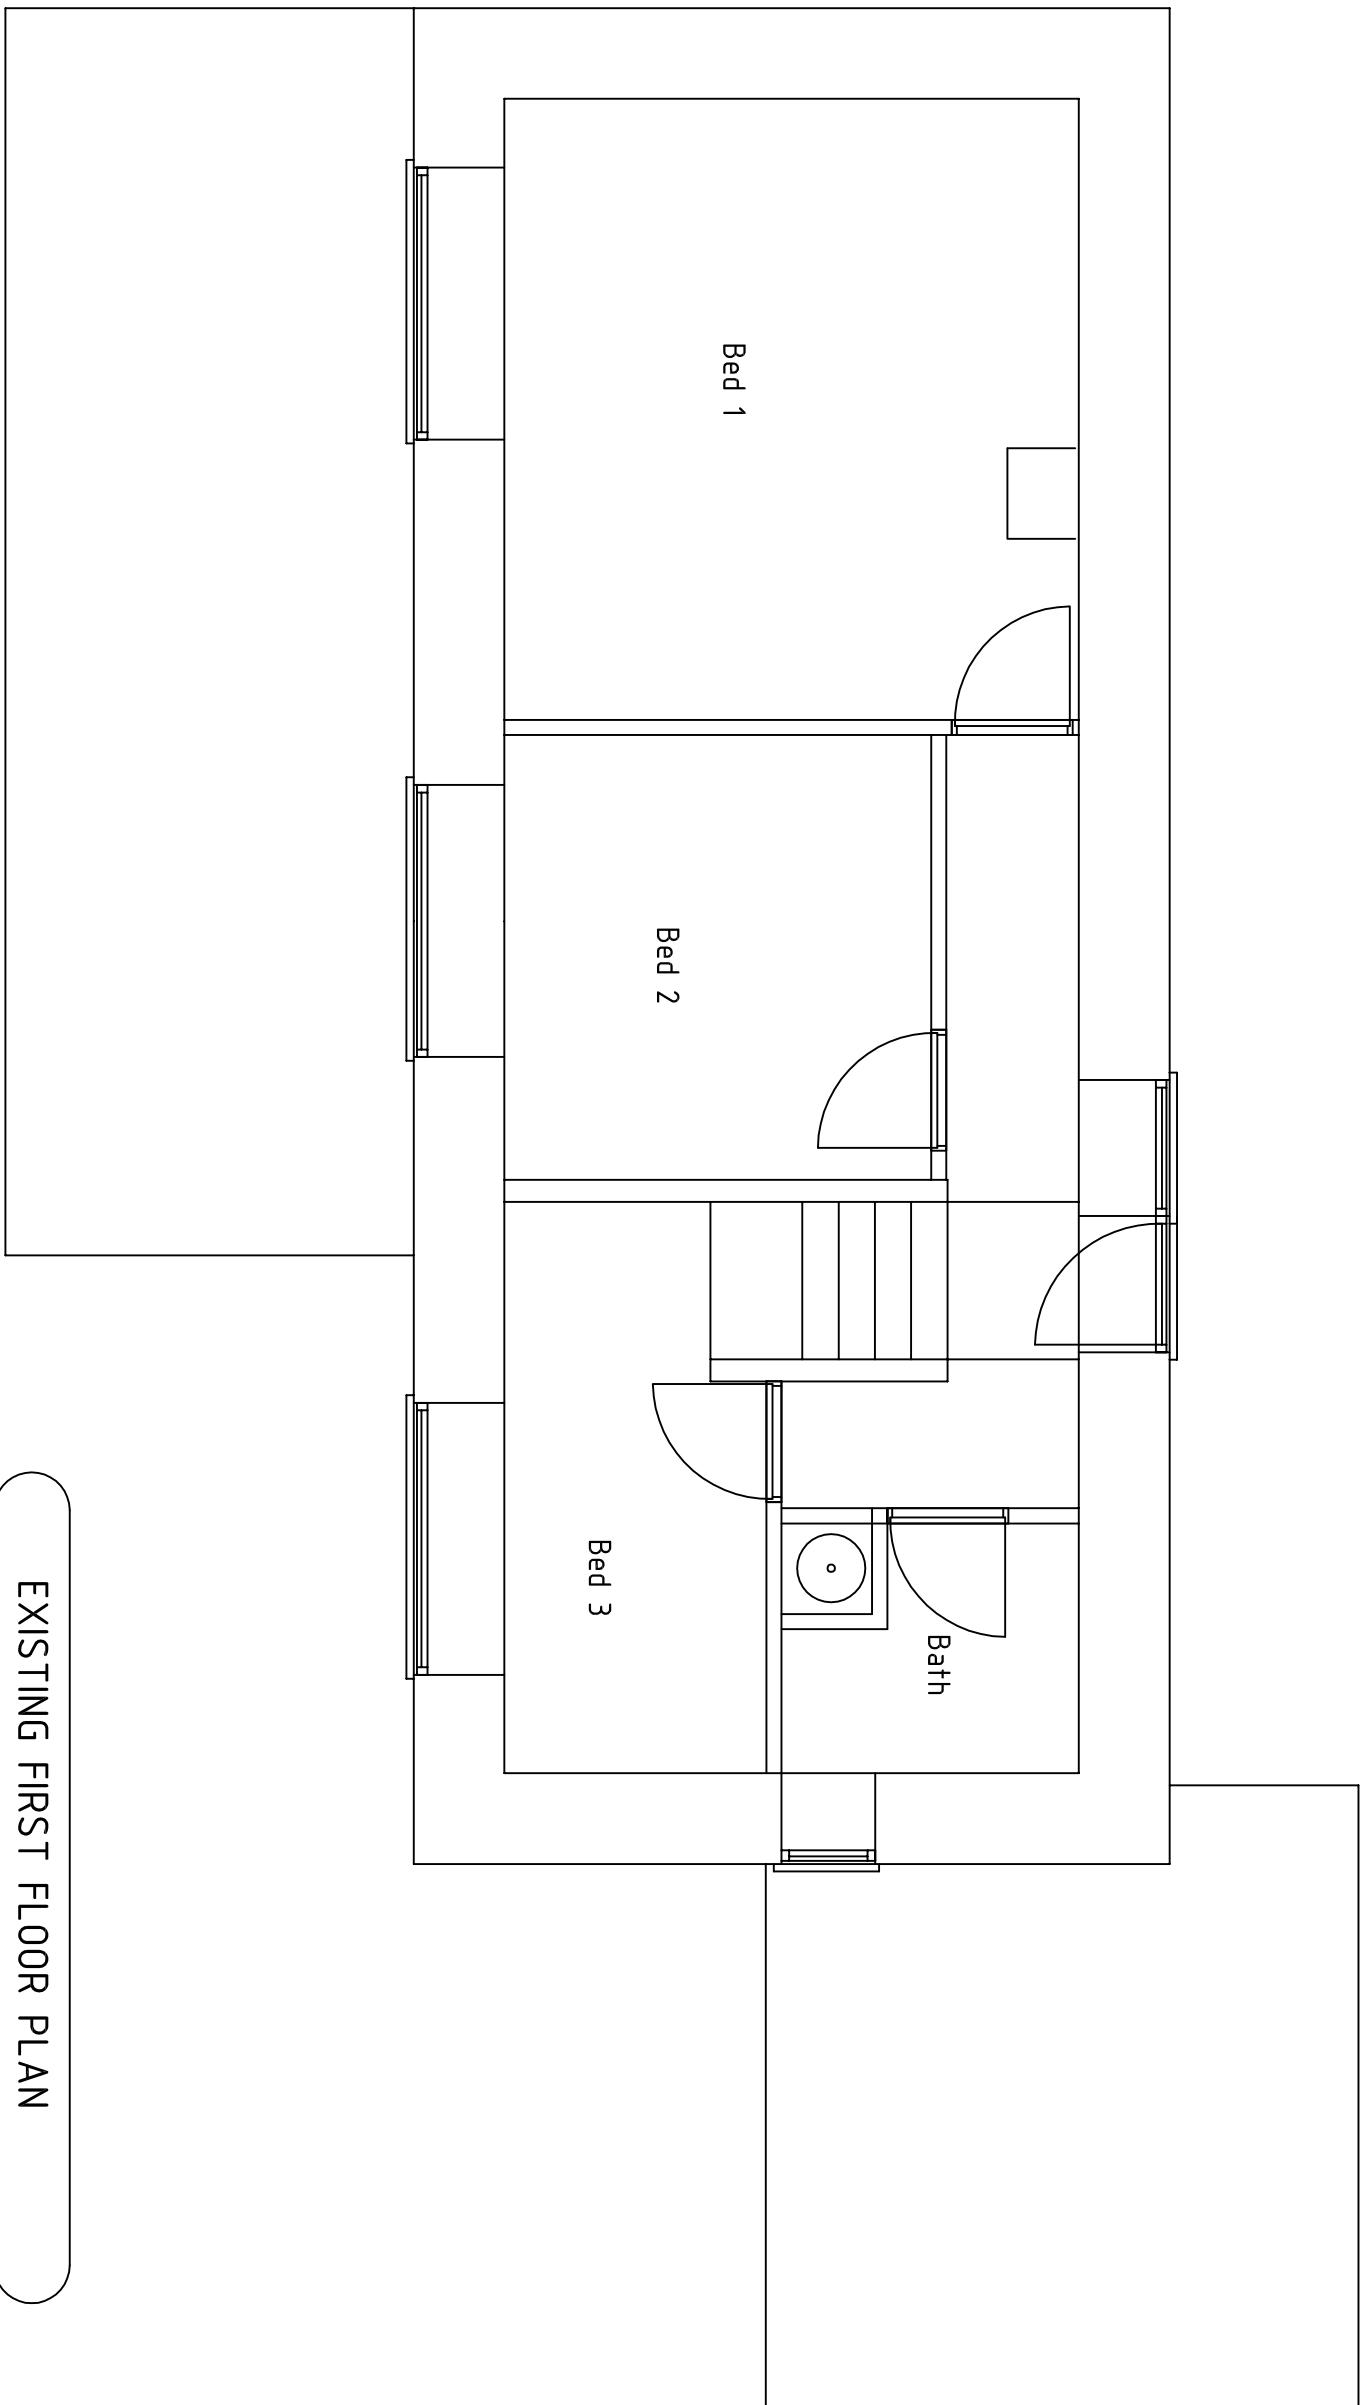


EXISTING FIRST FLOOR PLAN

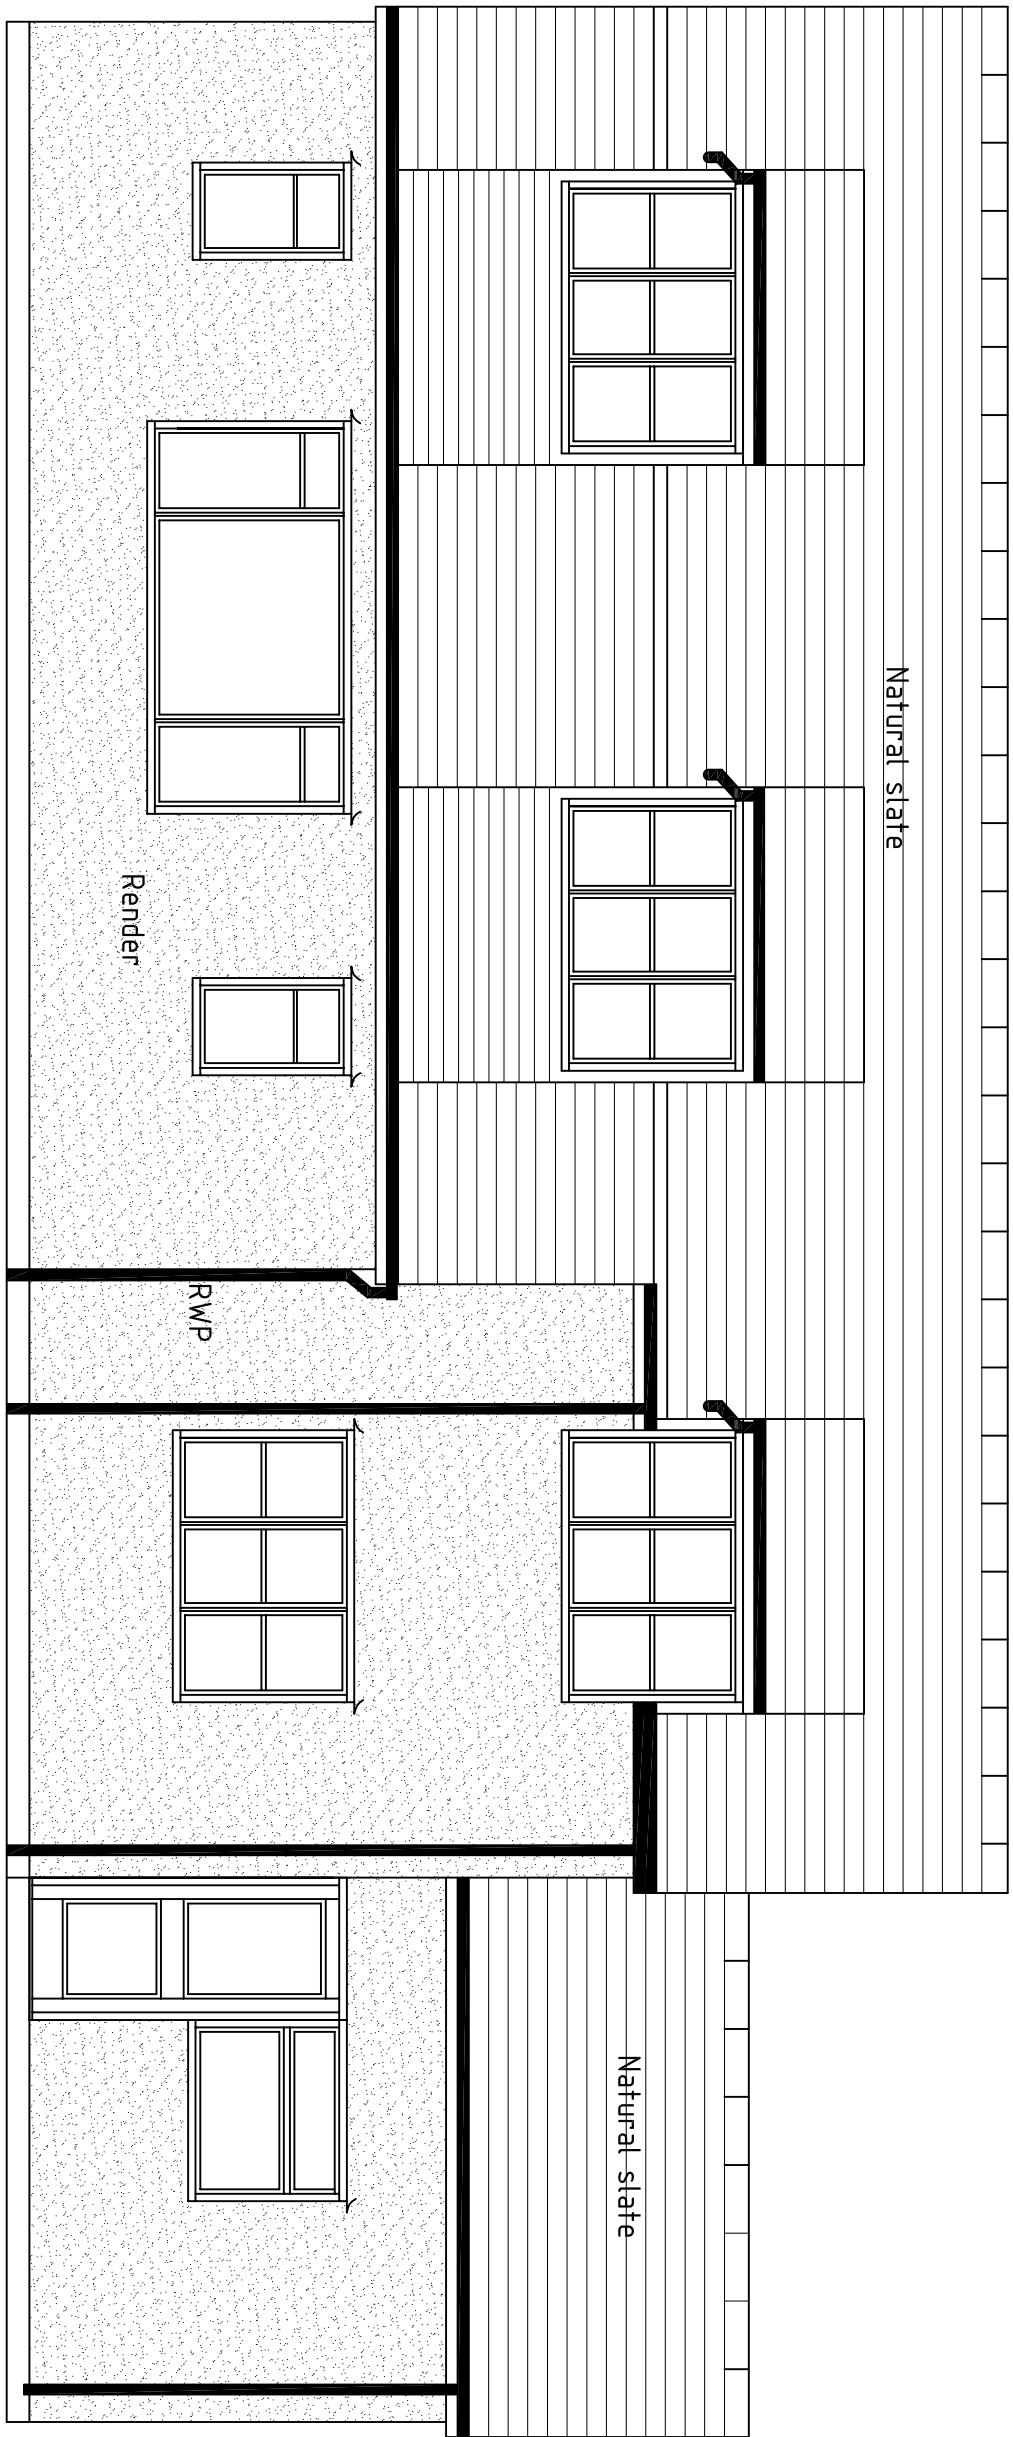


EXISTING FRONT ELEVATION

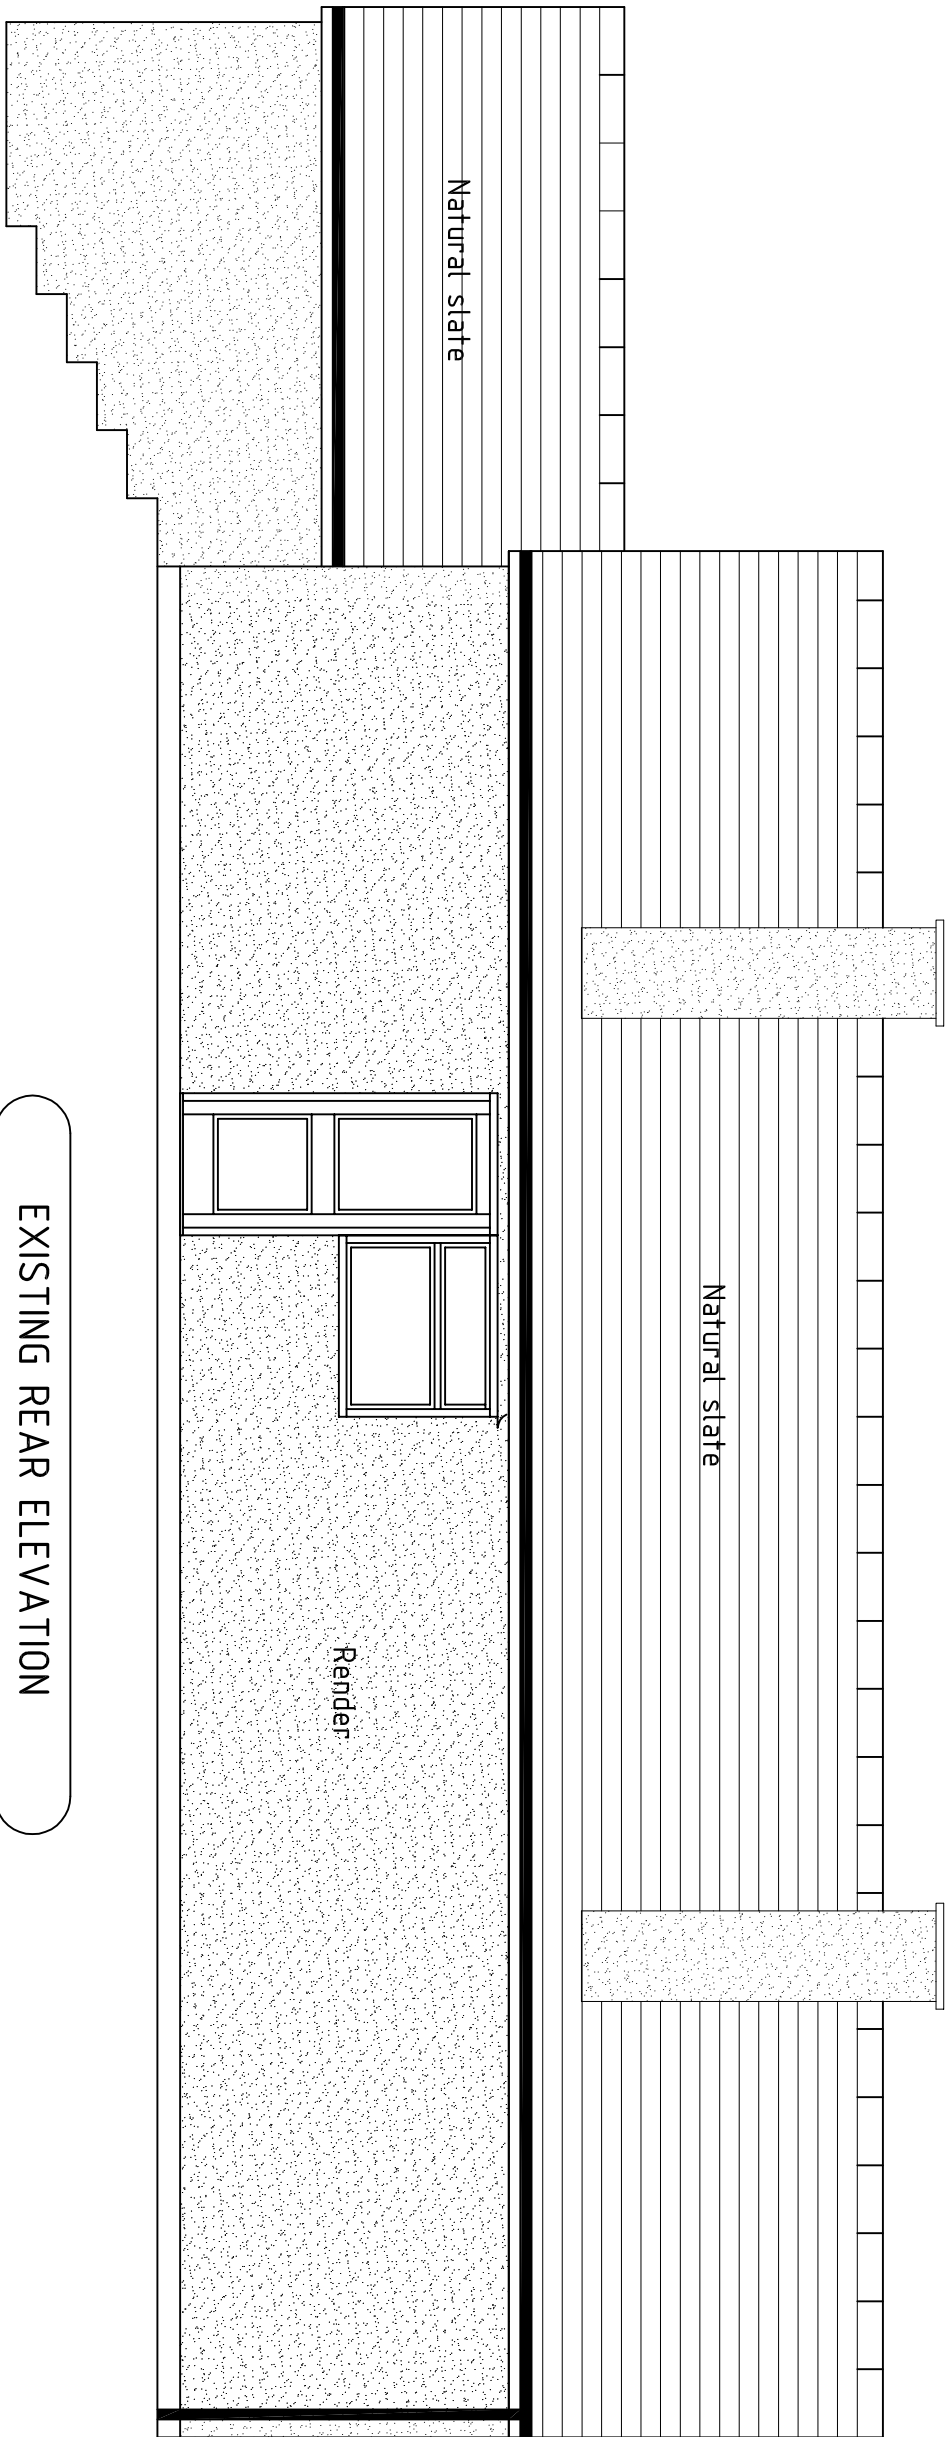

EXISTING REAR ELEVATION

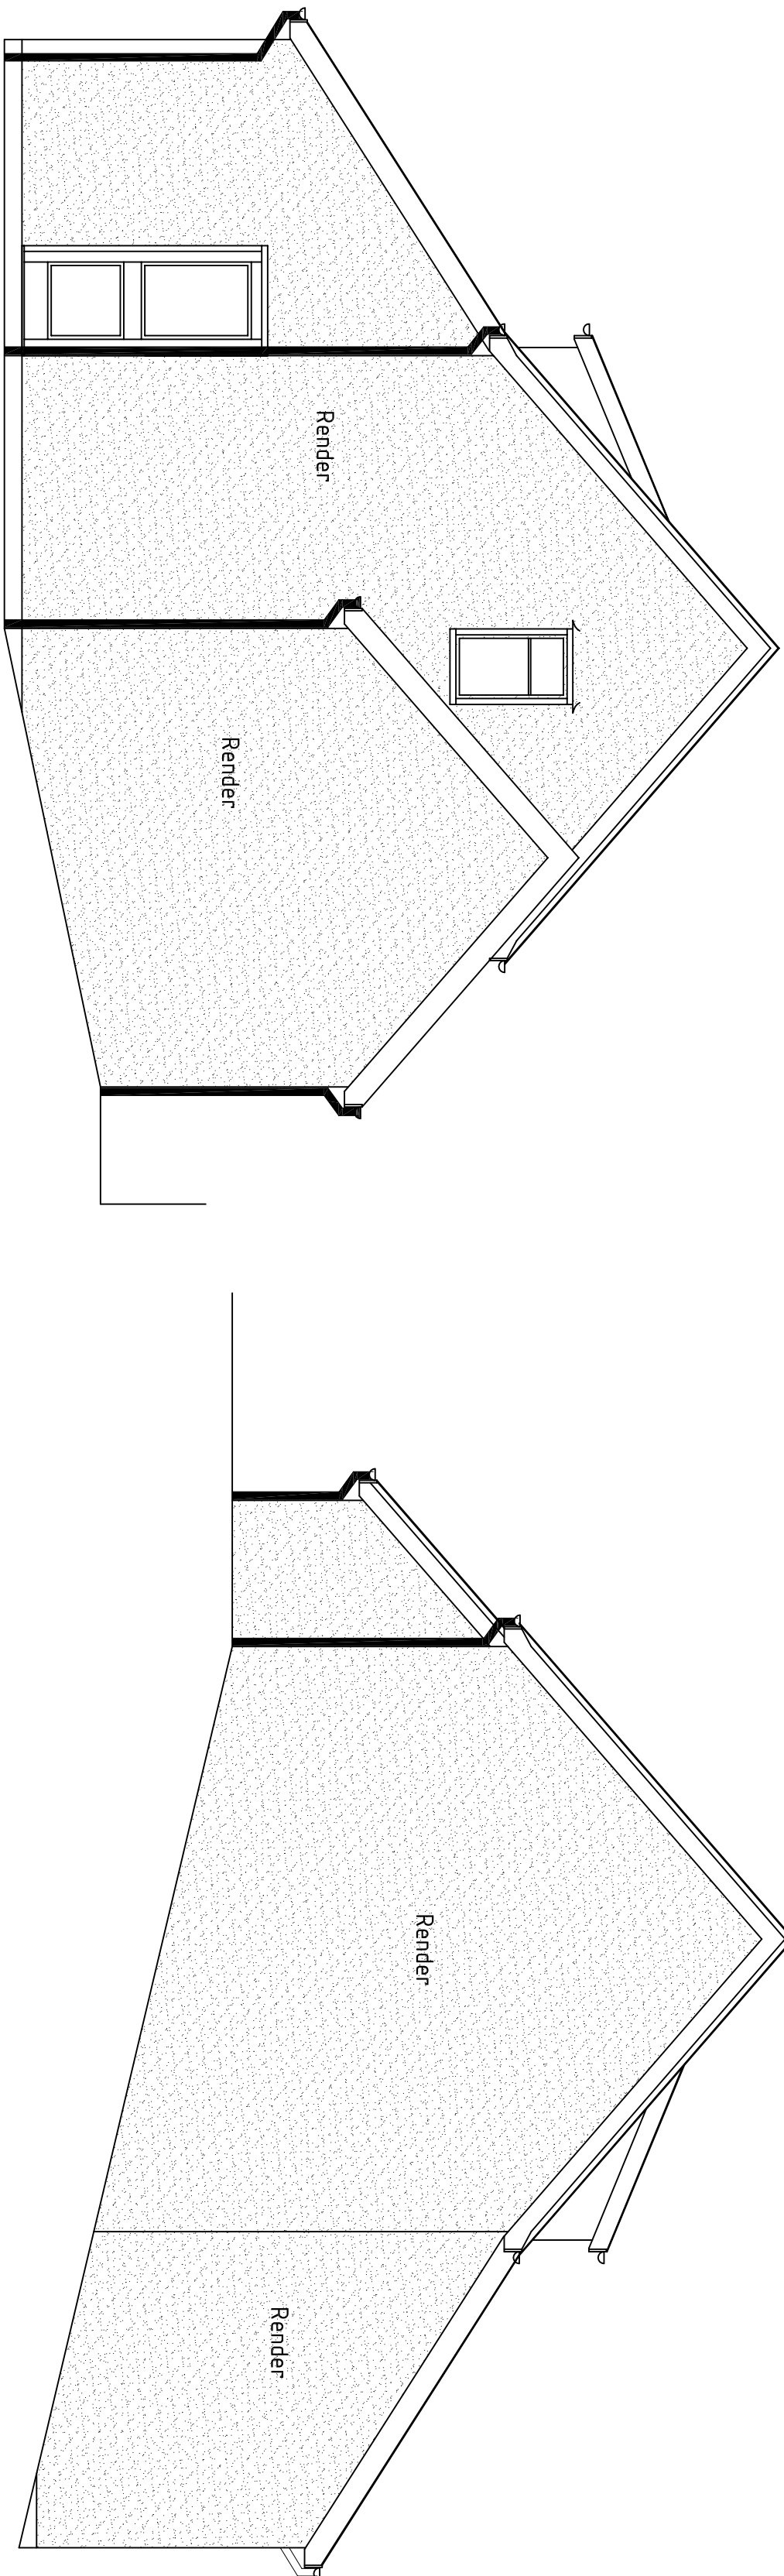

EXISTING SIDE ELEVATION

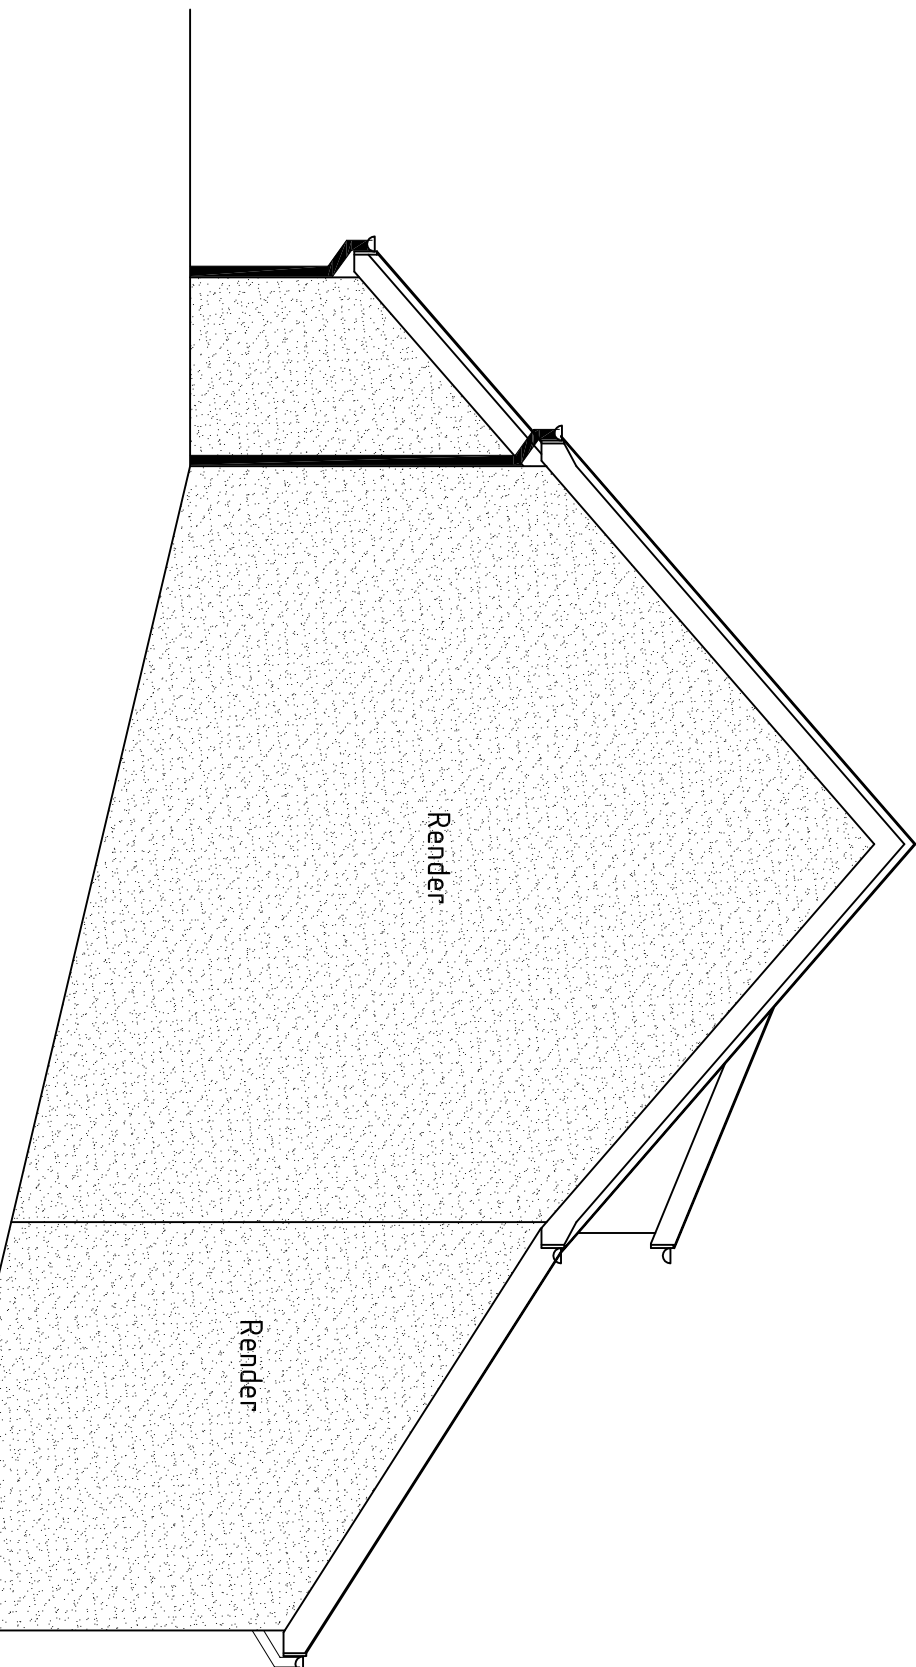

EXISTING SIDE ELEVATION

This drawing to be read in conjunction with building regulation document R 081408

Planning & Building Services	Do not scale off prints check all measurements on site	©PBS 2008
Job Title	Chartered Architectural Technologist	
Drawn B. Smith	DEMOLITION OF EXISTING LOUNGE & PORCH EXTENSION & PROPOSED NEW EXTENSIONS	
Scale 1:150	TRAVELERS LODGE	Drawing No. 1A
Date August 2008	GLYN CERROG LLANGOLLEN for	Job No 081408
	MRS P HILL	
P.B.S.Wrexham	Tel/Fax 01978 781333	