


The content of this drawing is subject to the provision of the Copyright Design & Patents Act 1988.

Work to figured dimensions only. Site dimensions are to be verified prior to commencement of work.


Any discrepancy whatsoever between any information contained on this drawing and any other document or drawing regardless

of its origin must be drawn to the attention of this company before any work is executed.


IF IN DOUBT ASK IMMEDIATELY.

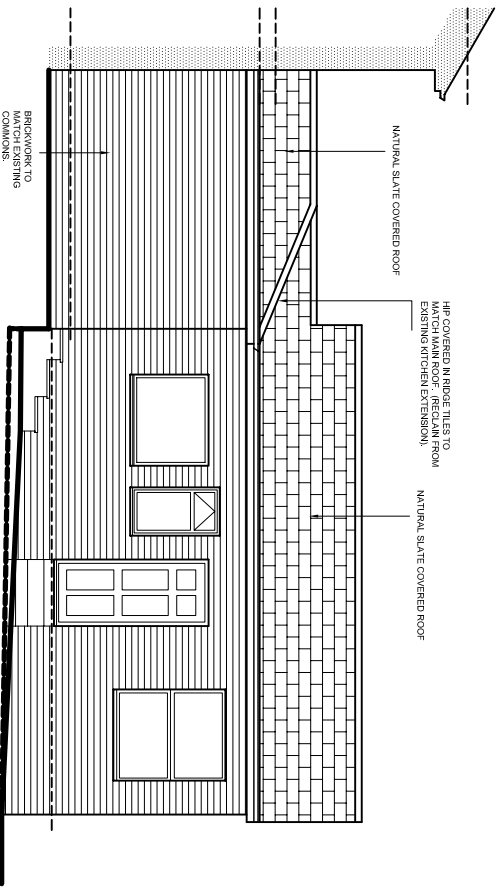


SECTIONAL SIDE ELEVATION

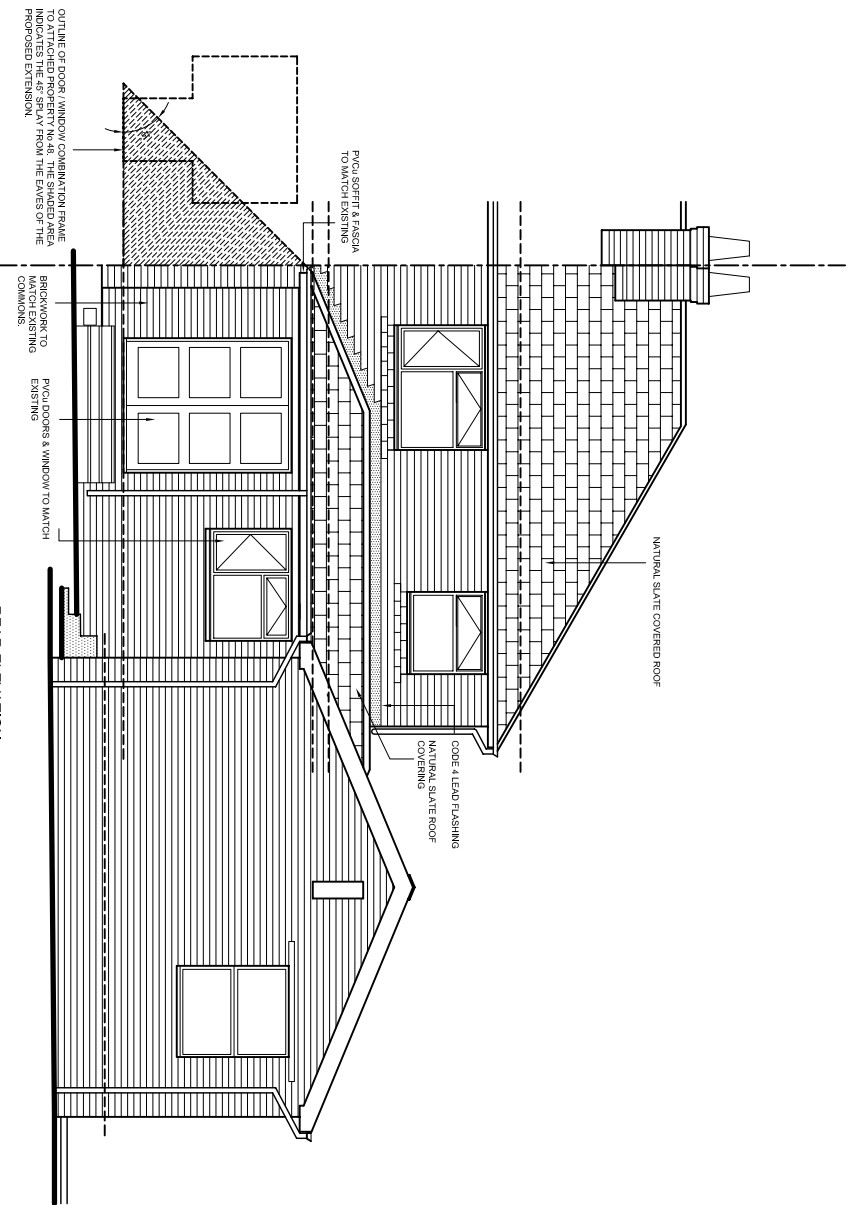


REAR ELEVATION

 

SCALE IN METRES

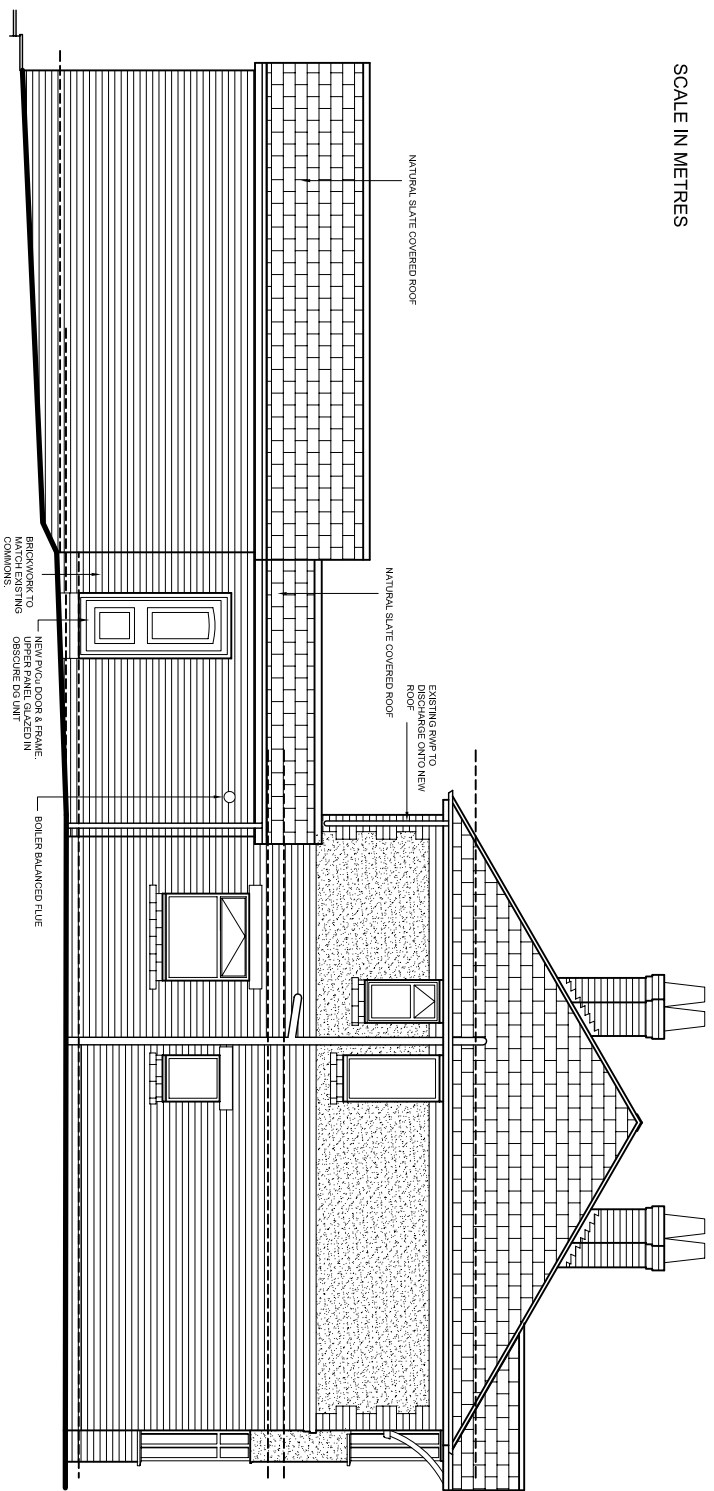

SIDE ELEVATION

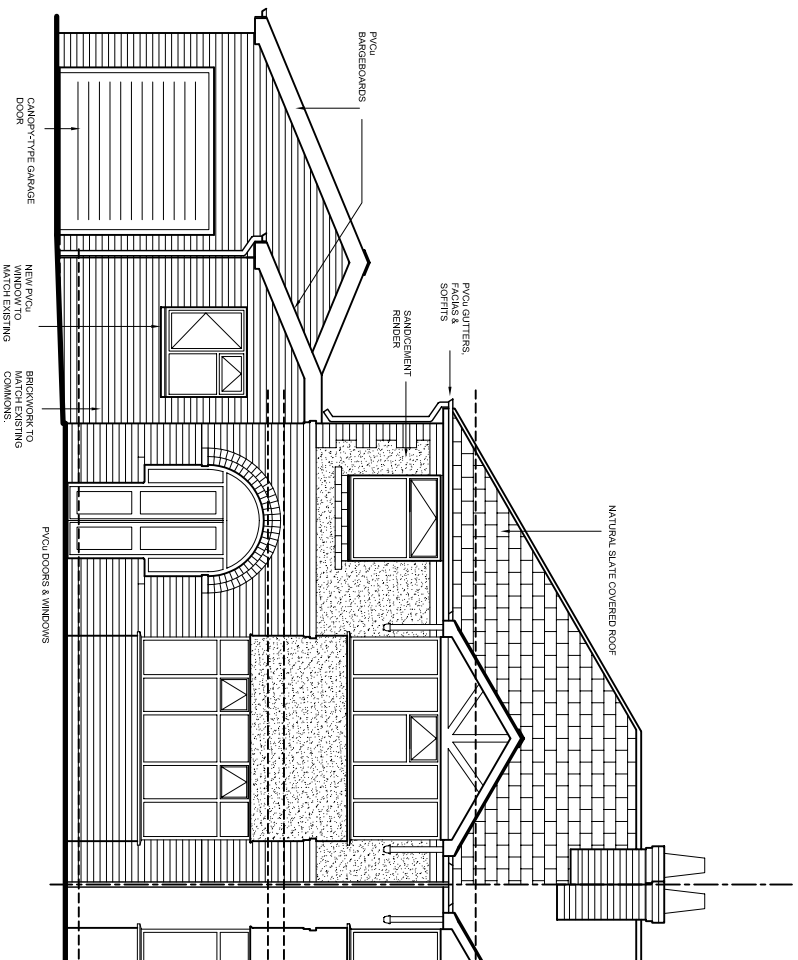

FRONT ELEVATION

REV.		DATE
D	REAR DOOR / WINDOW TO IN-48 SHOWN. SUBMITTED FOR PLANNING CONSENT.	06/11/09
C	KITCHEN REAR DOOR REVISED	27/10/09
B	FRENCH DOORS WIDENED. KITCHEN REAR DOOR & WINDOW RELocATED.	22/10/09
A	REDRESSION EXTENSION.	16/10/09

PROPOSED ALTERATIONS FOR
MR & MRS P GALLMORE
50 BELVEDERE DRIVE
WREXHAM LL11 2BG

JOB
ELEVATIONS AS PROPOSED
PLANNING APPLICATION

DATE	07.10.09	SCALE	1:50
DRAWN TD			
DRG. NO.	2045-05	REV.	D

HEREBOURNE LTD
61 PARK ROAD WEST
CHESTER CH4 8BQ