



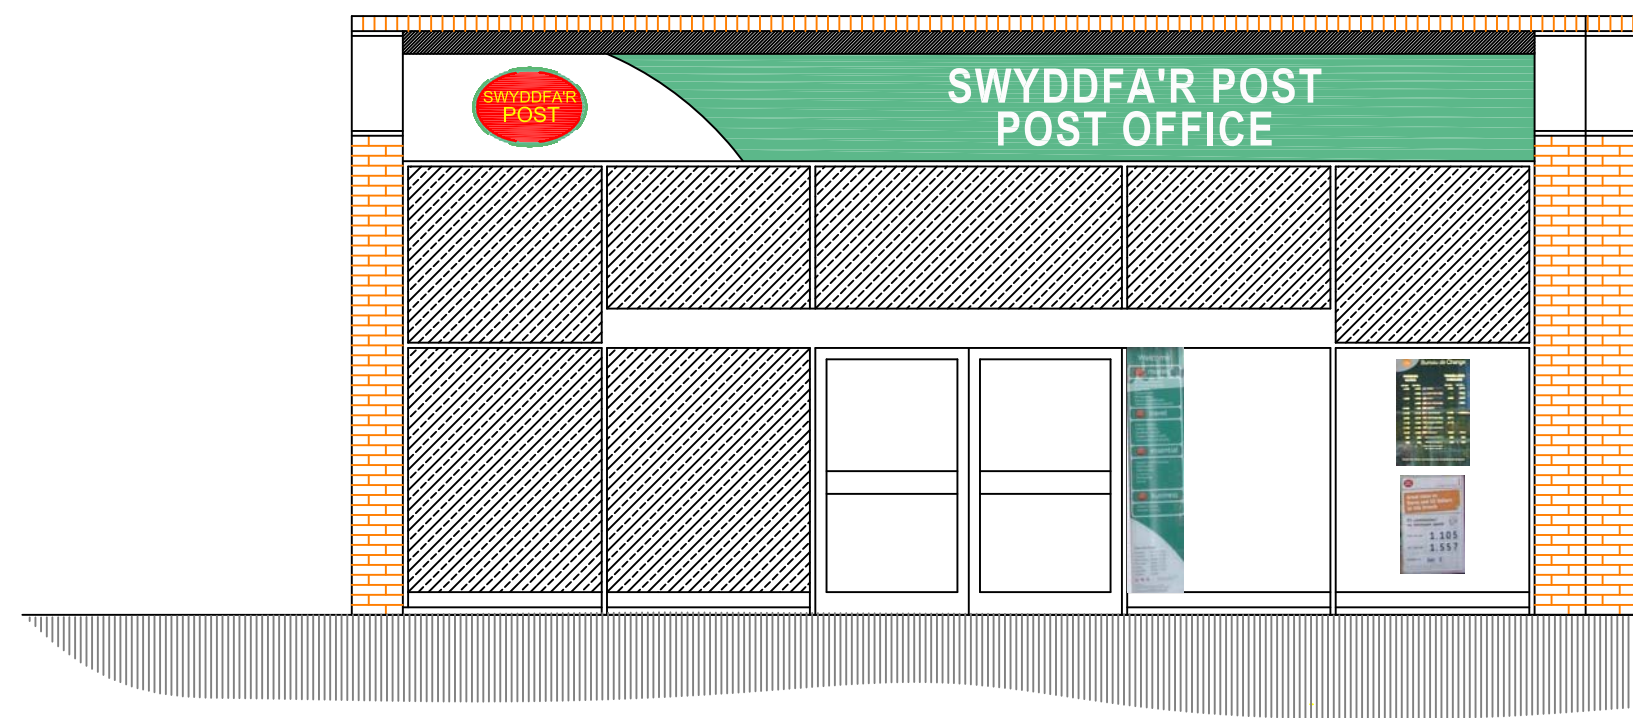

FRONT ELEVATION

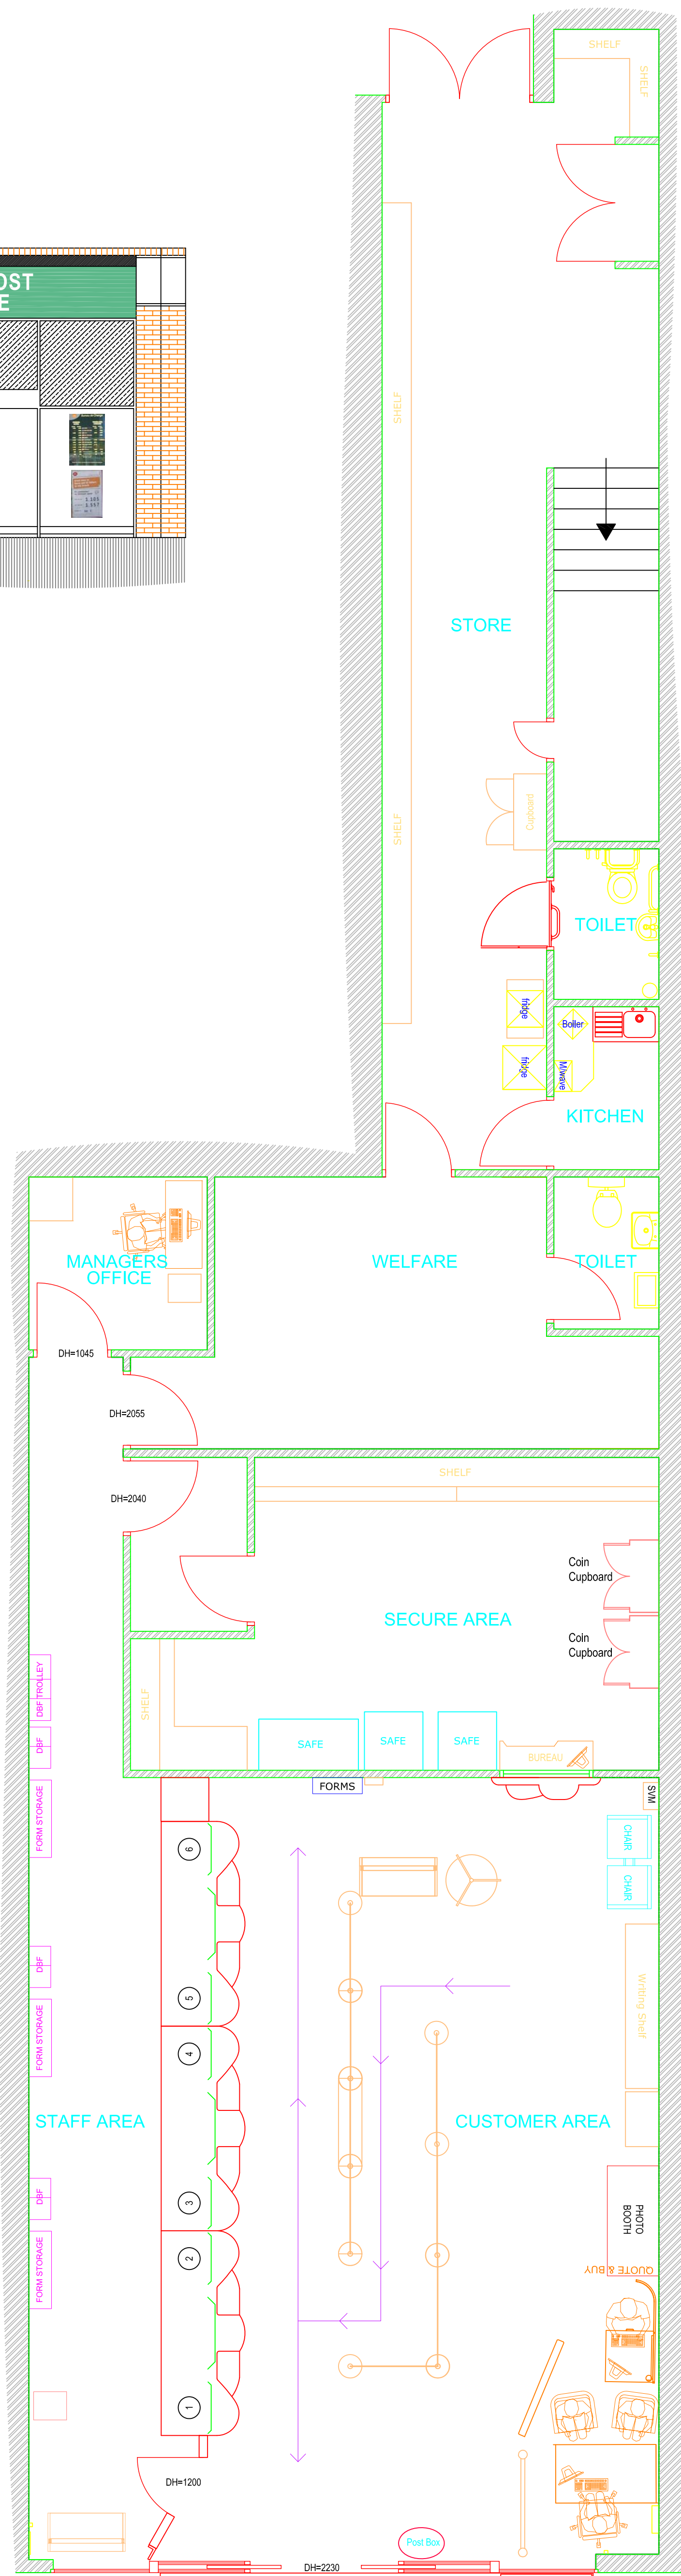

GROUND FLOOR PLAN

A	CONSTRUCTION ISSUE	10.06.09
Rev:	Amendment:	Date:



Client:	ROYAL MAIL
Project:	CROWN OFFICE REFURBISHMENT PROJECT WREXHAM CROWN OFFICE SIMPLE CROWN OFFICE
Title:	EXISTING PLANS & ELEVATIONS CONSTRUCTION ISSUE

Drawn by:	LMM	Date:	JUNE 09
Checked by:	NFS	Scale:	1:100
Dwg. No.:	WREXHAM/00049493/01/REVA		

Broadway House, 74-76 Broadway,
Leigh-on-Sea, Essex, SS9 1AE
(01702) 473969 Registered Office
website: <http://www.ukbsplc.com>

23 Henley Crescent, Solihull
West Midlands, B91 2JD
(0121) 704 0240

