




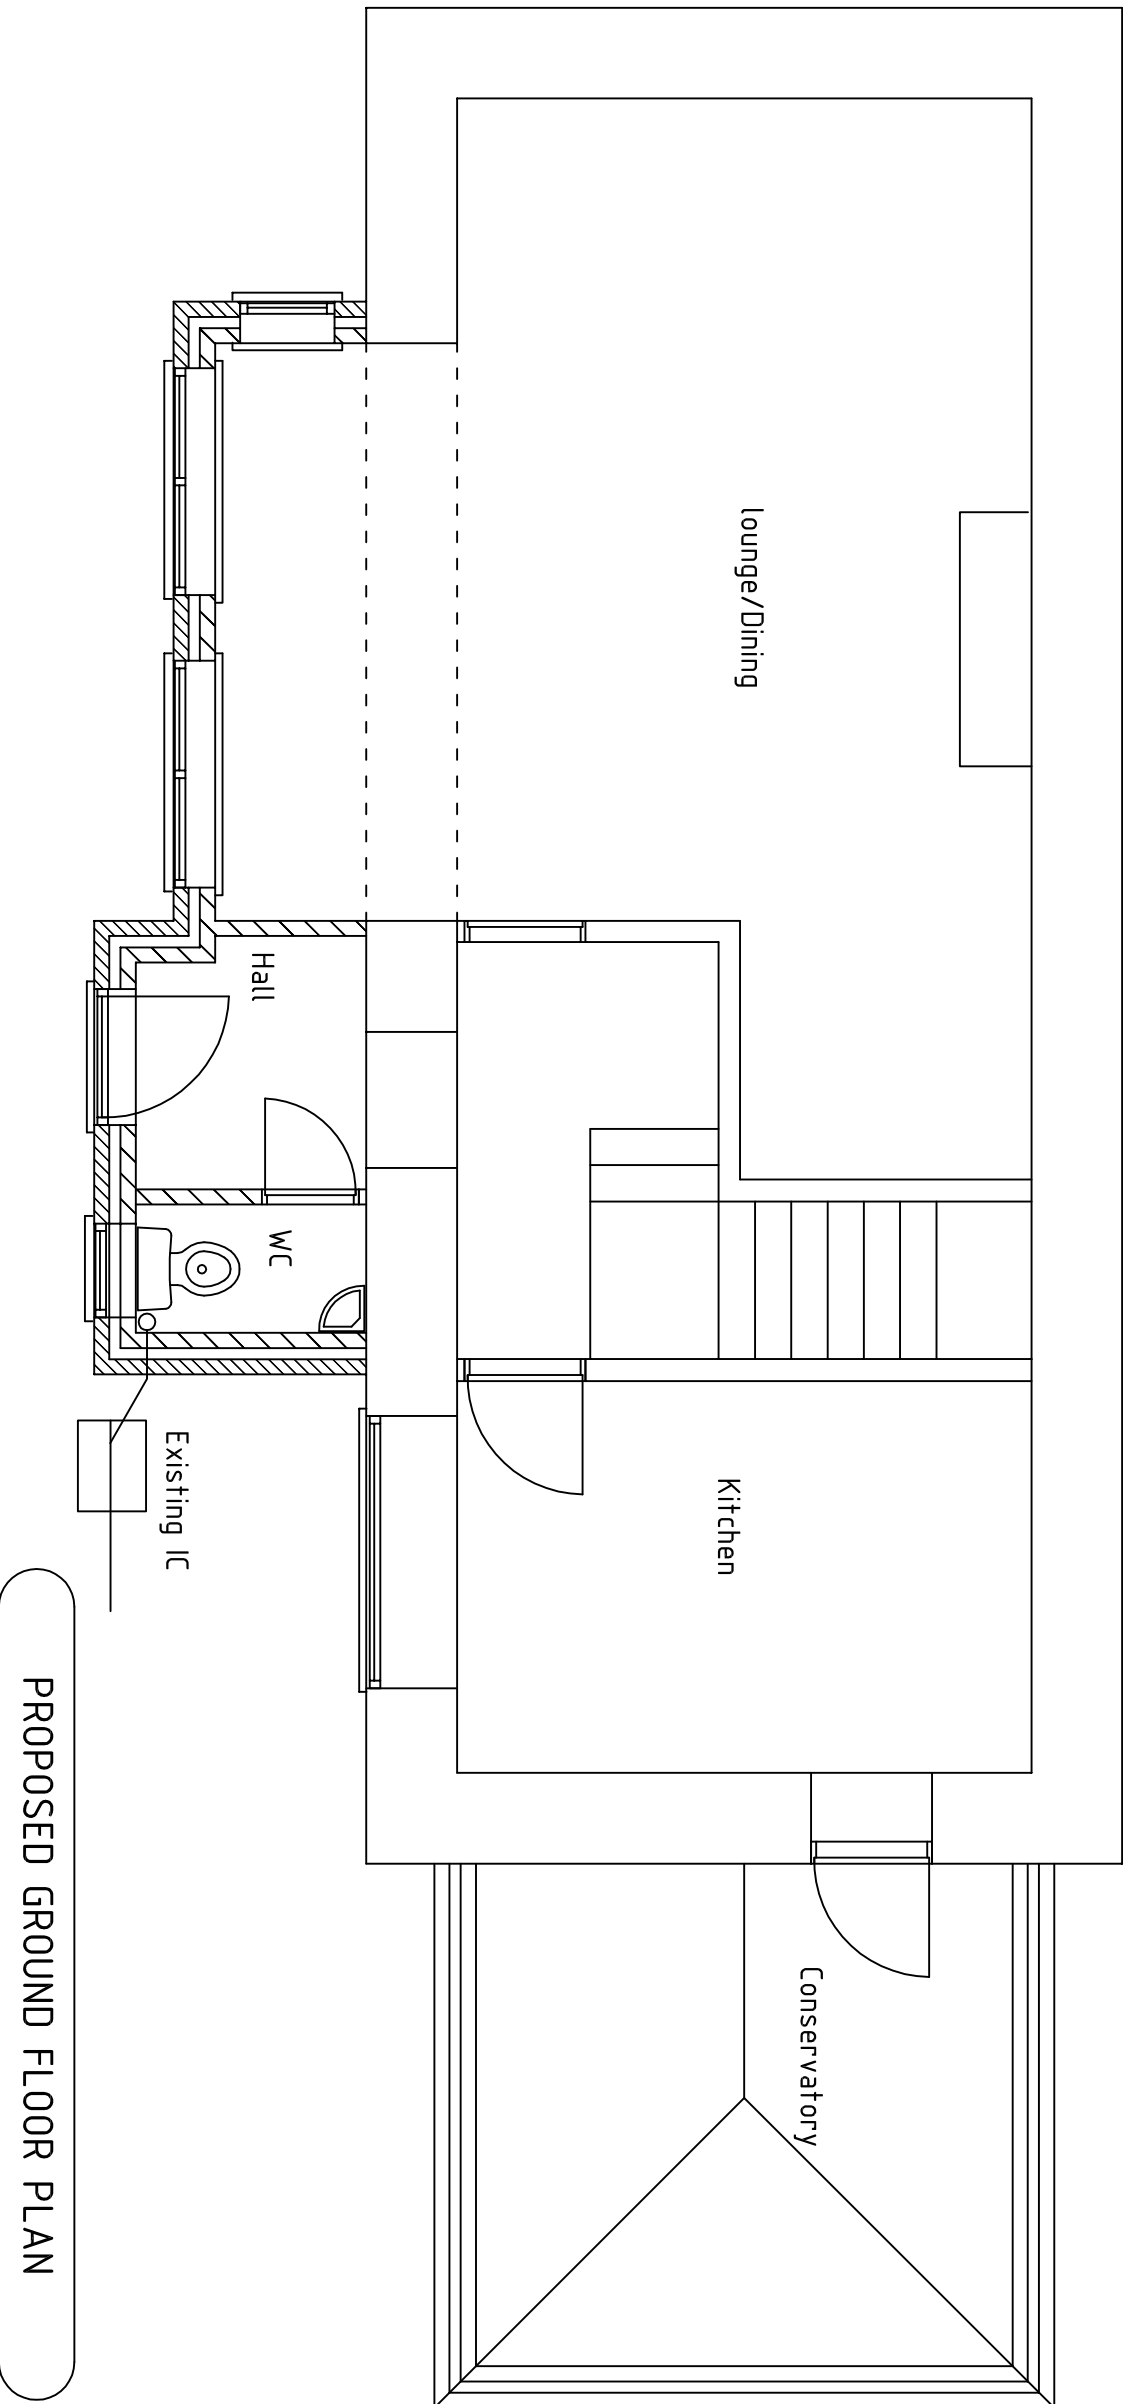


PROPOSED FRONT ELEVATION

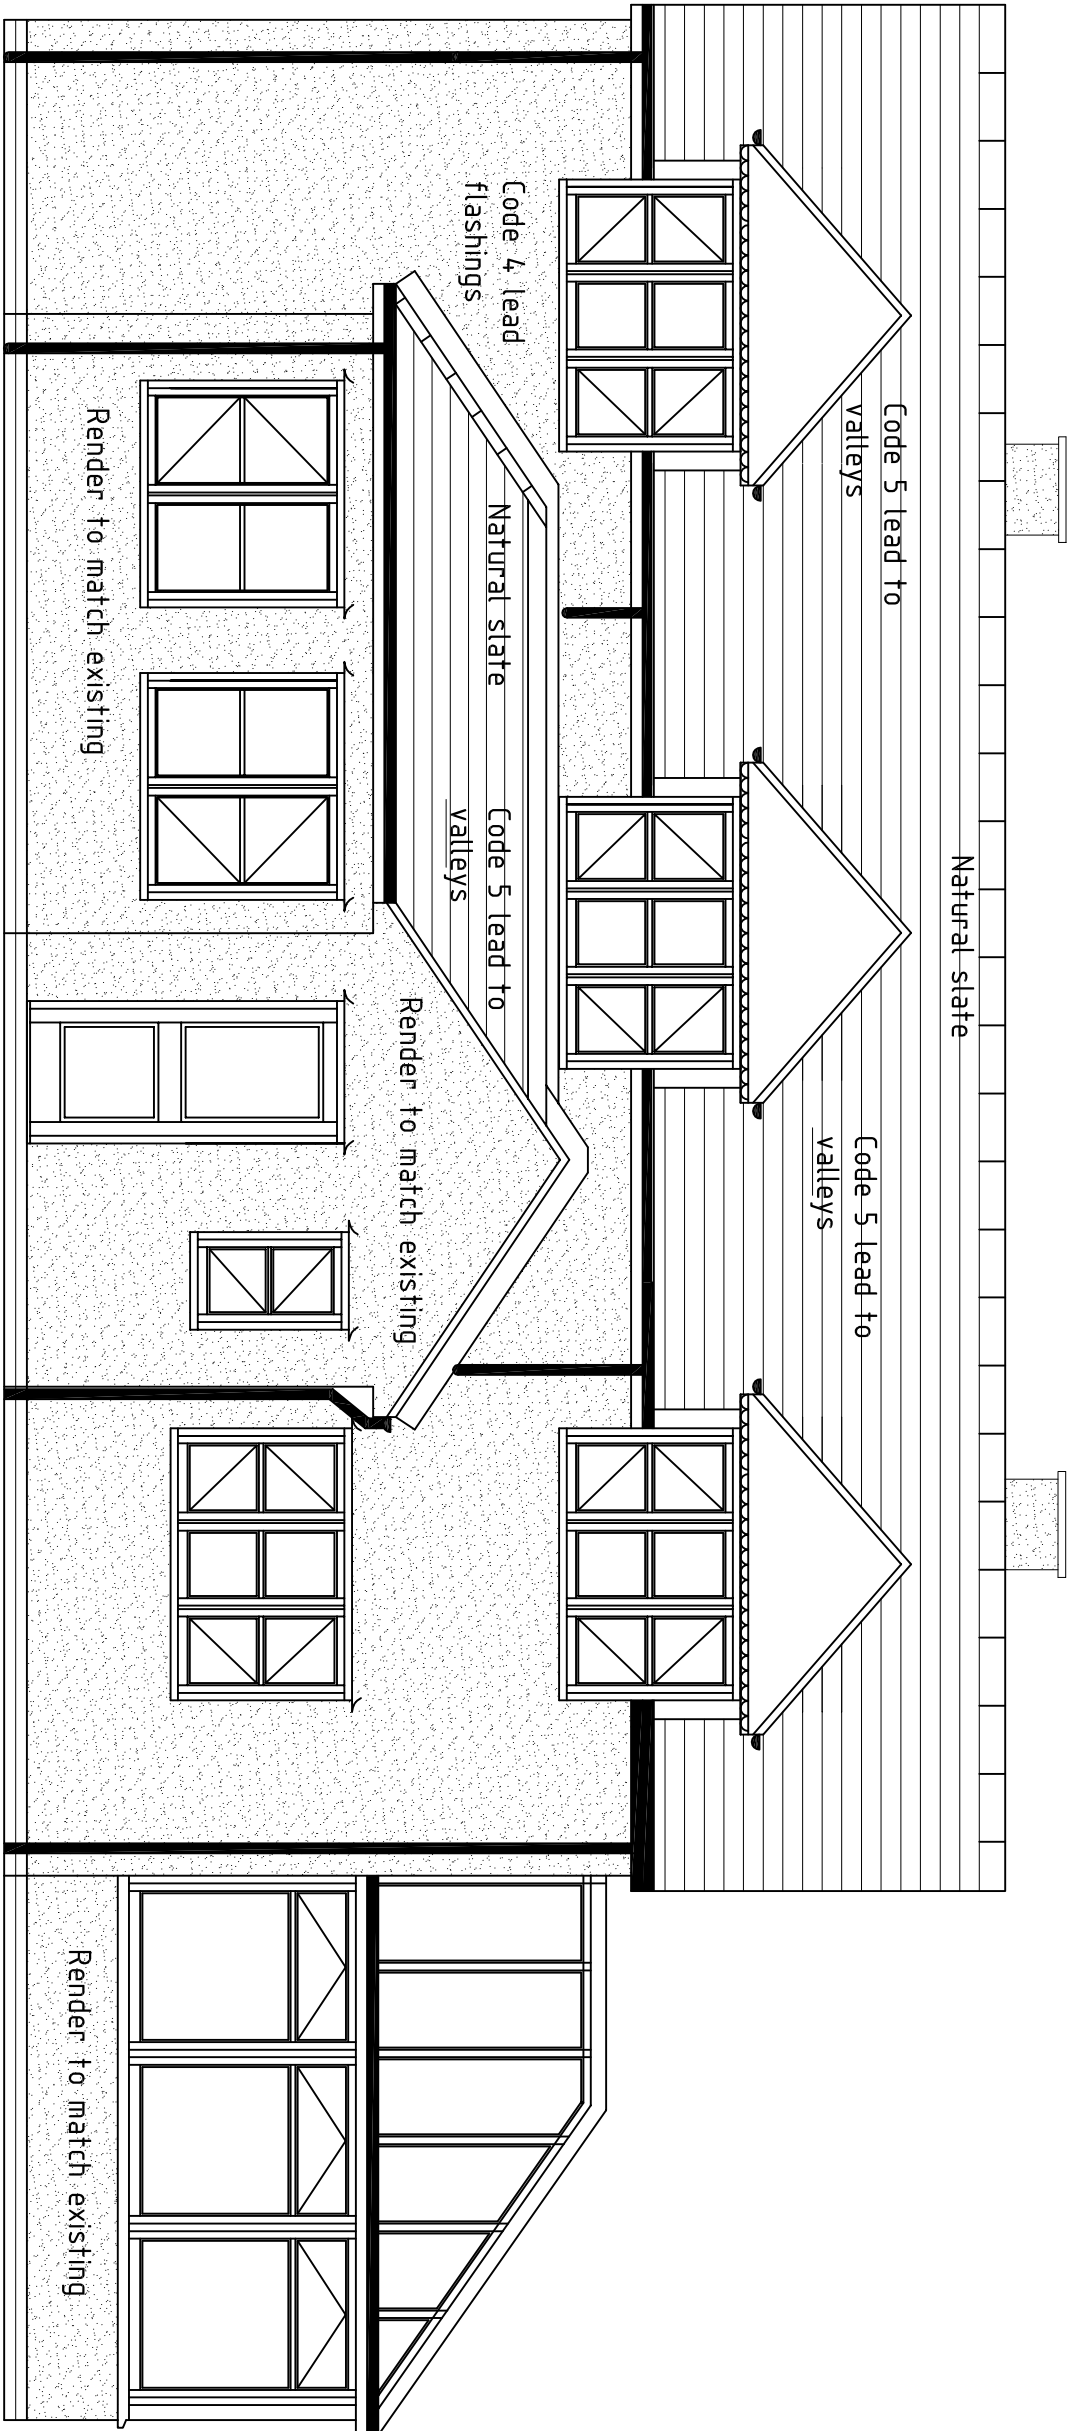


PROPOSED FIRST FLOOR PLAN

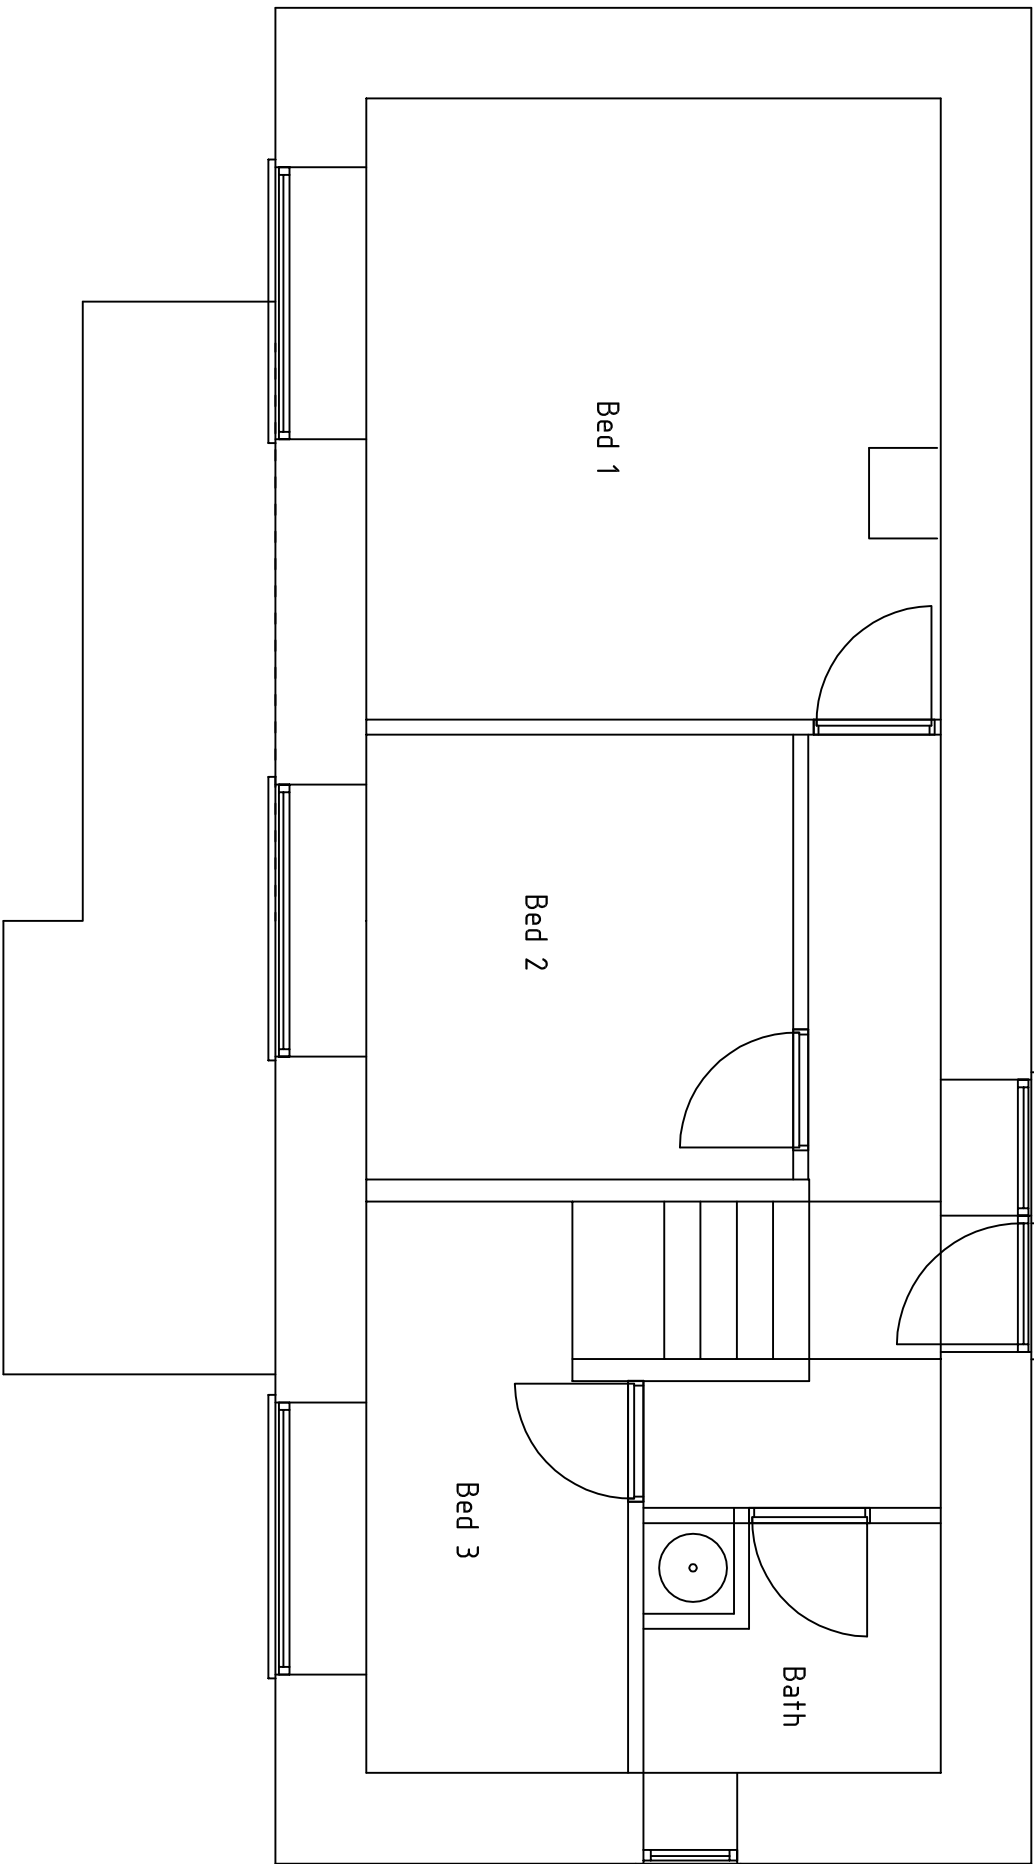


PROPOSED REAR ELEVATION

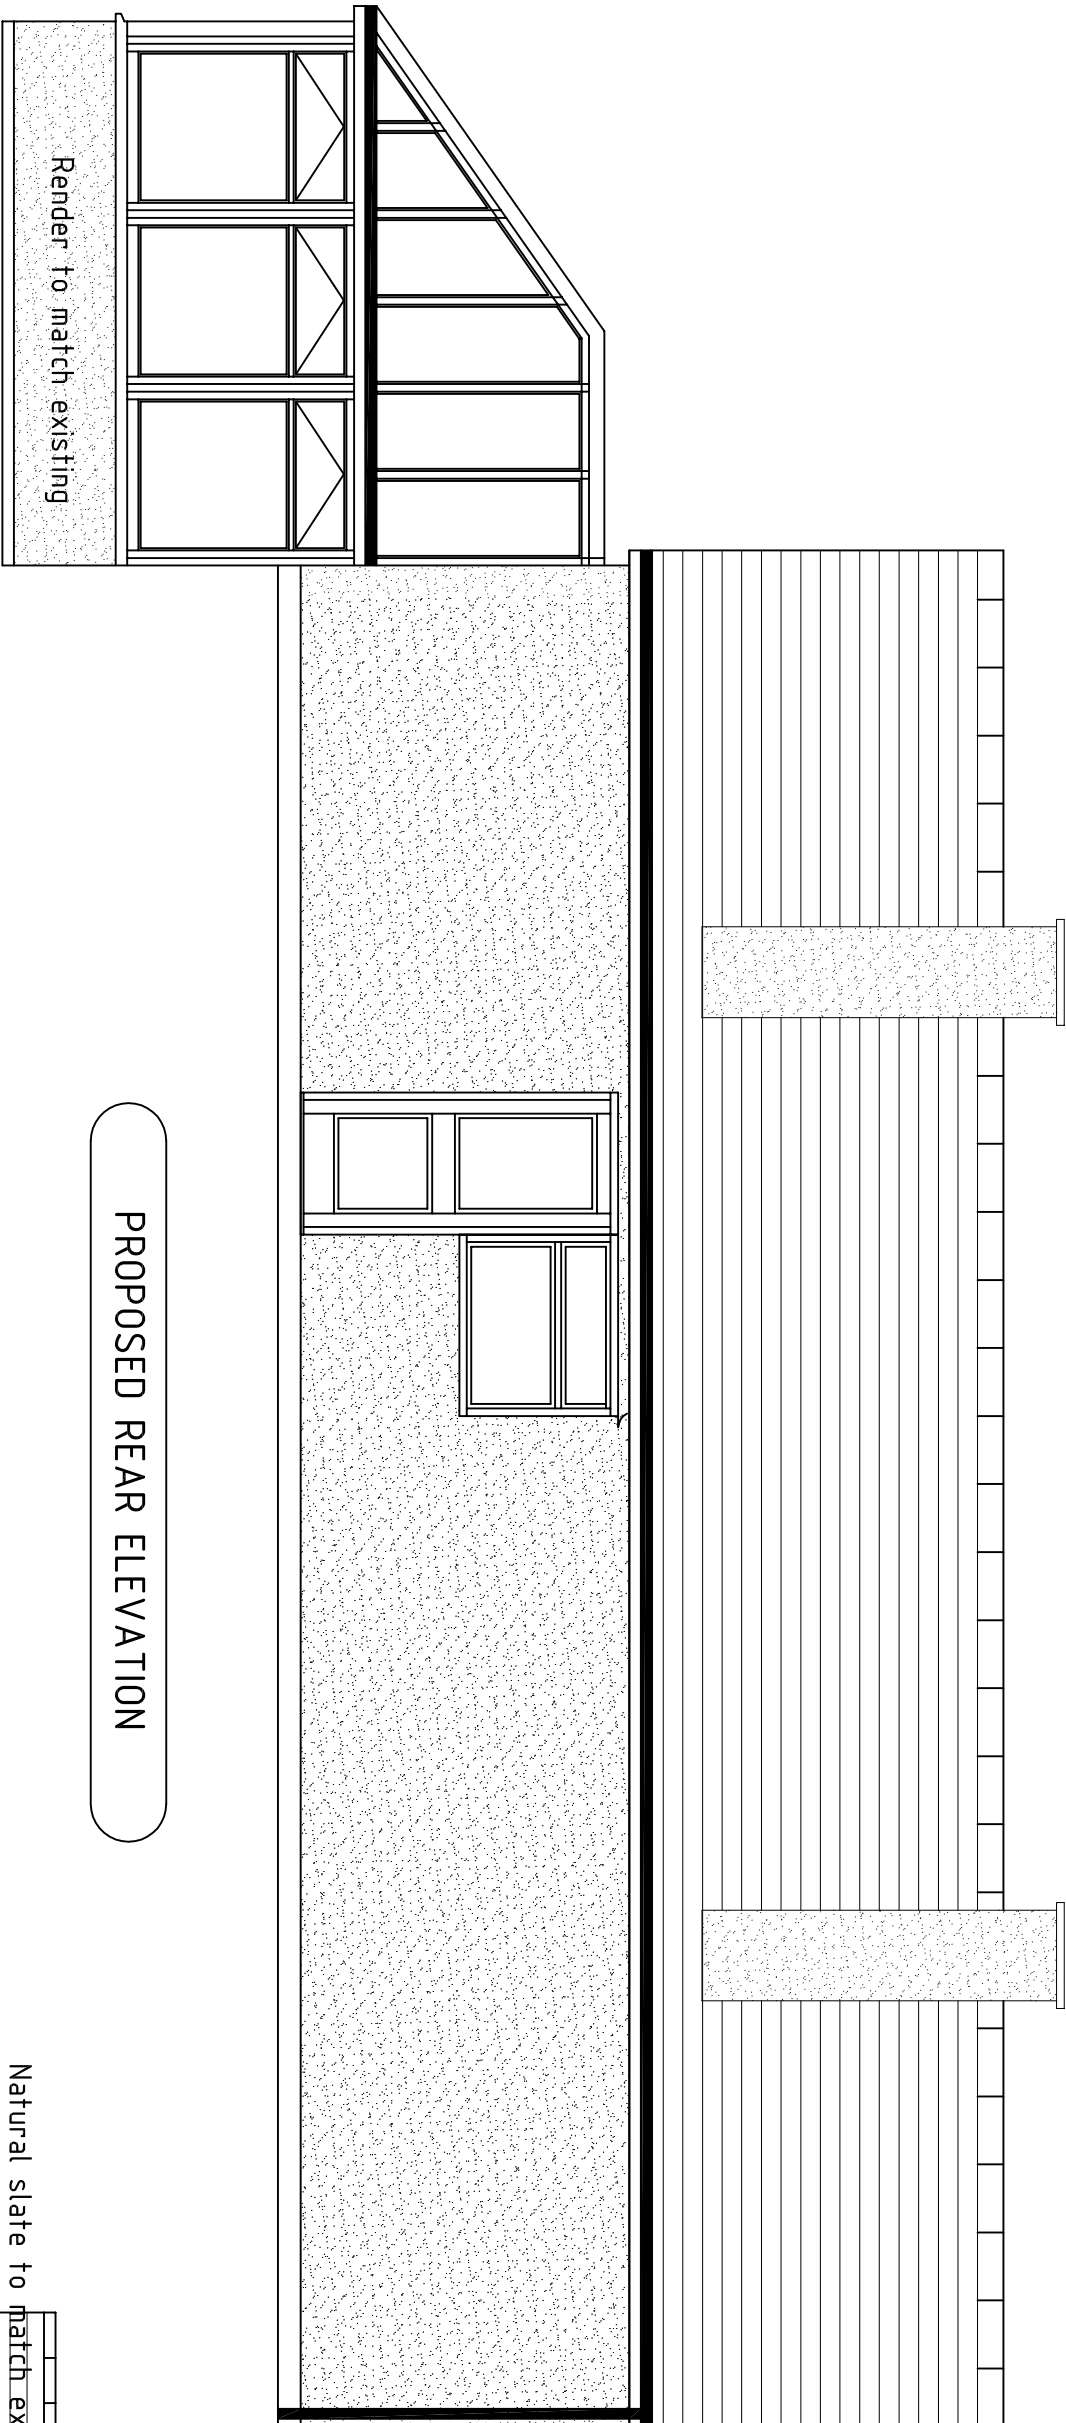

PROPOSED SIDE ELEVATION

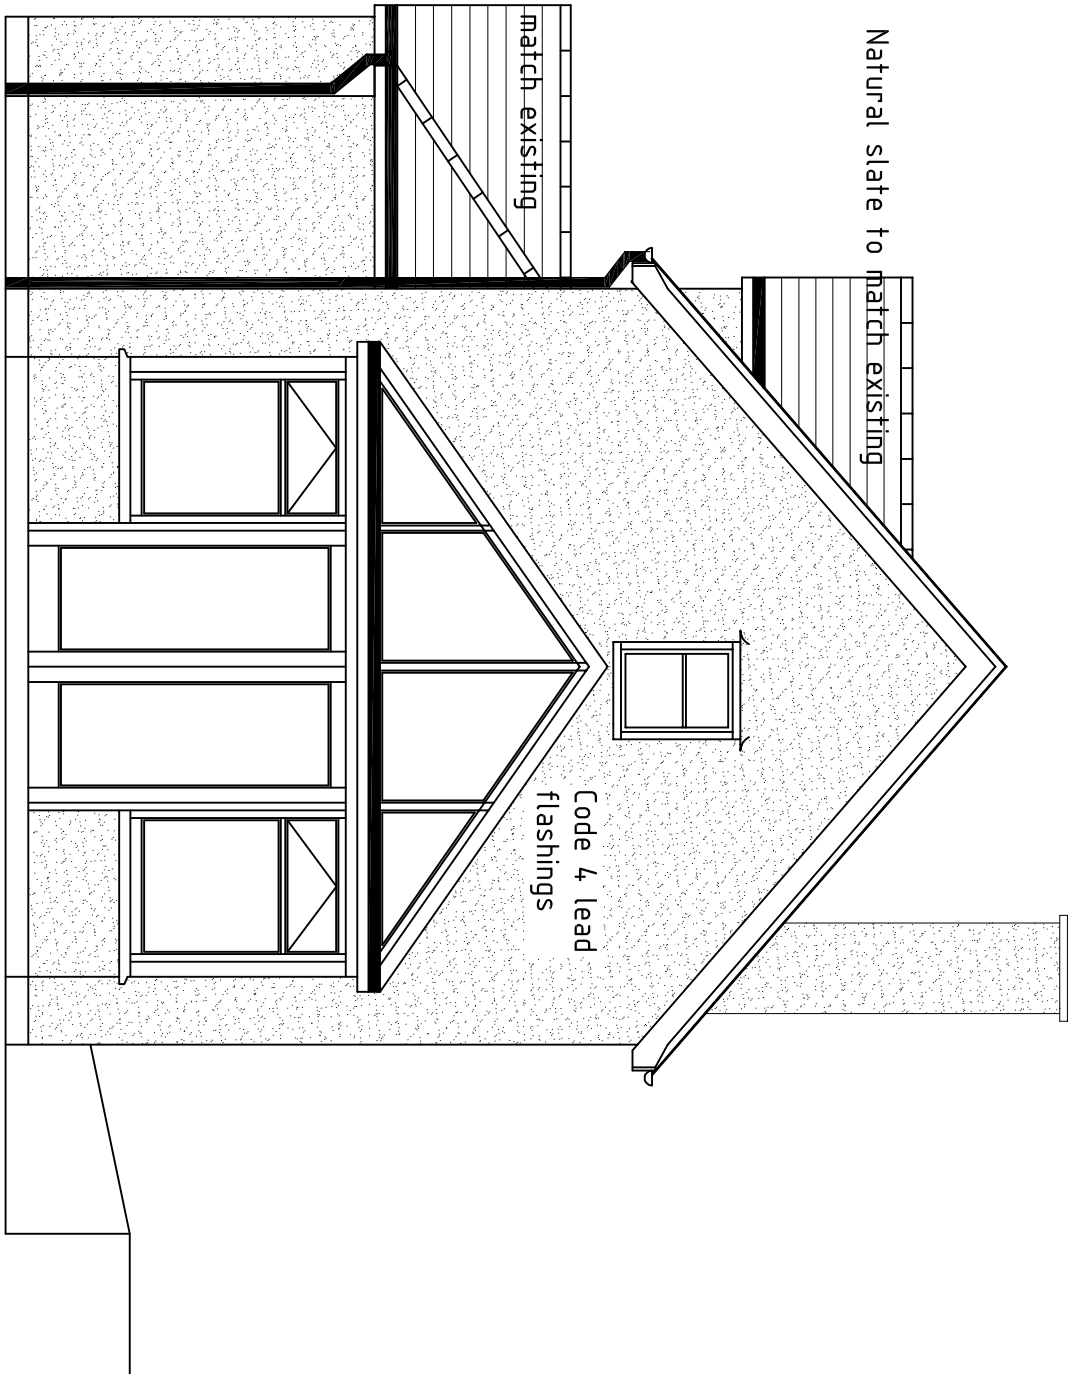

PROPOSED SIDE ELEVATION

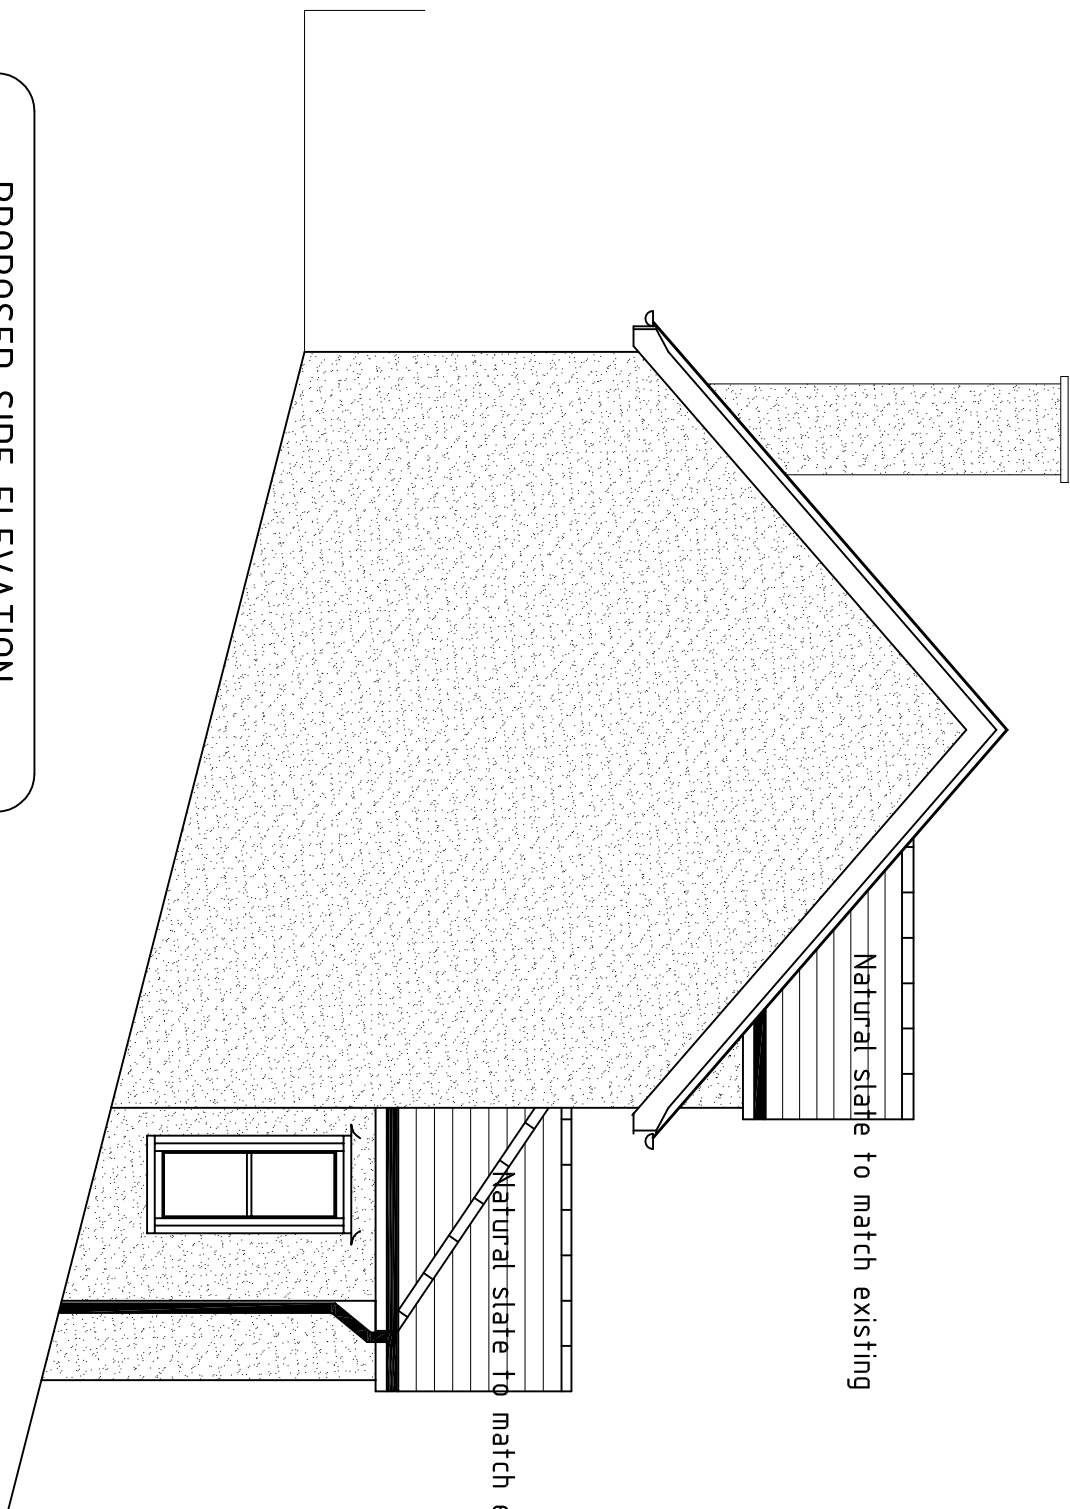

This drawing to be read in conjunction with building regulation document R 081408			
Planning & Building Services	Do not scale off prints check all measurements on site		
Job Title	Chartered Architectural Technologist		
Drawn B. Smith	TRAVELERS LODGE		
Scale 1:50	GLYN CERROG LLANGOLLEN for		
Date August 2008	MR P HILL		
P.B.S.Wrexham Tel/Fax 01978 781333		Drawing No 2A	Job No 081408

©PBS 2008