




PROPOSED SIDE ELEVATION

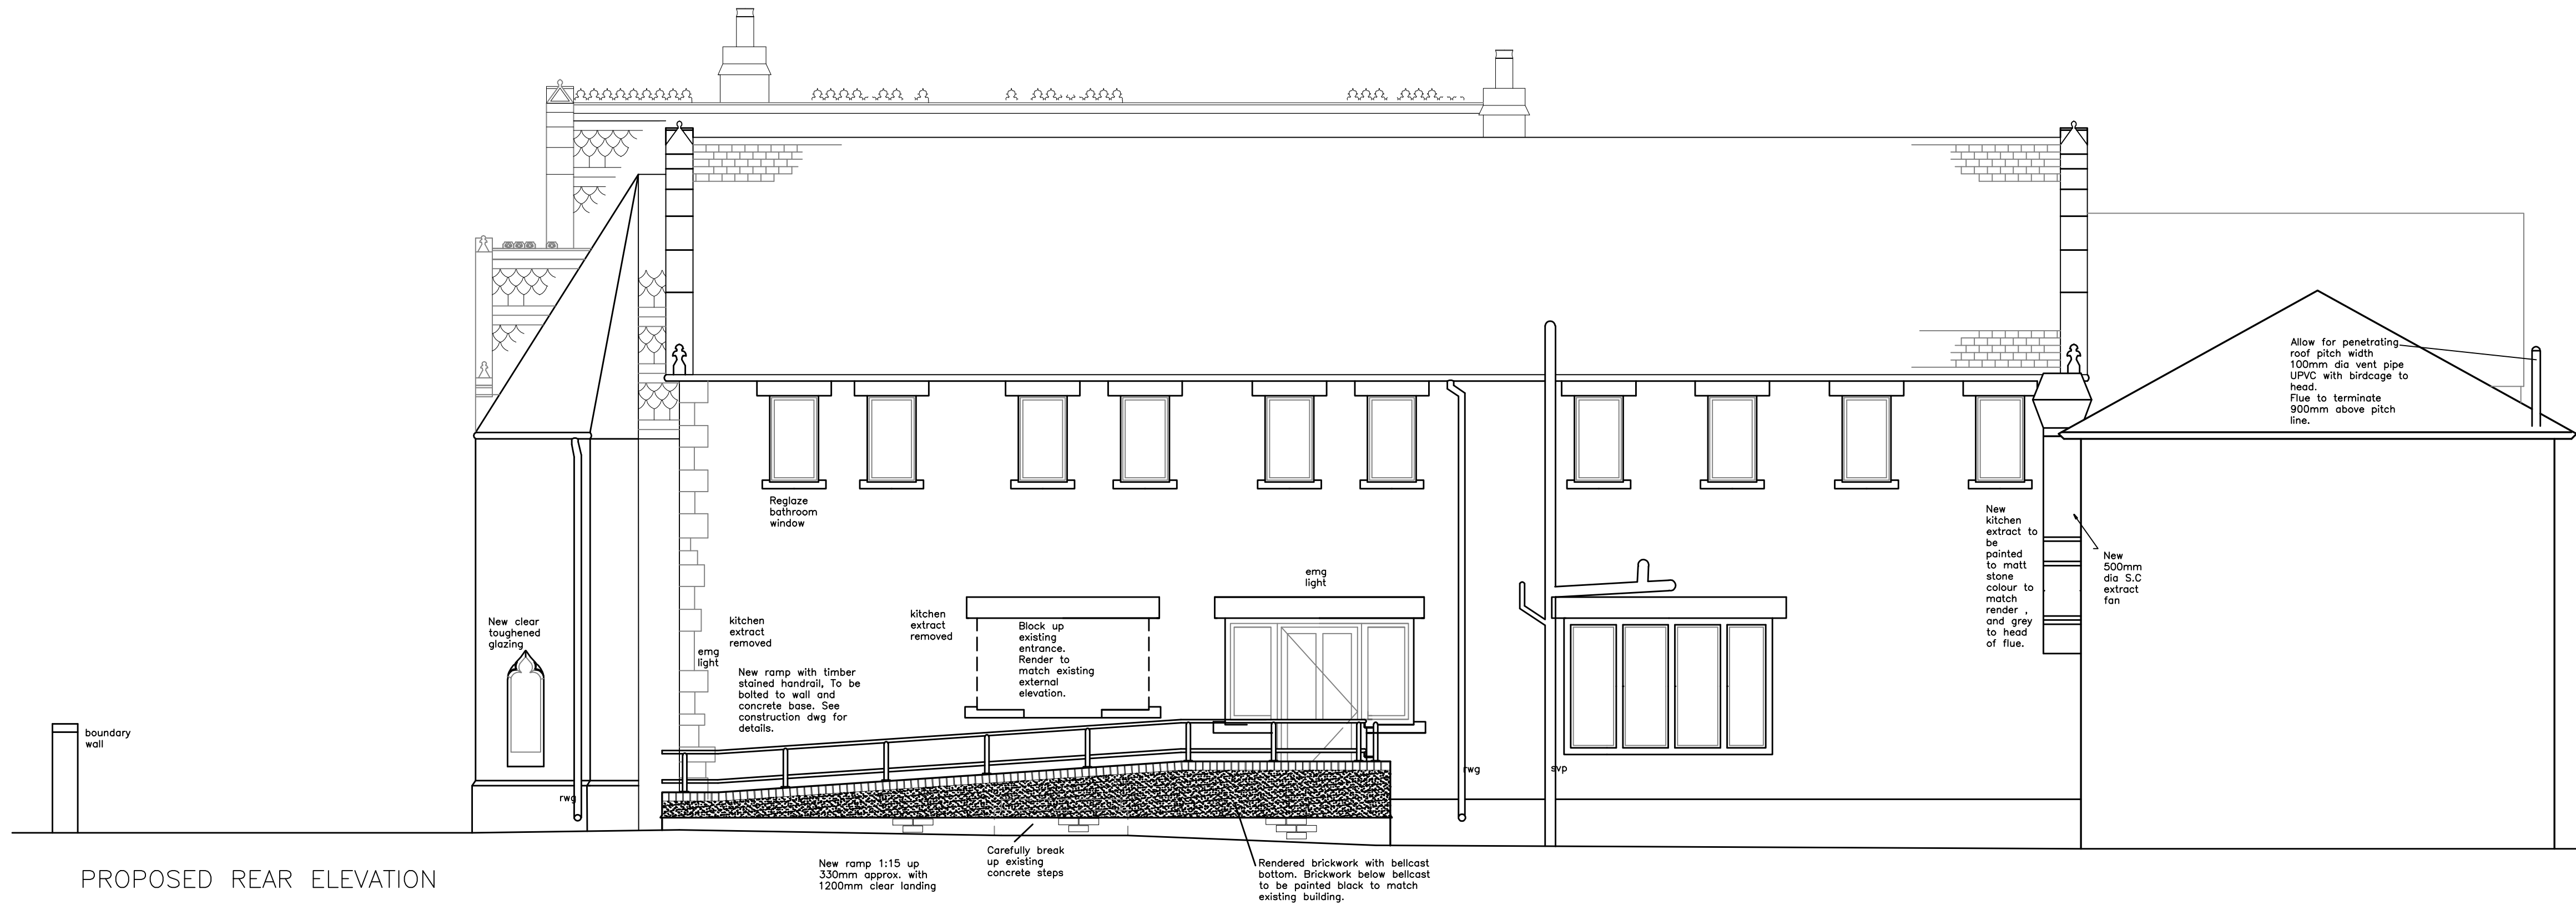

PROPOSED REAR ELEVATION

© Copyright. This drawing and design and all the information contained therein is the copyright of Innex Design Limited and Maddocks Design Partnership and reproduction in any form is forbidden unless permission is obtained in writing.

CONTRACTORS PLEASE NOTE:

Warning. No dimensions to be scaled from this drawing. All contractors must visit site and be responsible for taking and checking all dimensions relative to this work. The designer must be advised of any discrepancies in writing.

This drawing must be read in conjunction with the specifications/bill of quantities and related drawings. Any structural work must be carried out to exact specification and requirements of the client's appointed structural engineer and any amendments must have his express prior written authority.

All structural work must be inspected at all relevant stages by the structural engineer and by the Appointed Building Surveyor, and comply with their requirements. Any cost and claims for damages, loss of trade, etc., incurred by failing to do so are the sole liability of the contractor.

B	REVISED FOLLOWING MEETING WITH LOCAL AUTHORITY	12.11.09
A	EXTRACT & RAMP REVISED	05.11.09
REV		DATE



ARCHITECTURE & INTERIORS

Automation House
London Business Park
Newson Road
London SE14 5AP
T: 01842 380088
F: 01842 380780
E: enquiries@innexdesign.co.uk
W: www.innexdesign.co.uk

CLIENT	LEMON TREE
PROJECT	LEMON TREE RHOSDDU ROAD WREXHAM
DRAWING TITLE	PROPOSED EXTERNAL ELEVATIONS 2/2
SCALE	1:50@A1
DATE	09.09.09
DWG No.	15
REV	B



MADDOCKS
DESIGN PARTNERSHIP

Automation House
London Business Park
Newson Road
London SE14 5AP
T: 01842 380088
F: 01842 380780
E: enquiries@maddocksdesign.co.uk
W: www.maddocksdesign.co.uk