



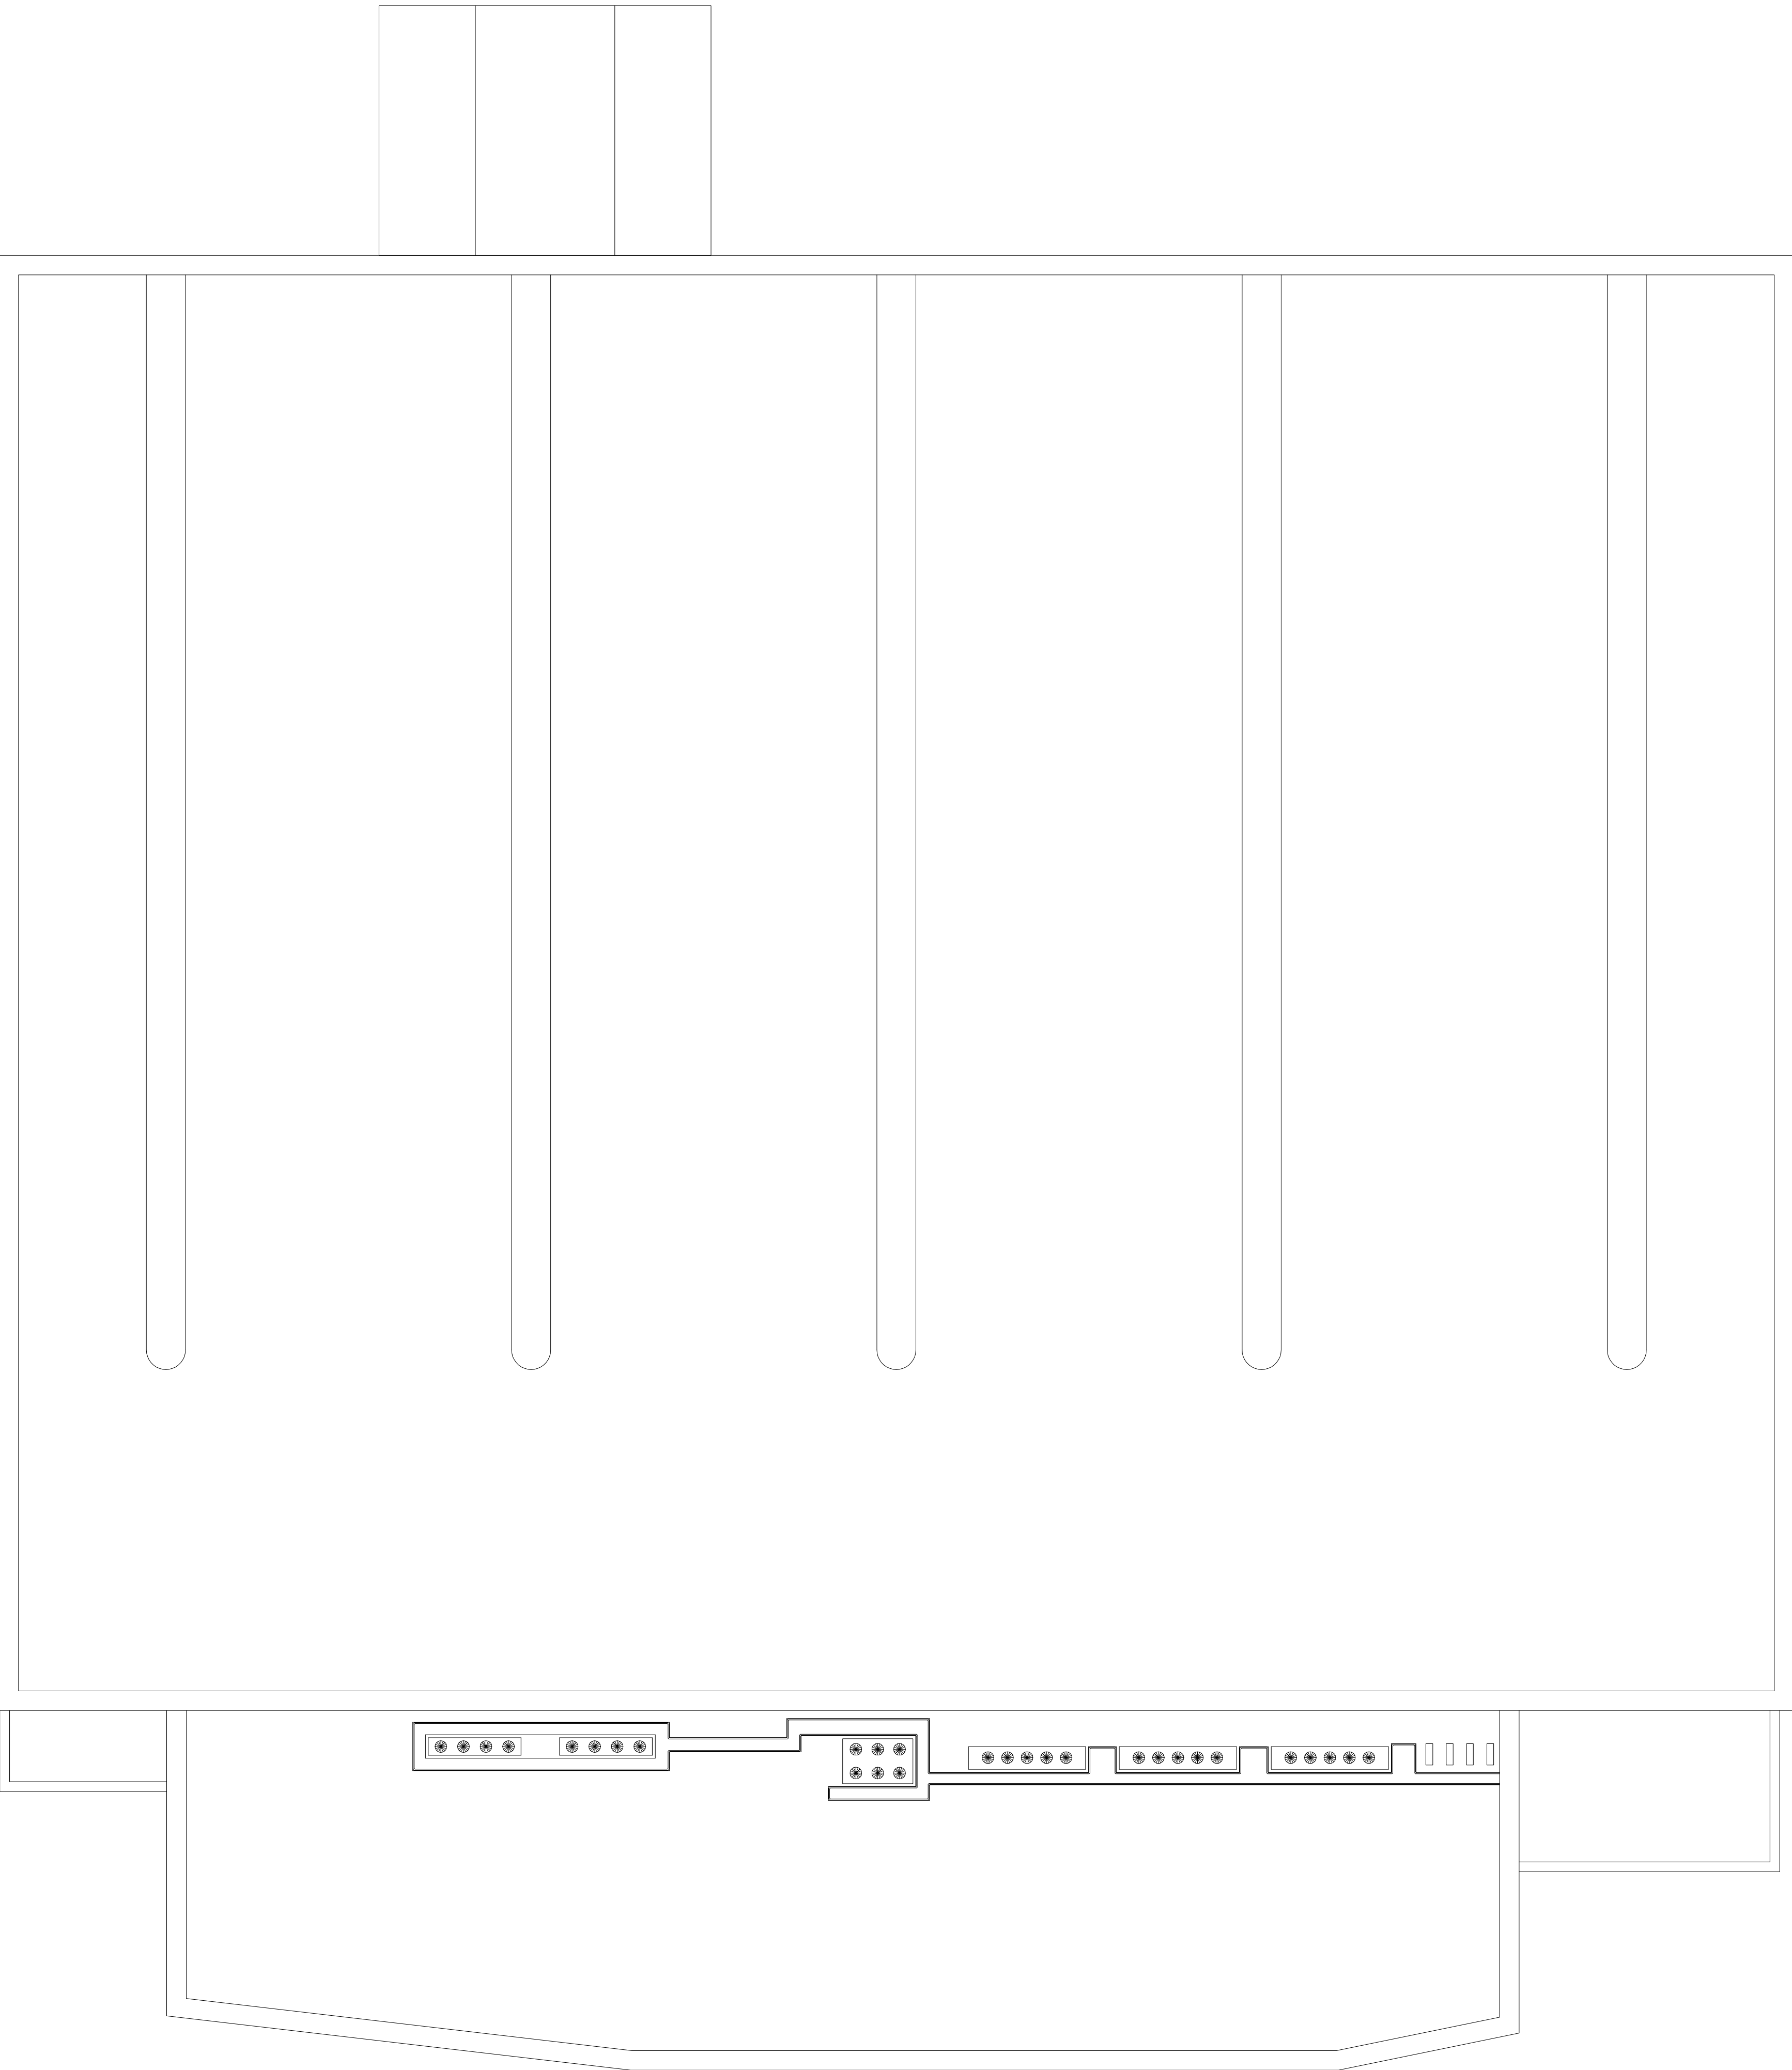

EXISTING ROOF PLAN 1:200

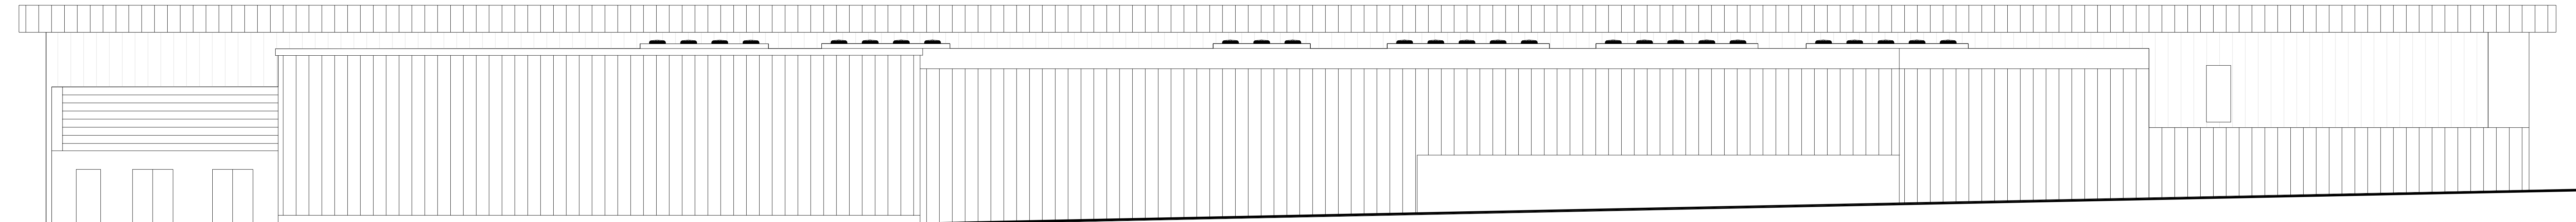

EXISTING REAR ELEVATION 1:100

REV	DATE	BY	DATE
DRAWING STATUS			
DESIGN	BUILDING REGS		
PRELIMINARY	TENDR		
APPROVAL	CONSTRUCTION		
PLANNING	AS BUILT		

darnton**egs**
BUILT ENVIRONMENT CONSULTANCY
LEEDS LONDON BRISTOL WARWICK

Leeds Office:
The Coach House, Mark Fyfe Road, Mark Fyfe, Leeds, LS25 5DU
T: 0113 277 881001 F: 0113 277 881002 www.darntonegs.com

CLIENT
ASDA STORES LTD

PROJECT
ASDA WREXHAM

DRAWING
PROPOSED PLANT INSTALLATION
EXISTING PLAN & ELEVATION

SCALE
AS SHOWN

DATE 29.06.09	DRAWN MS	CHECKED
-------------------------	--------------------	----------------

7319 [20] 01

© COPYRIGHT ALL RIGHTS RESERVED.
THIS DRAWING MUST NOT BE REPRODUCED WITHOUT PERMISSION.
THIS DRAWING MUST BE USED IN CONJUNCTION WITH ALL RELEVANT
OTHER DOCUMENTS AND CONTRACT DOCUMENTS.
THIS DRAWING MUST NOT BE USED FOR CONSTRUCTION UNLESS ISSUED
AND CONFIRMED BY THE CLIENT.
ALL DIMENSIONS ON THIS DRAWING ARE IN MILLIMETRES UNLESS OTHERWISE STATED.
OTHER SCALE THAN THIS DRAWING.