


-REVISION 'A' - 8/10/08

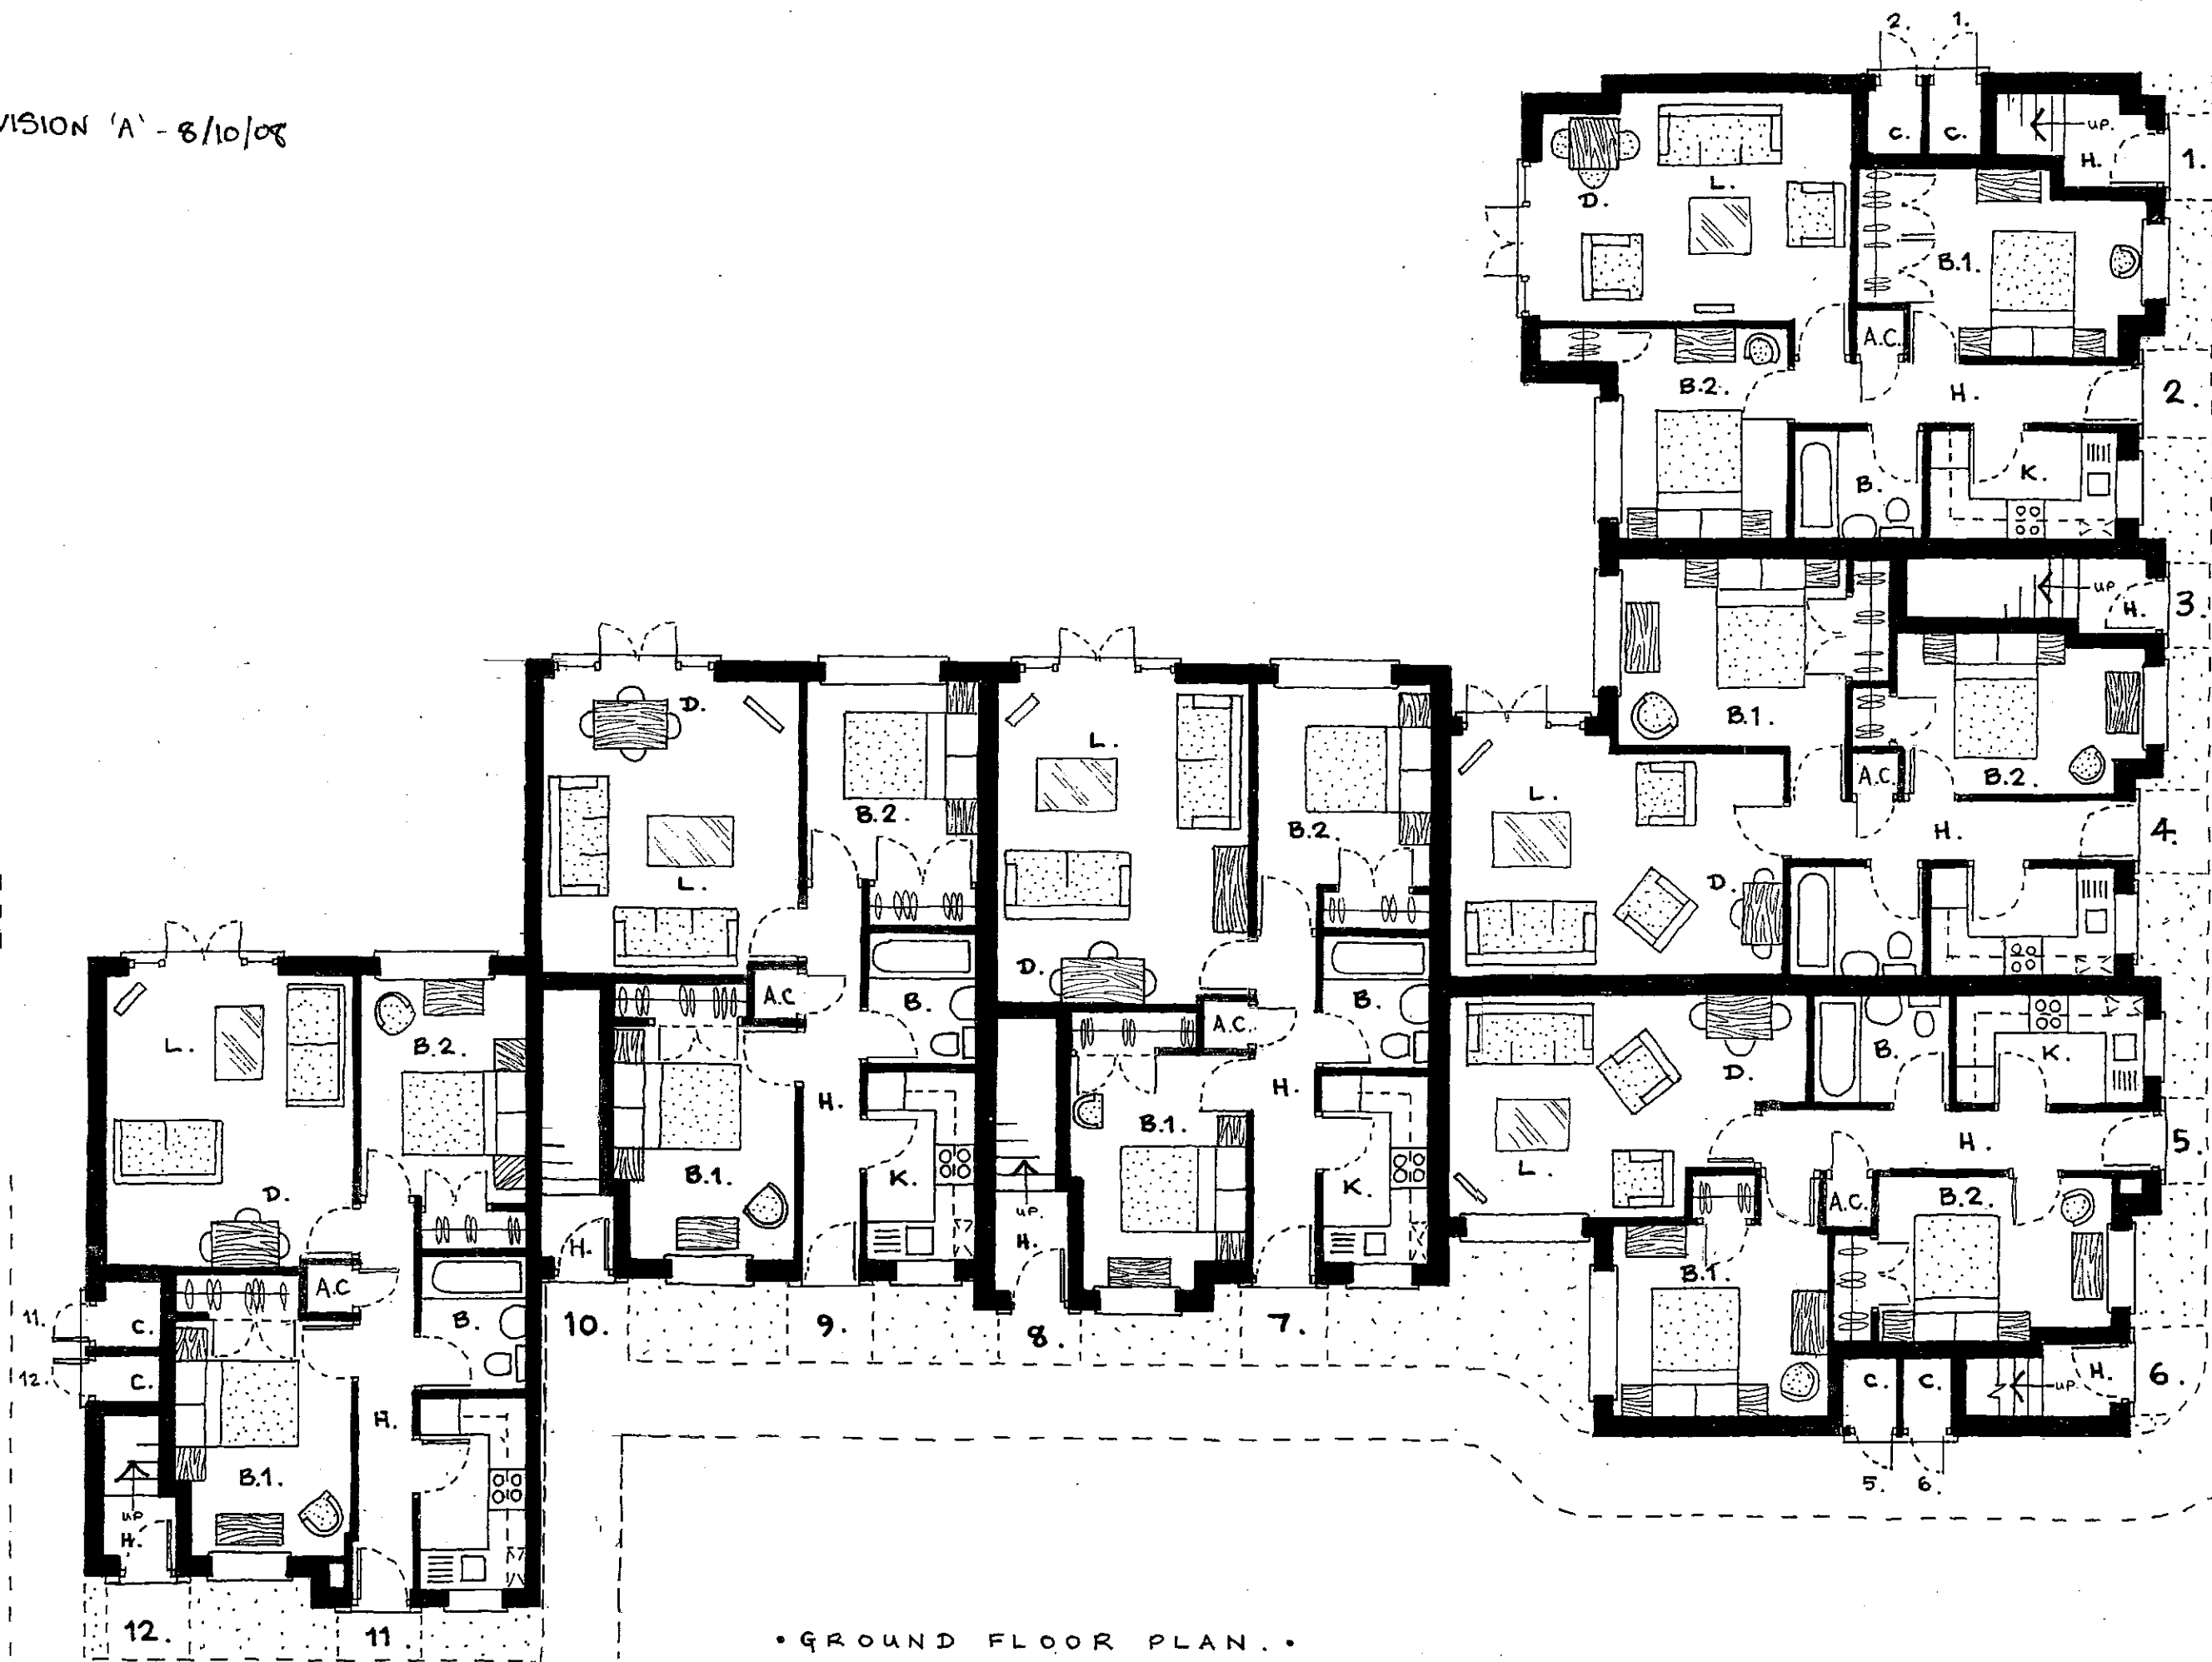

• GROUND FLOOR PLAN •

• SCALE 1:100 0 5M. • DWG. NO : D.H.08 •

Q A3

• PROPOSED RESIDENTIAL APARTMENT SCHEME TO LAND AT: 'DARLAND HOUSE', CHESTER ROAD, ROSSETT, WREXHAM, LL12 0DL •