



THIS DRAWING IS COPYRIGHT AND MUST NOT BE REISSUED, LOANED OR COPIED WITHOUT THE WRITTEN CONSENT OF THIS PRACTICE. ALL DIMENSIONS MUST BE CHECKED ON SITE BEFORE PROCEEDING AND ANY DISCREPANCIES NOTIFIED IMMEDIATELY.


ALL DRAWINGS TO BE READ IN CONJUNCTION WITH CONSULTANT STRUCTURAL ENGINEERS, MECHANICAL AND ELECTRICAL CONSULTANTS, ACOUSTIC ENGINEERS, ENERGY CONSULTANTS, ETC. DESIGN CALCULATION SHEETS, SPECIFICATIONS AND DRAWINGS PLUS ANY ACCOMPANYING PRODUCT LITERATURE, ACCREDITED DETAILS, ETC.

 

SHEET SIZE CHECK. WHEN PRINTED TO THE CORRECT SIZE THIS LINE SHOULD BE 10cm LONG (A1 SIZE DRAWING)

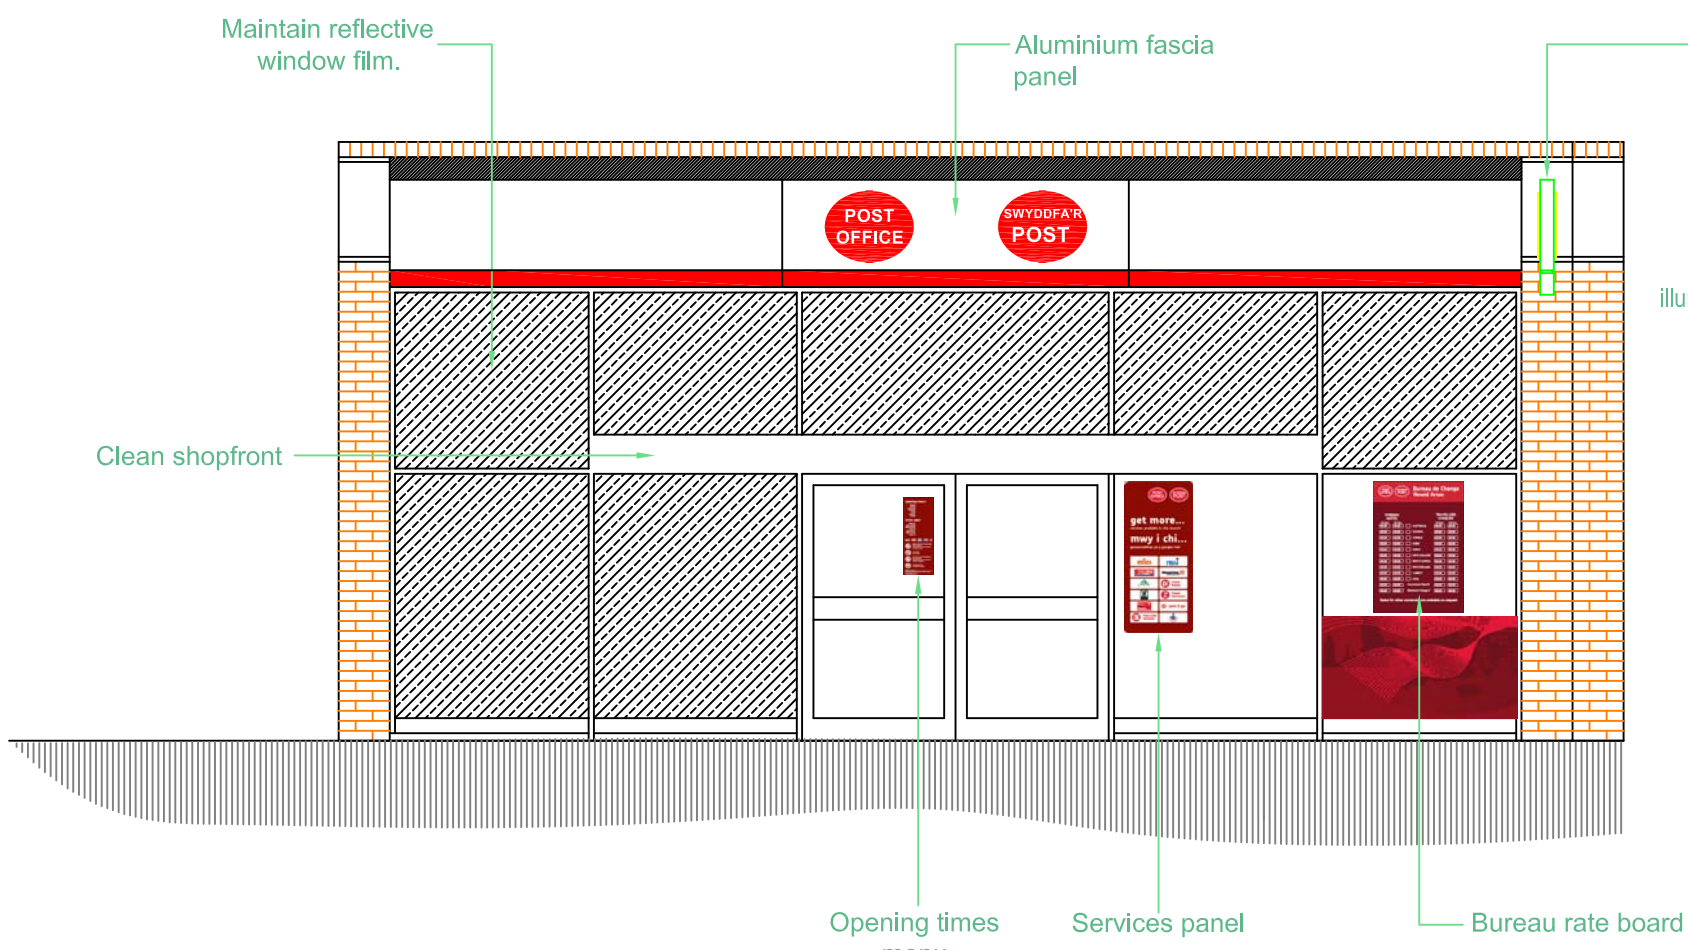

FRONT ELEVATION

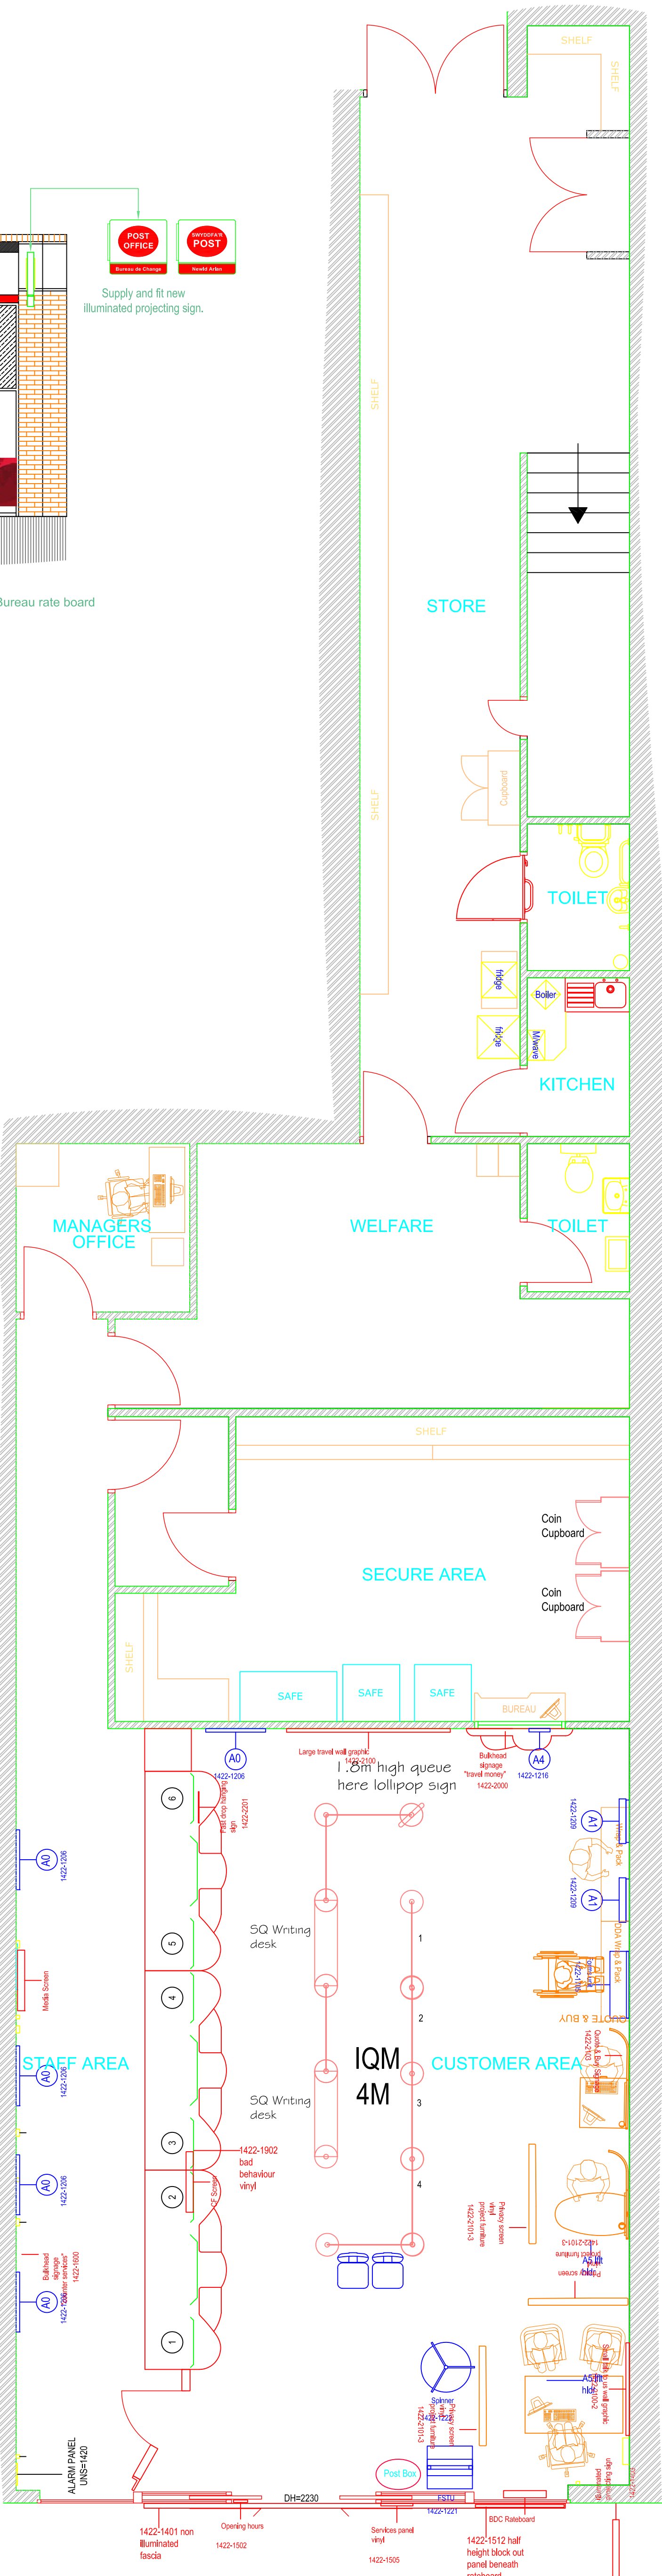

A	CONSTRUCTION ISSUE	10.06.09
Rev:	Amendment:	Date:



Client: ROYAL MAIL

Project: CROWN OFFICE REFURBISHMENT PROJECT
WREXHAM CROWN OFFICE
SIMPLE CROWN OFFICE

Title: PROPOSED PLANS
& ELEVATION
CONSTRUCTION ISSUE

Drawn by: LMM Date: JUNE 09
Checked by: NFS Scale: 1:50
Drg. No.: WREXHAM/00049493/03/REVA

Broadway House, 74-76 Broadway,
Leigh-on-Sea, Essex, SS9 1AE
(01702) 473969 Registered Office
website: <http://www.ukbsplc.com>

23 Henley Crescent, Solihull
West Midlands, B91 2JD
(0121) 704 0240

