


REVISION 'A' - 8/10/08.

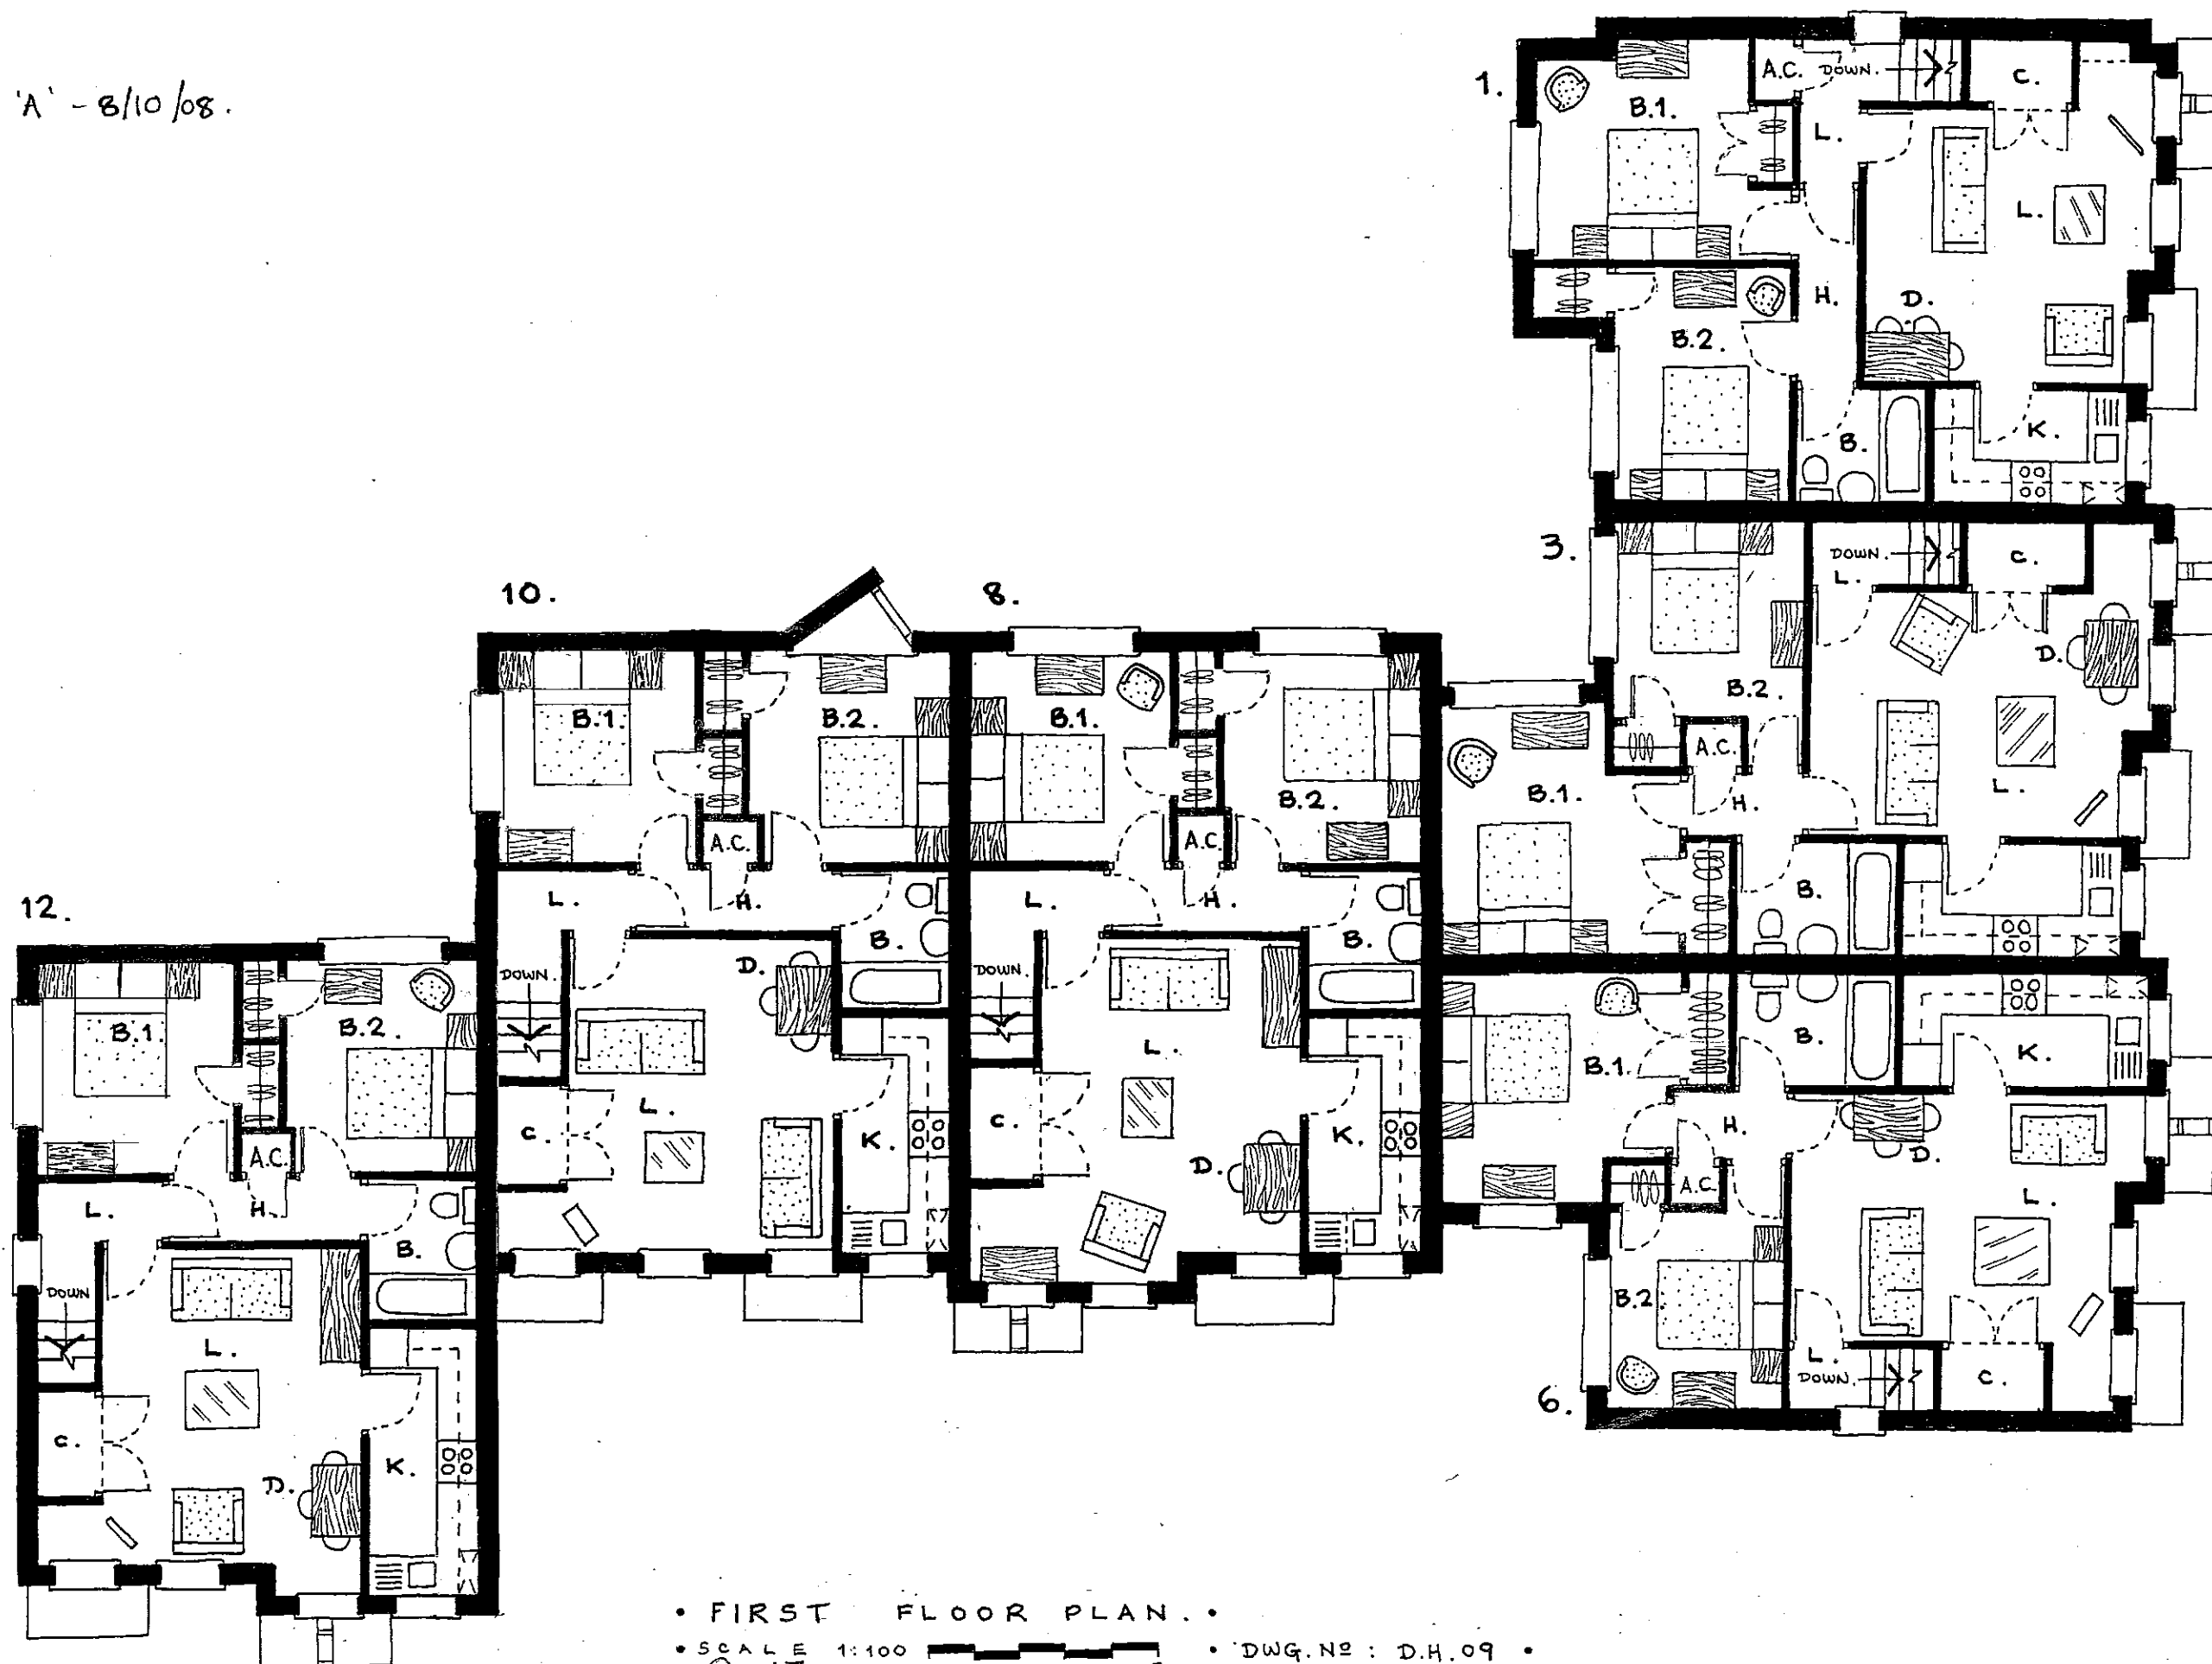

• FIRST FLOOR PLAN •

• SCALE 1:100 • DWG. NO : D.H.09 •

© A3

• PROPOSED RESIDENTIAL APARTMENT SCHEME TO LAND AT 'DARLAND HOUSE', CHESTER ROAD, ROSSETT, WREXHAM, LL12 0DL •