



The content of this drawing is subject to the provision of the Copyright Act 1986.
Work to agreed dimensions only. Site dimensions are to be checked before work is started.
Any discrepancy whatsoever between any information contained on this drawing and any other document or drawing must be drawn to the attention of the Architect by the contractor before the work is executed.
IF IN DOUBT ASK IMMEDIATELY.

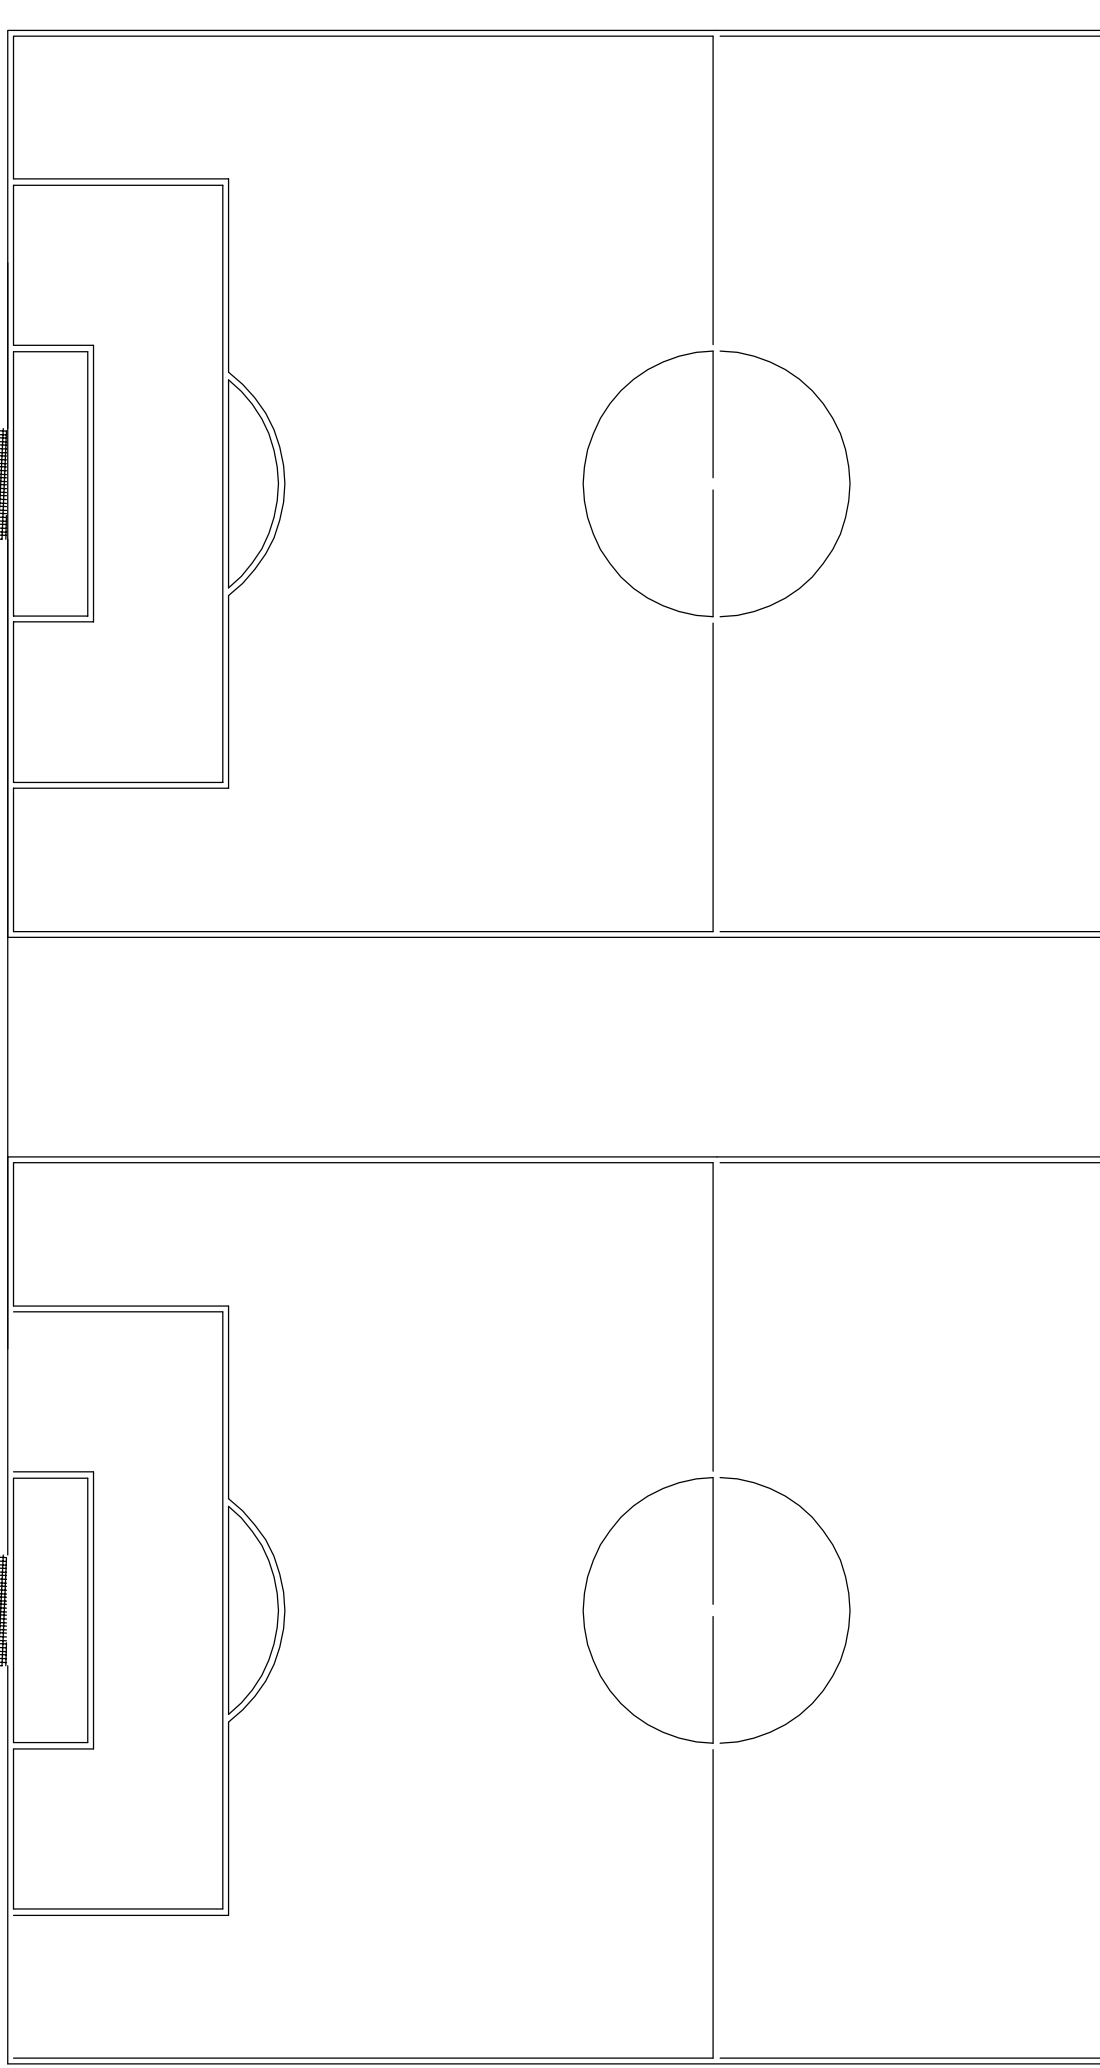

Colliers Park
(Football Training Ground)

COVERED SPECTATOR STAND


CHESTER ROAD B 5445

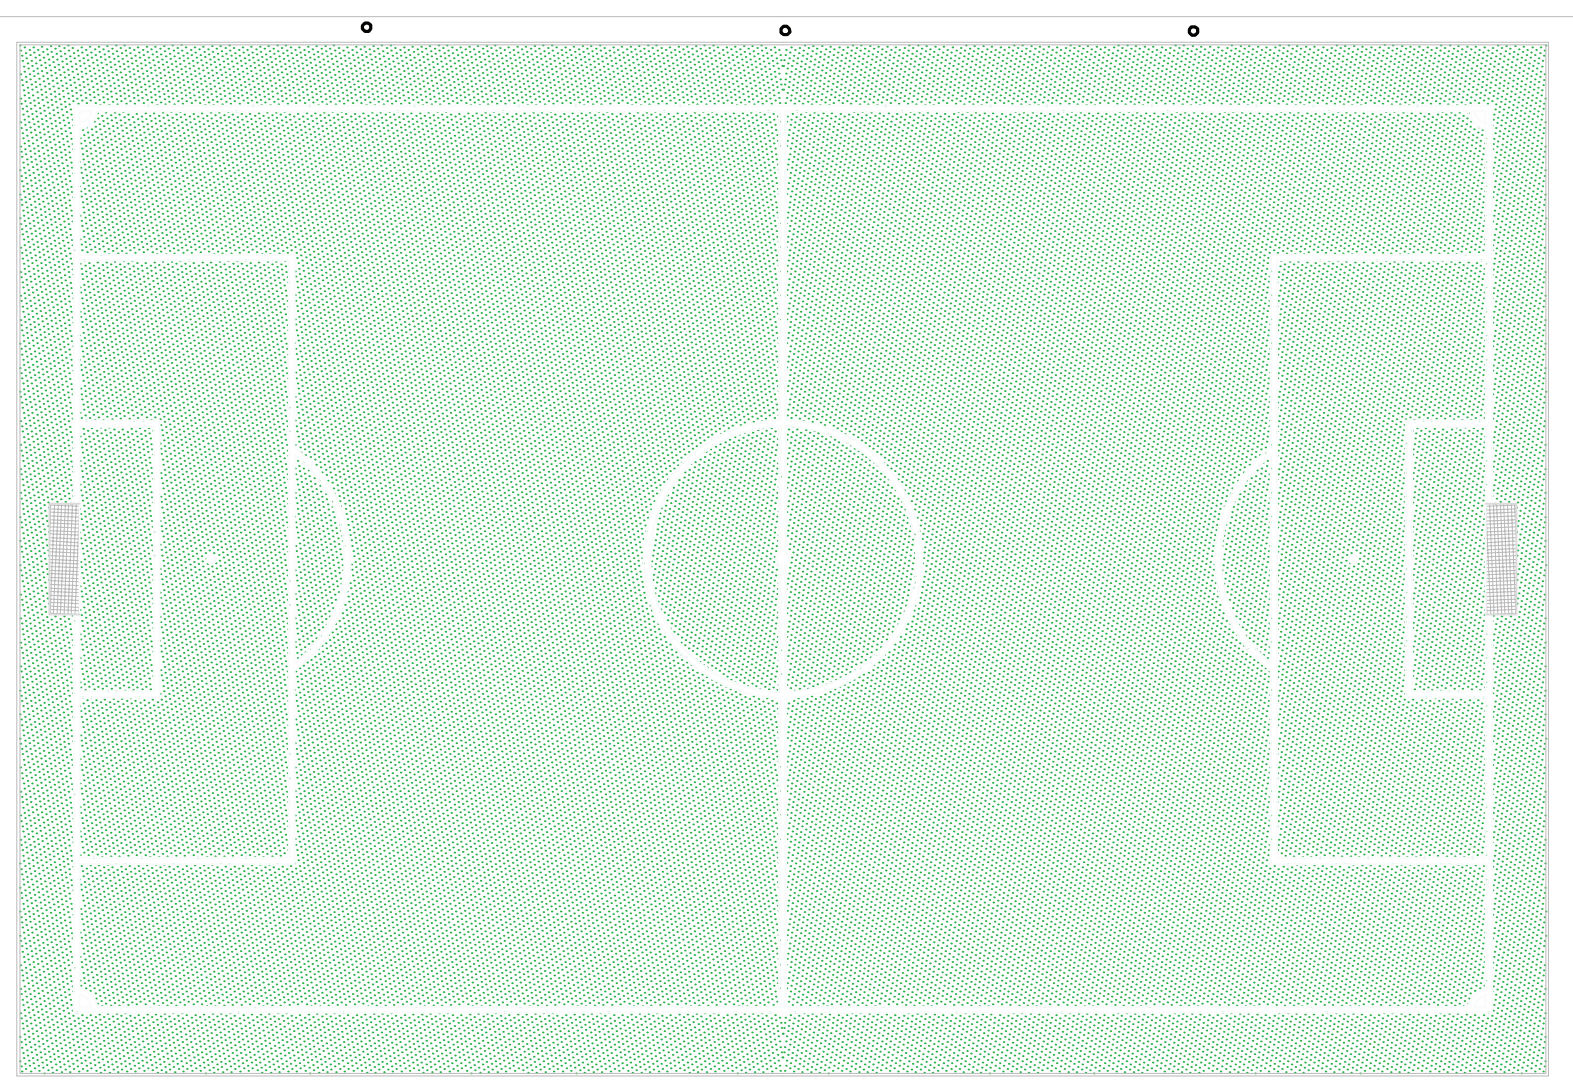


The Beeches
(PH)

Lodge


SITE PLAN 1 : 500

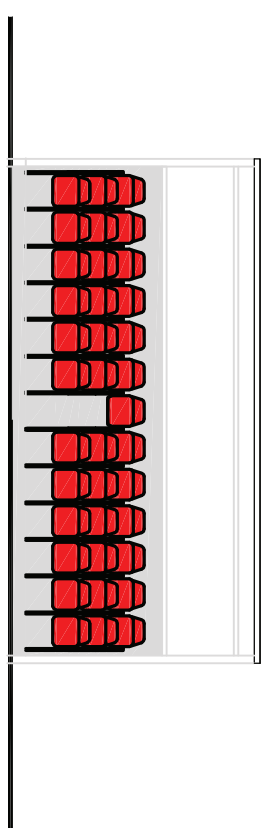


FRONT ELEVATION 1 : 100

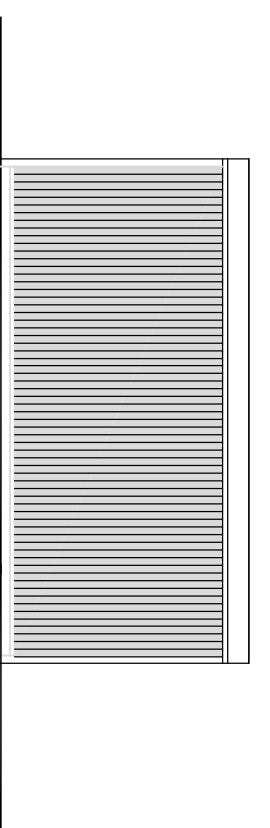


REAR ELEVATION 1 : 100

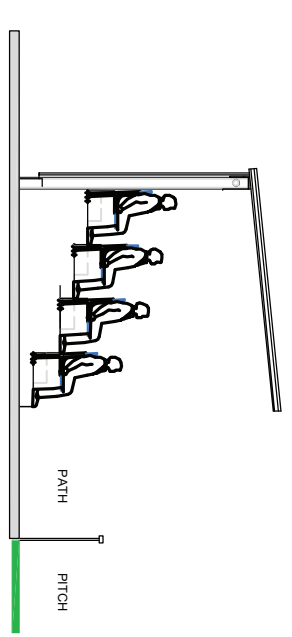

SIDE ELEVATION 1 : 100

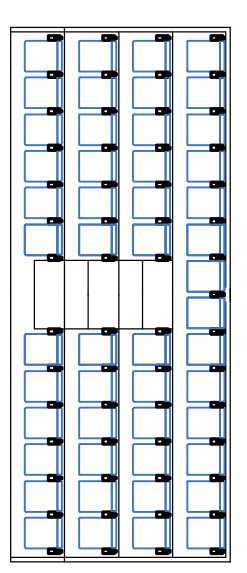

FLOOR PLAN 1 : 100

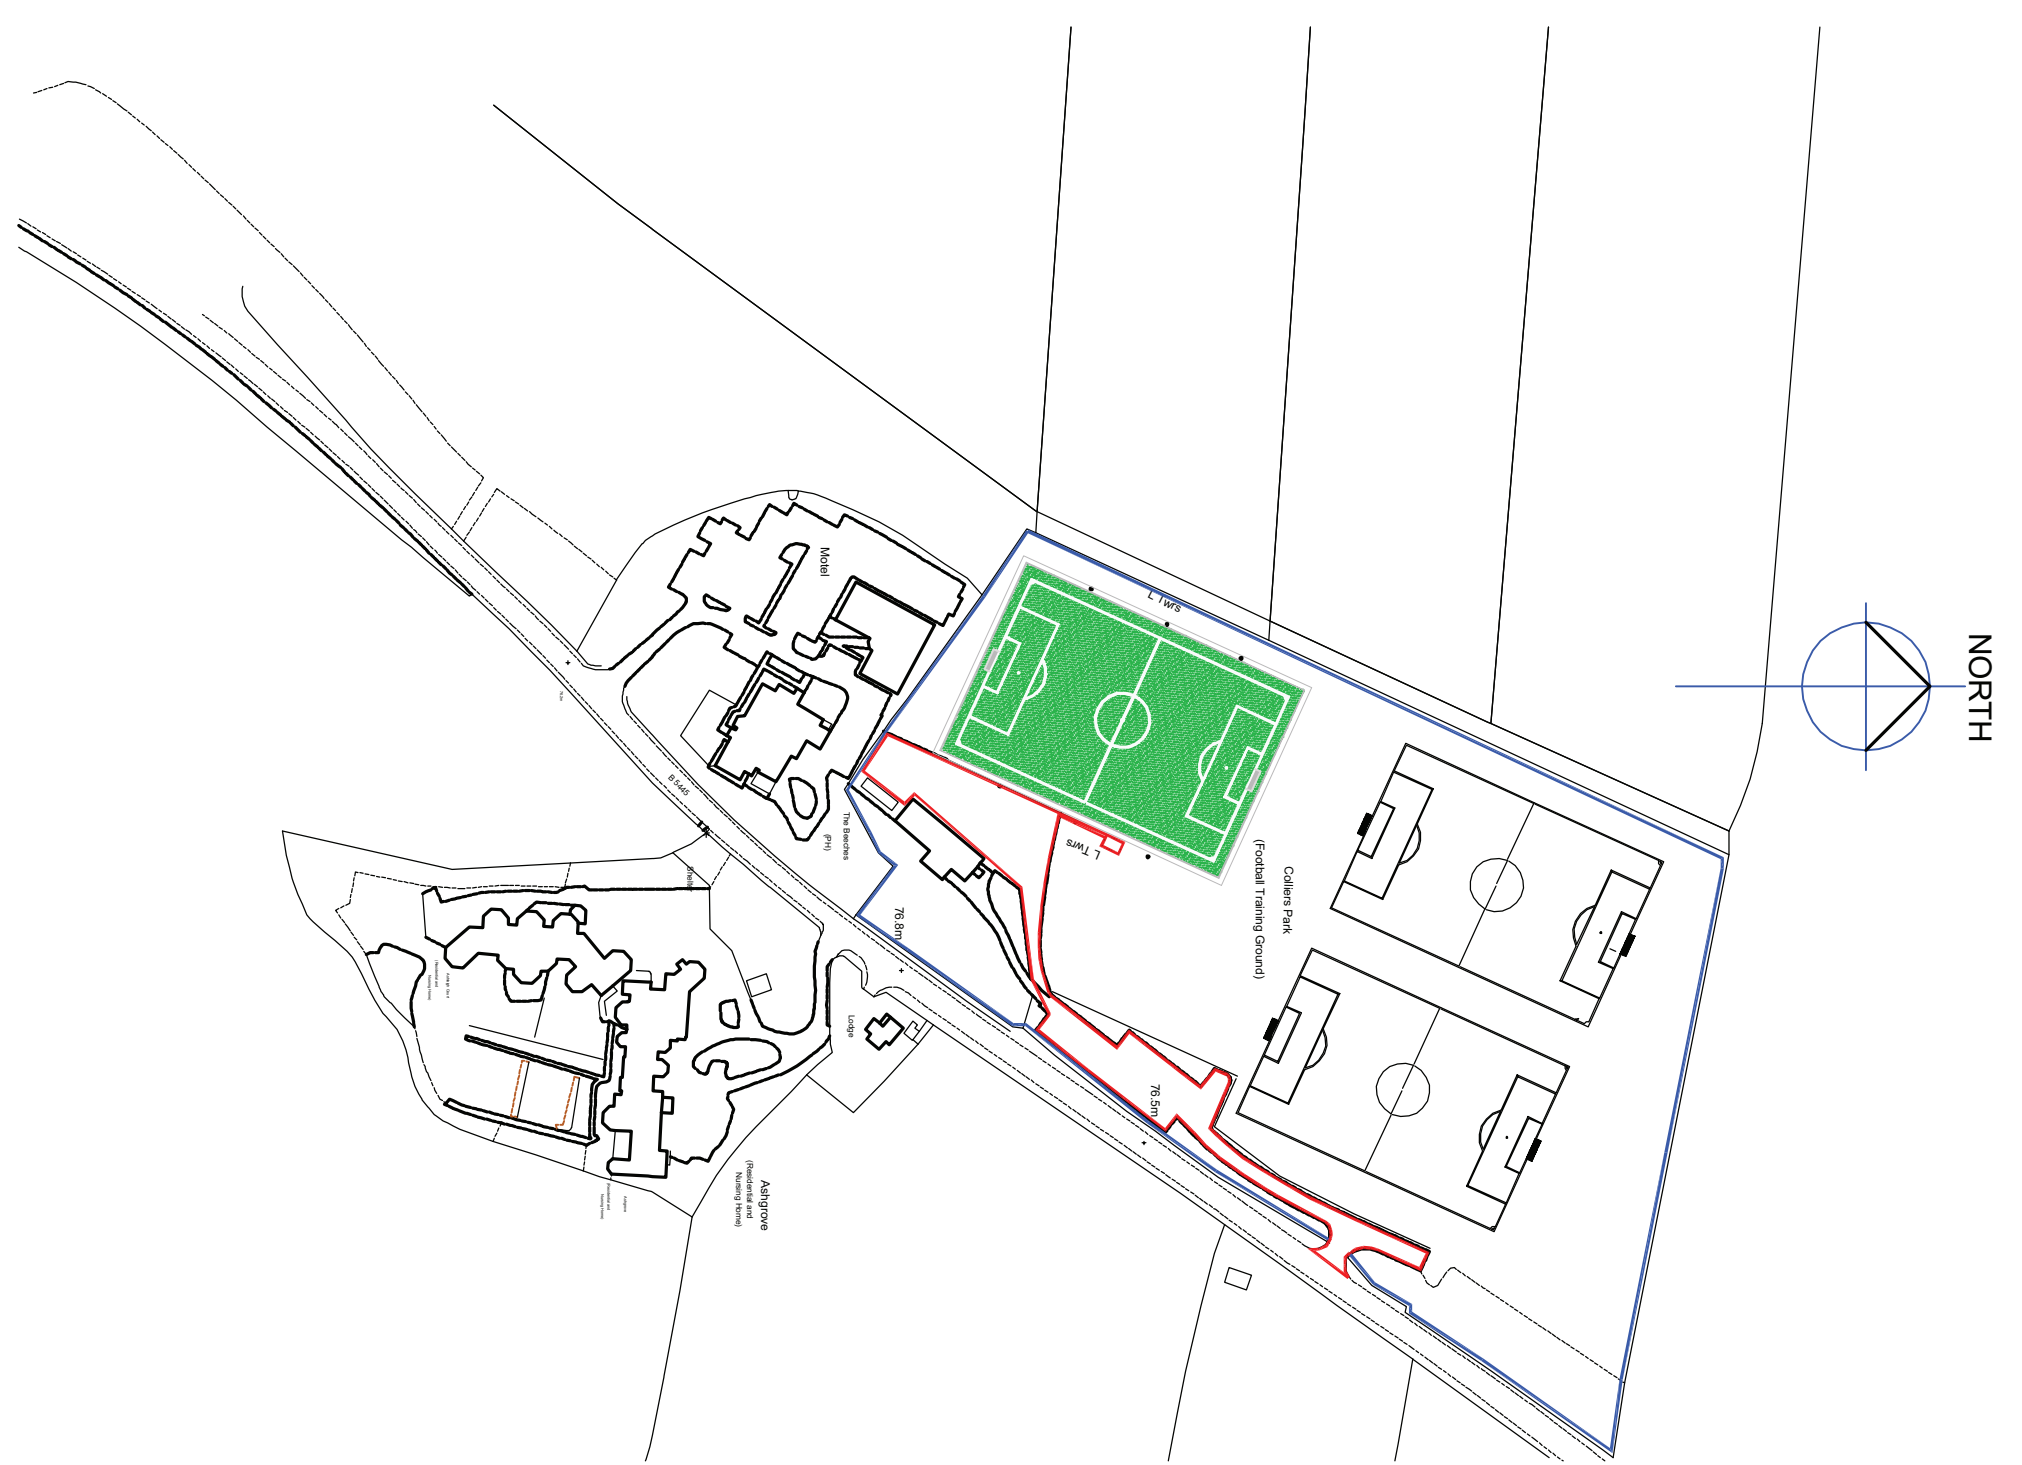

LOCATION PLAN 1 : 1250

REV A 23 JUNE 2009 OTHER FOOTBALL PITCHES ADDED

whp
architects
willacy horsewood partnership

Client
WREXHAM FOOTBALL CLUB

Job
COVERED STAND AT COLLIERS PARK TRAINING CENTRE,
CHESTER ROAD, GRESFORD

Title
PROPOSED GENERAL ARRANGEMENT

Scale	Date	Job no.	Drawing no.	Rev.
VARIOUS	MAY09	WH1064	COL 01	A

modlmgton grange, parkgate road, chester CH1 6NP
www.willacyhorsewood.co.uk
Tel: 01244 853891 Fax: 01244 853892 E-Mail: info@willacyhorsewood.co.uk