
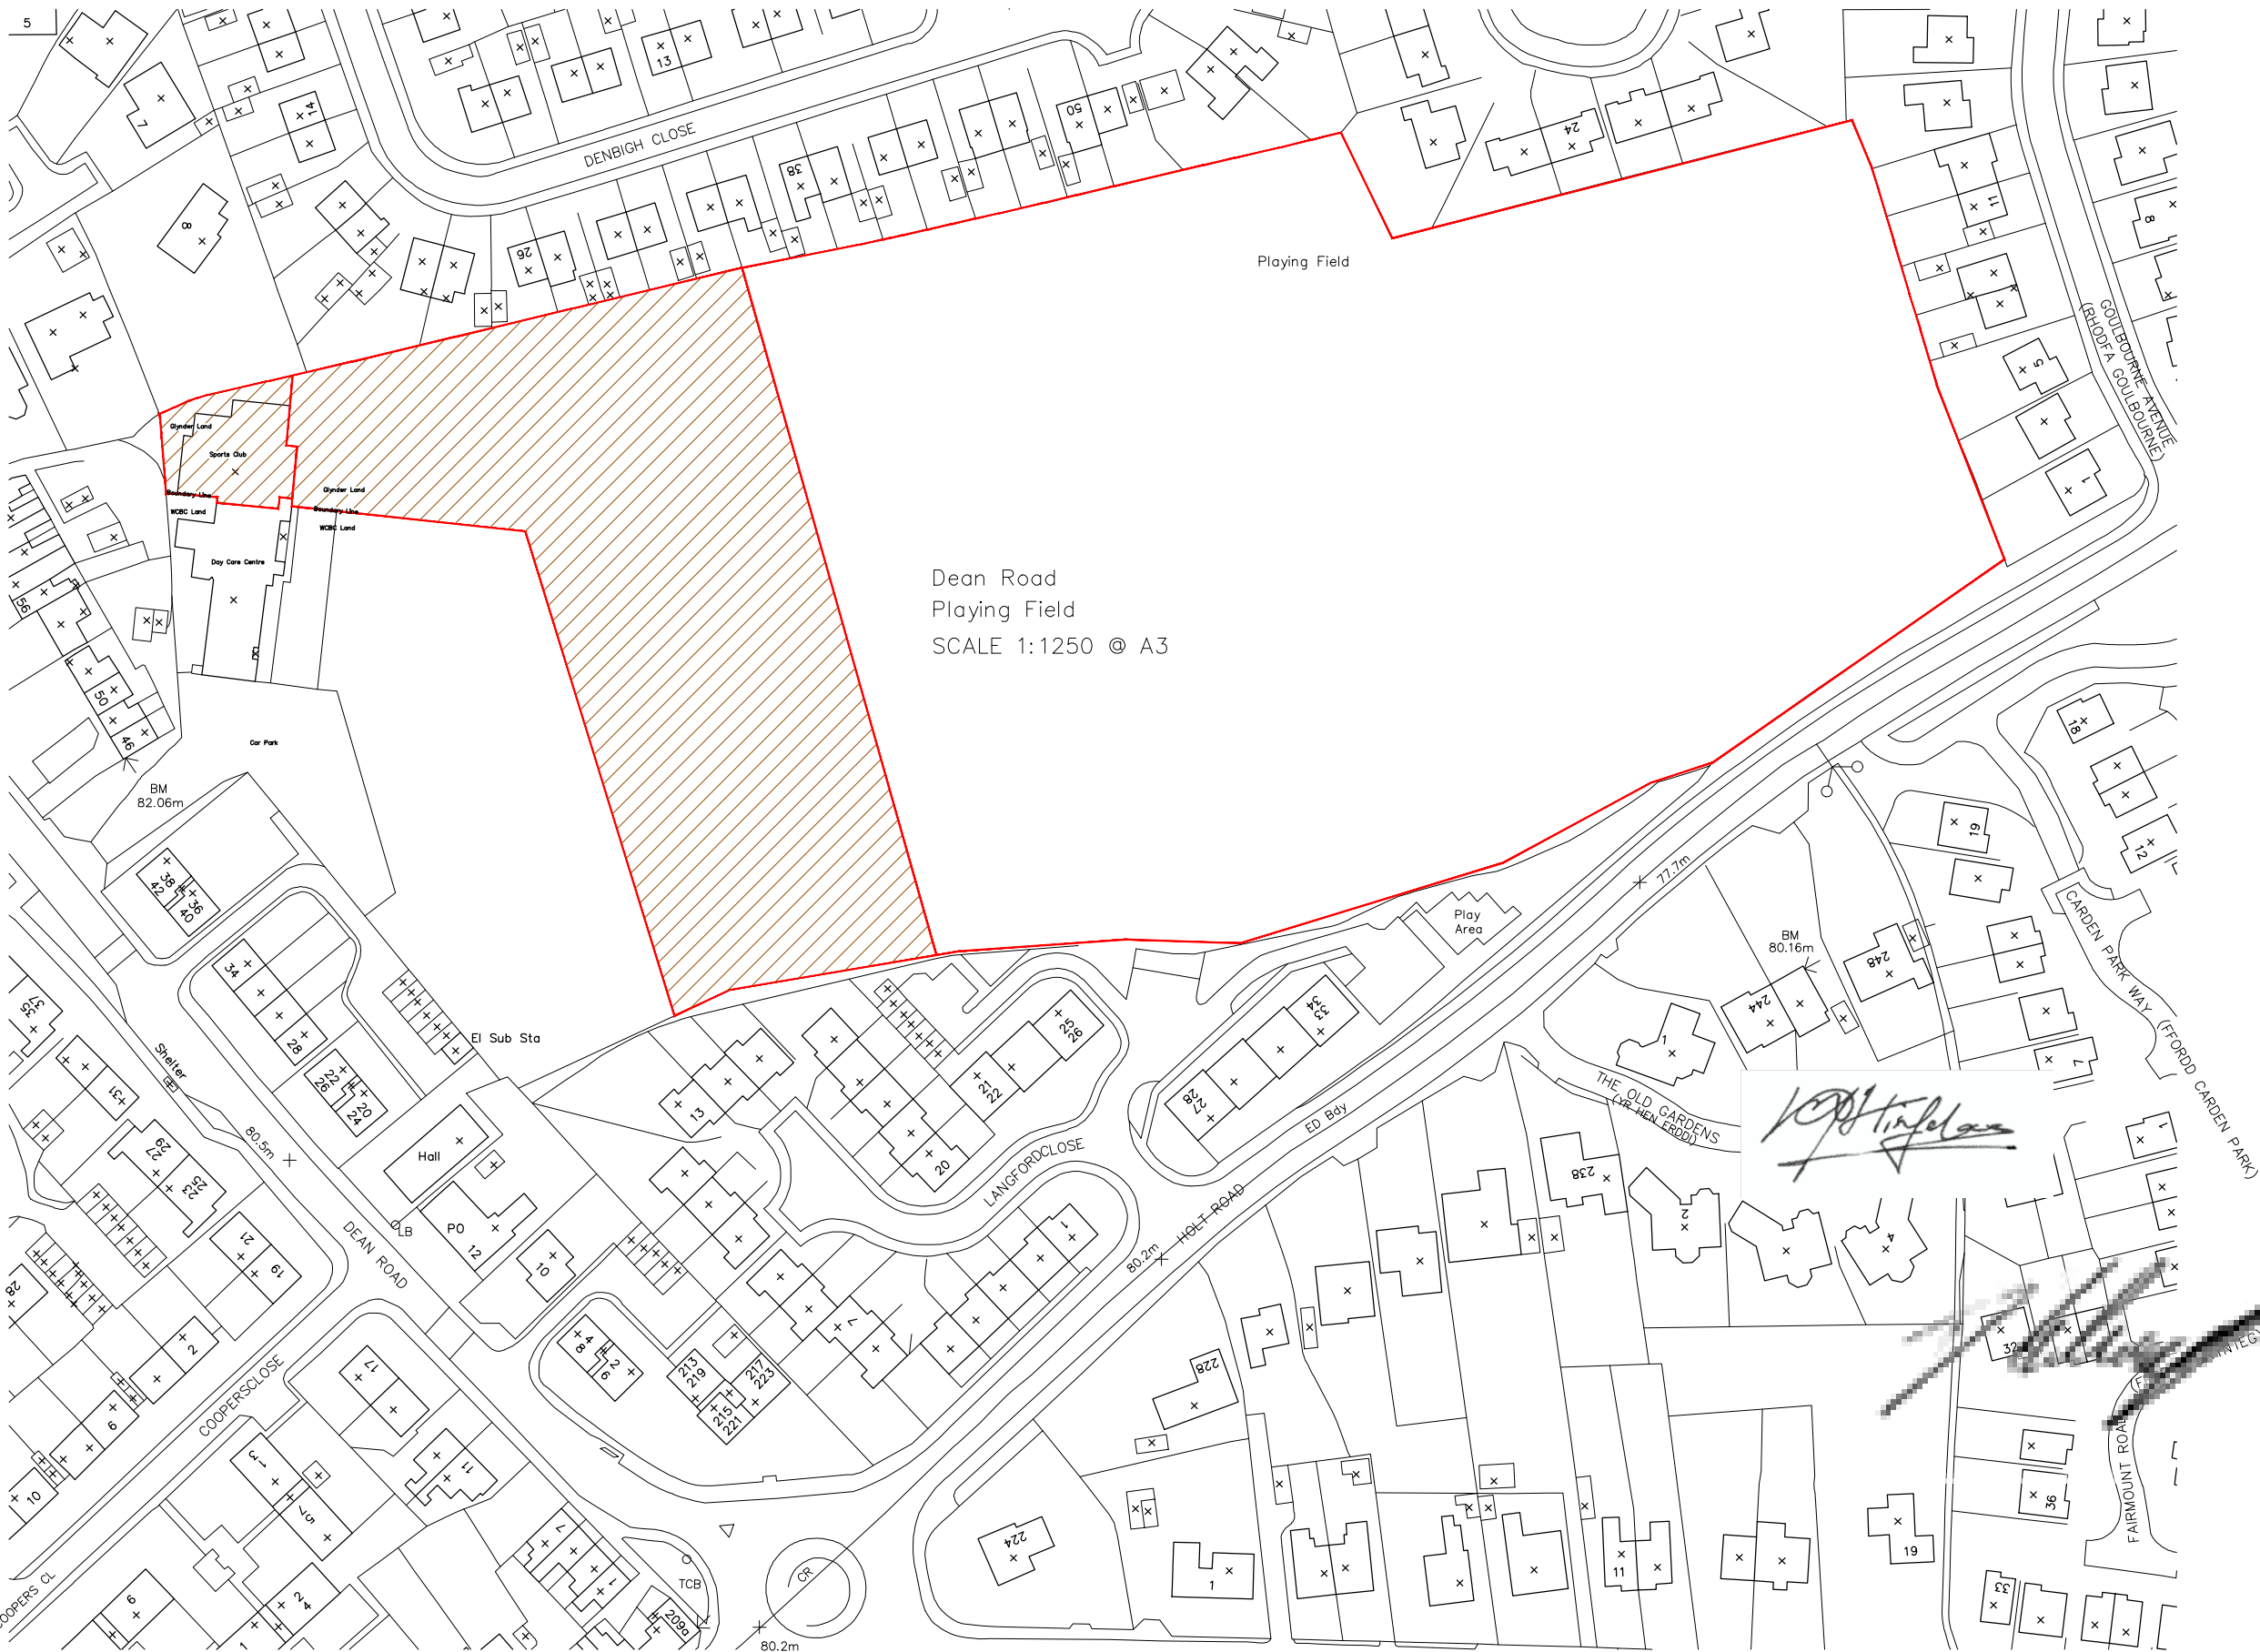


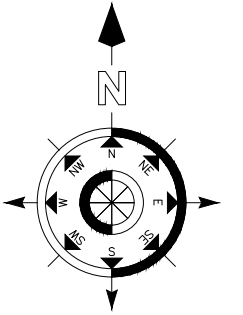

Rev	Date	Mod	Chkd	Description
-----	------	-----	------	-------------

Glyndwr University
Plas Coch Campus, Mold Road, Wrexham. LL11 2AW
Title : DEAN ROAD SITE PLAN

DR10 - 001			Issued by:
Drawing Number	Sheet No	Revision	Issue date:

Date:	27/04/2021	Scale:	1:1250	Paper Size:	A3
Drawn by:	Darren Griffiths				