
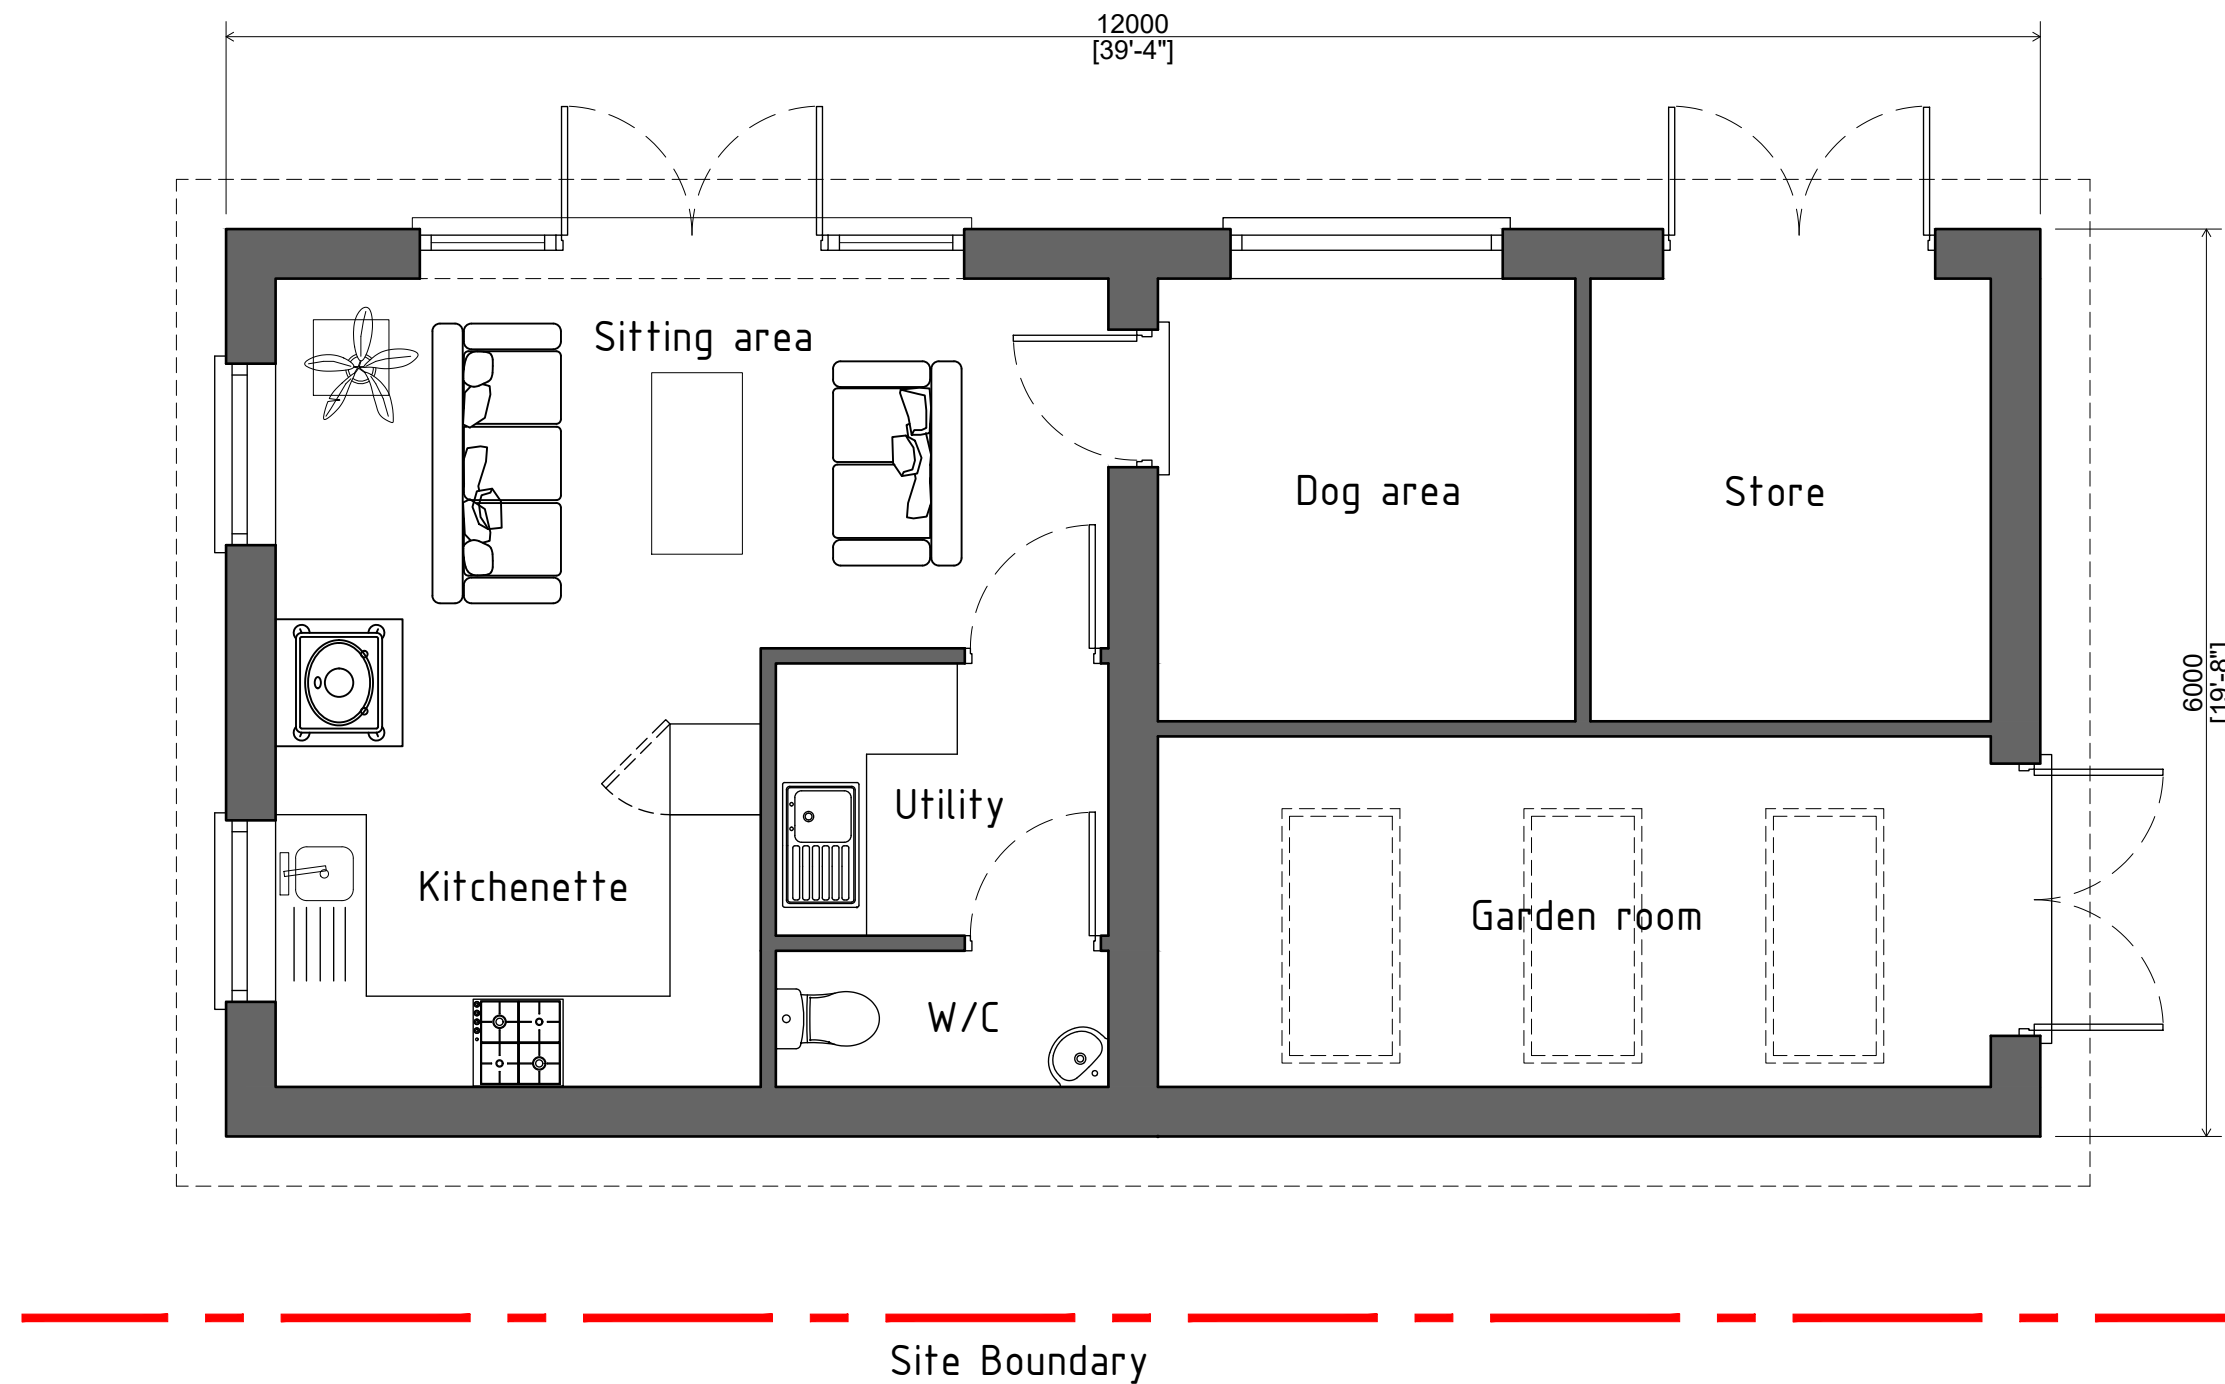


 

HDS ARCHITECTURAL SERVICES

HDS Architectural Services, The Foundry,
15 Yorke Street, Wrexham
LL13 8LW
Tel (01978) 345250
www.hdsarchitectural.co.uk

Project; Ty Graig, Station Road, Bangor On Dee, Wrexham, LL13 0AB	
Title; Proposed Floor Plan	Scale (A3); 1:50
Dwg No; TC/PD/01	Date; 09.04.21
Revision; Rev-A amended to clients comments 27.04.21 Rev-B amended to clients comments 14.05.21	

Ground floor plan 1:50