


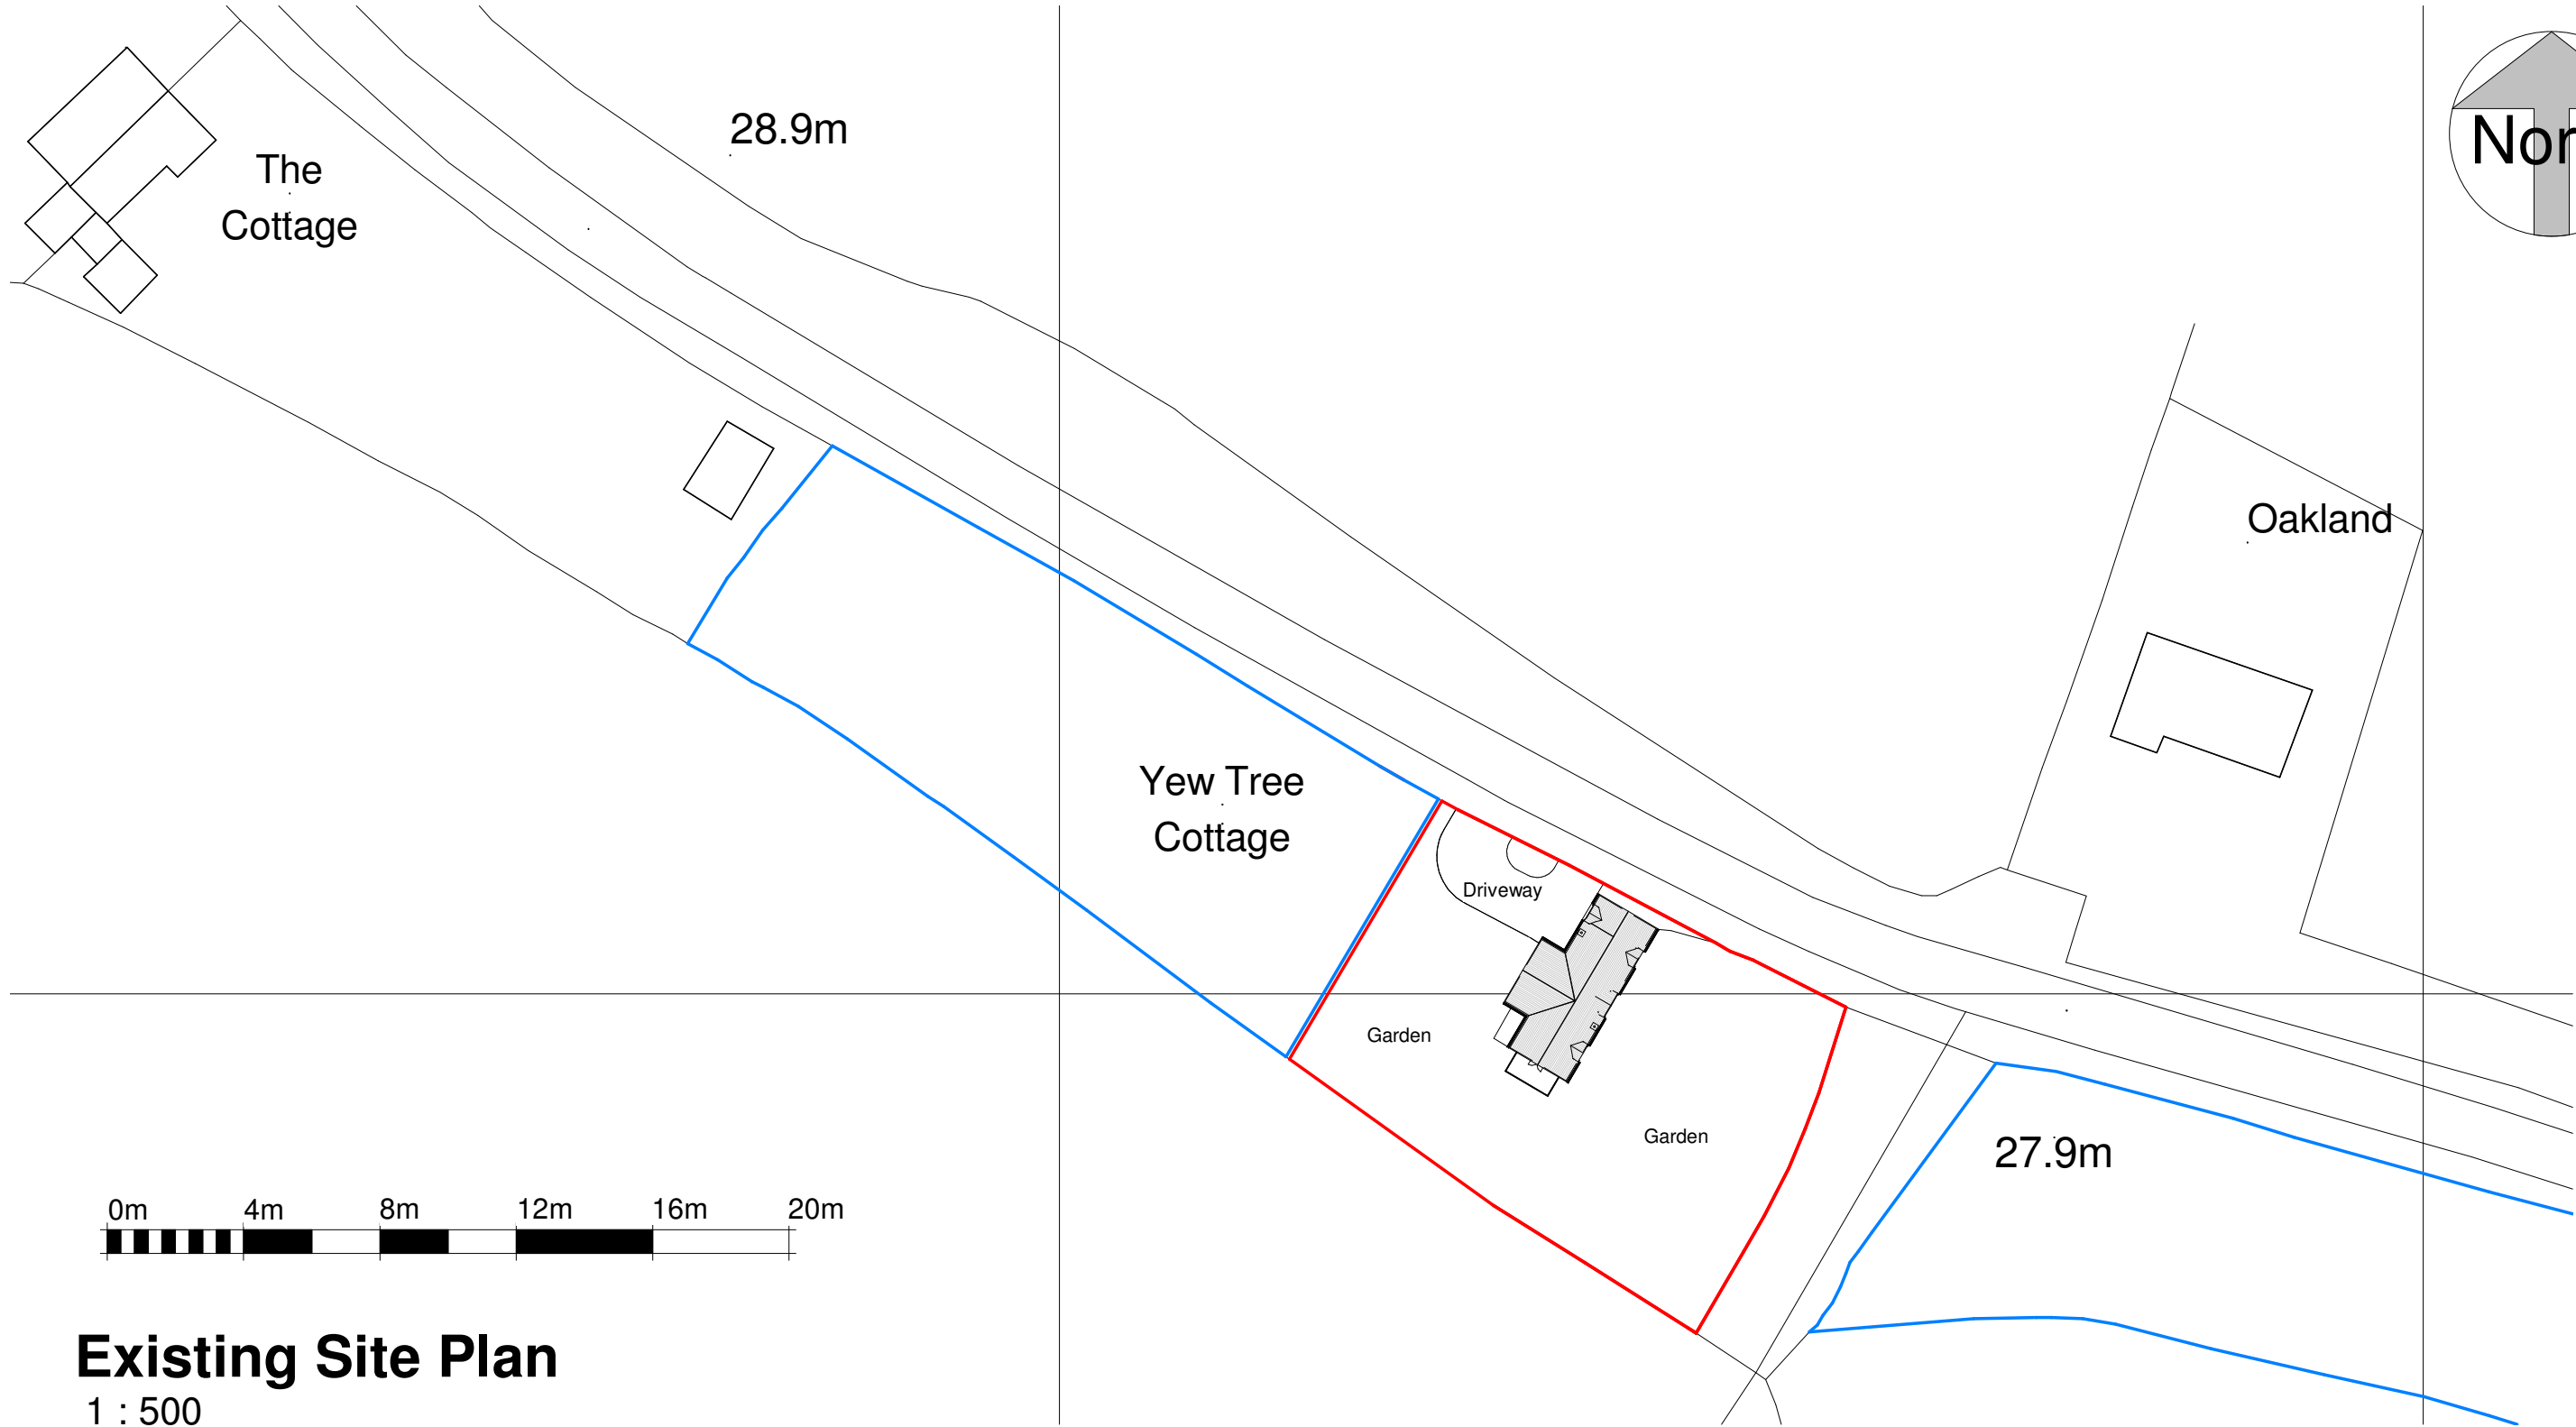

Existing Site Plan

1 : 500

CROWN COPYRIGHT AND DATABASE RIGHTS 2020 OS LICENSE NO. 100019980

Rev.	Revision description	Drawn	Checked	Date

FRAME

Architecture to frame your lives

Project	Yew Tree Cottage, Sun Lane	Scale @ A3	Drawn By	Checked By	Date
		1 : 500	GE	-	29.10.2020
Title	Existing Site Plan	Job No.	Sheet No.	Rev.	
		Drawing Number	20-24 A002	A	