


Proposed Stone house Drefechan Penycae


Note

Materials:

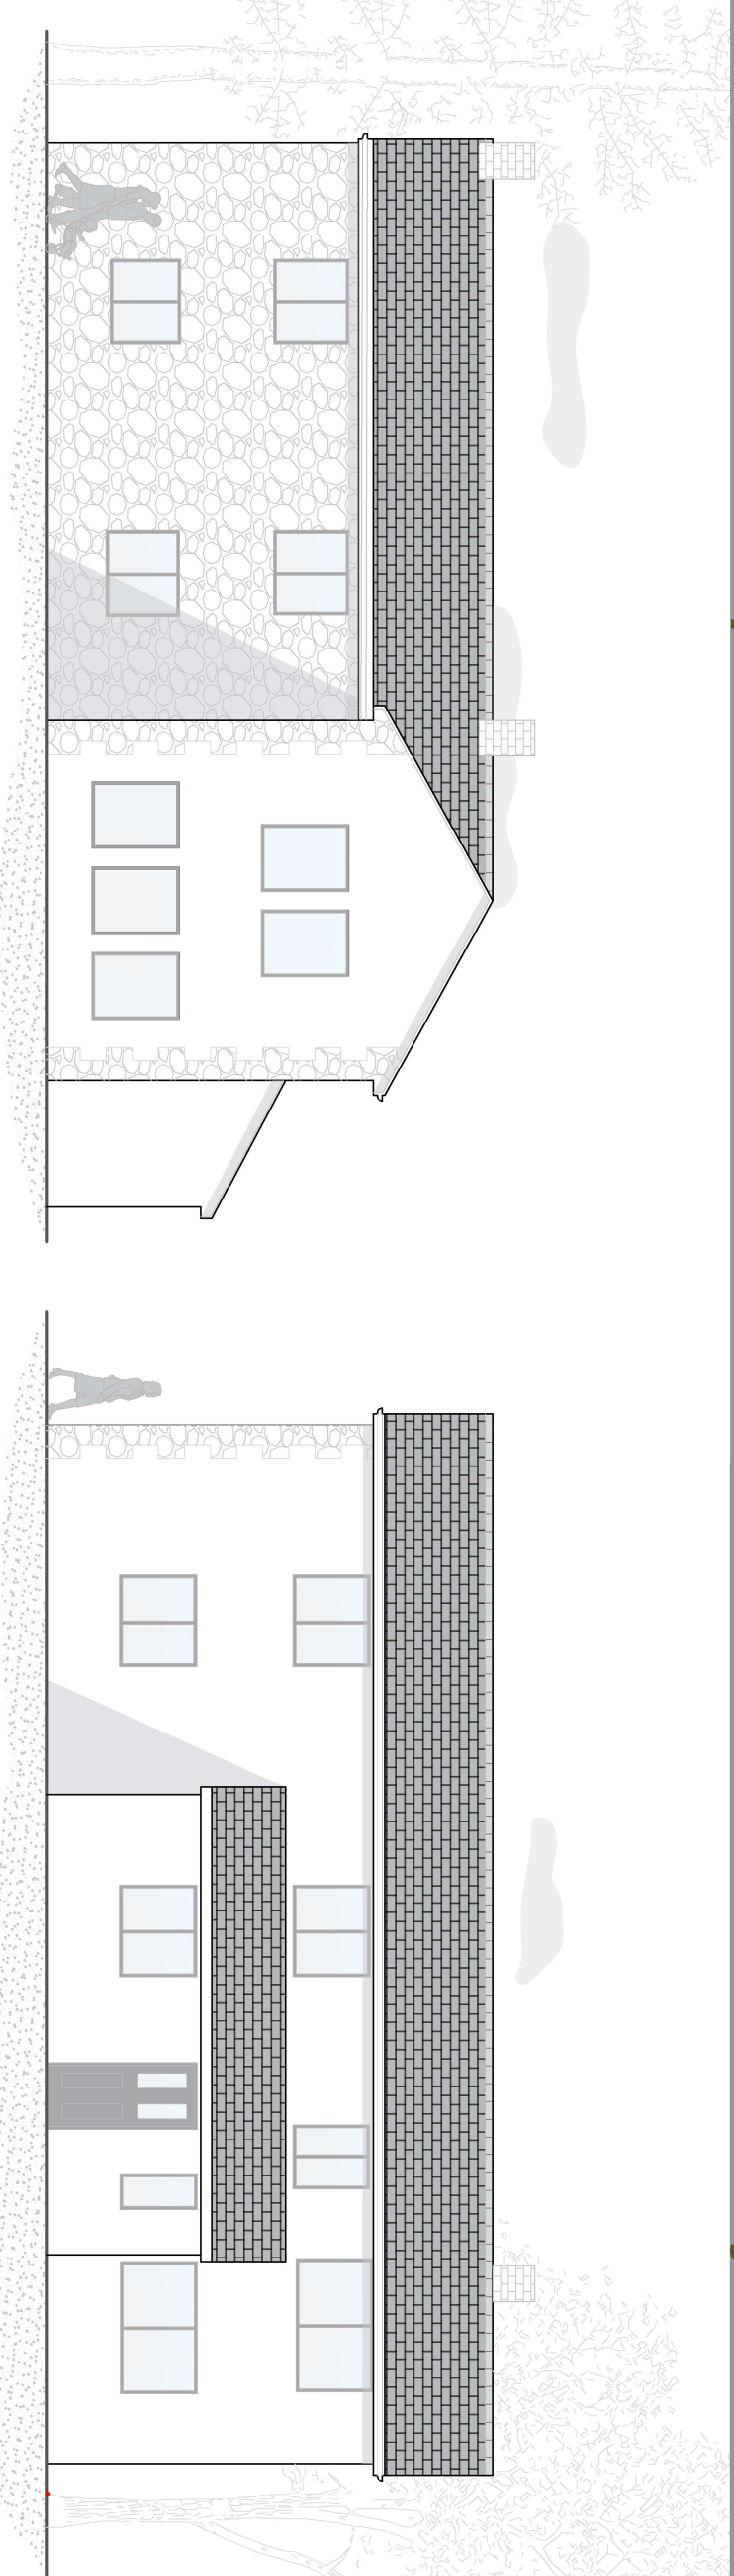


SIDE ELEVATION AS PROPOSED
SCALE 1:100

REAR ELEVATION AS PROPOSED
SCALE 1:100

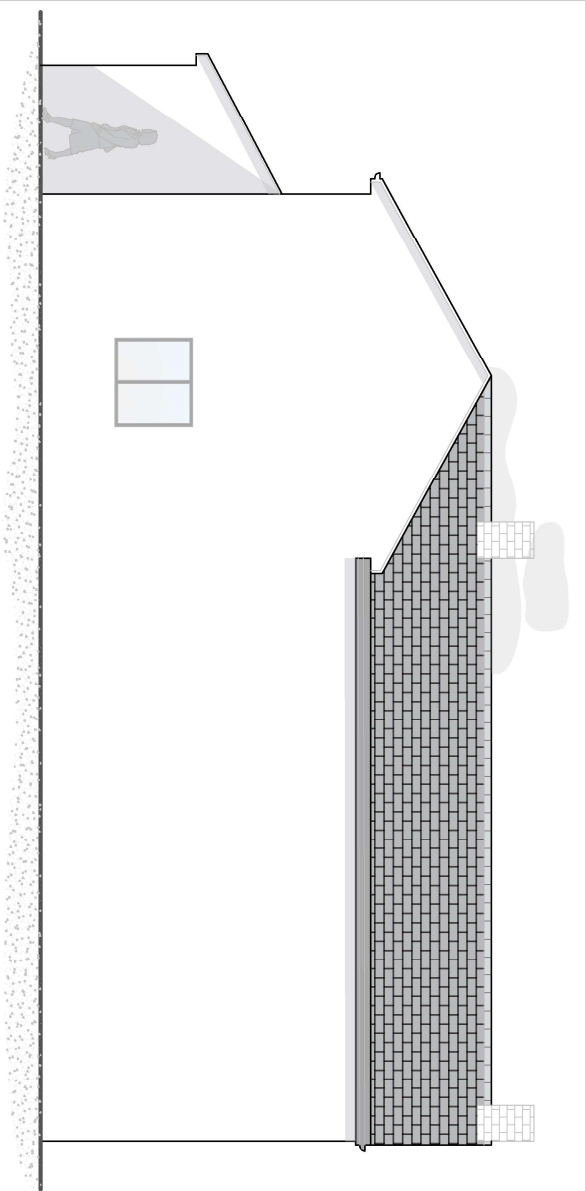

SIDE ELEVATION AS PROPOSED
SCALE 1:100

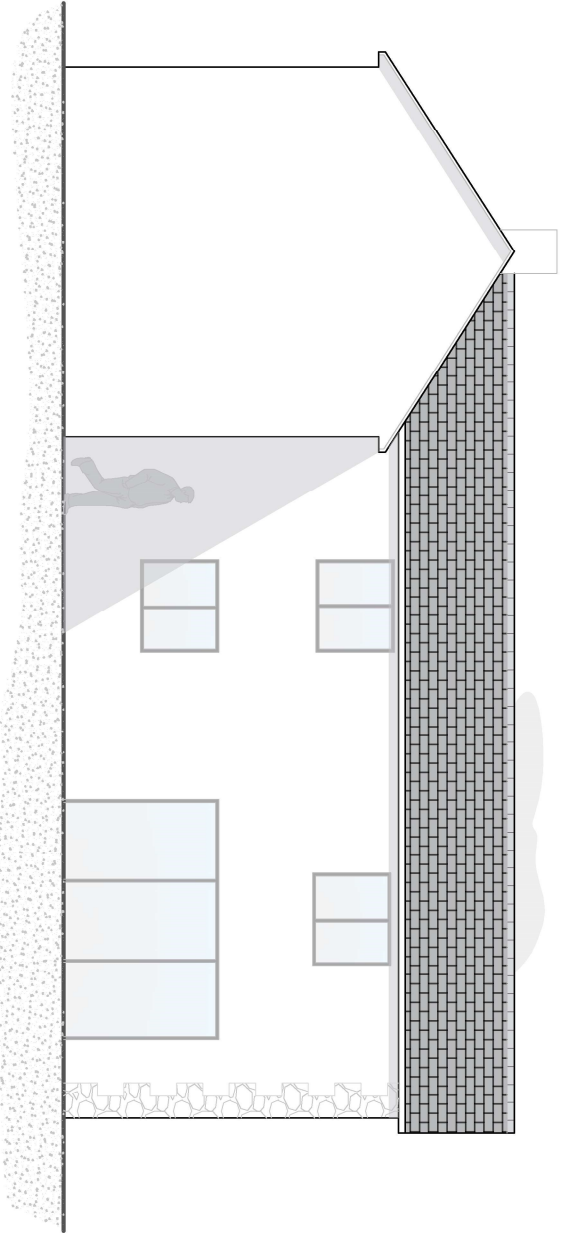

FRONT ELEVATION AS PROPOSED
SCALE 1:100



CLIENT Mr & Mrs White	
PROJECT Stone house, Drefechan, Penycae, LL14 1UE	
SCALE 1:100	DATE 17/02/2020
DRAWING No PR2	Job No 533
DRAWN BY RDP	CHECKED BY TB