




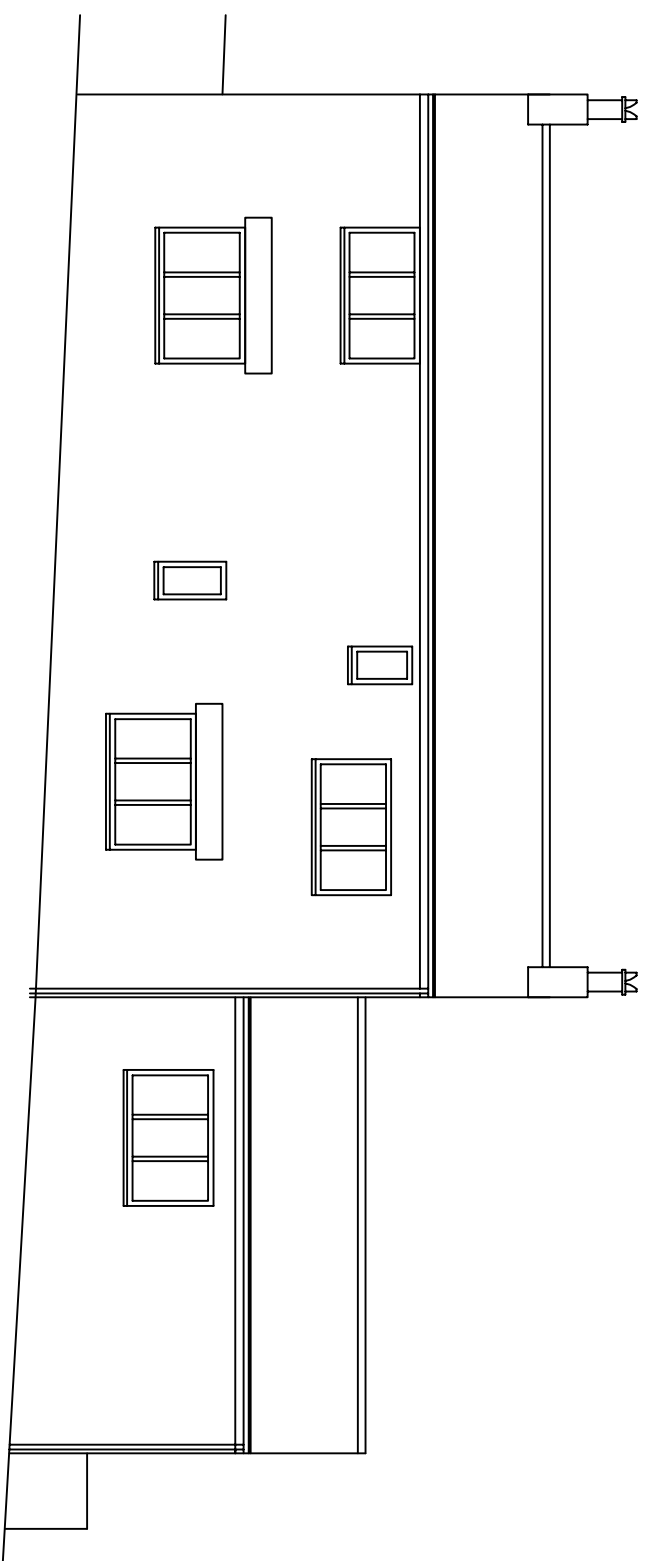


Existing Front Elevation

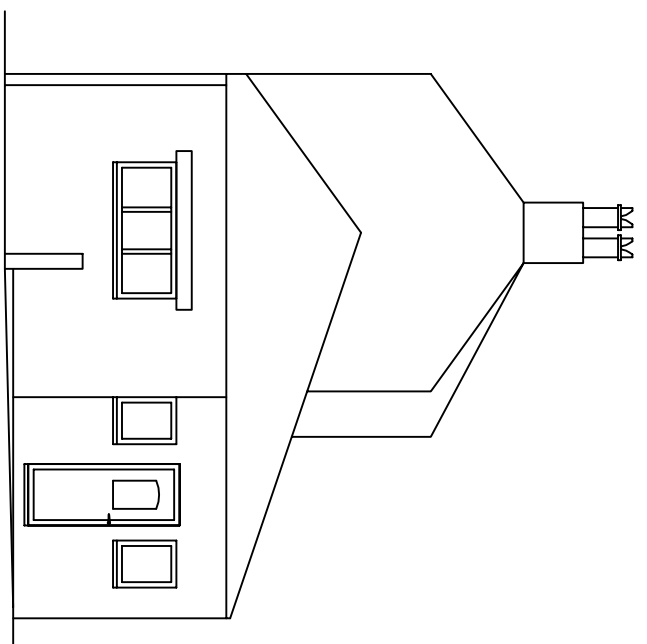


Existing South Side Elevation

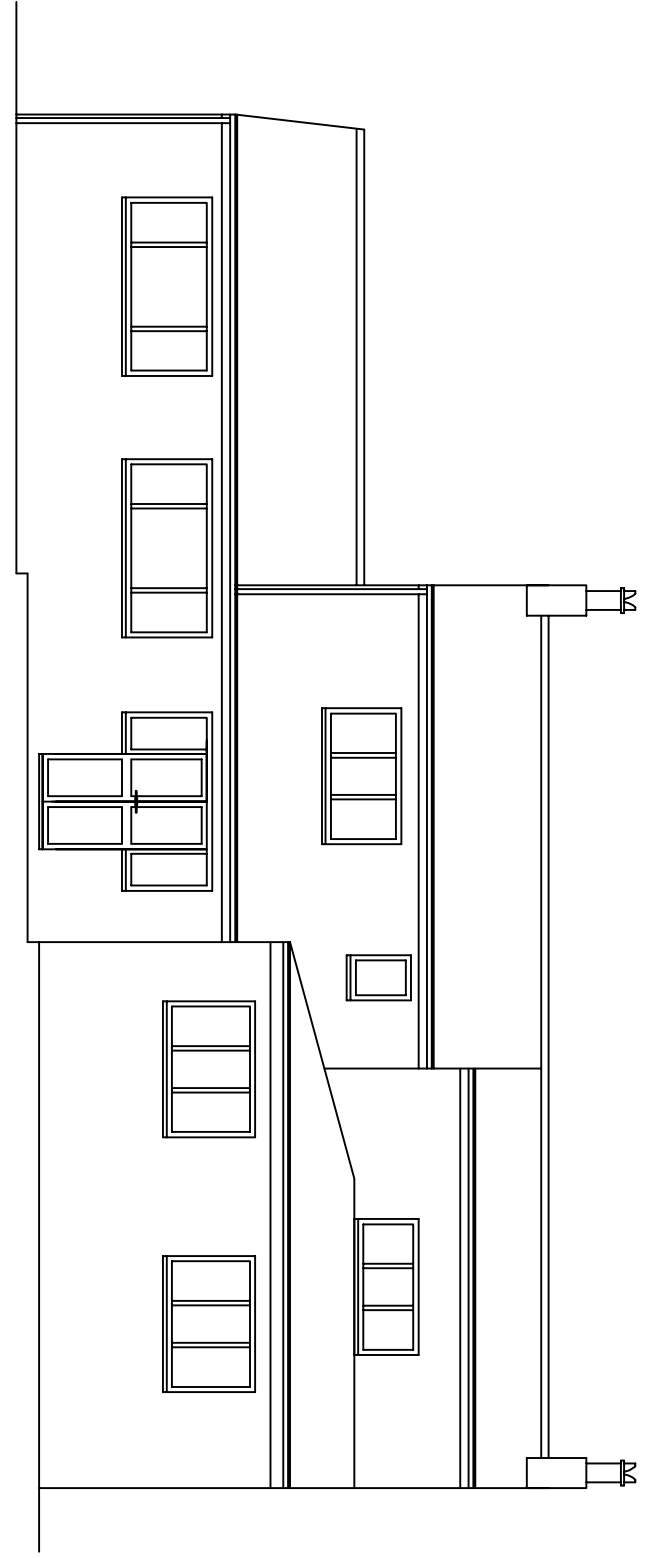


Existing Rear Elevation

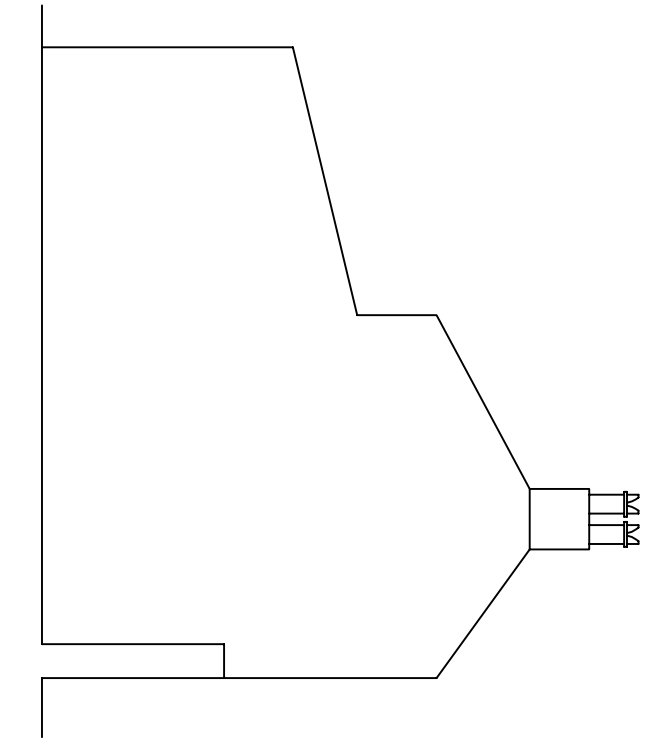


Existing North Side Elevation

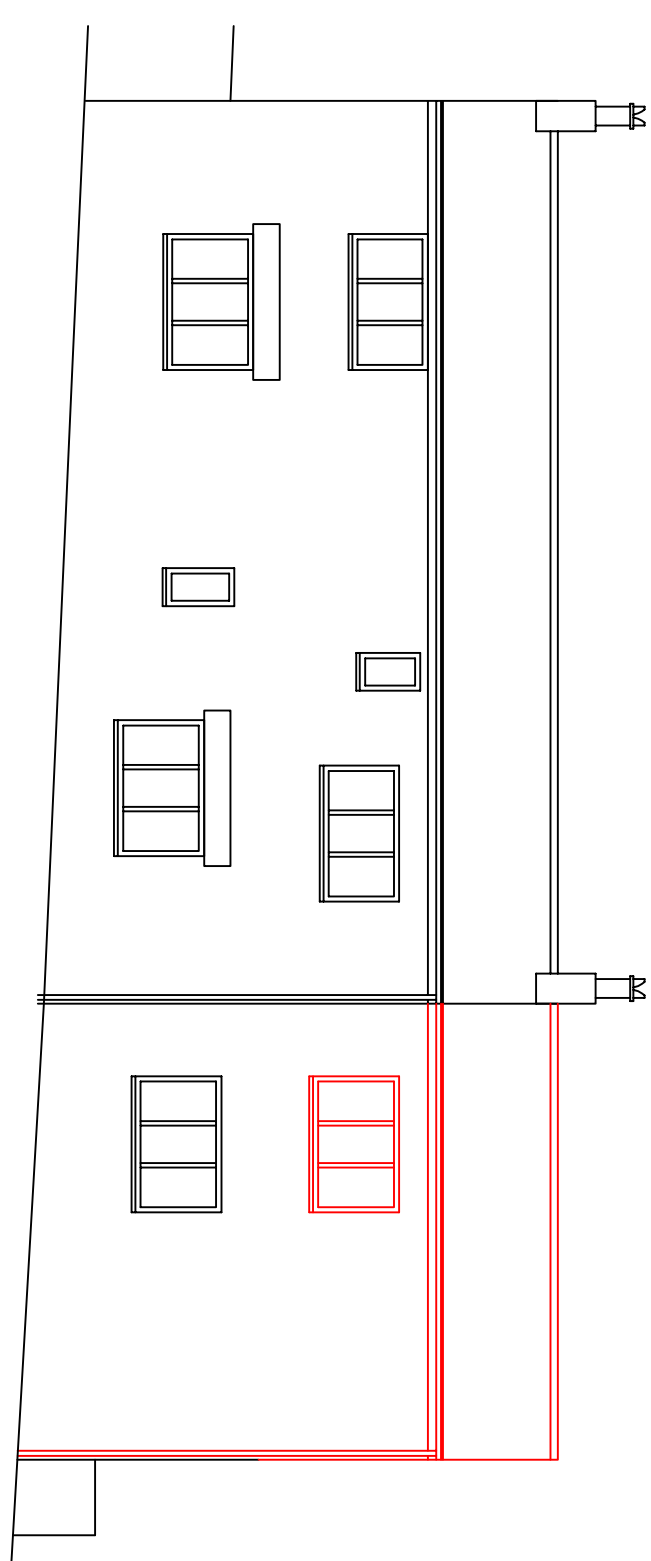


Proposed Front Elevation

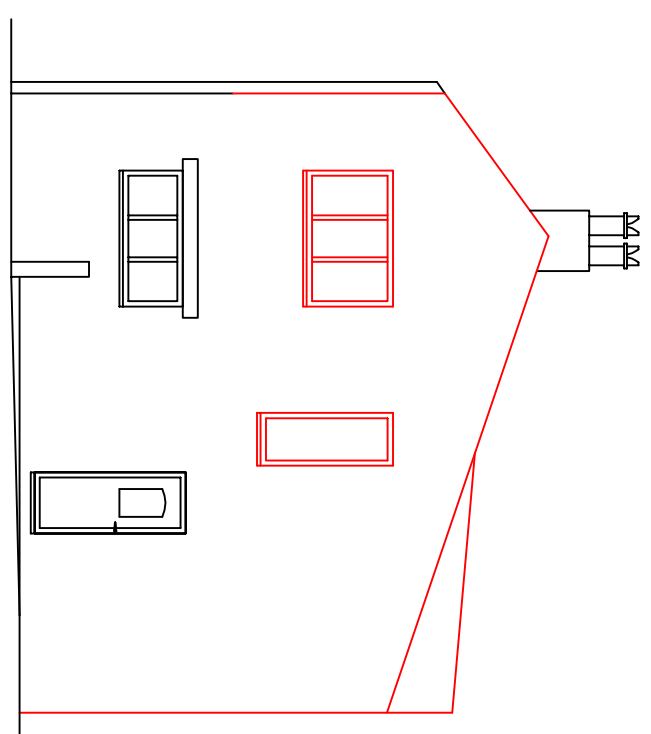


Proposed South Side Elevation

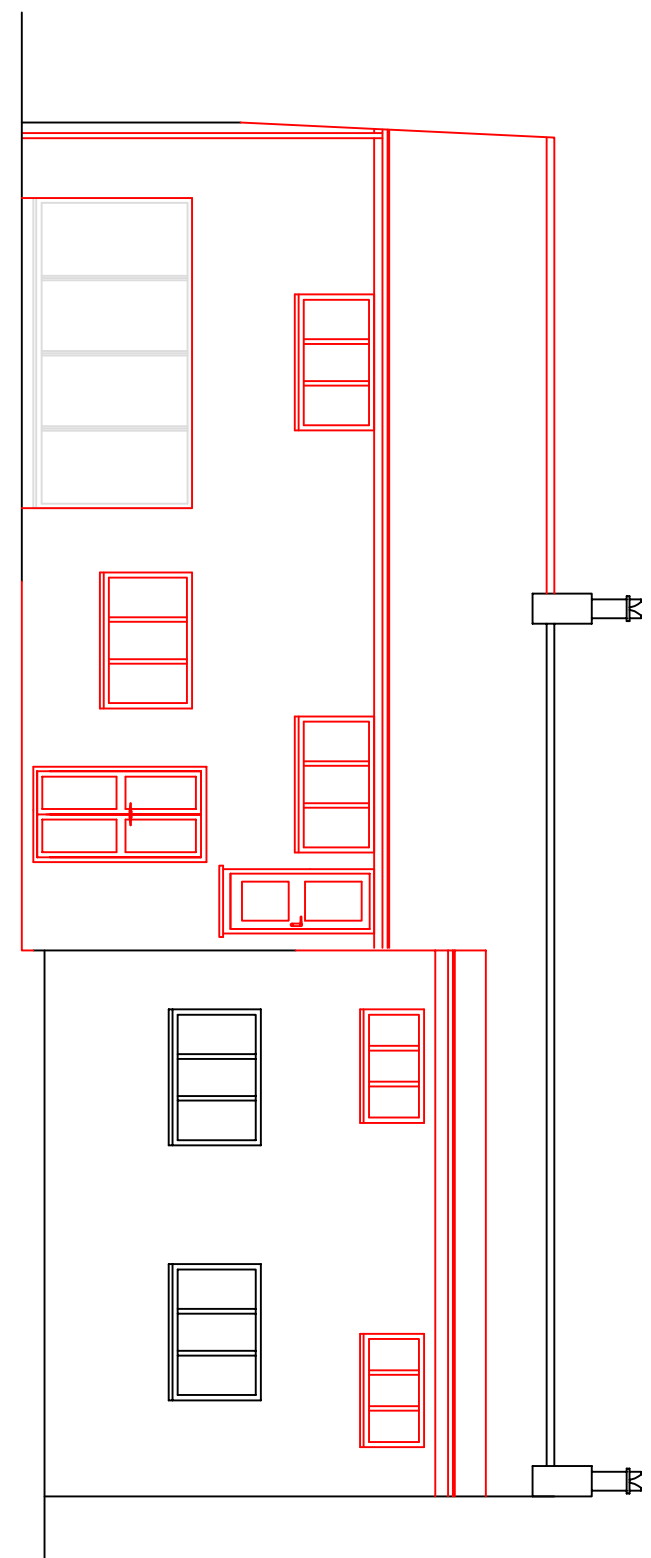


Proposed Rear Elevation

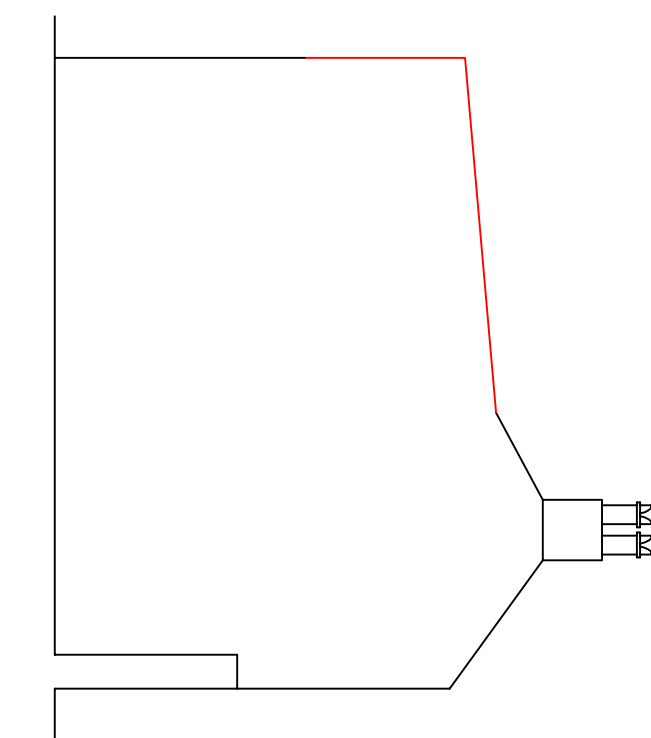


Proposed North Side Elevation

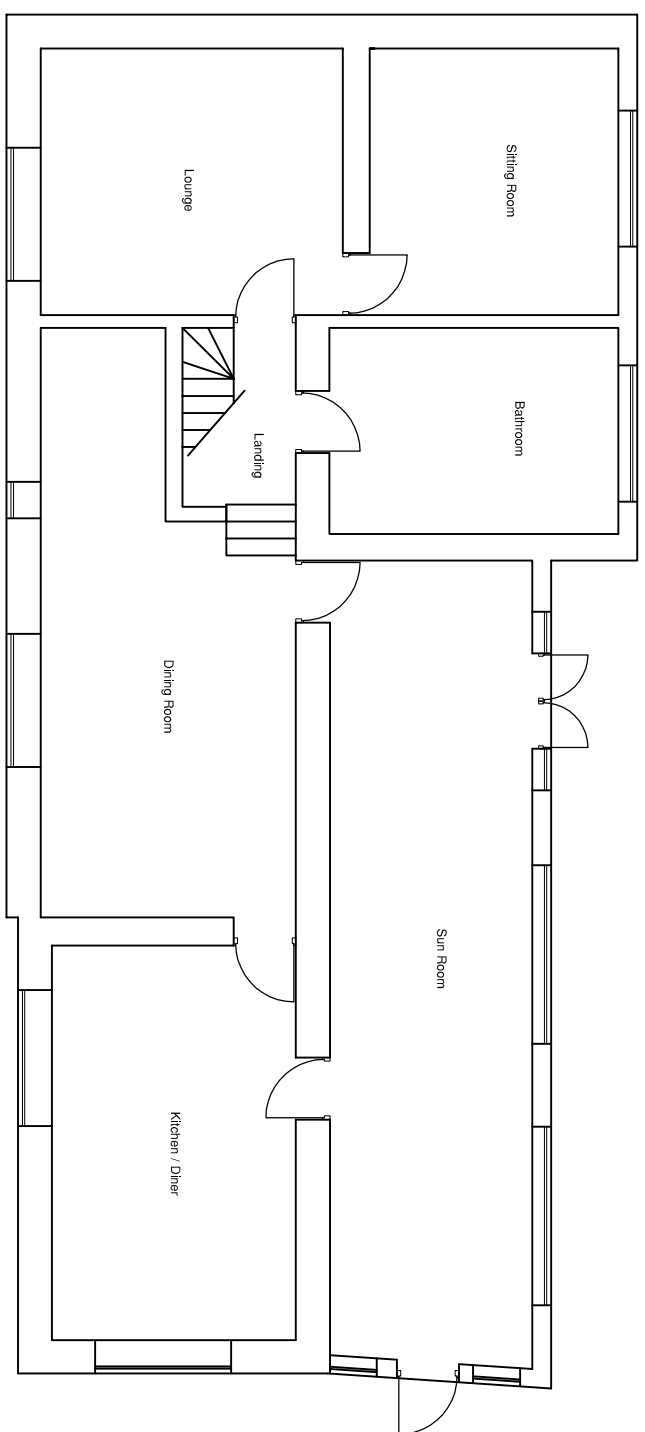


Existing Ground Floor Plan

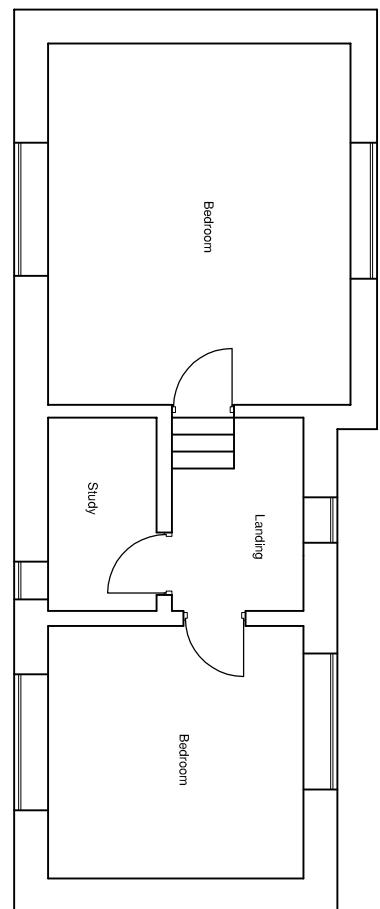


Existing First Floor Plan

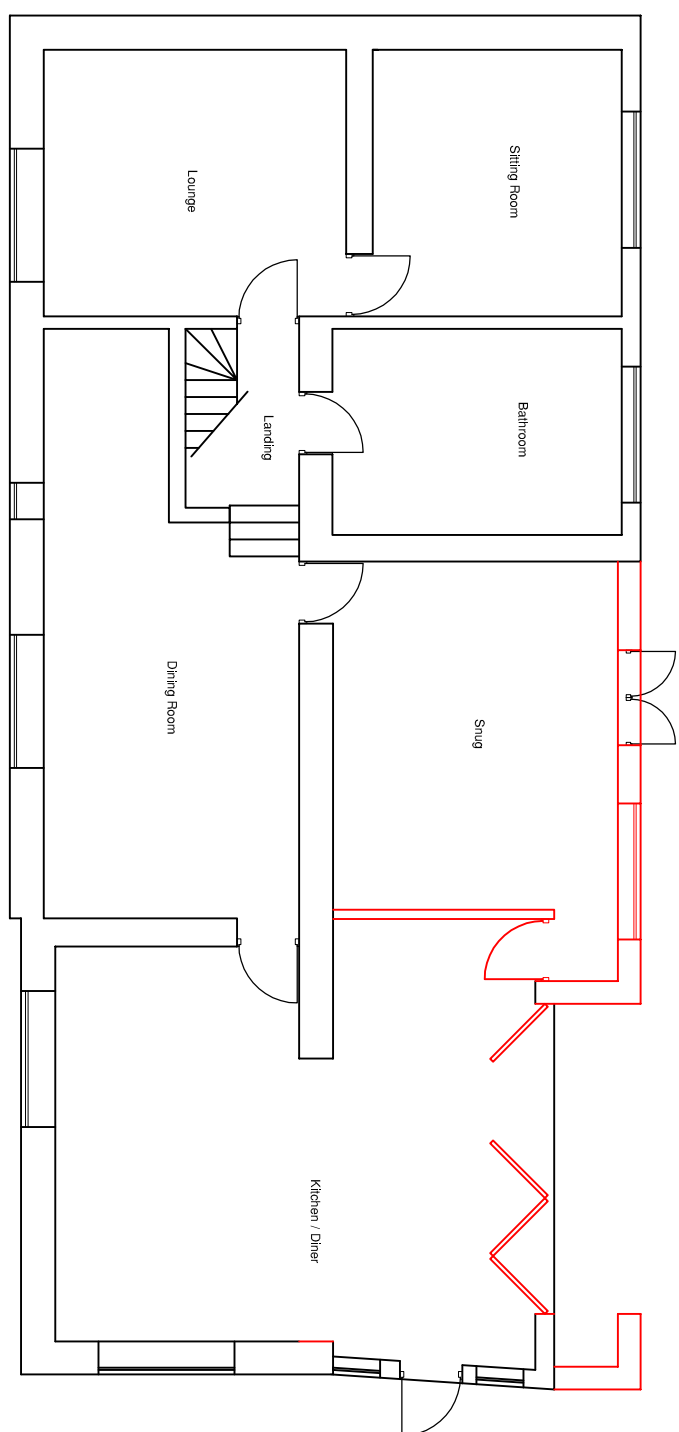


Proposed Ground Floor Plan

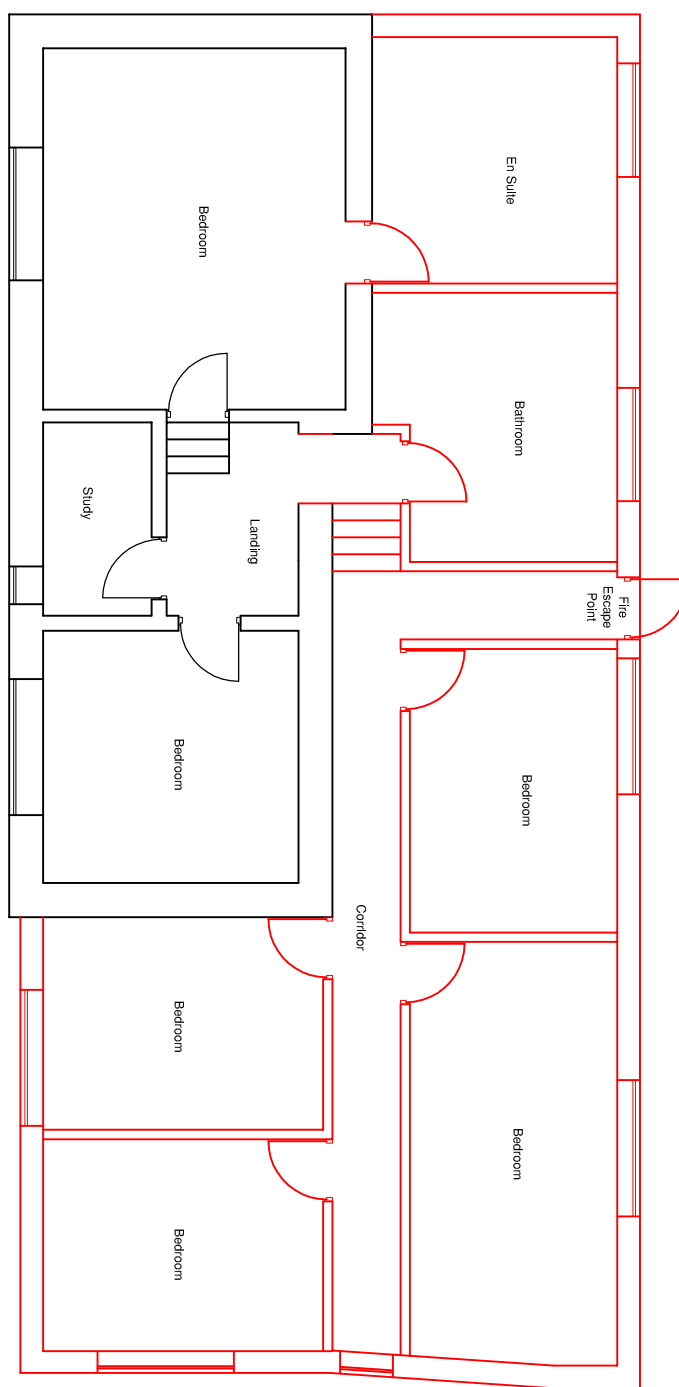

Proposed First Floor Plan

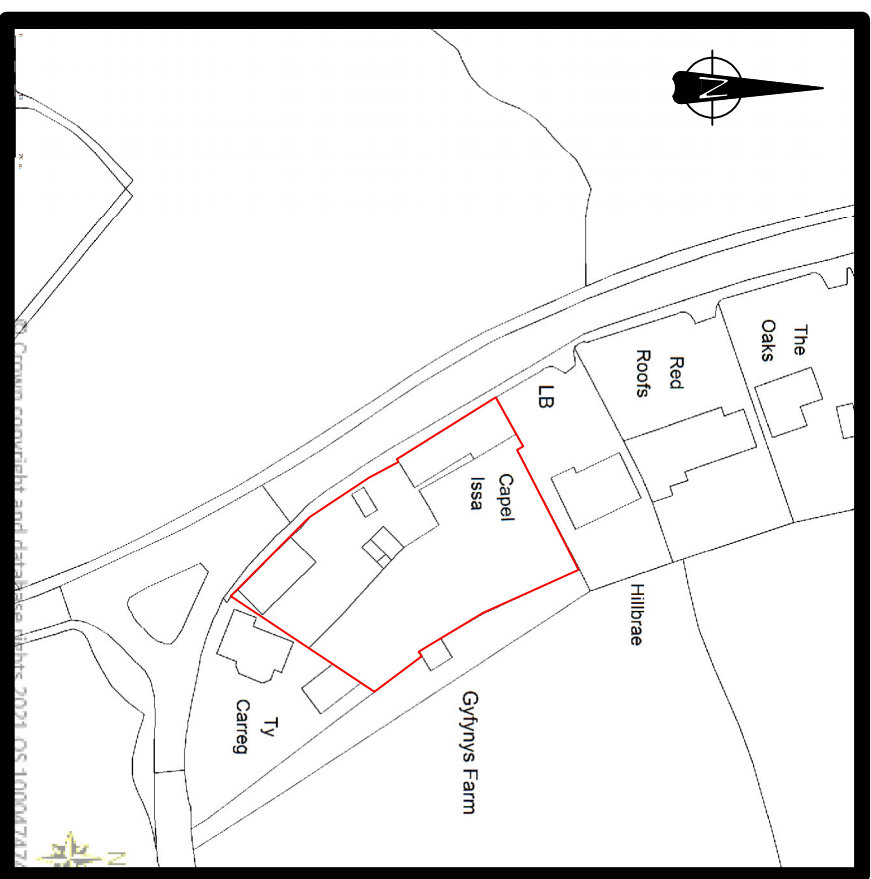

Location Plan
Scale 1:1250

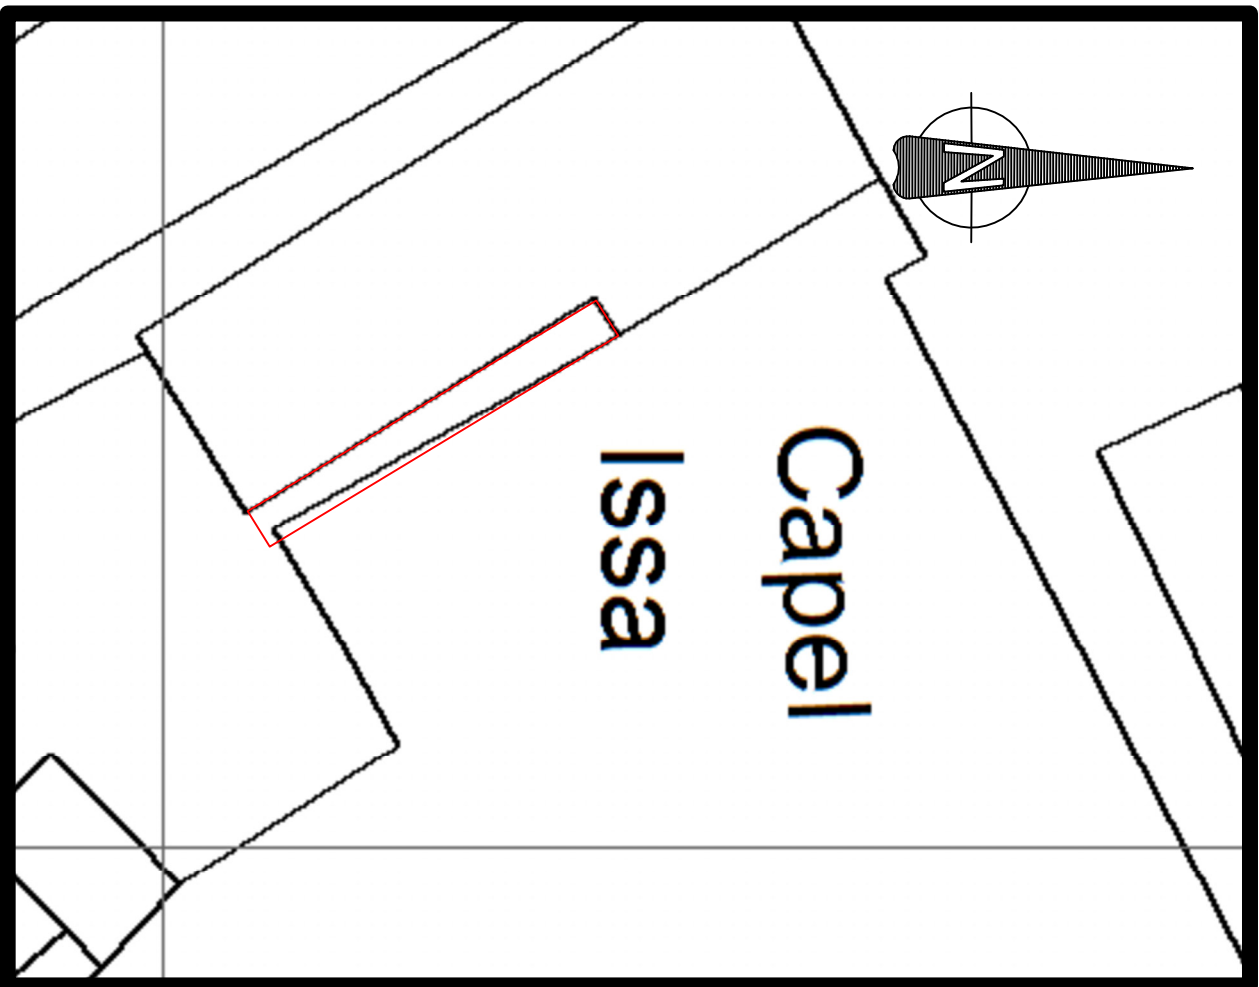

Block Plan
Scale 1:200

A	Initial drawing	07/05/21
Ph/Rev.	Revision Details	Date Rev.by
Project: Proposed First Floor Extensions		
Location: Capel Issa		
Vicarage Road		
Brymbo		
LL11 5LF		
Client: J Whyteman		
Drawing: Planning Application		
Contact Name: John Winder		
Tel: 07814 880875		
Drawn by: John Winder		
Date: May 2021		
Scales at A1: 1:100 UNO		Sheet 1 of 1
Drawing No: Caplssa/P_App/01		Phase/Rev: A